




Reproduced from an Ordnance Survey map with the permission of the
Controller of Her Majesty's Stationary Office.
©Crown Copyright. All rights reserved.

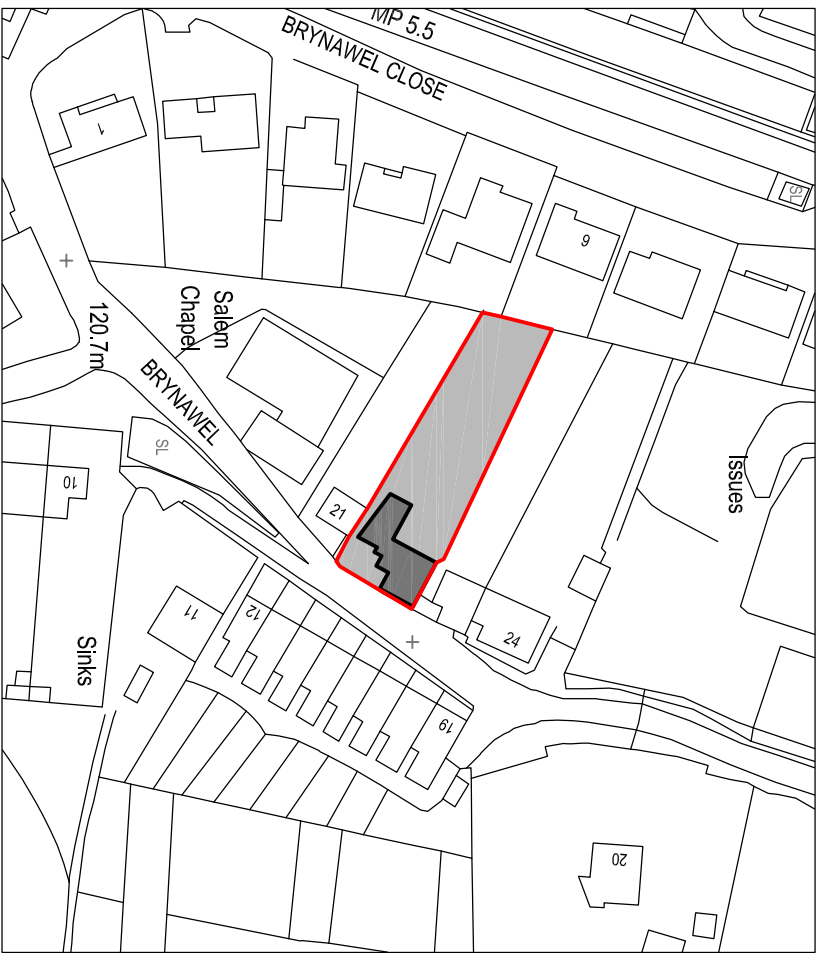

SITE LOCATION PLAN
Scale 1:1250



Reproduced from an Ordnance Survey map with the permission of the
Controller of Her Majesty's Stationary Office.
©Crown Copyright. All rights reserved.



EXISTING SITE PLAN
Scale 1:250

Client:	Mr & Mrs Thomas 22 Brynawel Cynant		
Project Title:	PROPOSED FIRST FLOOR FRONT, SIDE & REAR EXTENSIONS AND FRONT PORCH		
General Notes:	1. Do not scale from this drawing. Take figured dimensions only. 2. Dimensions are in millimetres unless otherwise stated.		
Drawing Issue:	PLANNING		
Drawing Title:	EXISTING SITE PLANS		
Drawing No:	CPD-001	Revision:	
Date:	07-01-2026	Revised:	
Scale(s):	1:1250 / 1:250	Paper Size:	A3
 Cwm Planning & Design Ltd. (Civil, Structural & Architectural)			