


Reproduced from an Ordnance Survey map with the permission of the
Controller of Her Majesty's Stationary Office.
©Crown Copyright. All rights reserved.

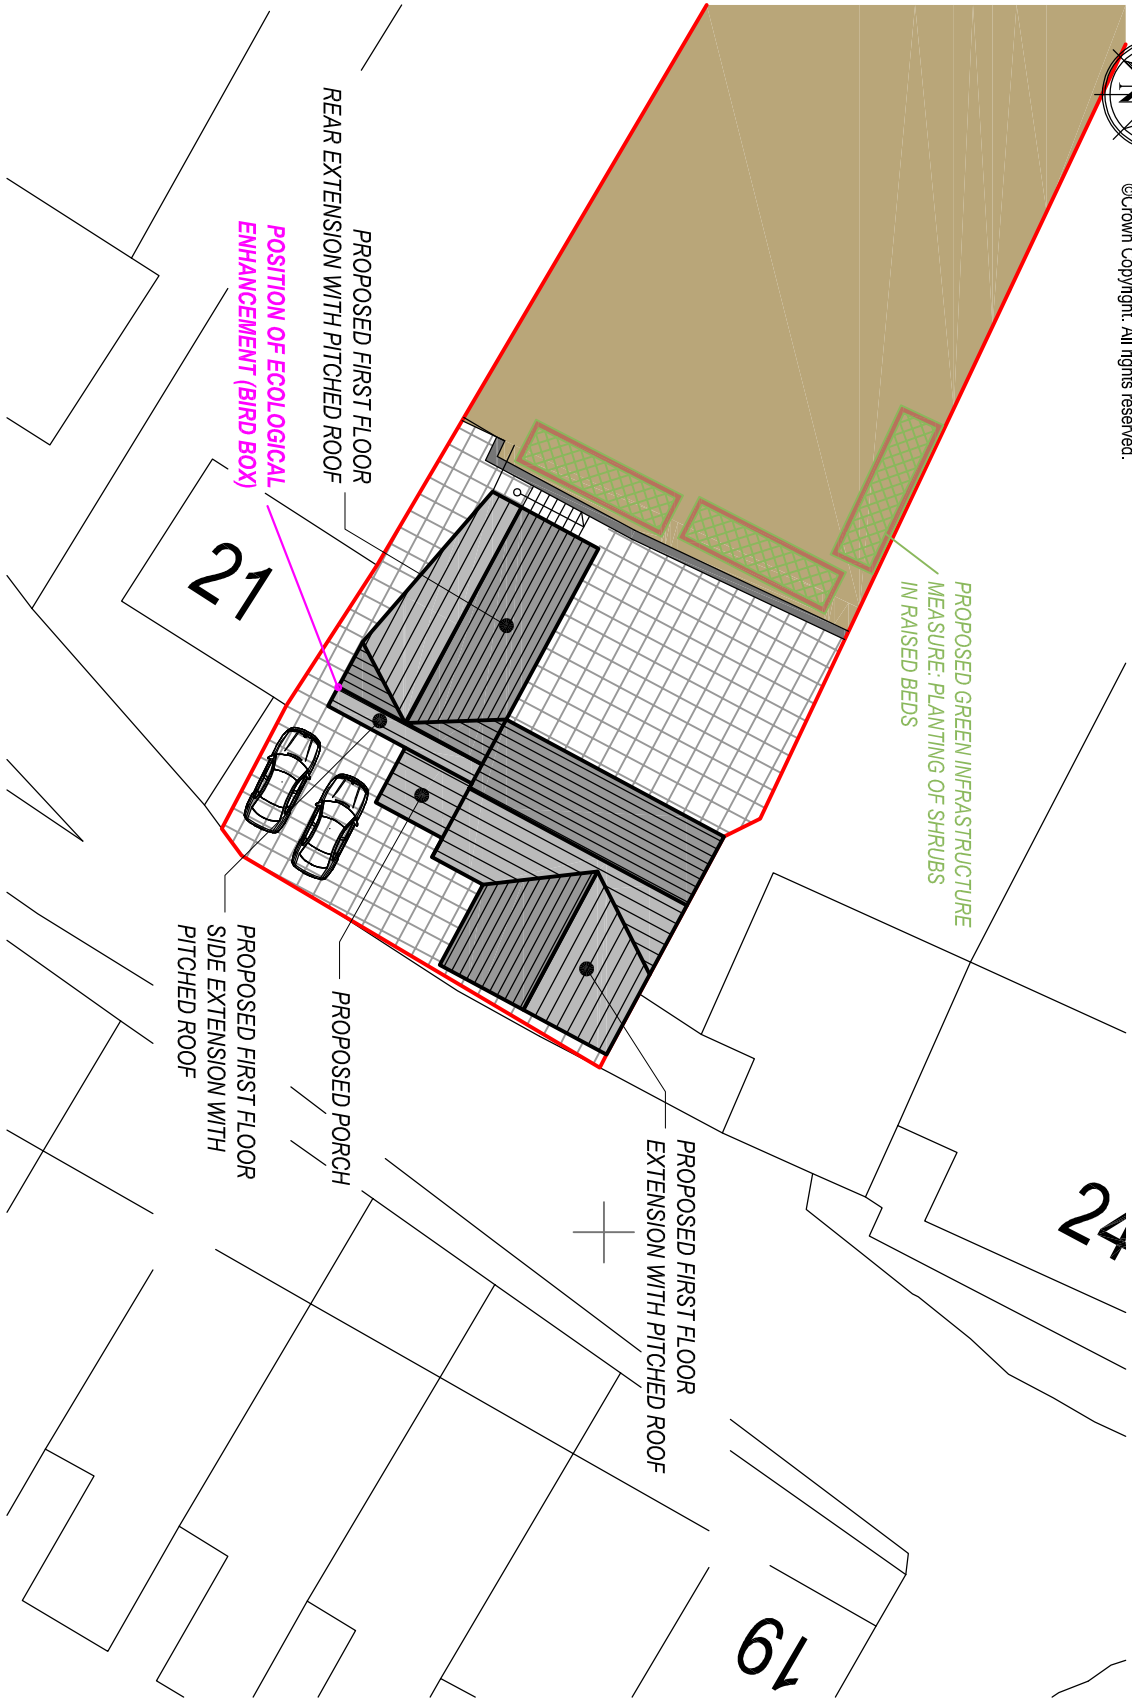

PROPOSED SITE PLAN
Scale 1:250

Client:			
Mr & Mrs Thomas 22 Brynawel Cynant			
Project Title:			
PROPOSED FIRST FLOOR FRONT, SIDE & REAR EXTENSIONS AND FRONT PORCH			
General Notes: 1. Do not scale from this drawing. Take figured dimensions only. 2. Dimensions are in millimetres unless otherwise stated.			
Drawing Issue:			
PLANNING			
Drawing Title:			
PROPOSED SITE PLAN			
Drawing No:	CPD-002	Revision:	
Date:	07-01-2026	Revised:	
Scale(s):	1:250	Paper Size:	A3
 Cwm Planning & Design Ltd. (Civil, Structural & Architectural)			