





Reproduced from an Ordnance Survey map with the permission of the
Controller of Her Majesty's Stationary Office.
©Crown Copyright. All rights reserved.

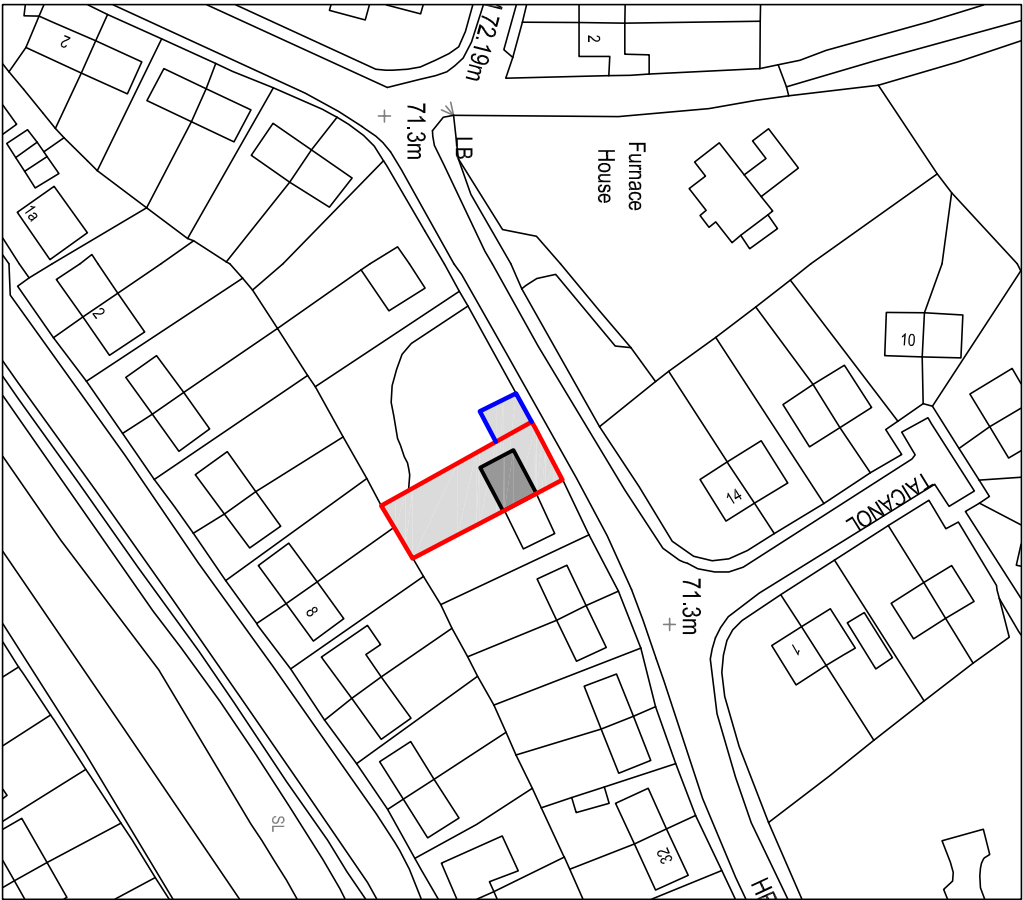

SITE LOCATION PLAN
Scale 1:1250



Reproduced from an Ordnance Survey map with the permission of the
Controller of Her Majesty's Stationary Office.
©Crown Copyright. All rights reserved.

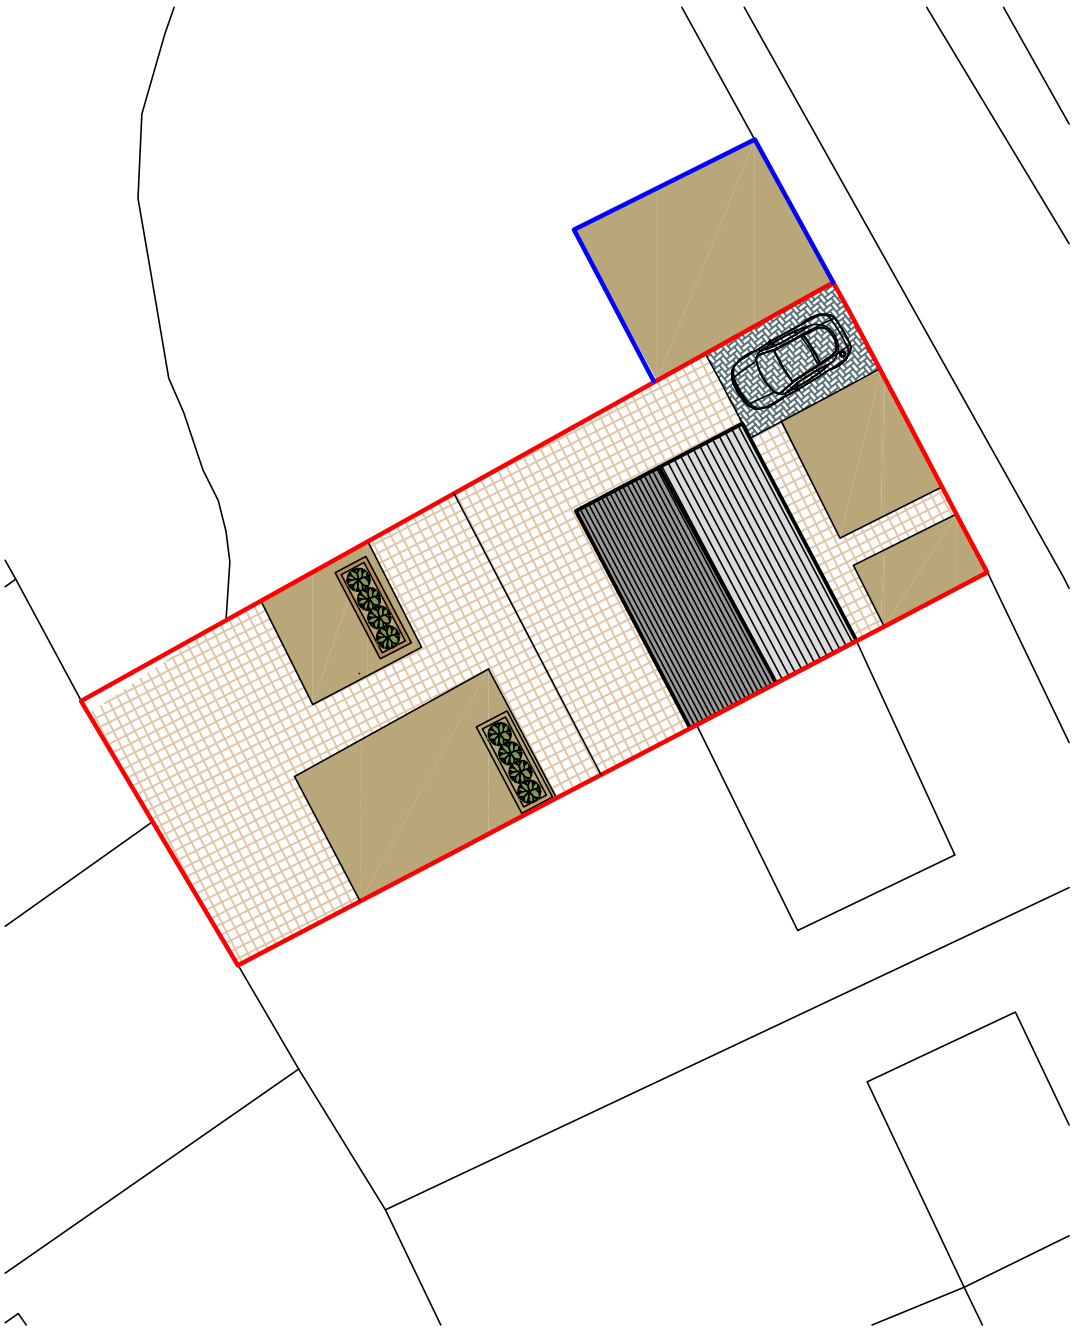

EXISTING SITE PLAN
Scale 1:250

Client:

Mr. & Mrs M. Davies
18 Heol Mabon,
Cwmavon,
Neath Port Talbot,
SA12 9PD

Project Title:

PROPOSED SINGLE STOREY
REAR EXTENSION
& FRONT PORCH / BAY WINDOW

General Notes:

1. Do not scale from this drawing. Take figures dimensions only.
2. Dimensions are in millimetres unless otherwise stated.

Drawing Issue:

PLANNING

Drawing Title:

EXISTING SITE PLANS

Drawing No:	CPD-001	Revision:	A
Date:	07-01-2026	Revised:	09-02-2026
Scale(s):	1:1250 / 1:250	Paper Size:	A3



Cwm Planning & Design Ltd.
(Civil, Structural & Architectural)