




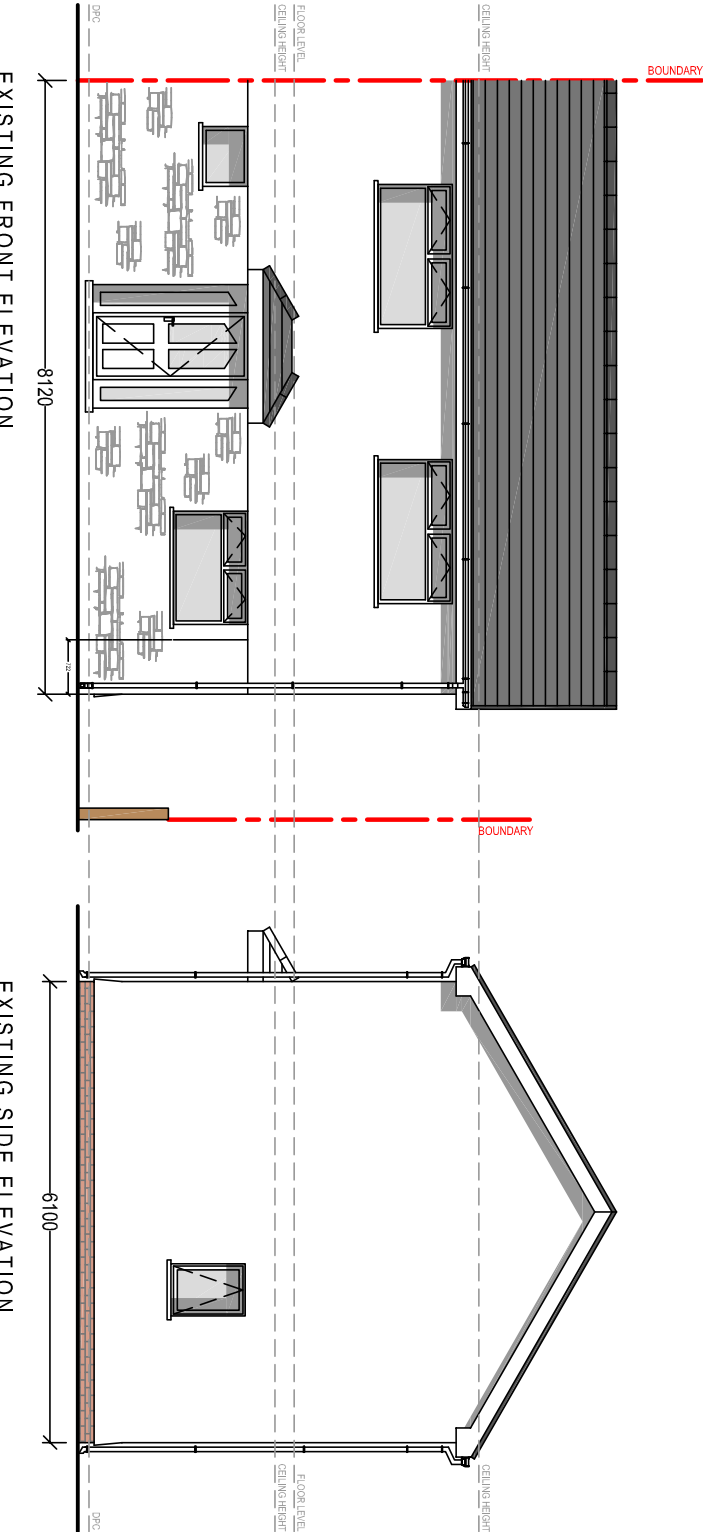


EXISTING FRONT ELEVATION
Scale 1:100

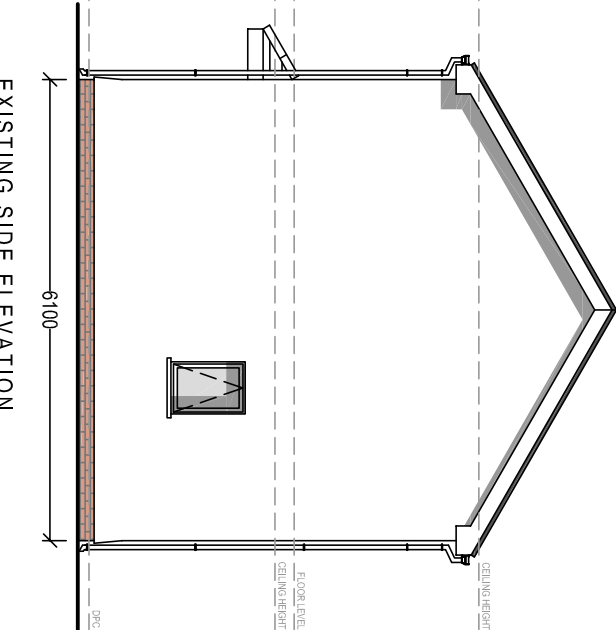


EXISTING SIDE ELEVATION
Scale 1:100

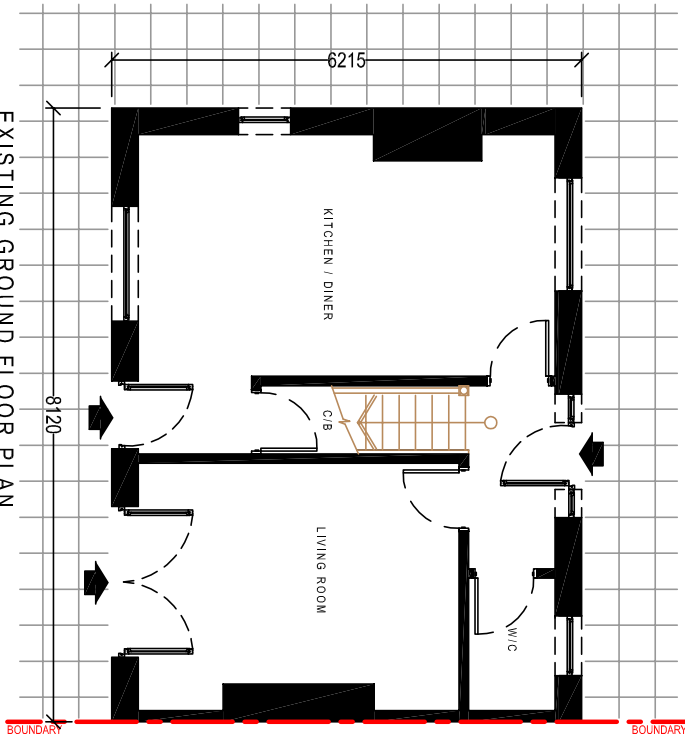


EXISTING GROUND FLOOR PLAN
Scale 1:100

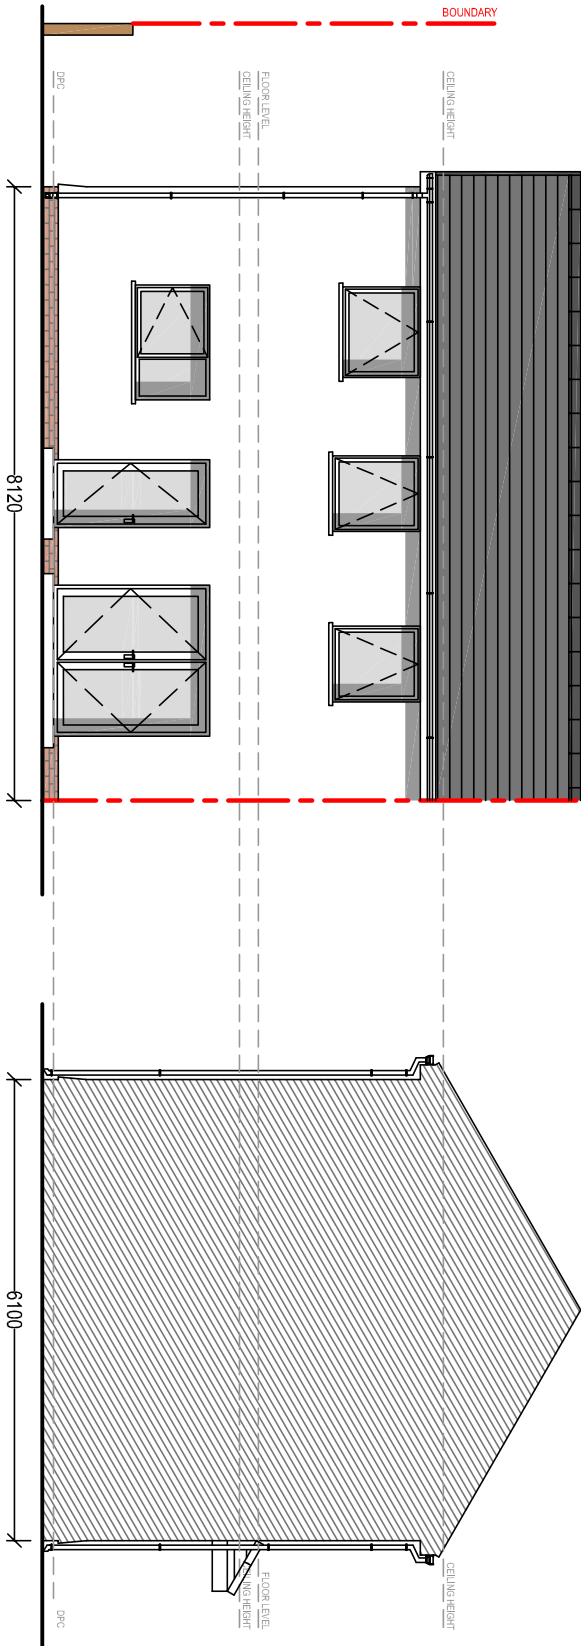

EXISTING REAR ELEVATION
Scale 1:100

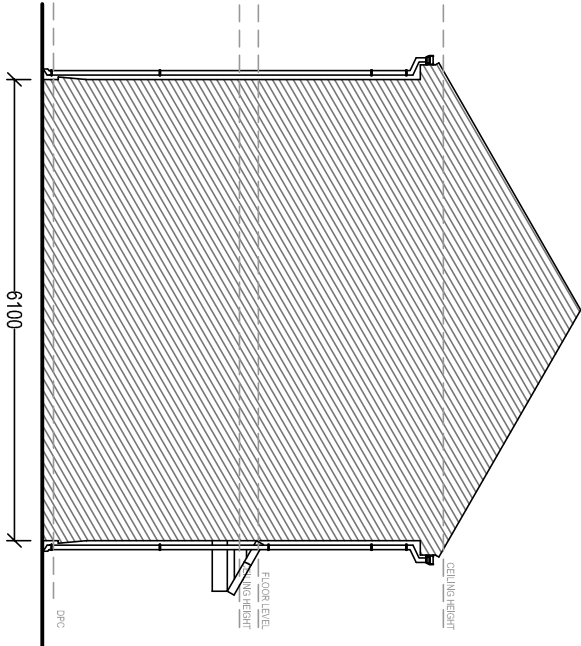

EXISTING SIDE ELEVATION
Scale 1:100

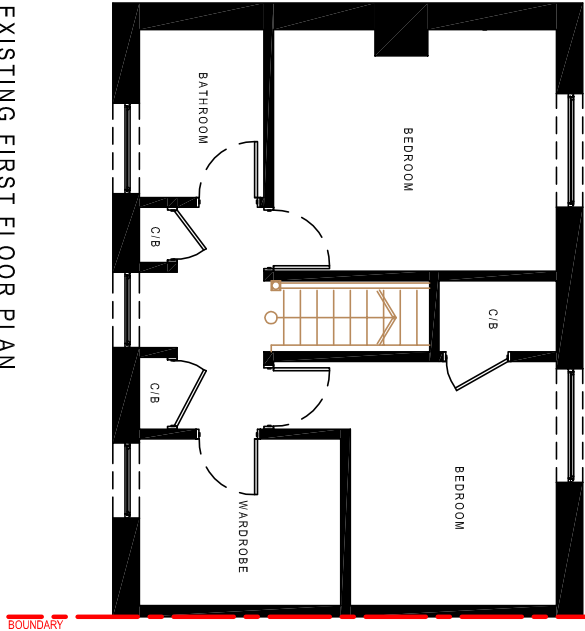

EXISTING FIRST FLOOR PLAN
Scale 1:100

Client:

Mr. & Mrs M. Davies
18 Heol Mabon,
Cwmavon,
Neath Port Talbot,
SA12 9PD

Project Title:

PROPOSED SINGLE STOREY
REAR EXTENSION
& FRONT PORCH / BAY WINDOW

General Notes:

1. Do not scale from this drawing. Take figures dimension only.
2. Dimensions are in millimetres unless otherwise stated.

Drawing Issue:

PLANNING

Drawing Title:

EXISTING ELEVATIONS & FLOOR PLAN

Drawing No: CPD-003

Revision:

Date: 15-12-2025

Revised:

Scale(s): 1:100

Paper Size:

A3



Cwm Planning & Design Ltd.
(Civil, Structural & Architectural)