

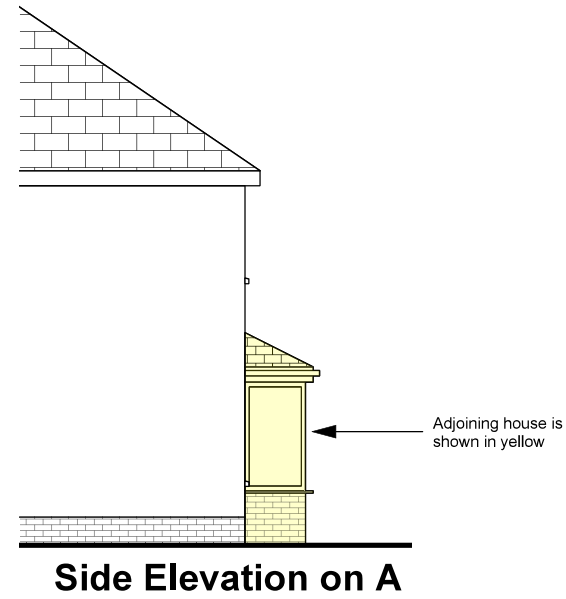
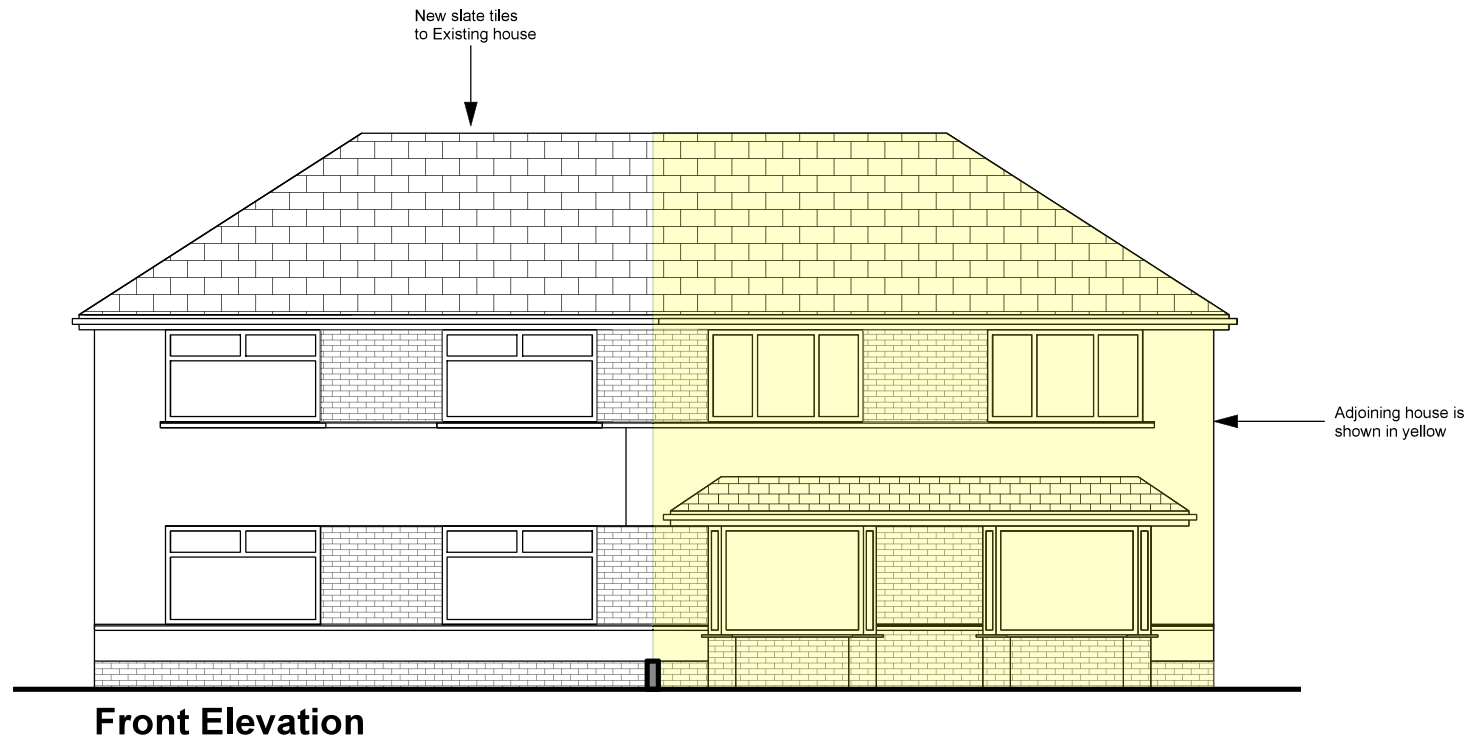


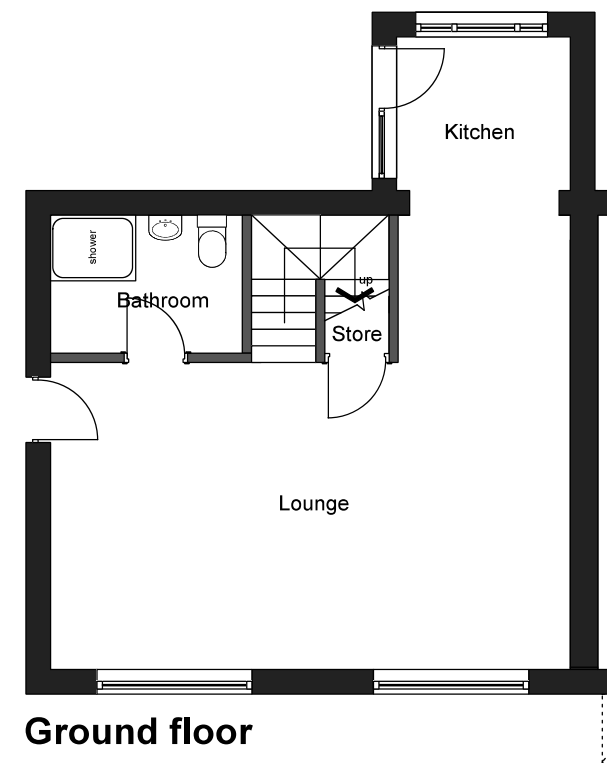

Existing photos

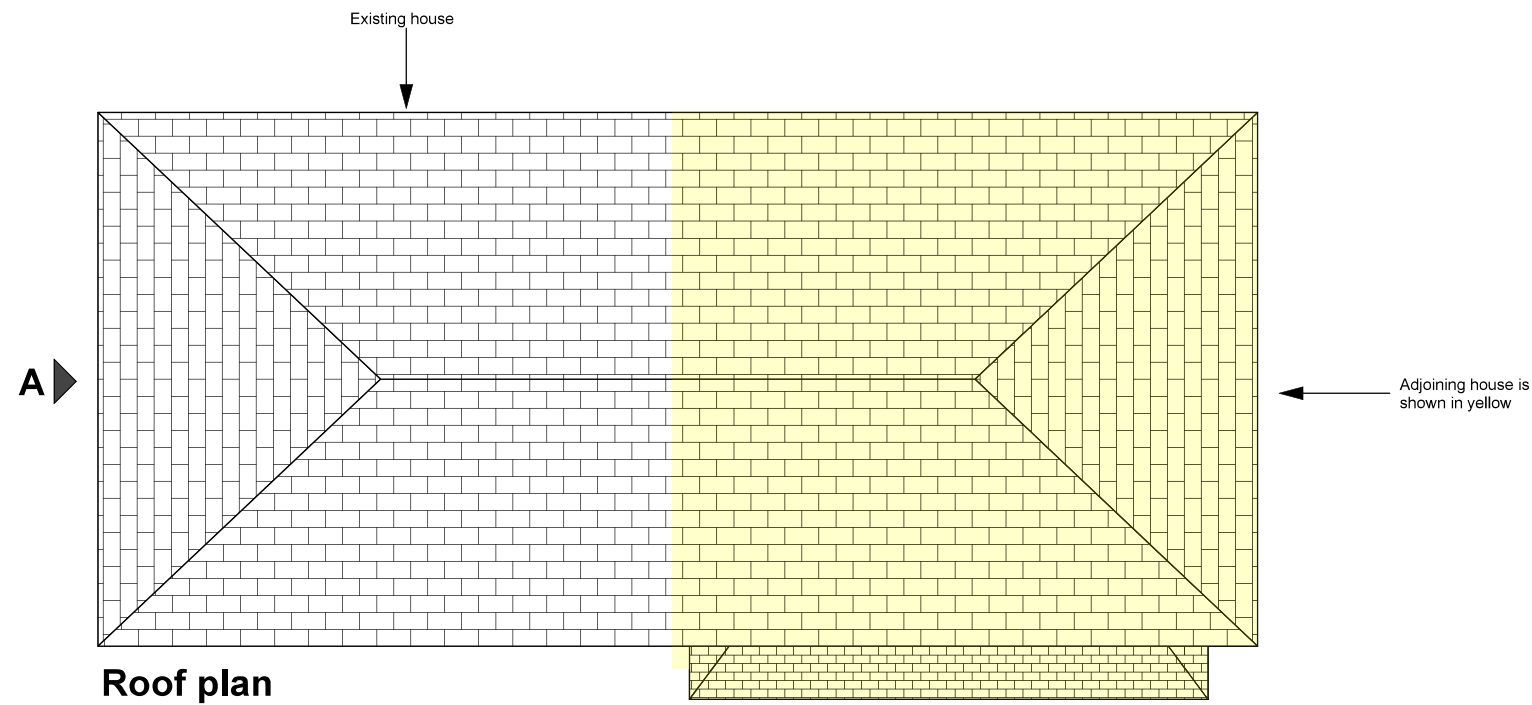

General notes:

1. All dimensions are in mm unless otherwise stated

2. This drawing is to be read in conjunction with any other relevant Bankhead Design drawings and subsequent engineers drawings & associated information.

3. All details & dimensions are to be confirmed by contractor on site prior to any works commencing or ordering materials. Contractor to liaise with Client when setting out extension on site.

4. Please note these are not working drawings and are for planning purposes only & for builders to provide cost estimates

5. This drawing has not been approved by building control. The final specification of all finishes & construction details to be confirmed by contractor.

6. Contractors final quotation to include itemised breakdown of all items and clear specification and proposal of all finishes.

8. All construction details proposed by Contractor to be included as part of the quotation.

9. Contractor to include for all new joinery items including skirtings, door frames & internal window cills

10. All works carried out to comply with current building regulations

client	Emily Frazer	title	Existing elevations, roof & Ground floor plan	Bankhead Design 20 Beechwood Avenue Neath, SA11 3TE Tel: 0781 8086740 email: kevin.bankhead@btinternet.com
project	6 Heol y glo, Tonna, SA11 3NJ	scale	1:100 & 1:1250@A3	
amendments		dwg by	KB	
		date	Nov 2025	
		dwg no	EF-01 rev	
				BANKHEADDESIGN