



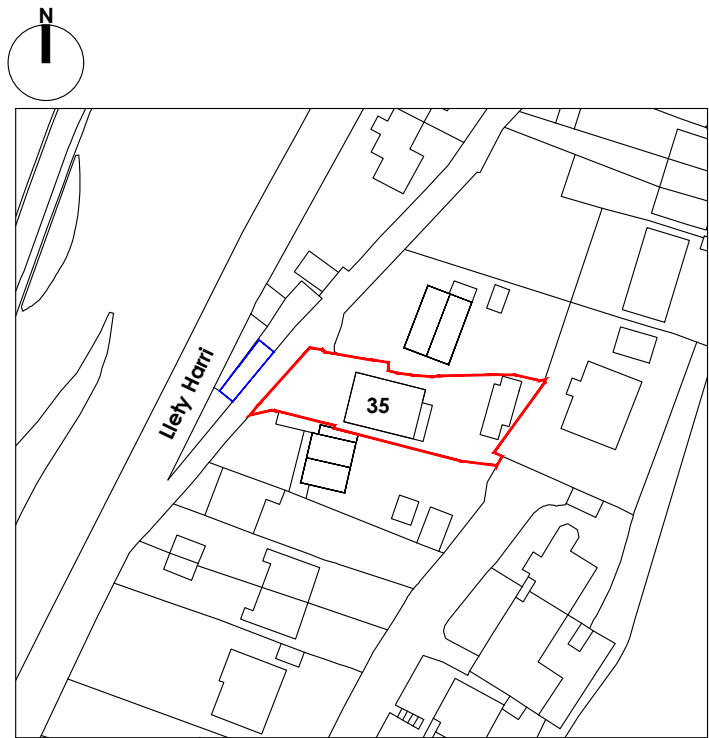


Site location plan - 1:1250

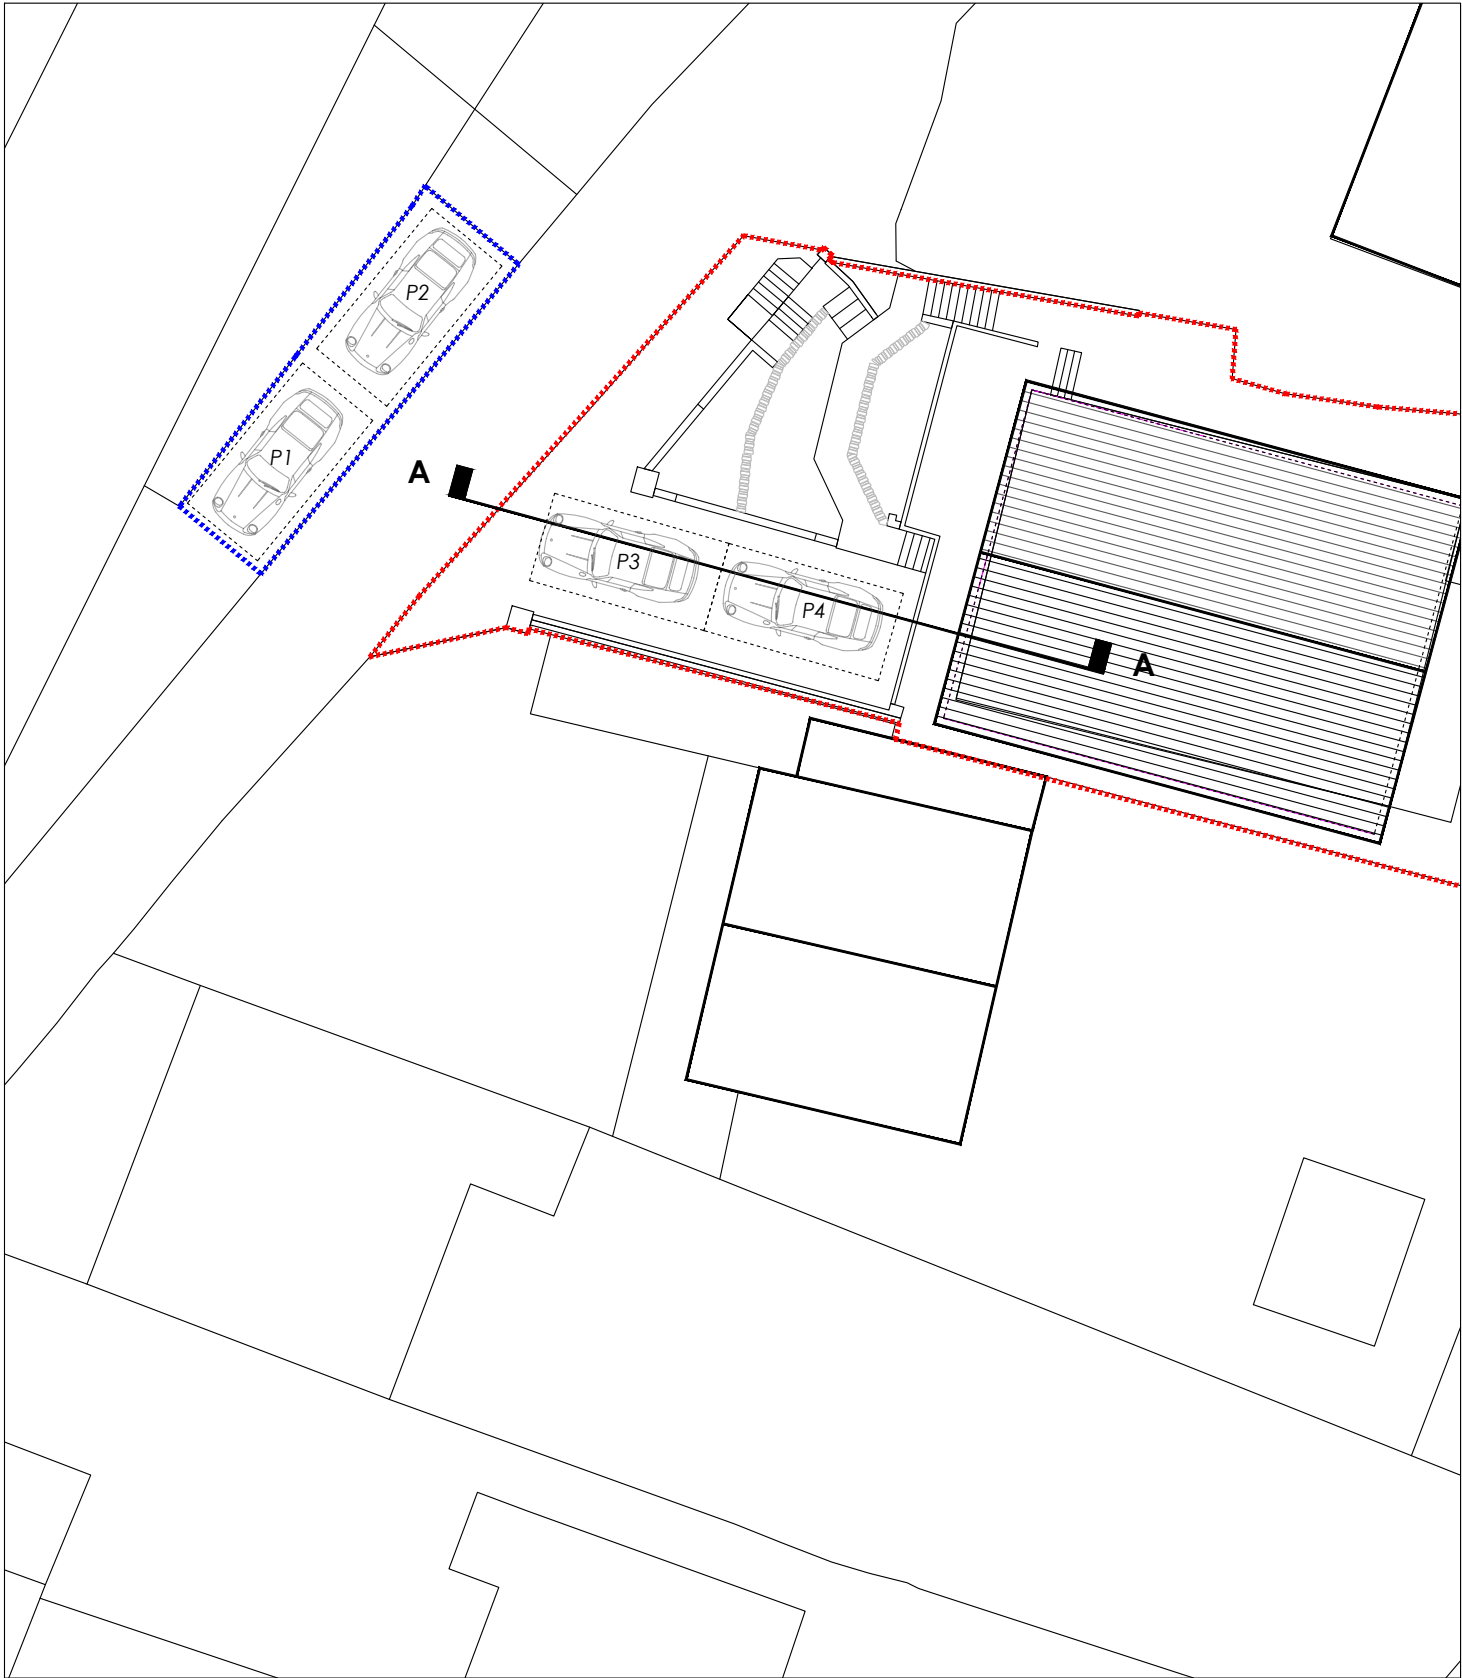


Existing block plan - 1:200

TPS PLANNING + ARCHITECTURE The Studio, Hill River, Taillywd Road, Neath Abbey, SA10 7DY	Project	DWG Title		Parking spaces highlighted at request of planning officer		13/08/25	
	New car port and terrace - 35 Llety Harri, Port Talbot	Site location plan and existing block plan		amendment	date:		
	tel: 07807010425			Scale	Job No.	DWG No.	Rev
	email: hello@tps-wales.co.uk			1:100 @ A3	TPS25/19	001	B

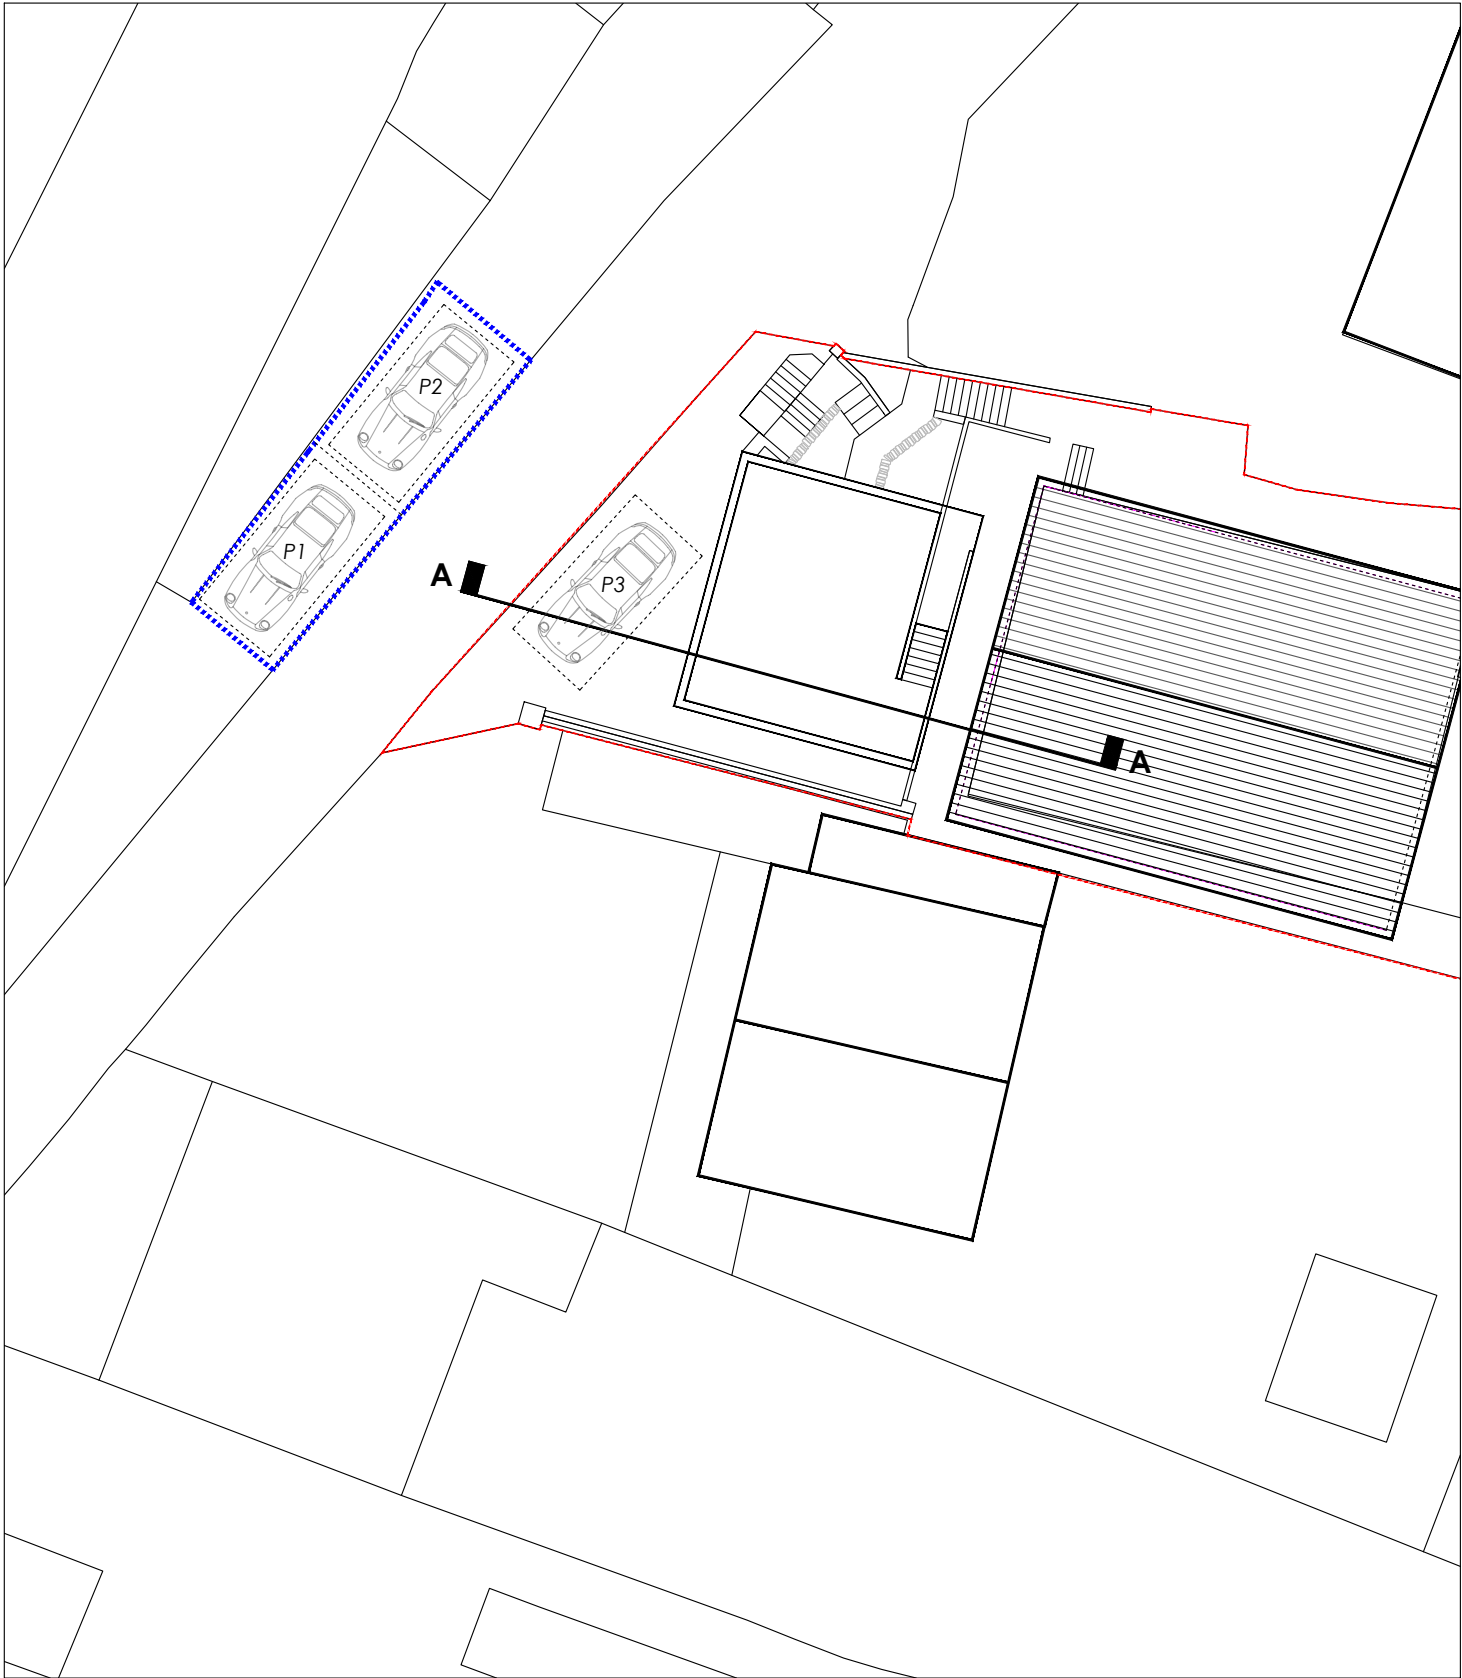


Proposed block plan - 1:200

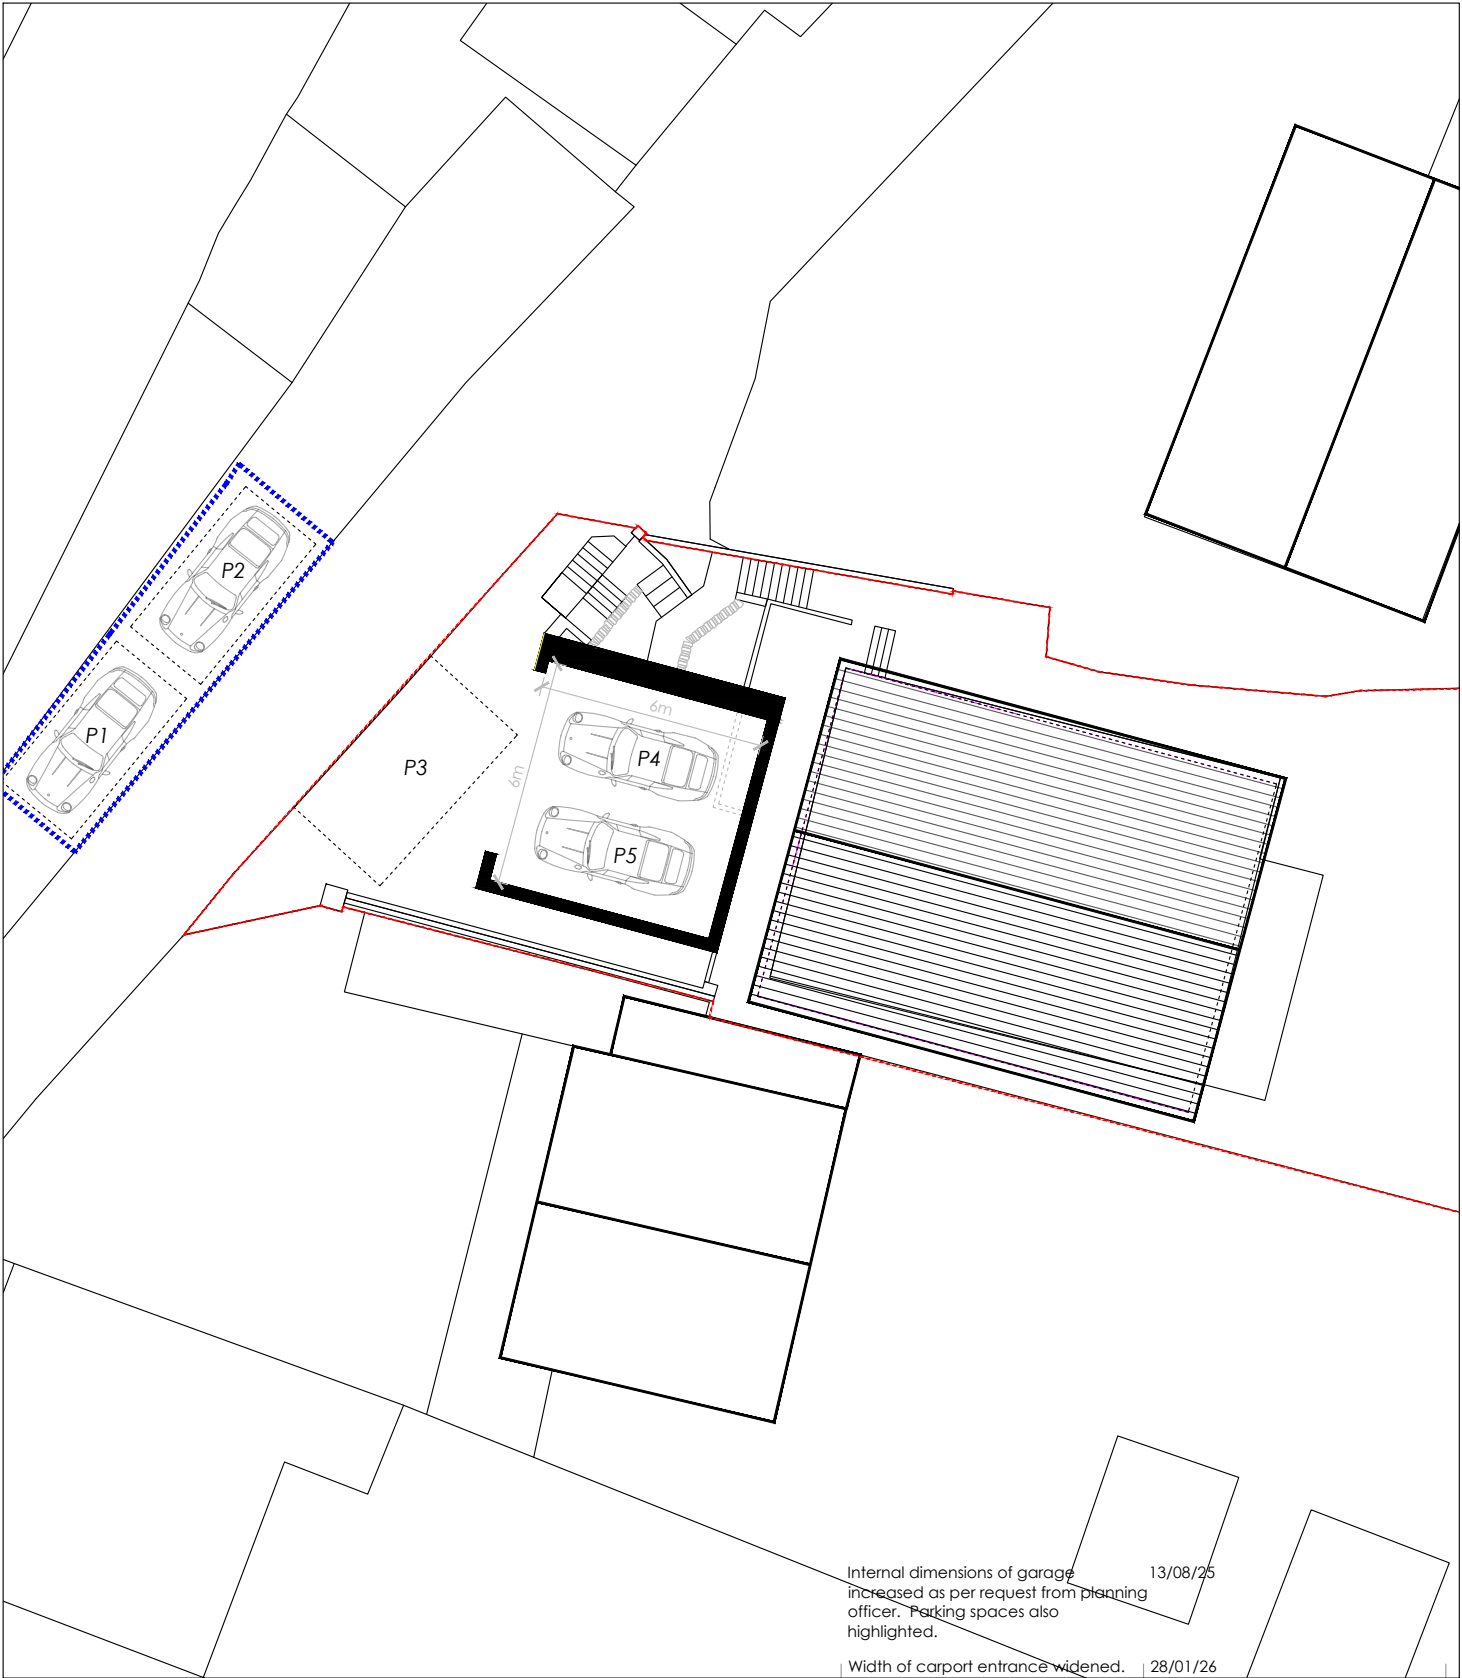


Proposed floor plan - 1:200

TPS PLANNING + ARCHITECTURE The Studio, Hill River, Tailwyd Road, Neath Abbey, SA10 7DY	Project	DWG Title			
	New car port and terrace - 35 Lletty Harri, Port Talbot	Proposed block plan and floor plan			
	tel: 07807010425 email: hello@tps-wales.co.uk				
amendment		date:			
Scale		Job No.	DWG No.	Rev	
1:200 @ A3		TPS25/19	001	C	

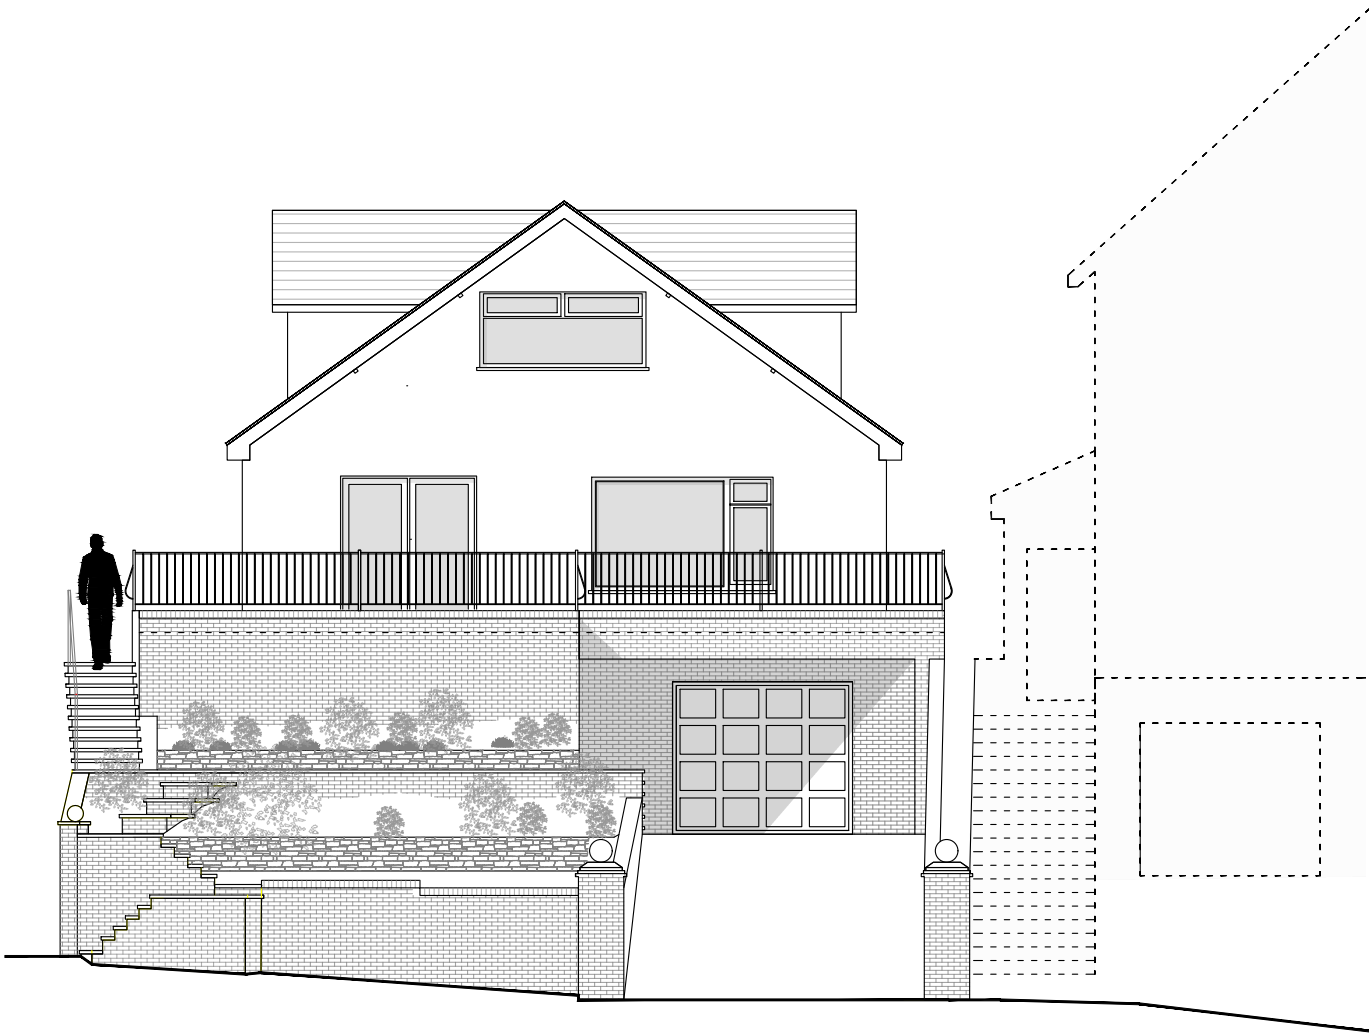


Existing West Elevation

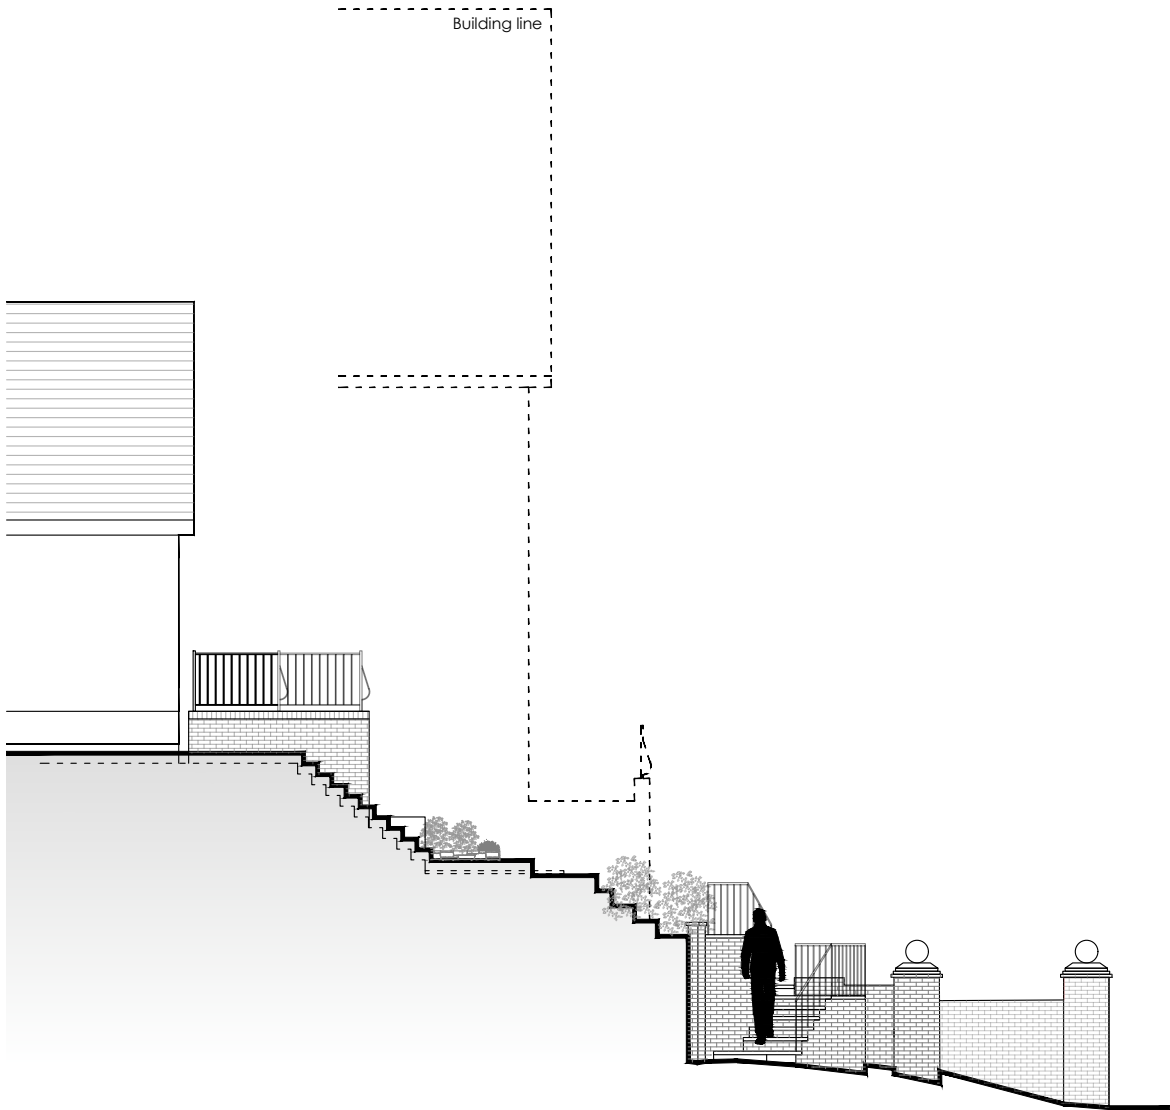


Existing North Elevation


TPS PLANNING + ARCHITECTURE	Project	DWG Title	amendment			
			date:			
			Scale	Job No.	DWG No.	Rev
The Studio, Hill River, Tailwyd Road, Neath Abbey, SA10 7DY	New car port and terrace - 35 Lletty Harri, Port Talbot	Existing West and North Elevations	1:100 @ A3	TPS25/19	002	A
tel: 07807010425 email: hello@tps-wales.co.uk						

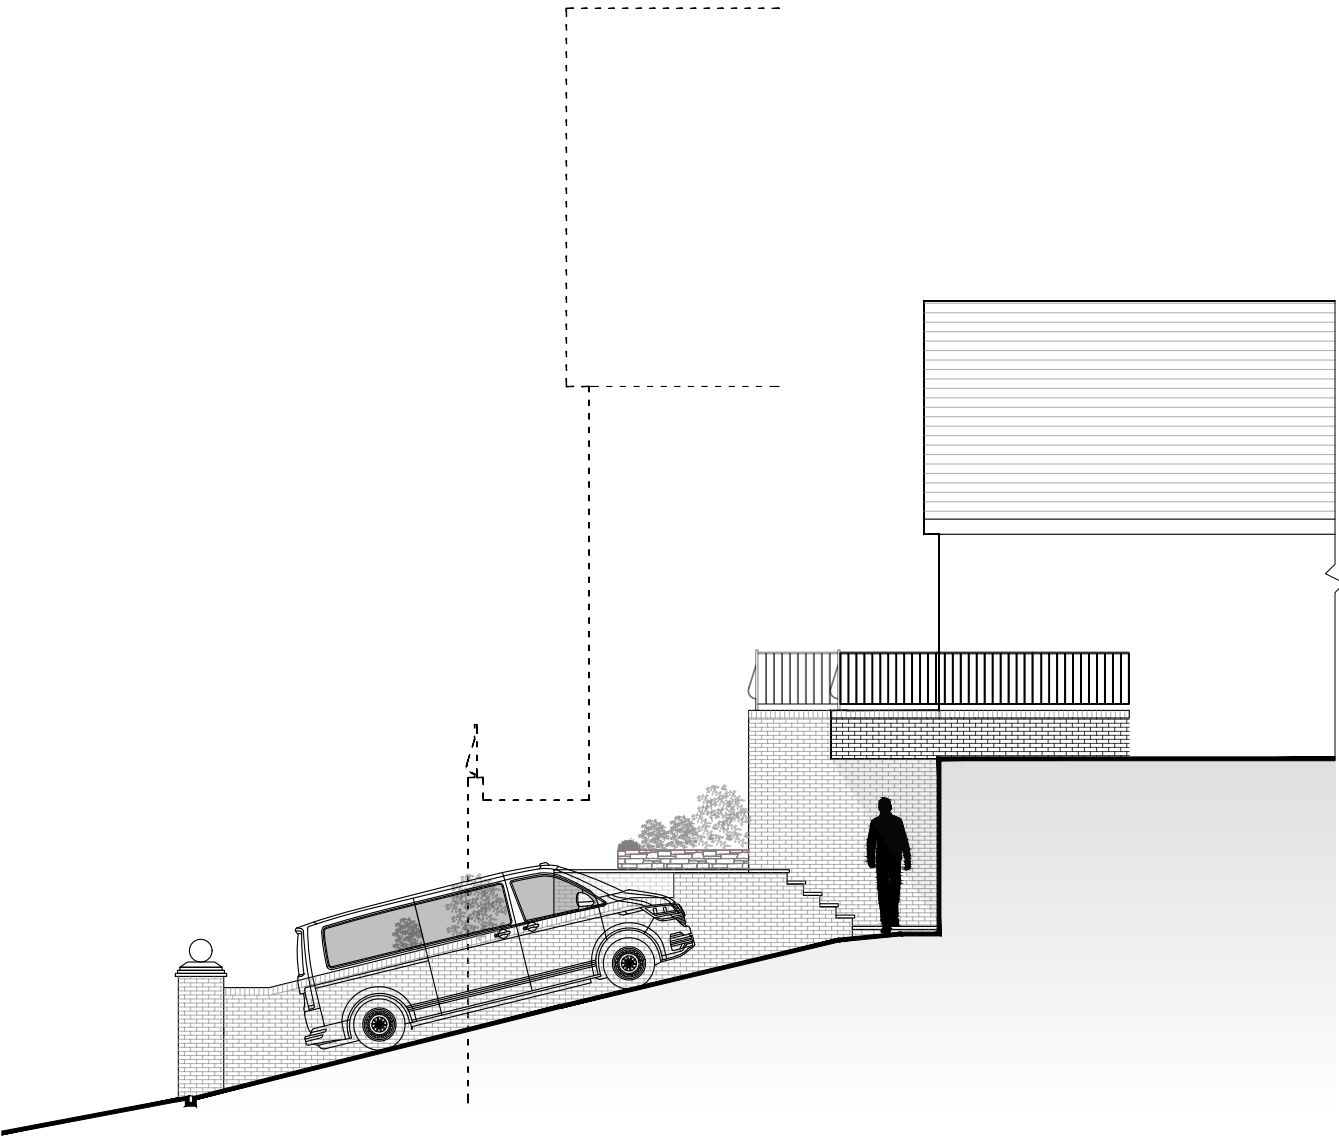

South Elevation

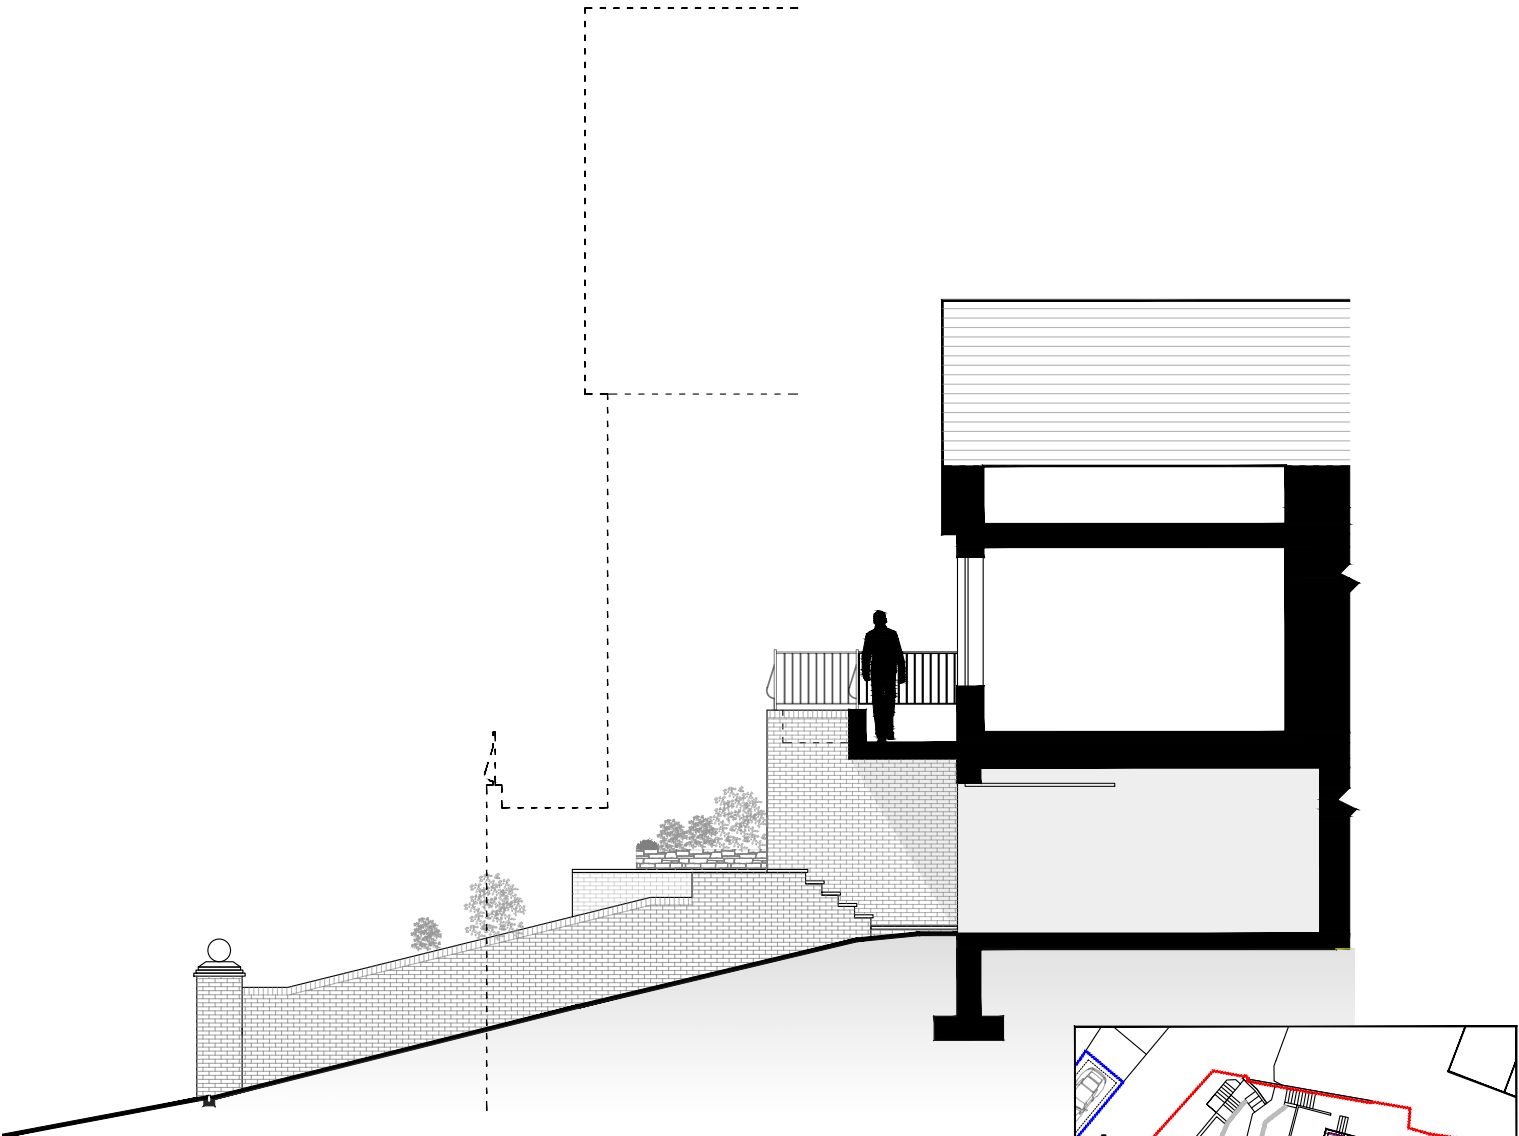


Section A-A

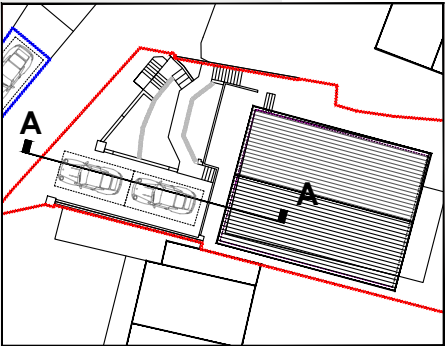


Section Plan


TPS PLANNING + ARCHITECTURE The Studio, Hill River, Taillywd Road, Neath Abbey, SA10 7DY	Project New car port and terrace - 35 Lletty Harri, Port Talbot	DWG Title Existing South Elevation and Section A-A	amendment	date:		
			Scale	Job No.	DWG No.	Rev
			1:100 @ A3	TPS25/19	003	A

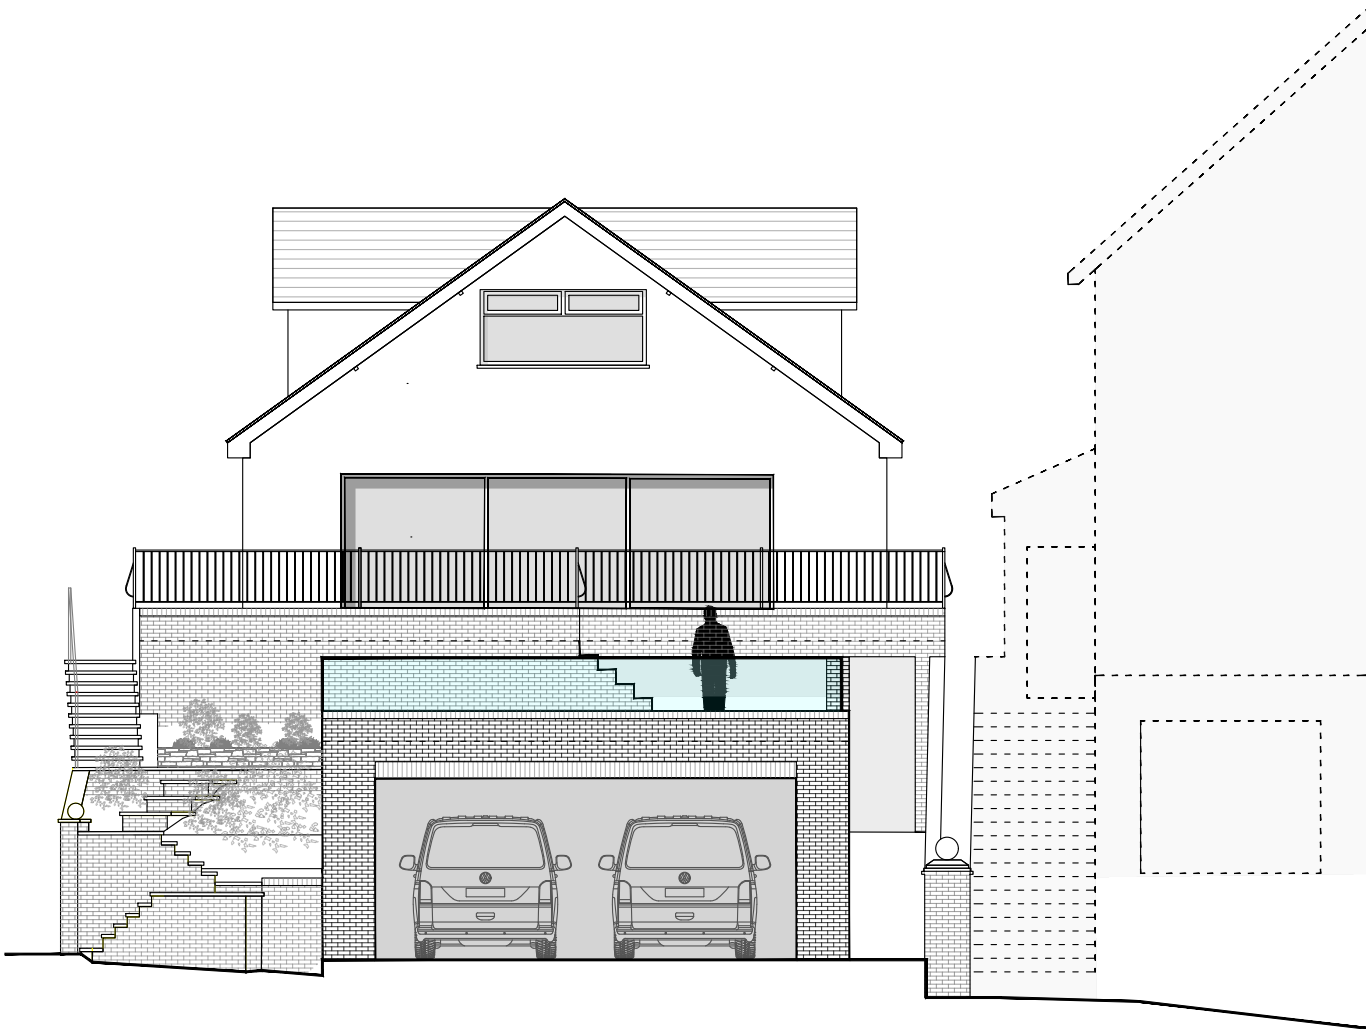


Proposed West Elevation

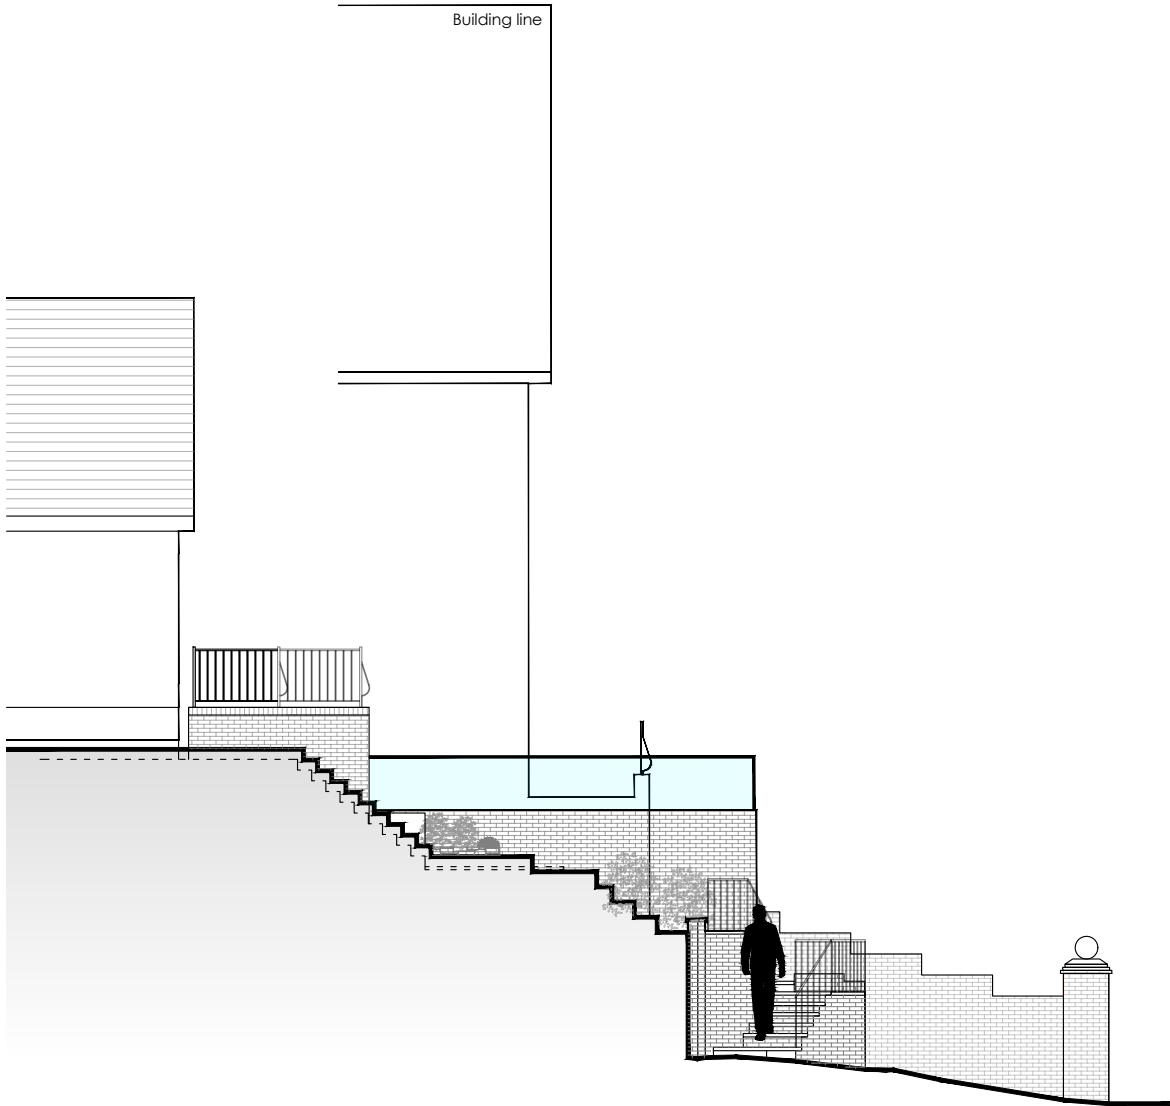


Proposed North Elevation

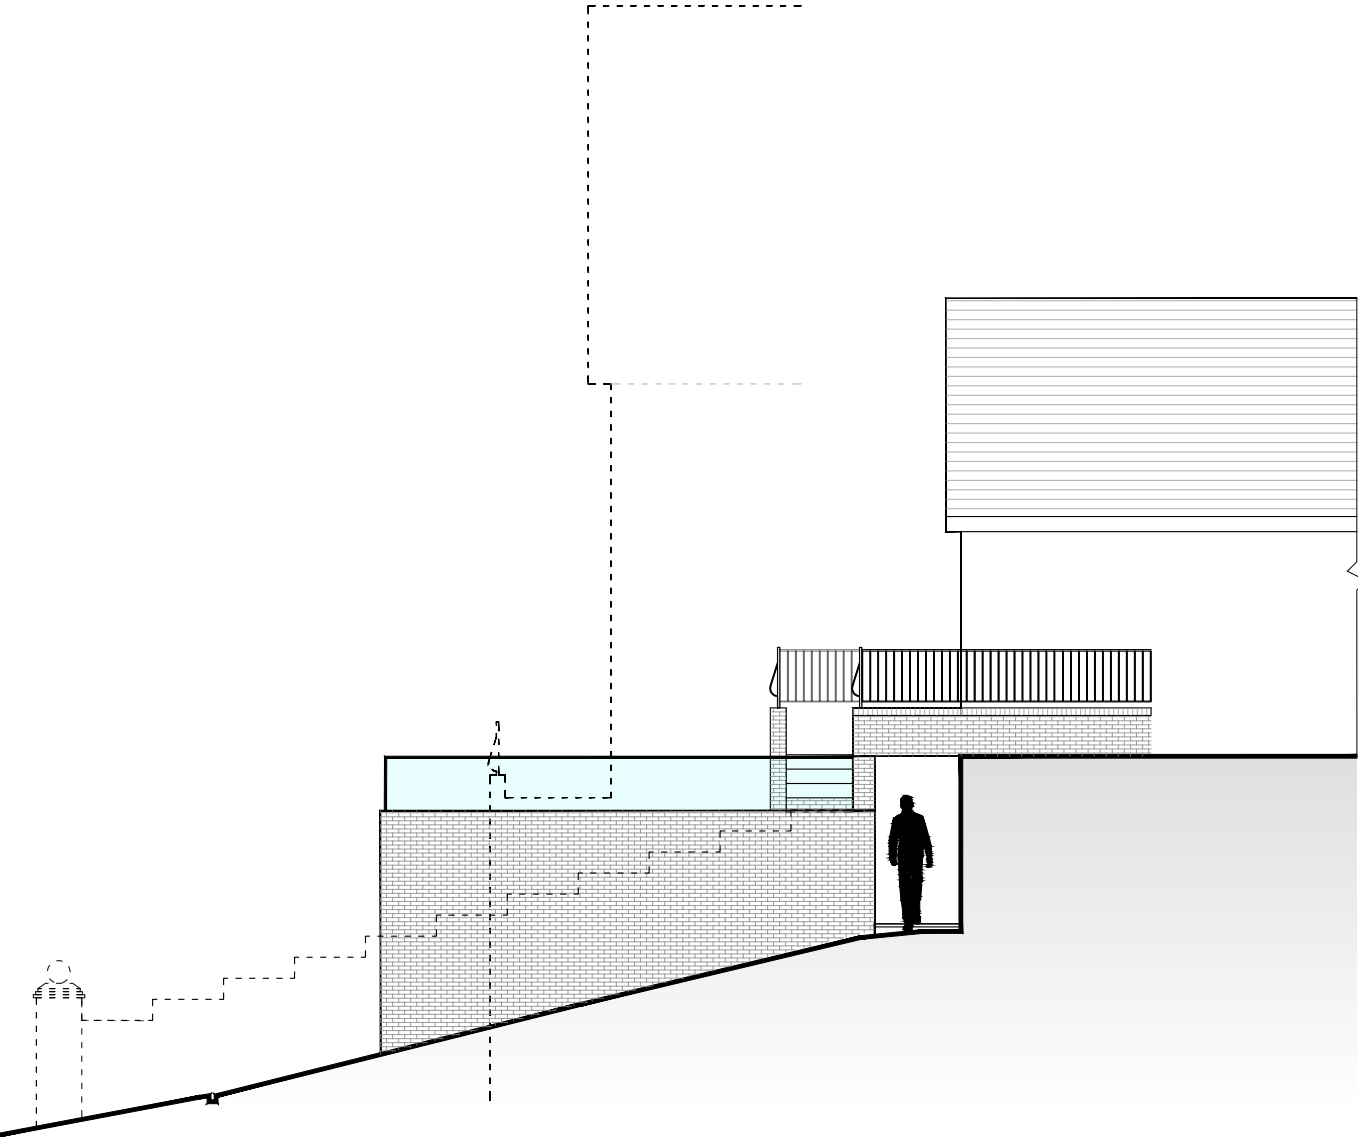

South Elevation

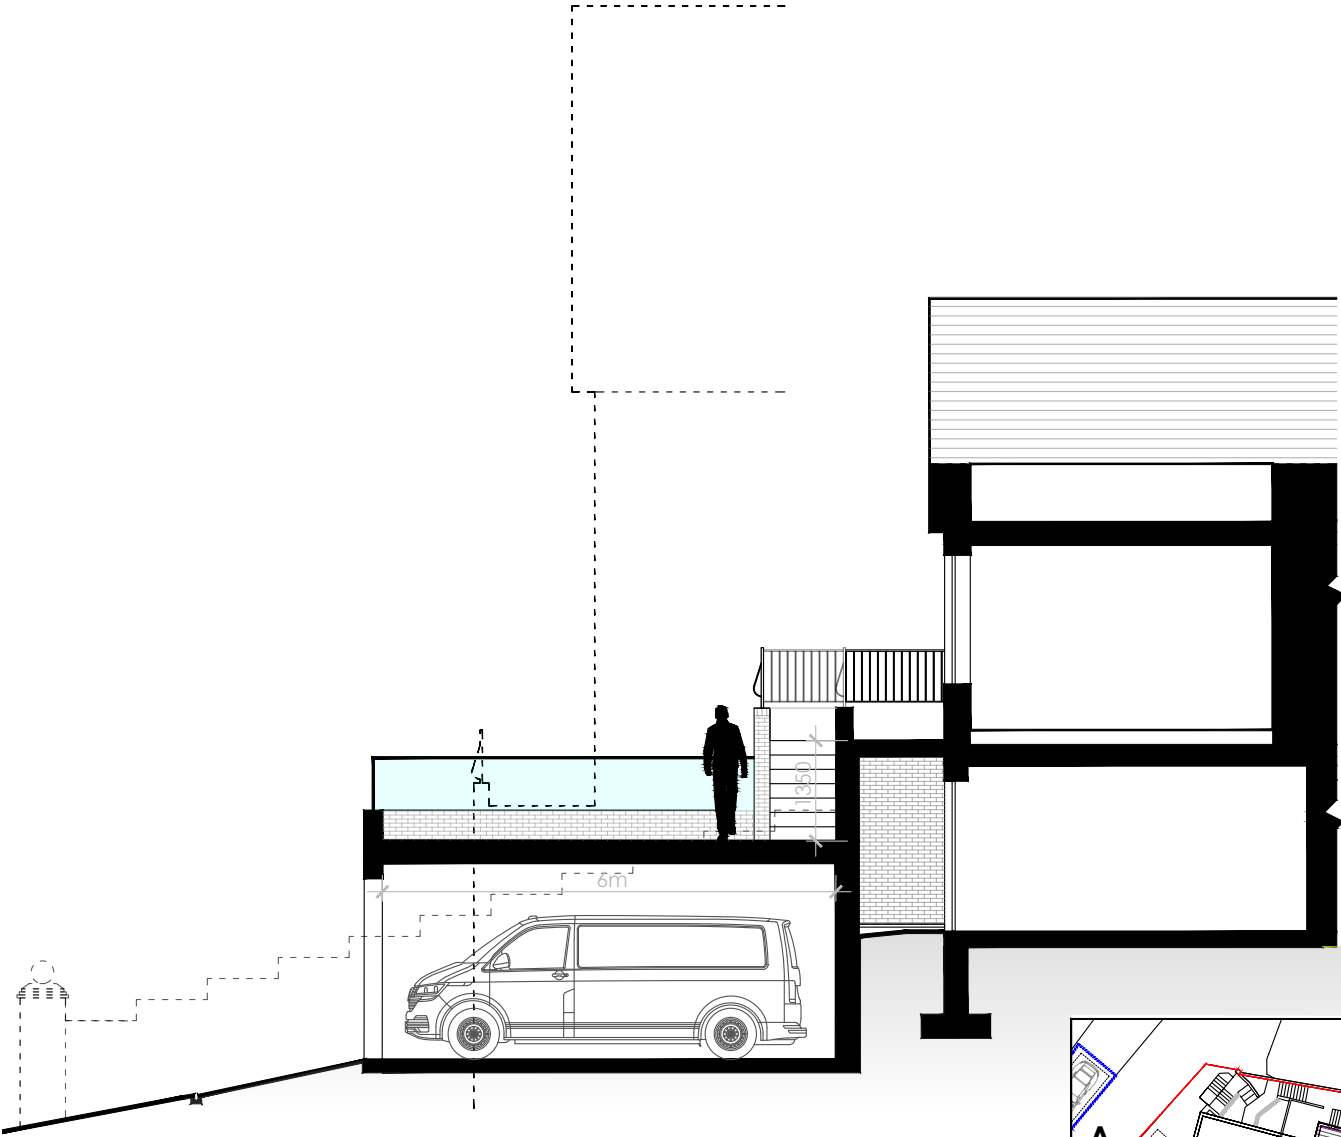

Section A-A

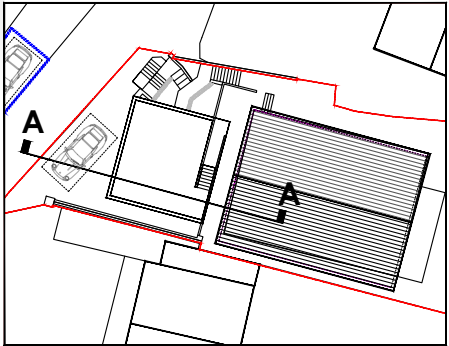

Section Plan

Internal dimensions of parking spaces increased as per request from planning officer. Parking spaces also highlighted.			
Carport entrance height increased		28/01/26	
amendment		date:	
Scale	Job No.	DWG No.	Rev
1:100 @ A3	TPS25/19	003	C