




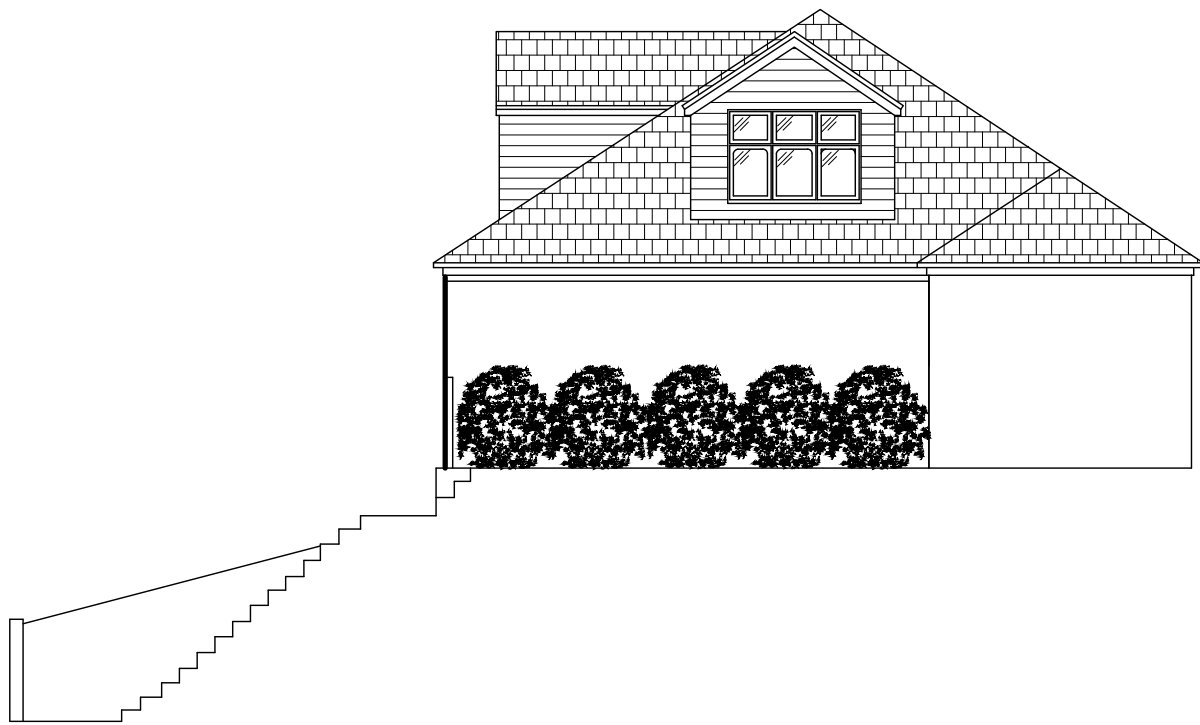


Existing Side Elevation (East/West Section)
1 : 100

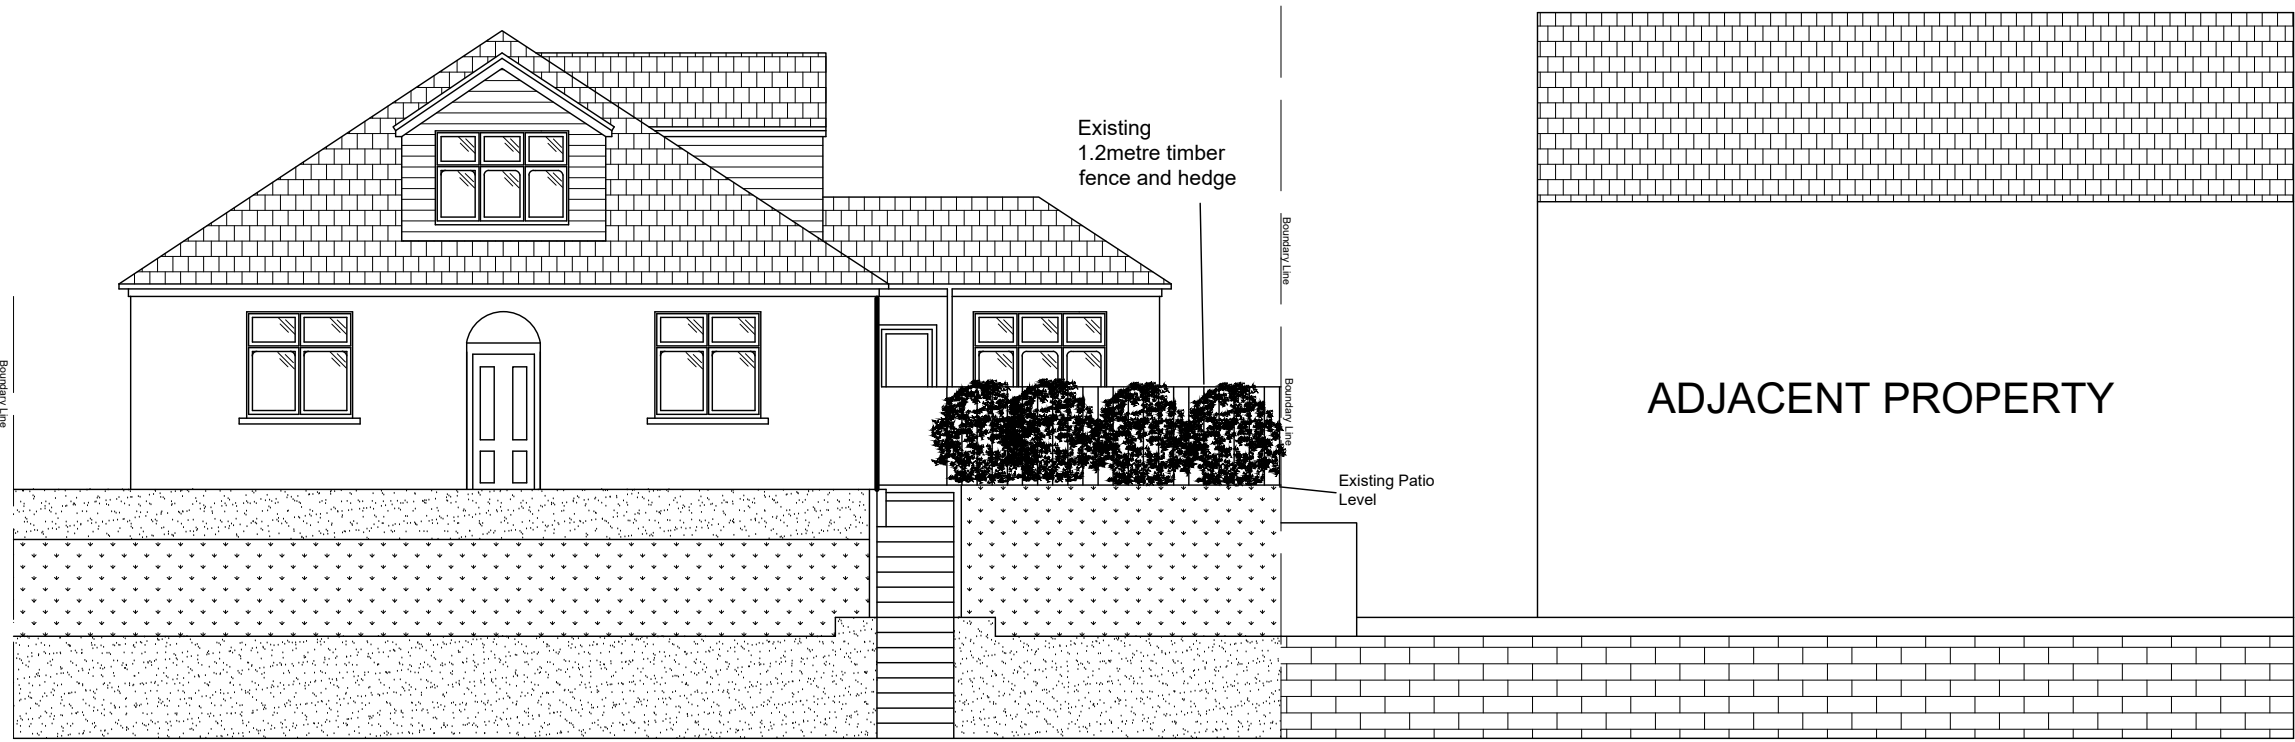

Existing Front Elevation 1 : 100

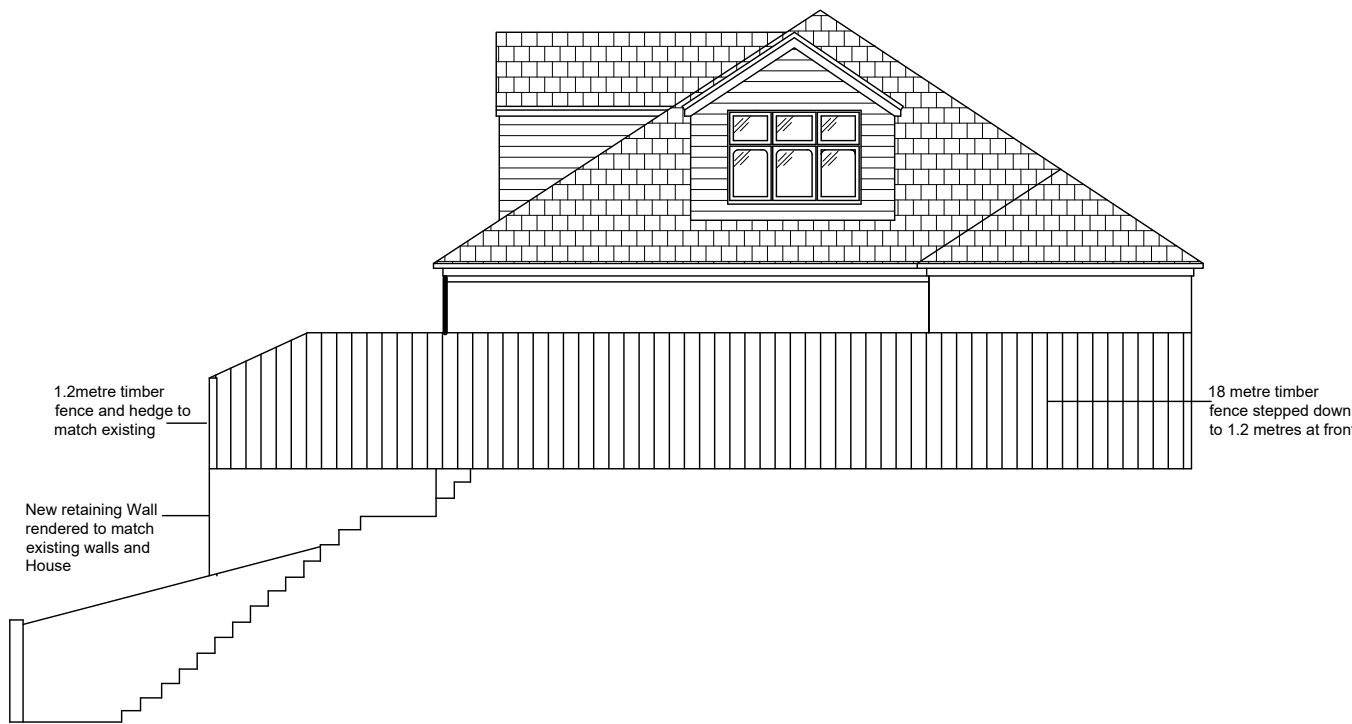

Proposed Side Elevation (East/West Section)
1 : 100

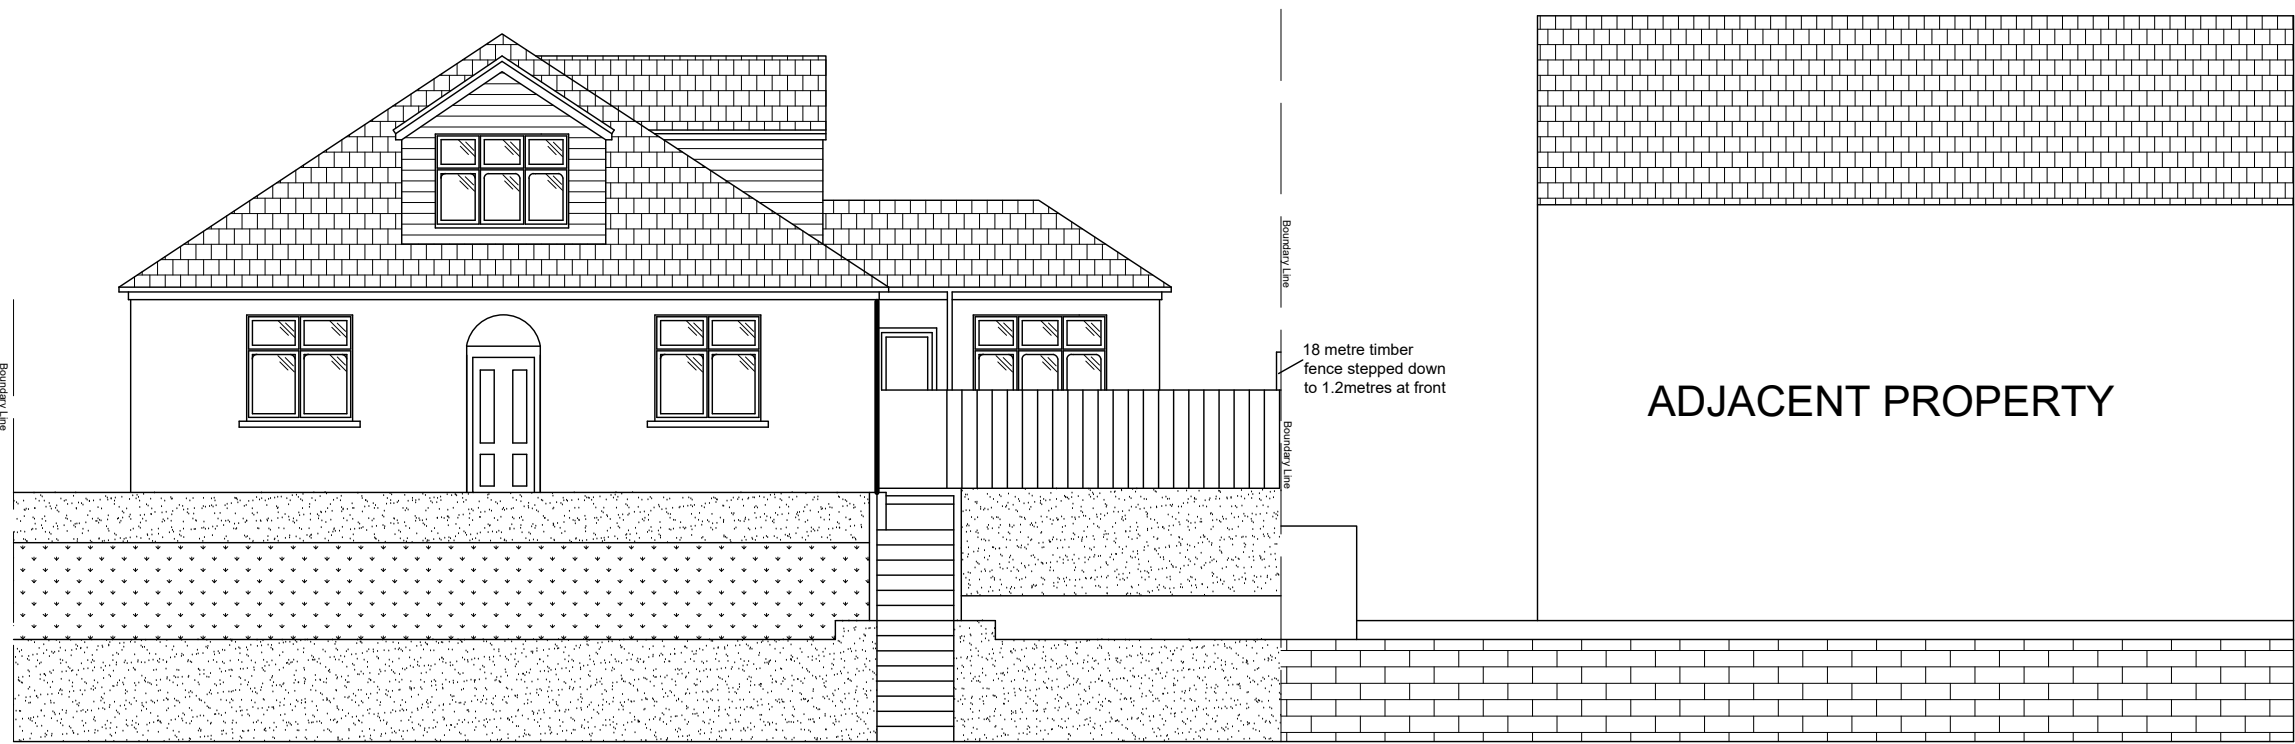

Proposed Front Elevation 1 : 100

- NOTES:
- DO NOT SCALE
 - DRAWINGS TO BE READ IN CONJUNCTION WITH ALL SERVICES AND STRUCTURAL ENGINEERS DRAWINGS & SPECIFICATIONS.
 - © COPYRIGHT. DRAWINGS NOT TO BE REPRODUCED OR USED WITHOUT PRIOR WRITTEN CONSENT.

PLANNING

B 5.2.26 Revised drawing showing fencing on boundary M.S.

A 20.12.25 Planning Issue M.S.

REF	DATE	REVISION	DRAWN	CHECKED
1:100	DATE	5.2.26	M.S.	TBCHK

LOCATION
12 Lletty Harri, Port Talbot,
Neath, SA13 2ES

DRAWING
Existing and Proposed
Elevations and Section

PROJECT
Proposed Raised platform for
a patio to the front of the
Dwelling

CLIENT
Mr Brian Sanders

**Mark Stock Bsc Hons
MRICS**
Chartered Surveyors & Architectural Design Consultancy

Mob : 07739 100193
E-mail: surveyprodesign@btinternet.com

DRG NO	REV
SANDERS/PLAN/05	B

FILE REFERENCE:
TBFILE

XREF FILE REFERENCE:
TBXREF