



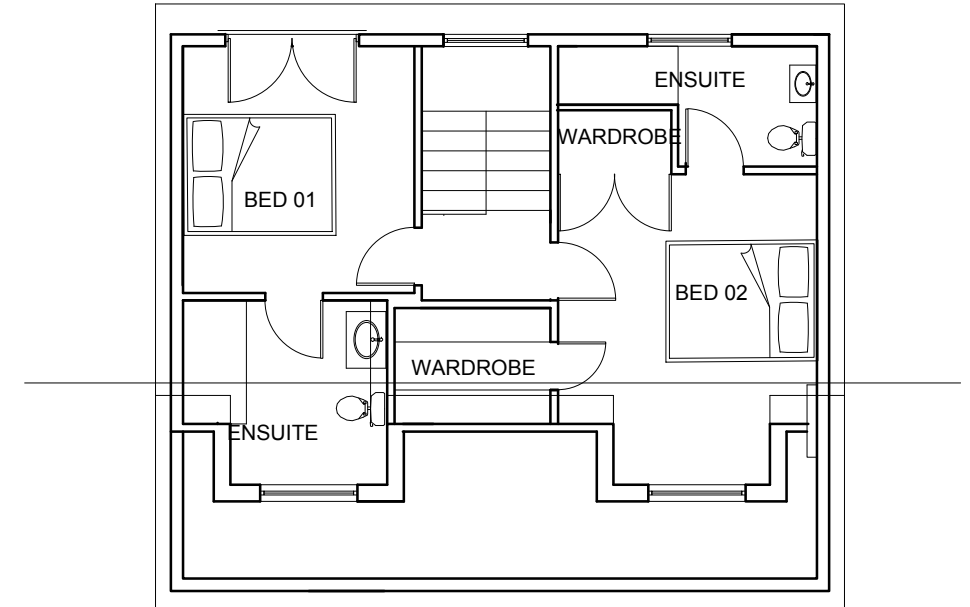

Avalon Architecture | Pensaerniaeth Afallon
helen@avalonarchitecture.co.uk
07541229202
avalonarchitecture.co.uk

project north

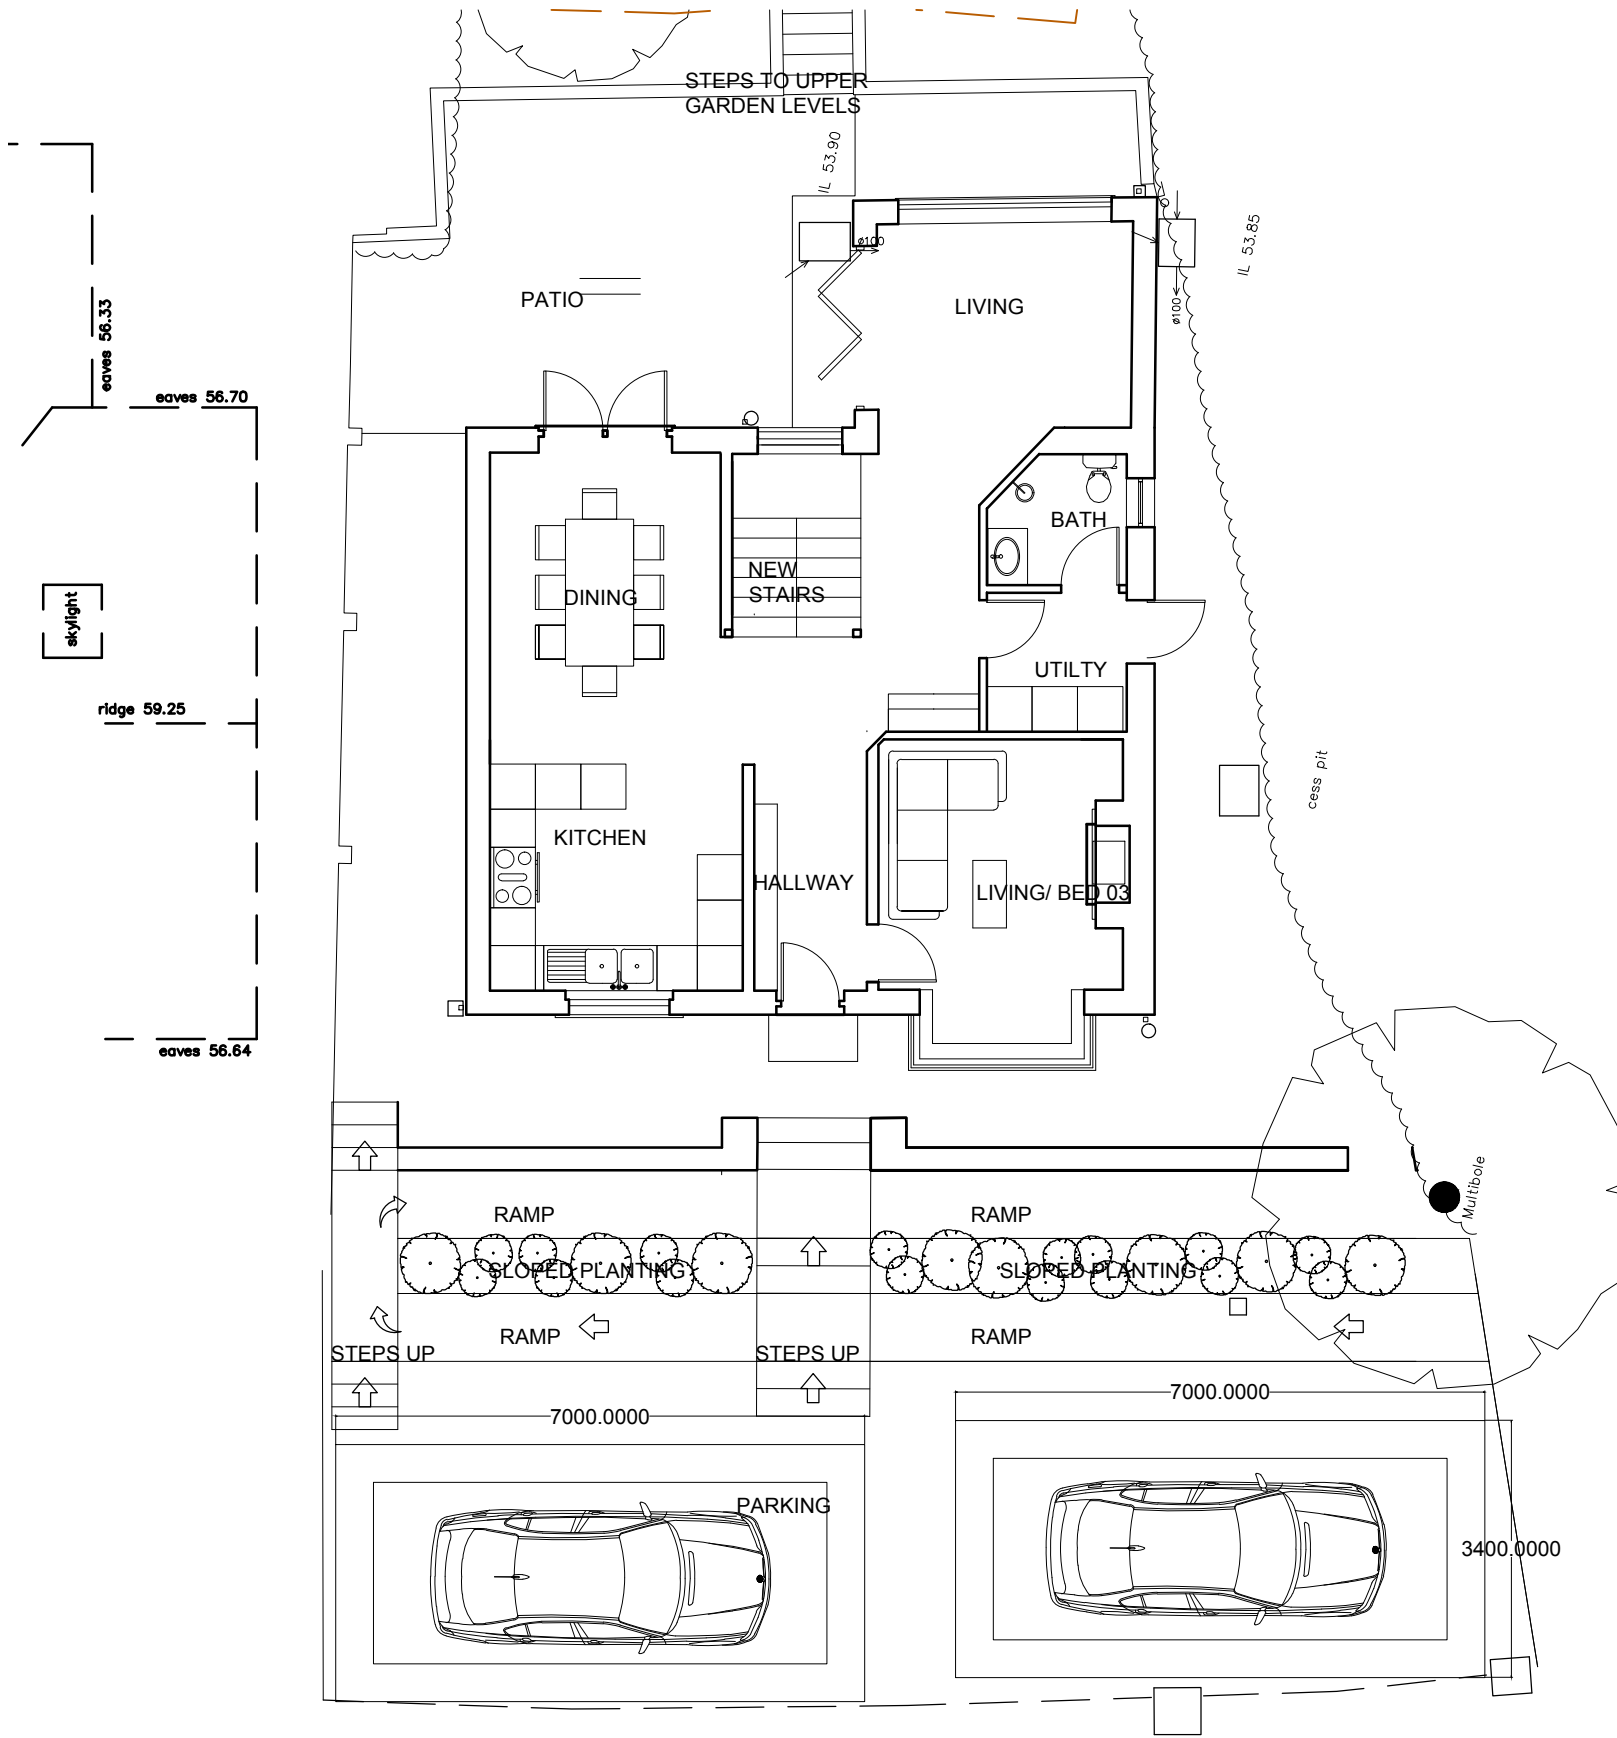

notes

1. Drawings are based on survey data and may not accurately represent what is physically present.
2. Do not scale from this drawing. All dimensions to be site verified by the contractor before proceeding.
3. All dimensions are in millimetres unless noted otherwise.
4. Avalon Architecture Ltd shall be notified in writing of any discrepancies.

key plan
not to scale

revisions

REV	DATE	DRAWN BY	APPR. BY	NOTES
P01	03.07.25	HF/RL	HF/RL	first issue
P02	21.10.25	HF/RL	HF/RL	Parking layout, rear dormer window
P03	25.11.25	HF/RL	HF/RL	Bed 2 window altered
P04	11.12.25	HF/RL	HF/RL	First floor plan amended
P05	12.02.26	HF/RL	HF/RL	Heatpump removed

client:

Kevin and Ian
Eadon Davies

project:

Bwthyn Brynamlwg
SA112TU

status: S3 – PLANNING

revision: P05

title:

Proposed Plans

drawn by: HF/RL

approved by: HF/RL

date: 03.07.2025

job no: 2025–25

scale: 1:100@A3L

drawing no:

003