


EAST ELEVATION (EXISTING)

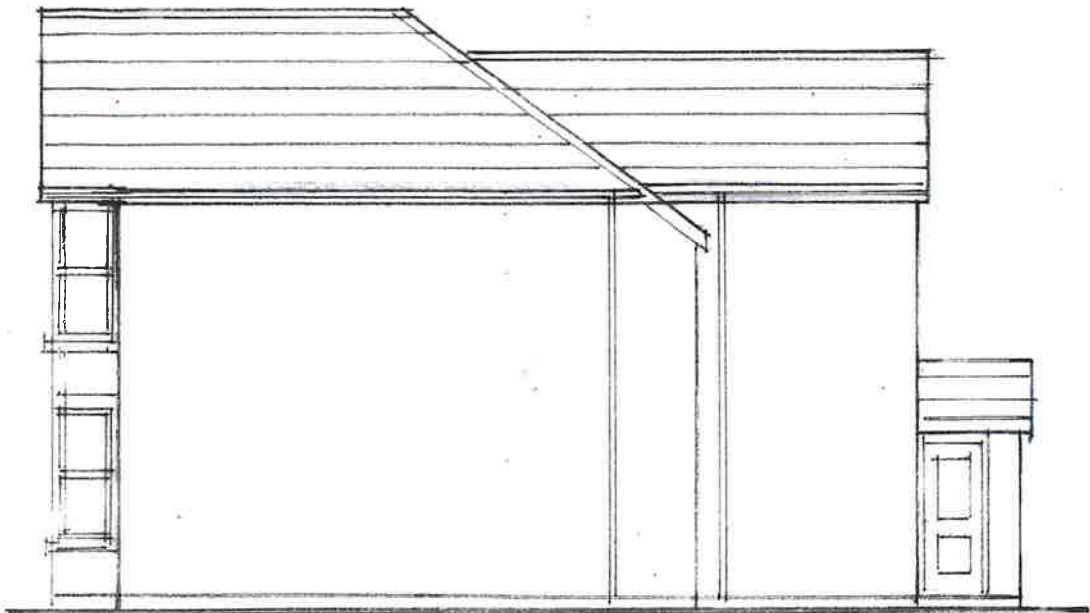

NORTH ELEVATION (EXISTING)



WEST ELEVATION (EXISTING)




SOUTH ELEVATION (EXISTING)



Name	R. JAMES		
Address	12 BRECON ROAD, PONTARDAWE, SWANSEA SA8 4PA		
Project	REAR GROUND FLOOR UTILITY AND BATHROOM EXTENSION		
Scale	1:100	Drawing No.	RJ/26/01

PROPOSED GROUND FLOOR PLAN

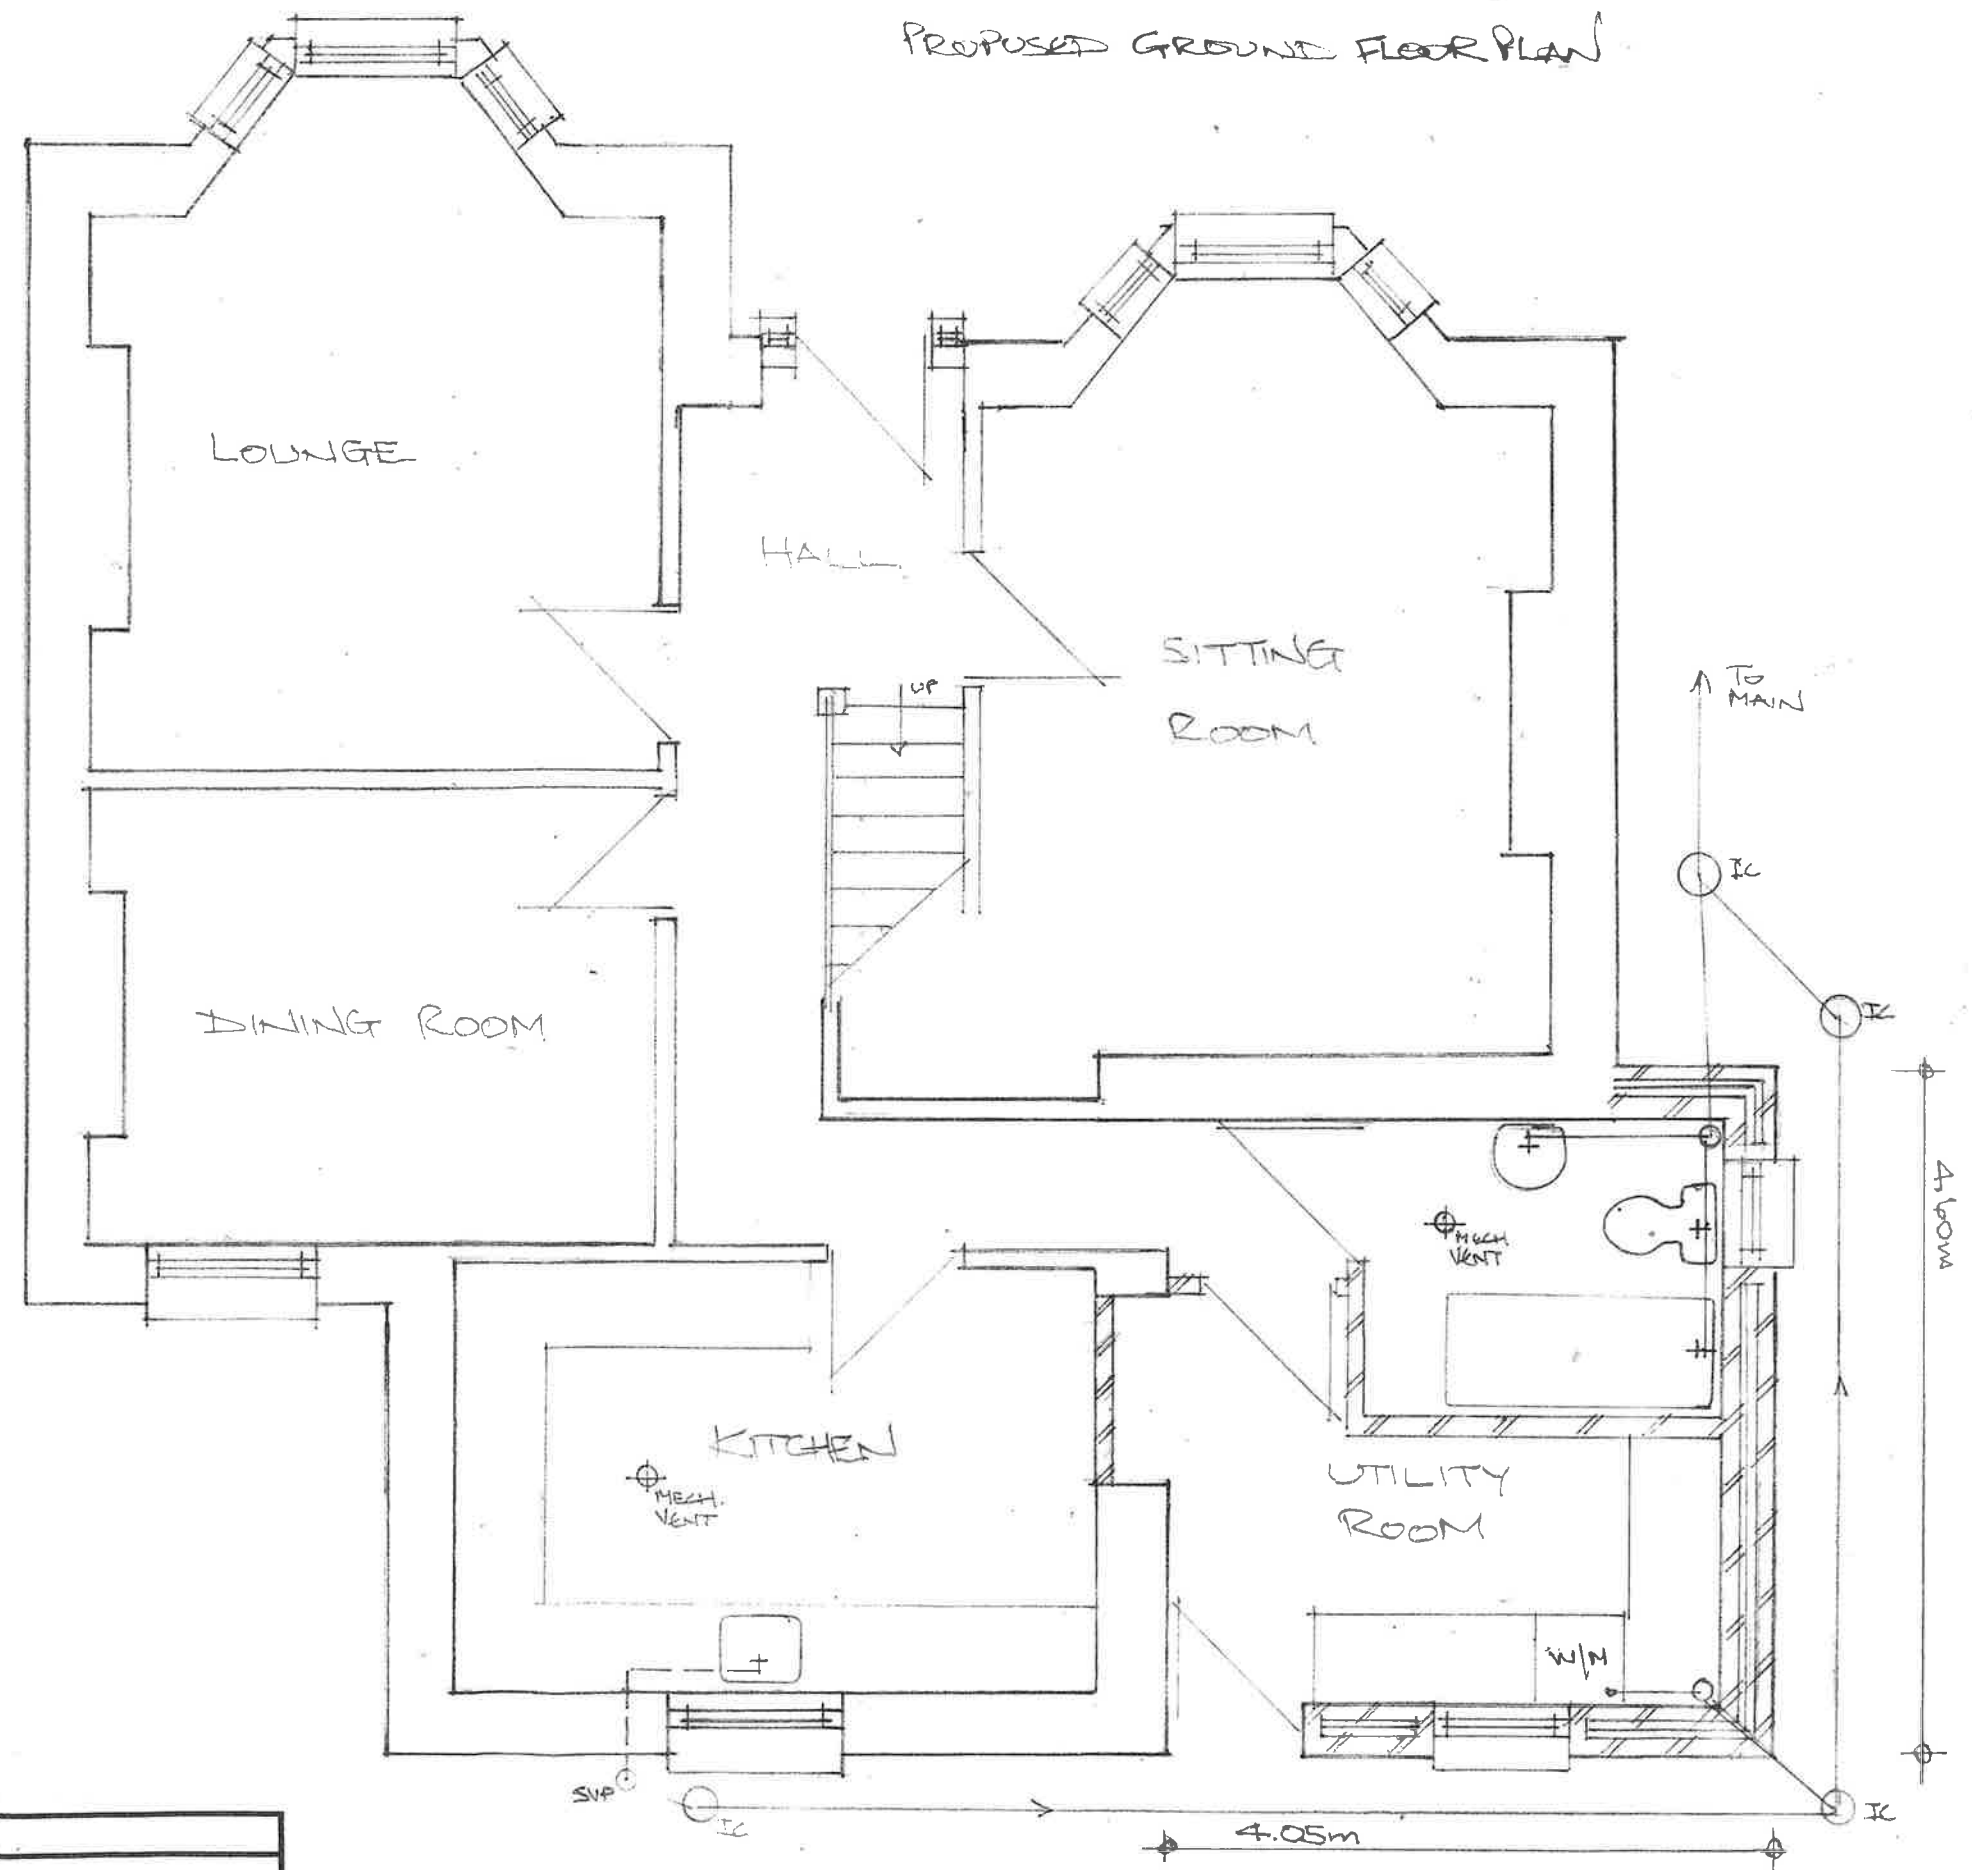

Name	R. JAMES		
Address	12 BRECON ROAD, PONTARDAWE, SWANSEA SA8 4PA		
Project	REAR GROUND FLOOR UTILITY AND BATHROOM EXTENSION		
Scale	1:50	Drawing No.	RJ/26/03