




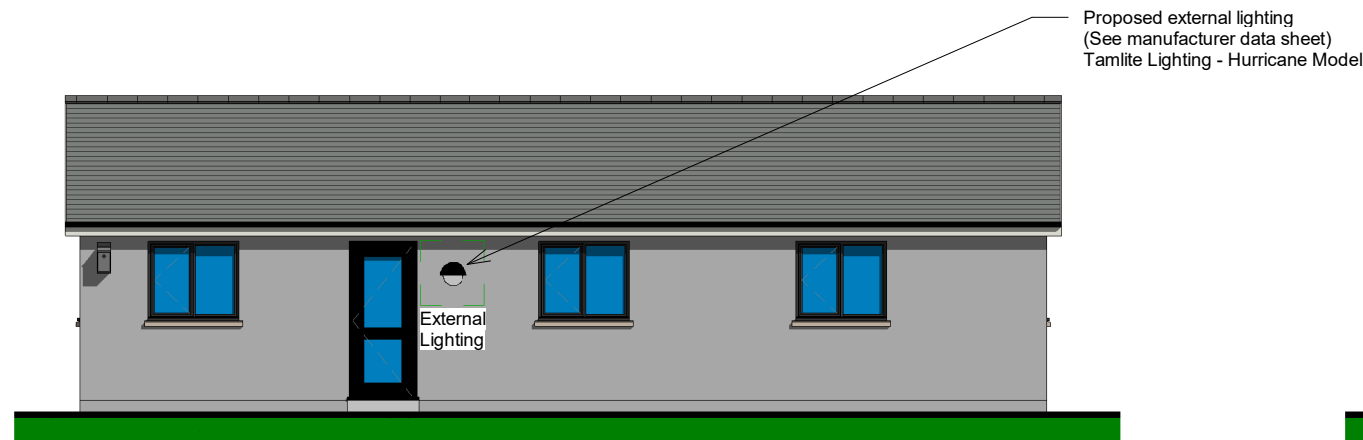


Front Elevation - Scale 1:100

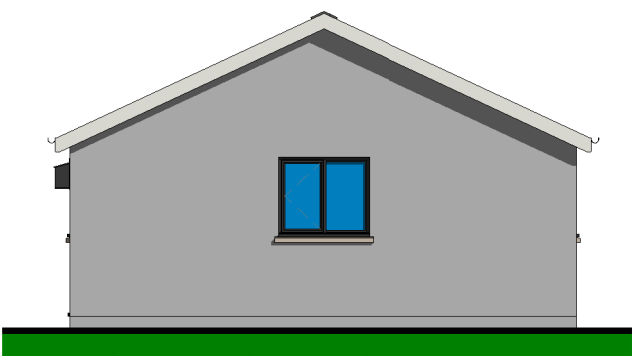

Side Elevation - Scale 1:100

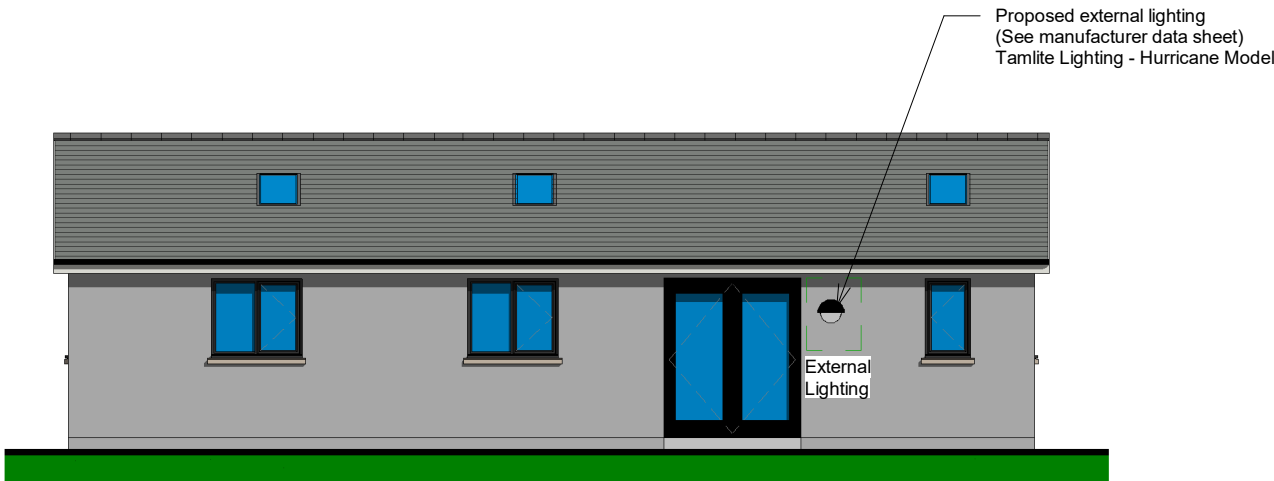


Rear Elevation - Scale 1:100

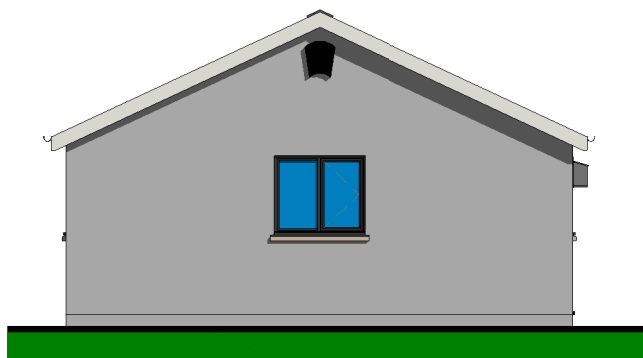

South Elevation - Scale 1:100

NOTES

- 1. Low level lighting to be used pointing towards the ground; LED bulbs to be used of 3000 Kelvin and below (Warm white light)
- 2. Use of light shields and hoods to direct the light downwards and prevent vertical and horizontal light spill
- 3 Use of passive infrared (PIR) motion sensors on timers to ensure lights only come on when necessary

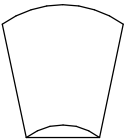

Beaumaris midi bat boxes



Bird box



Detail for Wall Downlight
(See datasheet for details)

EXTERNAL FINISHES		
1.	Roof Covering	Blue/black man-made slate
2.	Walls	Sand / Cement Render - Painted Grey
3.	Rain Water Goods	Black uPVC Half Round Guttering with Circular Downpipes
4.	Doors / Windows	Profiled uPVC - grey in colour



The Planning Studio, Hayston Bridge
Johnston, Haverfordwest
Pembrokeshire SA62 3HJ
01437 891 817
07515 851 704
andrew@haystonplanning.co.uk
www.planningpembrokeshire.co.uk

No.	Description	Date

PROVISION OF PERMANENT OR TEMPORARY TRAVELLER
PITCH WITH ECOLOGICAL ENHANCEMENTS
PRICE YARD, LAND BETWEEN THE BUNGALOW
& DULAIS ROCK INN
MAIN ROAD, ABERDULAIS, NEATH SA10 8EY
for Mr & Mrs Clayton & Vera Price

Utility Room Elevations - Render Finish		
Project number	AVH_1321	05a
Date	26.01.2026	
Drawn by	'	
Checked by	'	
Scale		1 : 100