



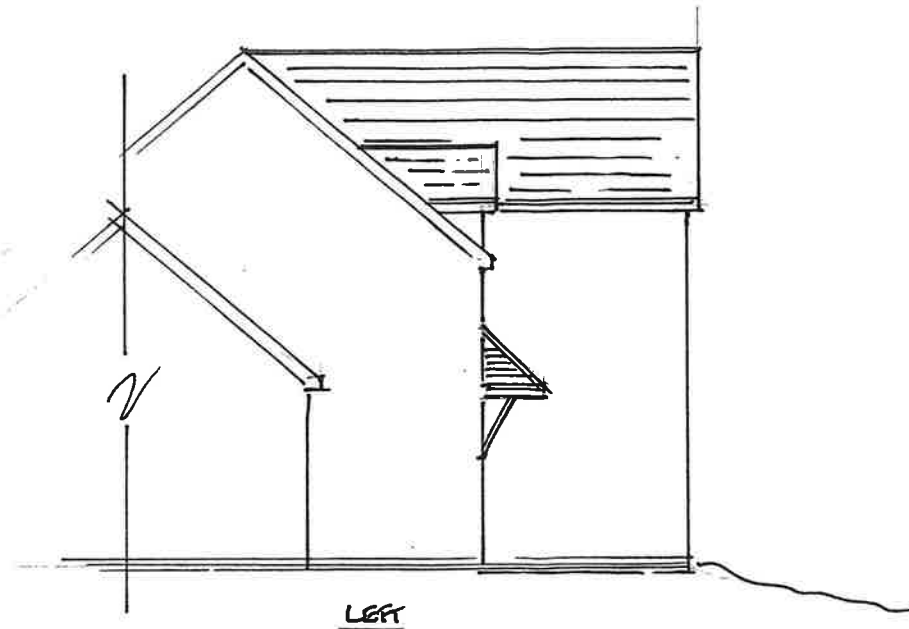


LEFT





FRONT


EXISTING VIEWS

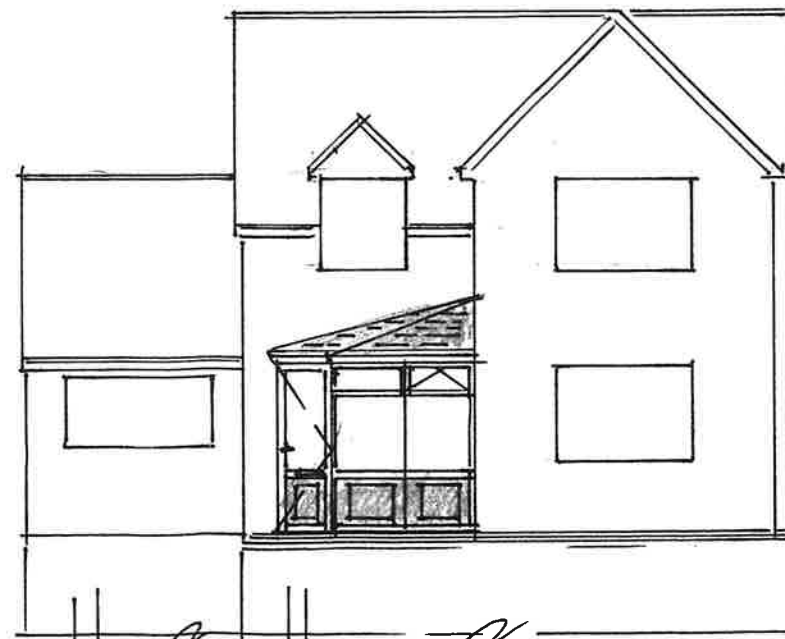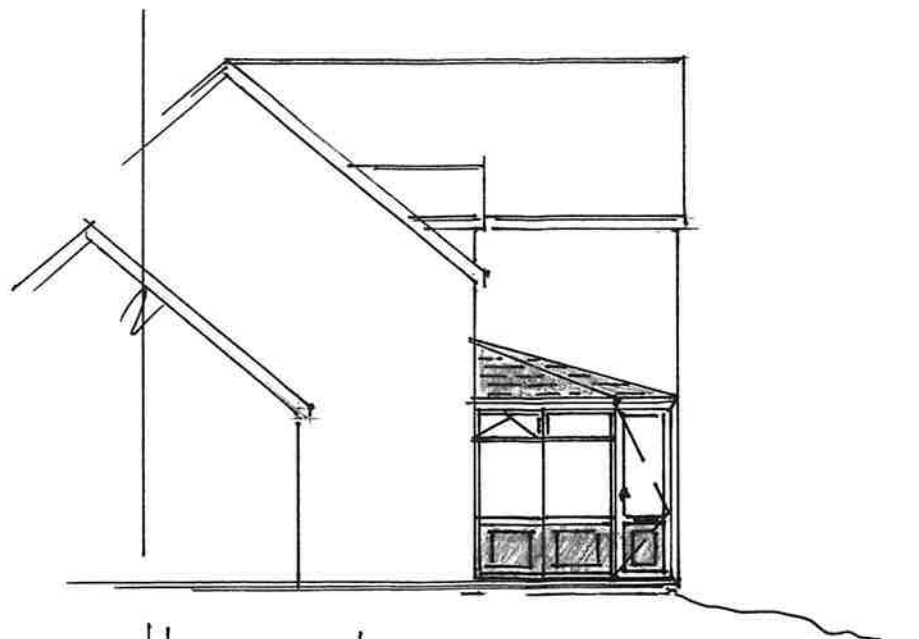

PROPOSED VIEWS

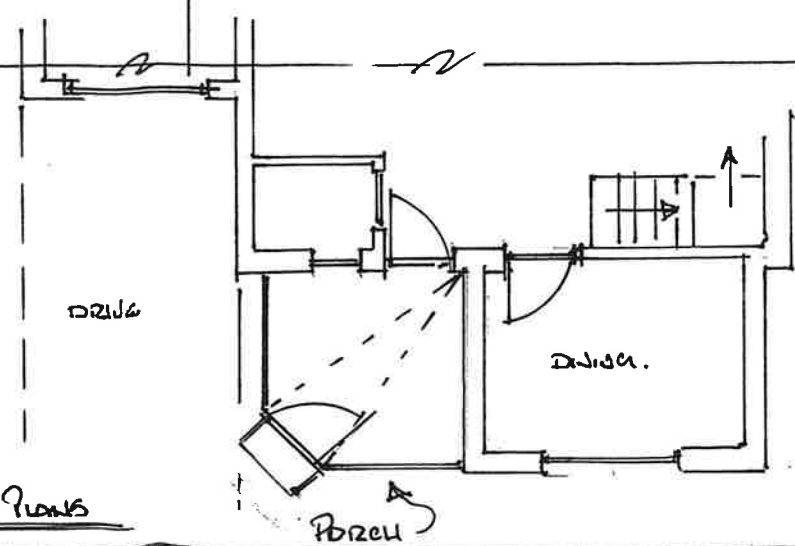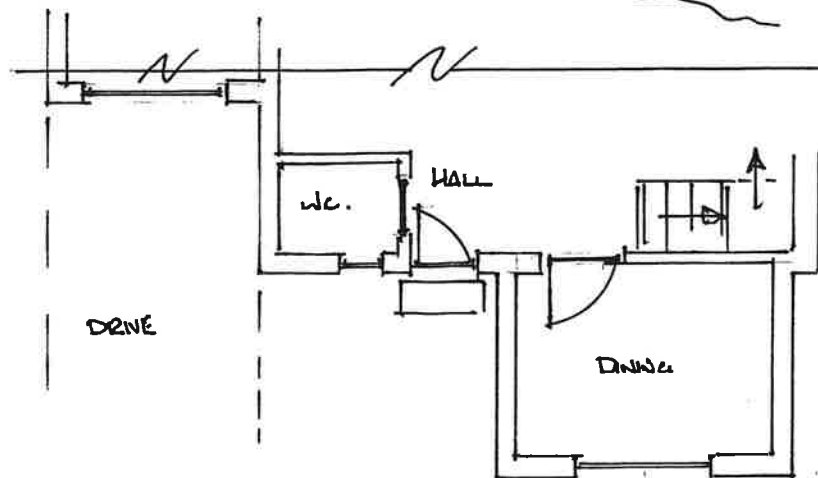

FLOOR PLANS

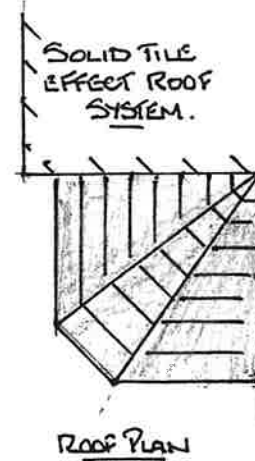

SOLID TILE
EFFECT ROOF
SYSTEM.

ROOF PLAN

DUNRAVEN
Windows - Doors - Conservatories
St Davids House, Heol Mostyn, Village Farm Ind. Est
Pyle, Bridgend. CF33 6BJ
T: 01656 743 572 / 745 035 F: 01656 745 918

Client: **MR SAMBROOK**
Job Title: **FRONT ENTRANCE PORCH:-**

Drawing Title:
**1 HUNTERS RIDGE
TERRACE. NEATH. SA11 3FE**
**DOOR & WINDOWS IN WHITE UPVC
& SOLID PANELS AT LOW LEVEL:-
SLATE GREY SOLID ROOF SYSTEM
SET ON A BROWN BRICK PLINTH**

Scale 1:100 @A3
5m
Date: **09/02/2026** Drawn By: **P**
Drg No: **18**