


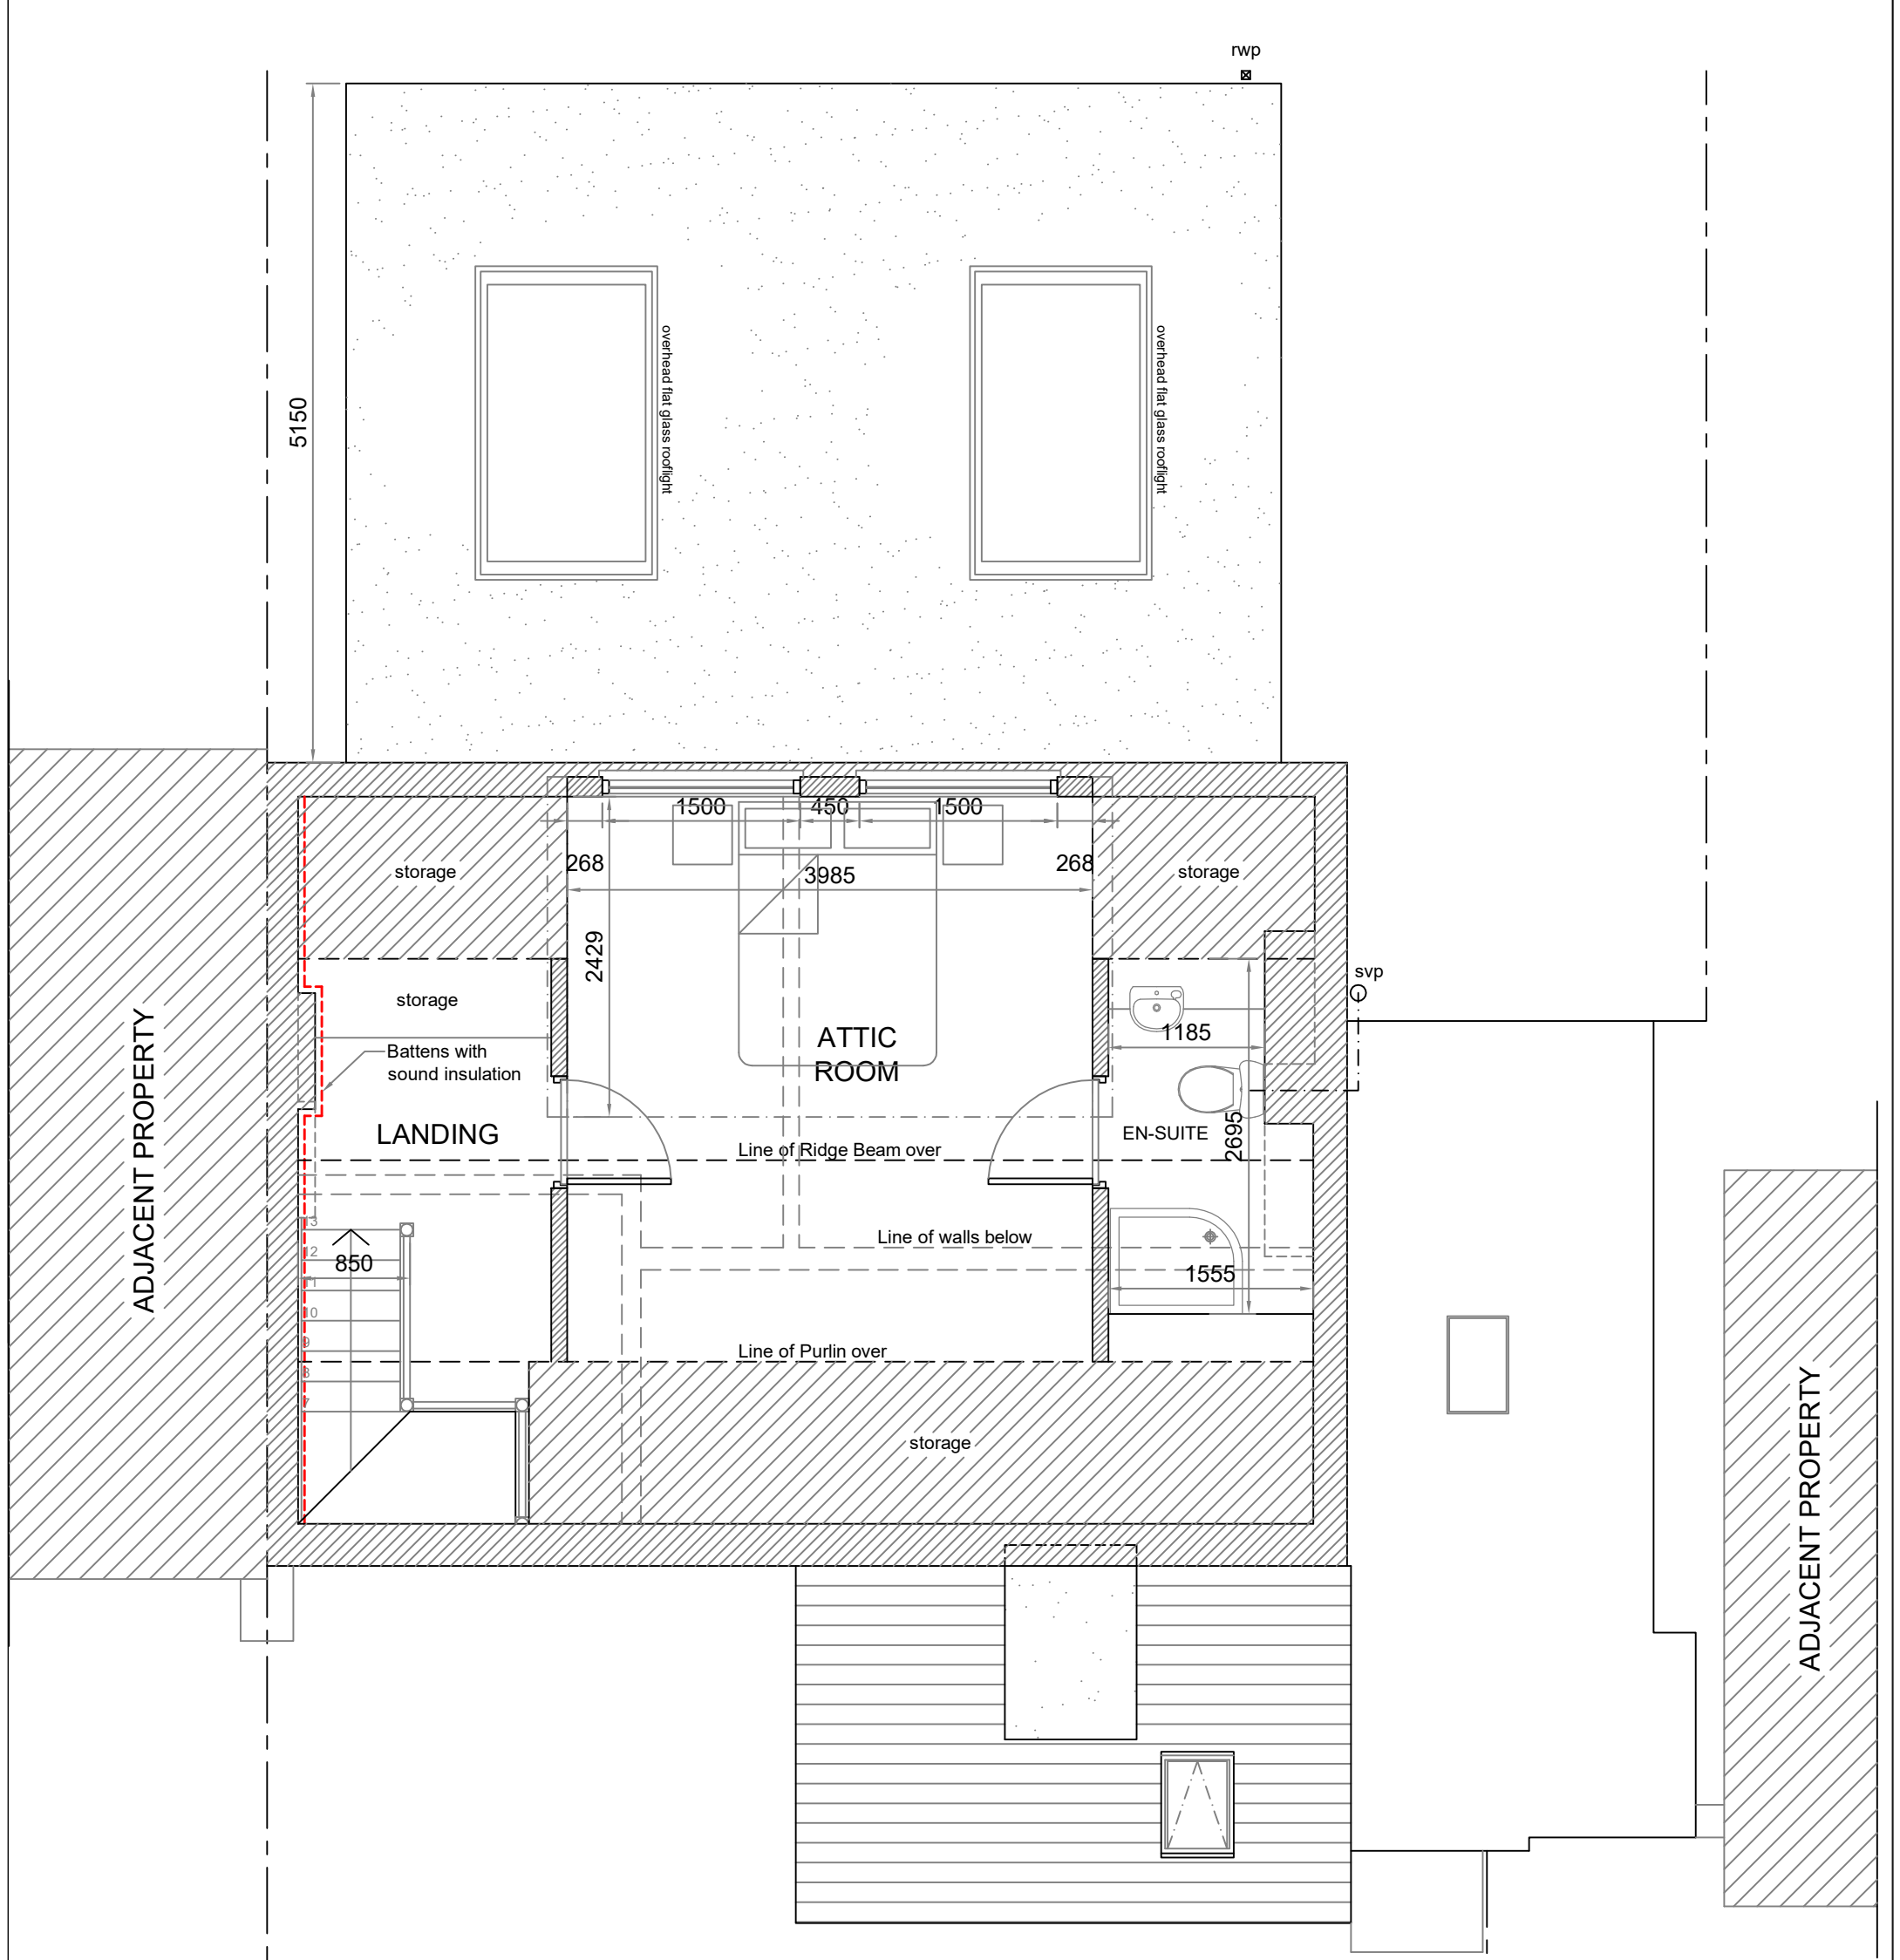

PROPOSED ATTIC FLOOR PLAN

B	Plans & Elevations amended according to advice from WW for BOS Agreement.	18/02/26
A	Plans amended as advised.	19/12/25
Rev	Description	Date
07800 789453 01639 282789 carolineg@seagreydesign.co.uk www.seagreydesign.com design for: extensions / house renovations / conversions		
Site ANTON & MAUREEN WROBLEWSKI 55 RHYD-HIR NEATH ABBEY, NEATH SA10 7HR		
Dwg Title PROPOSED BUILDING ATTIC PLAN GENERAL ARRANGEMENT		
Drawn By: CLG		Date: 20/11/2025
Scale: 1:50 @ A3P		Dwg No: 25-489P/110
REV	A	B