



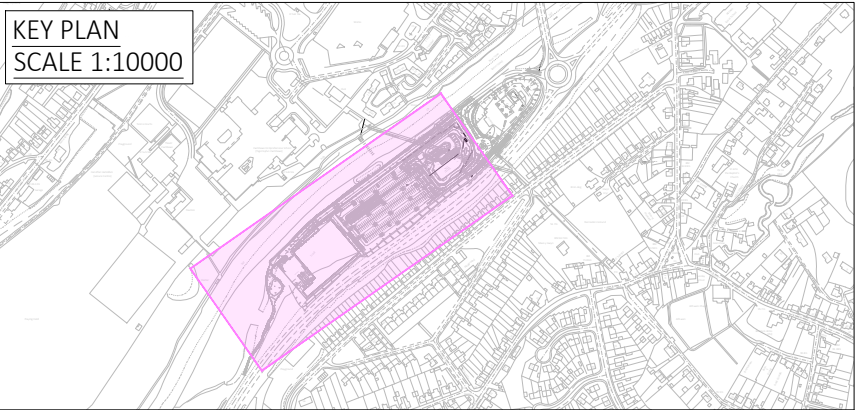

KEY

	OFFSITE PLANNING BOUNDARY
	ONSITE PLANNING BOUNDARY
	EXISTING IMPERMEABLE AREA ASPHALT - 1213m ²
	EXISTING PERMEABLE AREA GRAVEL PATH - 213m ²
	EXISTING PERMEABLE AREA VEGETATION - 131m ²
	PROPOSED IMPERMEABLE AREA ASPHALT - 1213m ²
	PROPOSED PERMEABLE AREA GRAVEL PATH - 213m ²
	PROPOSED PERMEABLE AREA VEGETATION - 131m ²

- NOTES:
1. DRAWING TO BE READ IN CONJUNCTION WITH ALL OTHER RELEVANT PROJECT DRAWINGS AND SPECIFICATIONS
 2. ALL FIGURED LEVELS ARE IN METRES AND RELATED TO EXISTING SURVEY GRID & DATUM UNLESS NOTED OTHERWISE
 3. ALL FIGURED DIMENSIONS ARE IN METRES UNLESS NOTED OTHERWISE, DIMENSION ARE NOT TO BE SCALED.
 4. THE DRAWING SHALL BE USED FOR THE INTENDED PURPOSE ONLY AND THIS DRAWING HAS BEEN BASED ON INFORMATION PROVIDED BY OTHER PARTIES AND STANTEC DO NOT WARRANT THE ACCURACY OF THIS INFORMATION.

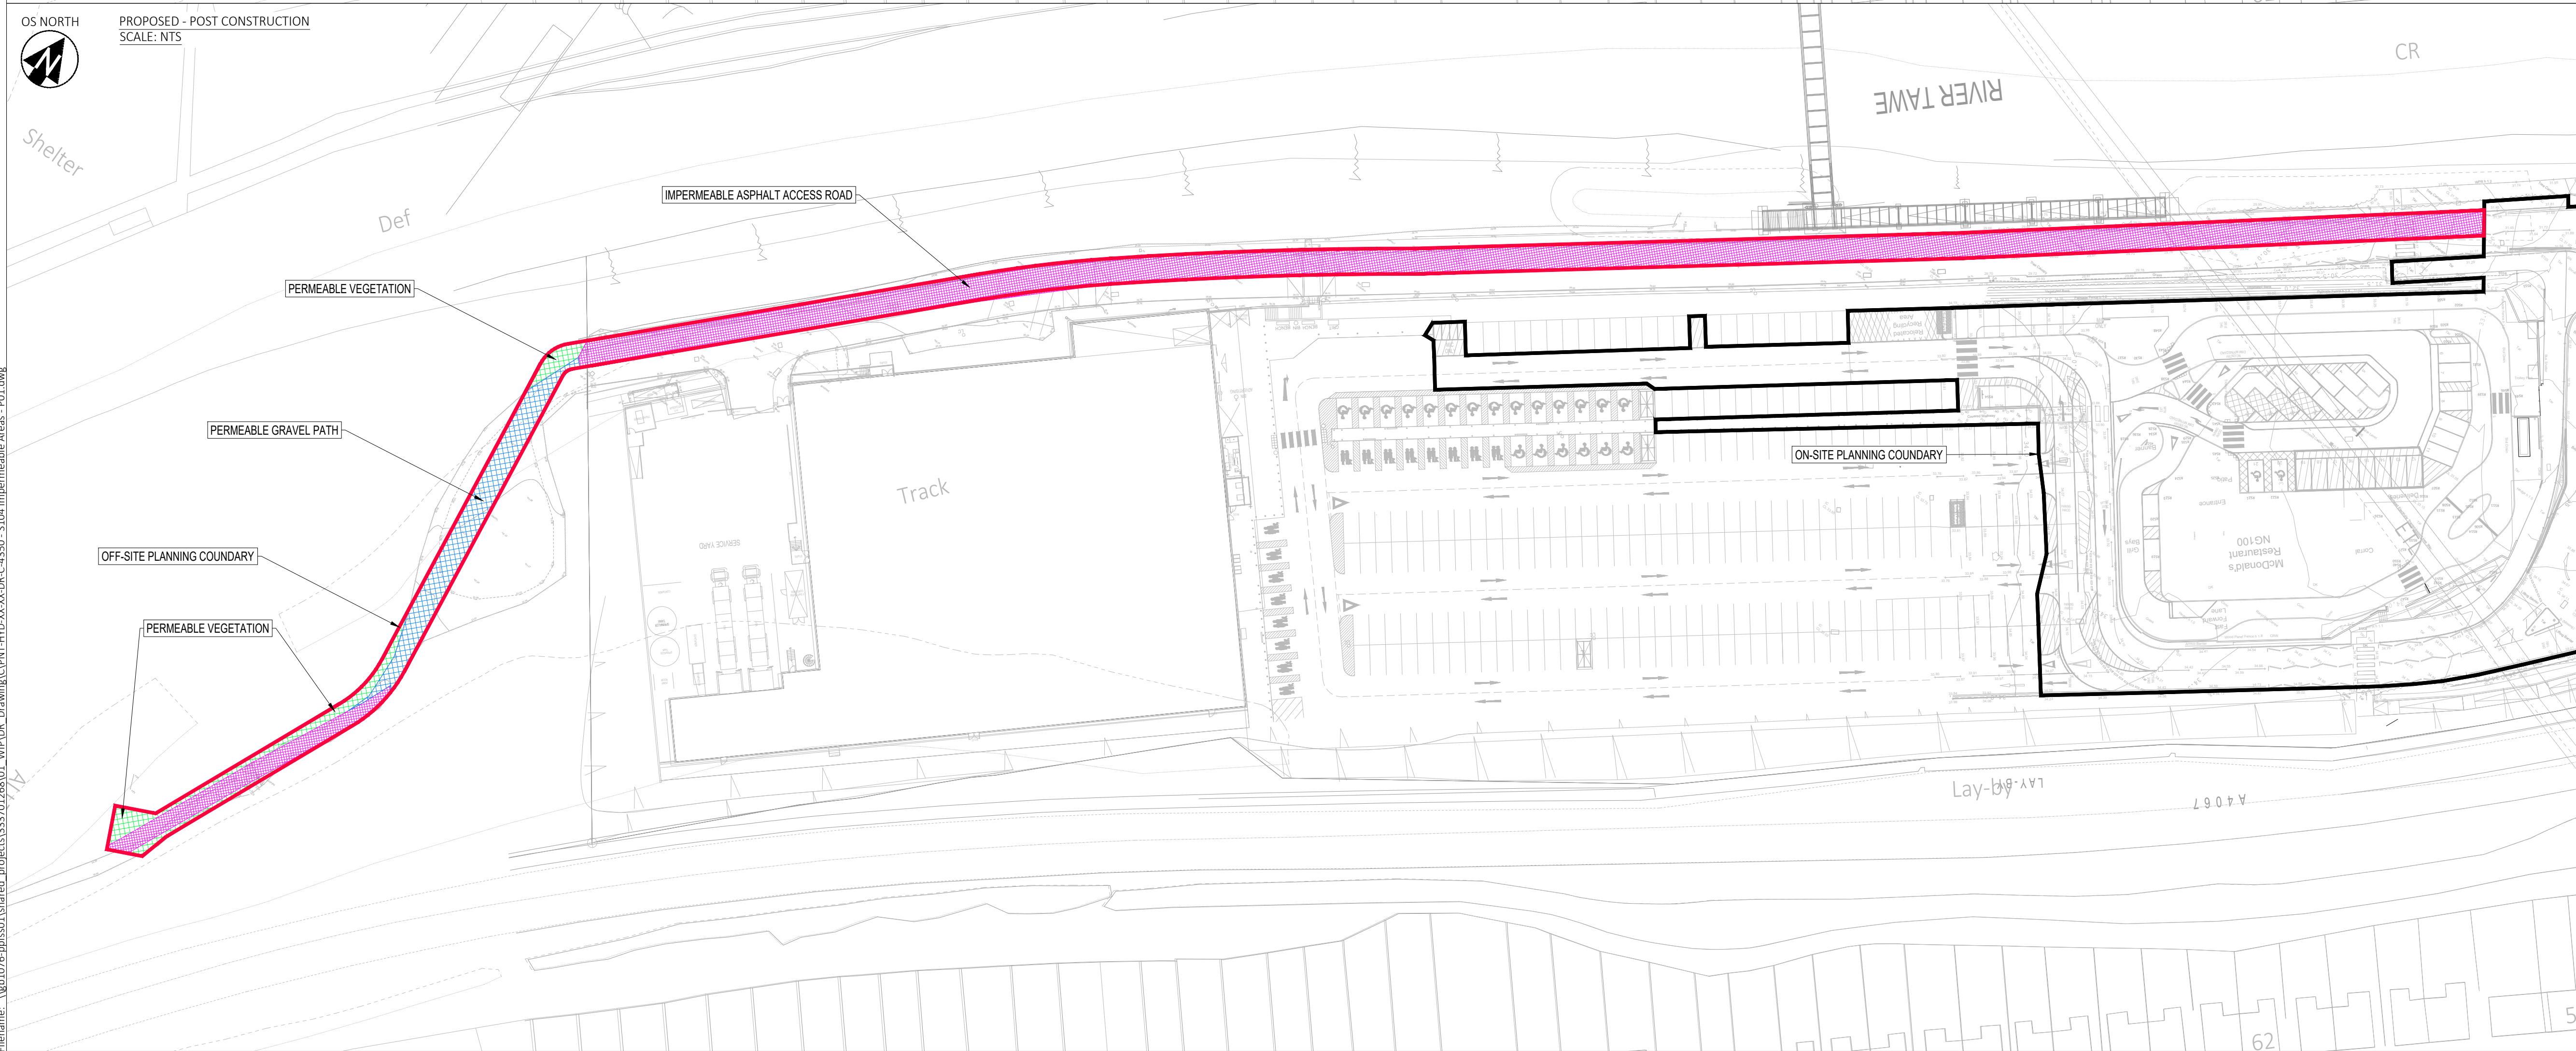

REVISIONS

P01	Issue for Planning	11/02/26	BM	IMH IMH
Rev.	Revision Notes	Date	Drawn By	Checked Approved

Hydrock
now
Stantec

Third Floor, Wharton Place
13 Wharton Street
Cardiff
CF10 1GS
t: +44(0)2920 023665
e: cardiff@hydrock.com

CLIENT

MCDONALDS RESTAURANTS LTD

PROJECT

MCDONALDS PONTARDAWE

TITLE

OFFSITE FOUL CONNECTION
PRE & POST DEVELOPMENT
IMPERMEABLE AND PERMEABLE AREAS

HYDROCK PROJECT NO. C-15297	SCALE @ A1 NTS	
STATUS DESCRIPTION SUITABLE FOR INFORMATION		STATUS S2
DRAWING NO. PNT-HYD-XX-XX-DR-C-4350		REVISION P01