





Front Elevation
1:50



Rear Elevation
1:50



Side Elevation
1:50

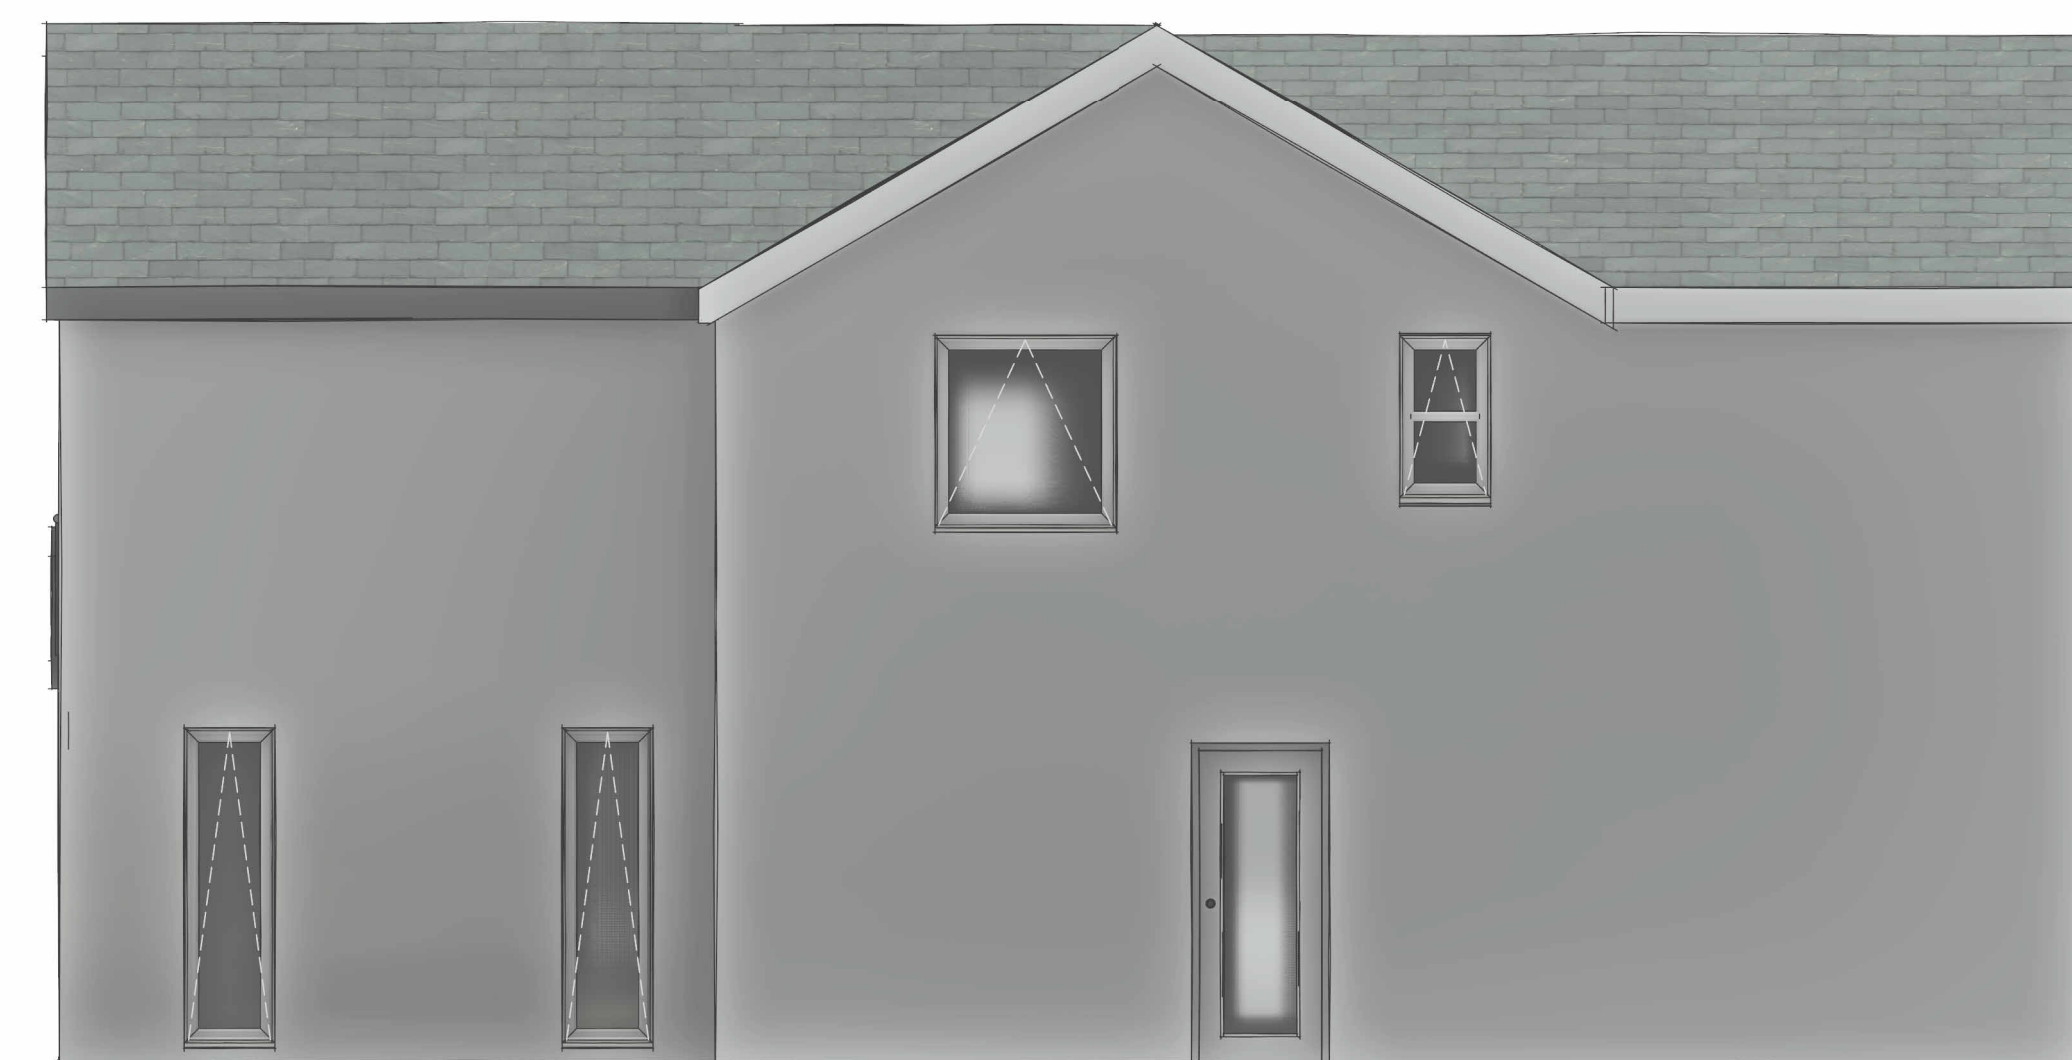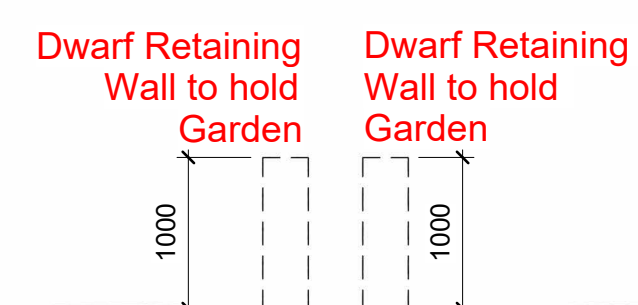


Adj Side Elevation
1:50



3D Visual Front



3D Visual Rear

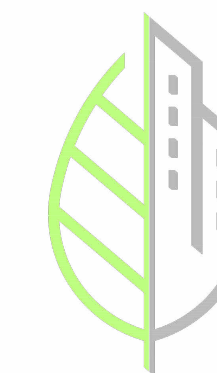

S U R B A N
DESIGN

PROJECT :
PROPOSED RENOVATIONS AT
PROPERTY IN RHOS, PONTARDAWE

CLIENT :
MR & MRS DECLAN JOHN

REVISIONS :			
No	REVISION	DATE	BY
A	Minor Amendment	30/10/24	MM

NOTES :

- Do not scale from this drawing take figured dimensions only.
- Dimensions are in millimeters unless otherwise stated.
- All dimensions to be checked on site.

STAGE :
PLANNING

DRAWING TITLE :
PROPOSED ELEVATIONS

JOB NUMBER :
22-011

DRAWING NUMBER (REV)
04

SCALE : **A1**
1 : 50

DRAWN BY (DATE) : CD (01.22)
CHECKED BY (DATE) : MM (01.22)
APPROVED BY (DATE) : MM (01.22)

EMAIL :
hello@surbandesign.com

A1