
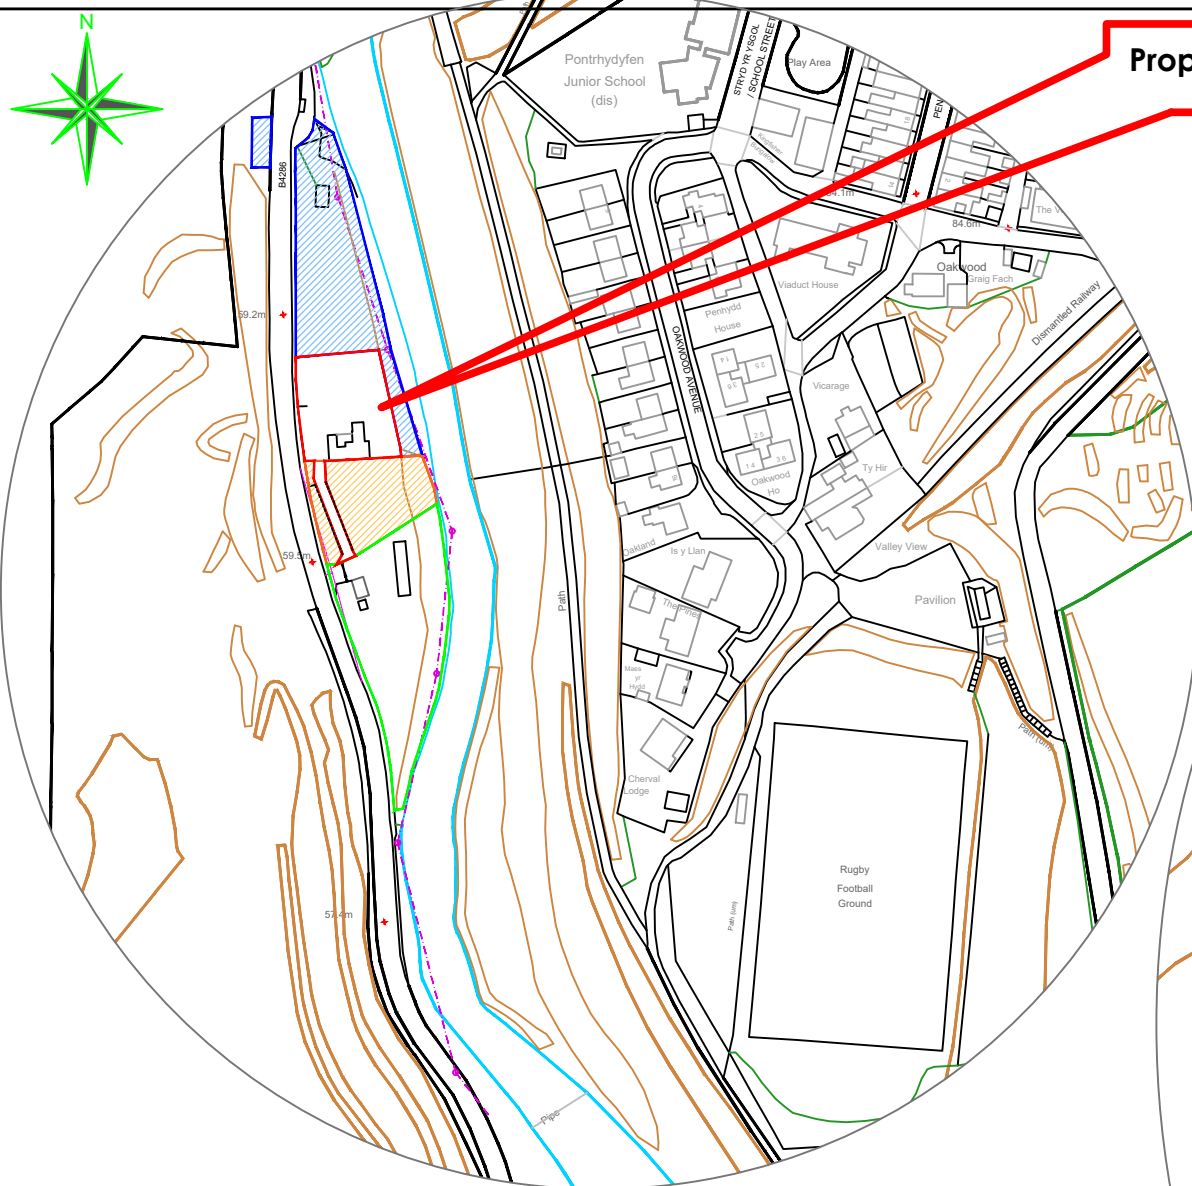


 

Location Plan
Scale 1:2500

 Additional land in client ownership

Notes
Site area = 1193 sqm (0.1193ha)


Reproduced from 'Ordnance Survey Site Map' by permission of Ordnance Survey® on behalf of the Controller of Her Majesty's Stationery Office.
© Crown Copyright 2009. All rights reserved.
Reference number 1071591.
Licence number 1071591.



The Planning Studio, Hayston Bridge
Johnston, Haverfordwest
Pembrokeshire SA62 3HJ
01437 891 817
07515 851 704
andrew@haystonplanning.co.uk
www.planningpembrokeshire.co.uk

EXPANSION OF TRAVELLER SITE APPROVED UNDER P2022/0622 WITH 2 MORE FAMILY PITCHES, UPGRADE OF HARDCORE PLATEAU, CONVERSION OF STABLES / STORE TO DAY ROOMS & ECOLOGICAL / LANDSCAPE ENHANCEMENTS & MITIGATION LAND BETWEEN CWMAYON AND DAN Y BONT ON THE B4286 NEAR PONTRHYDYFEN, NEATH

Site Plan - Scale 1:500

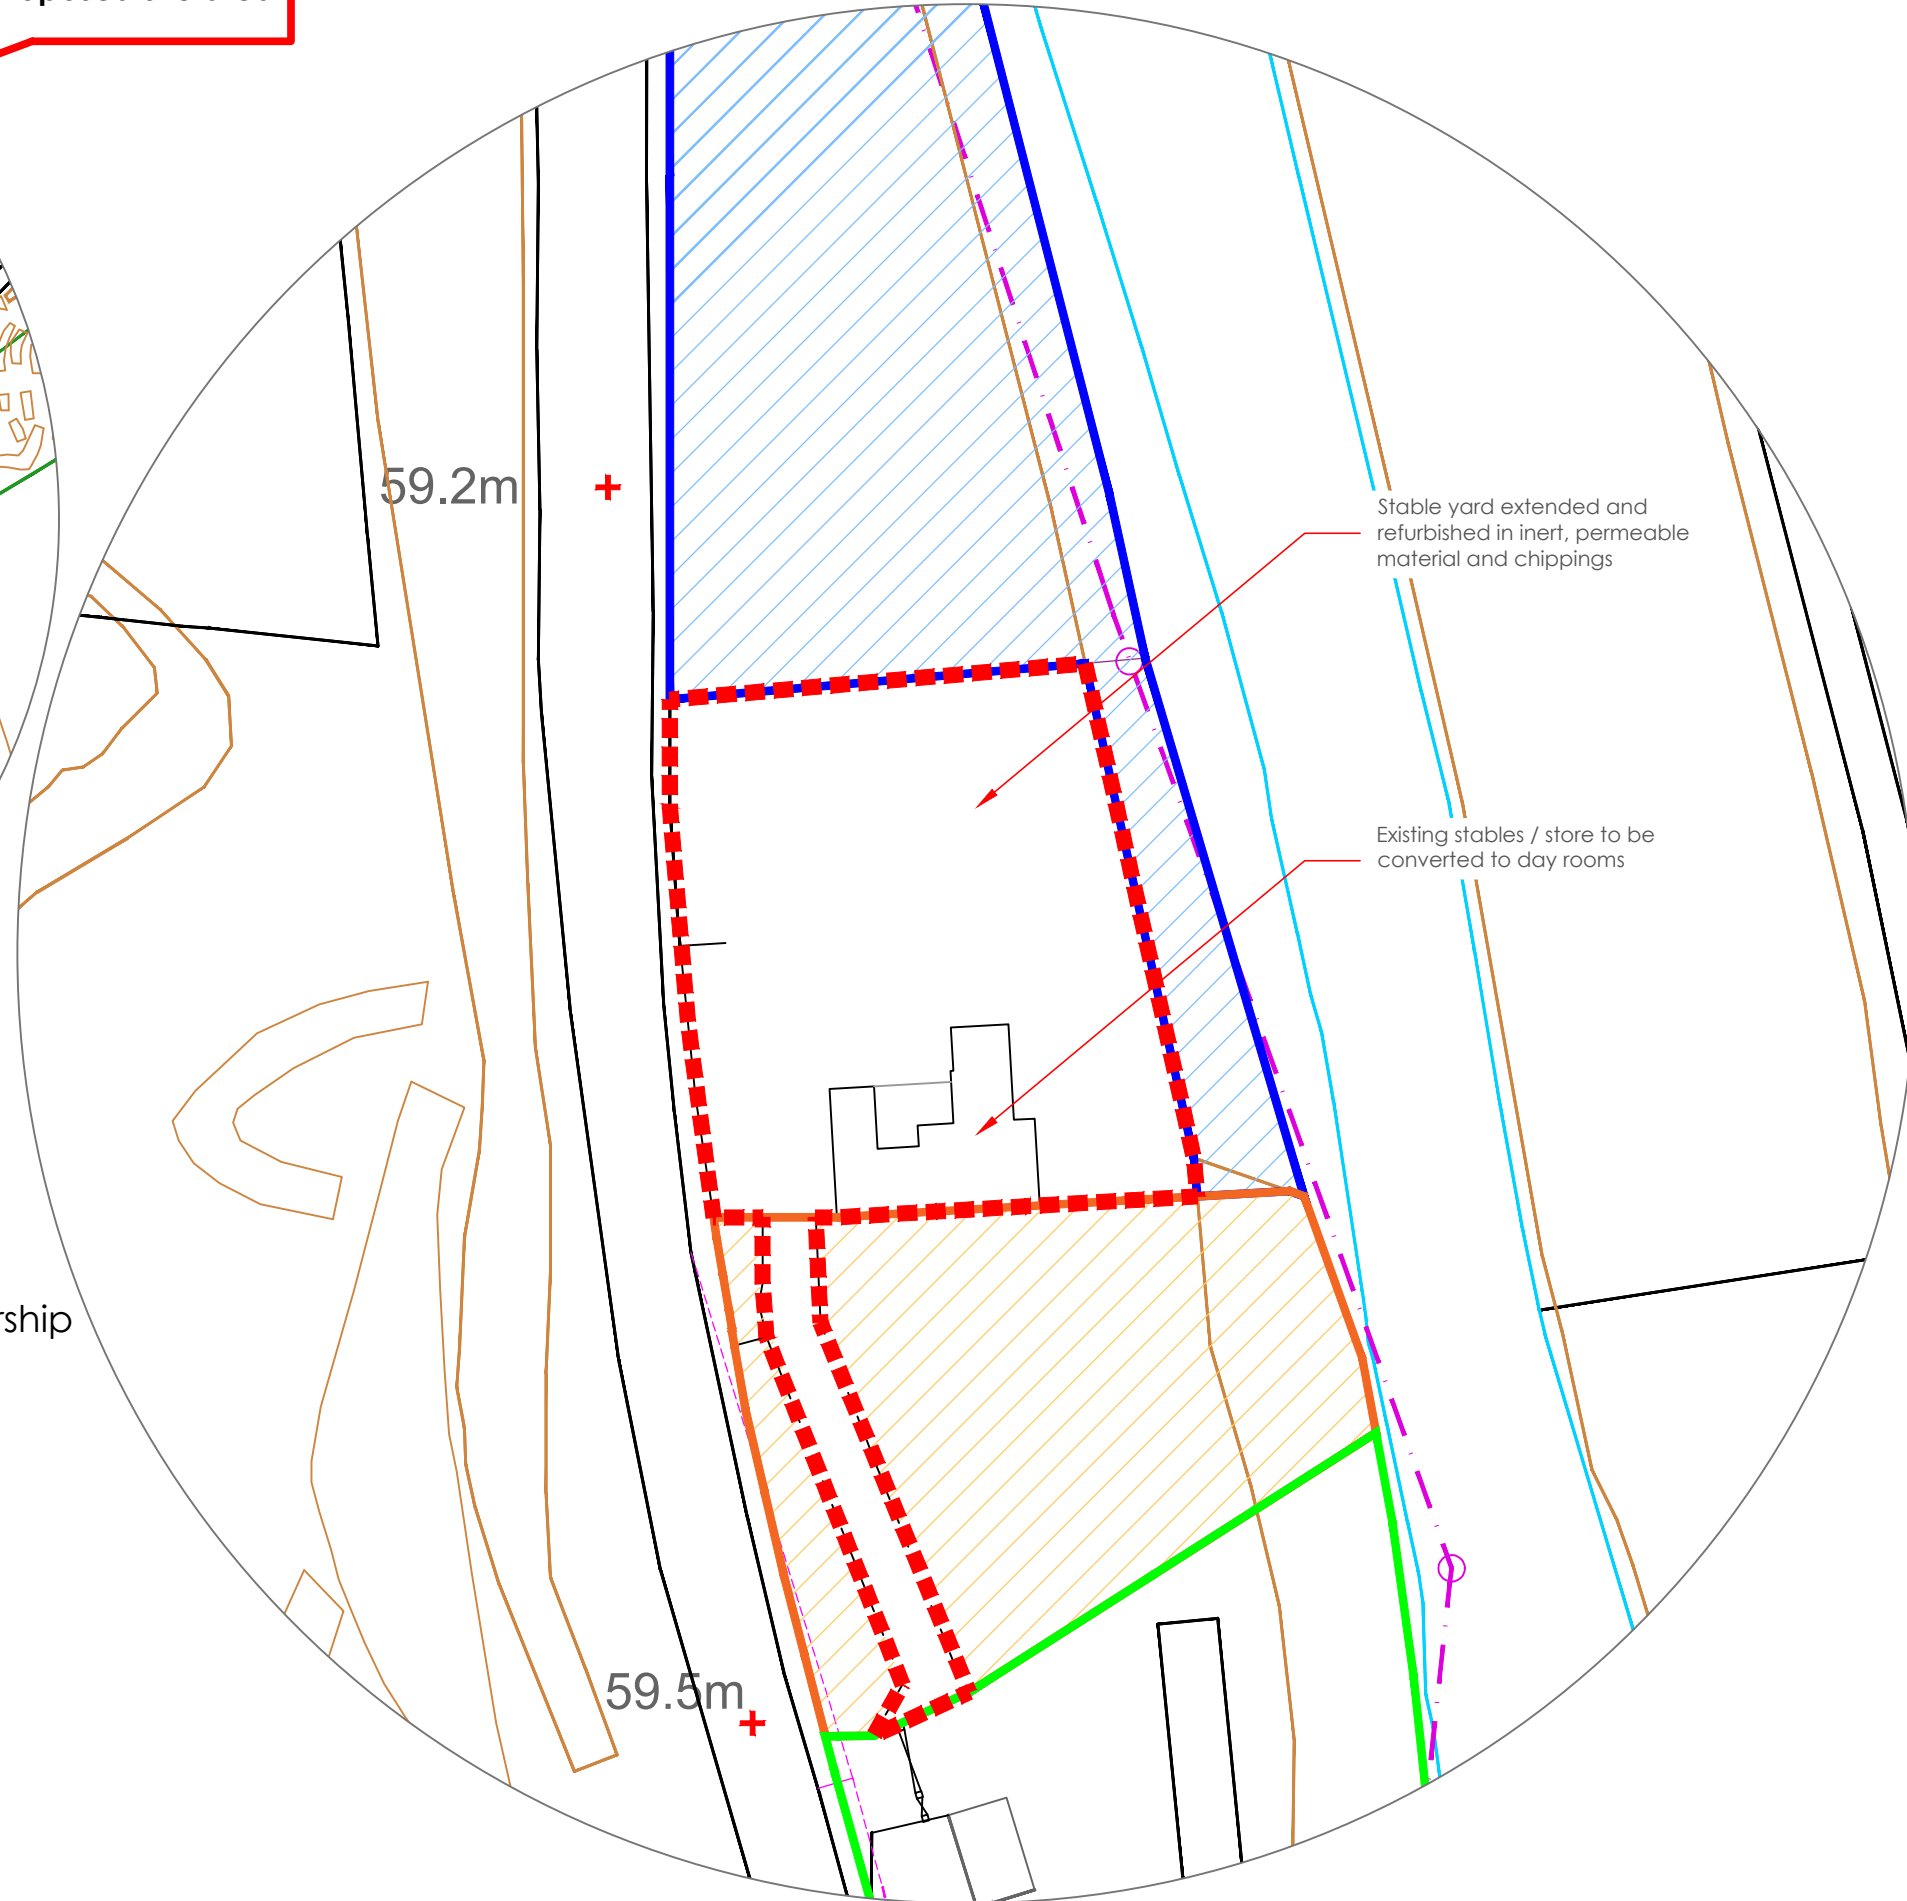

Designed by	Checked by	File name AVH_1280	Date 23.02.2026	Scale As Shown	Clients Sam & Charlene Janes & Family
Drawing Title Location and Block Plan					Dwg No. 02e