

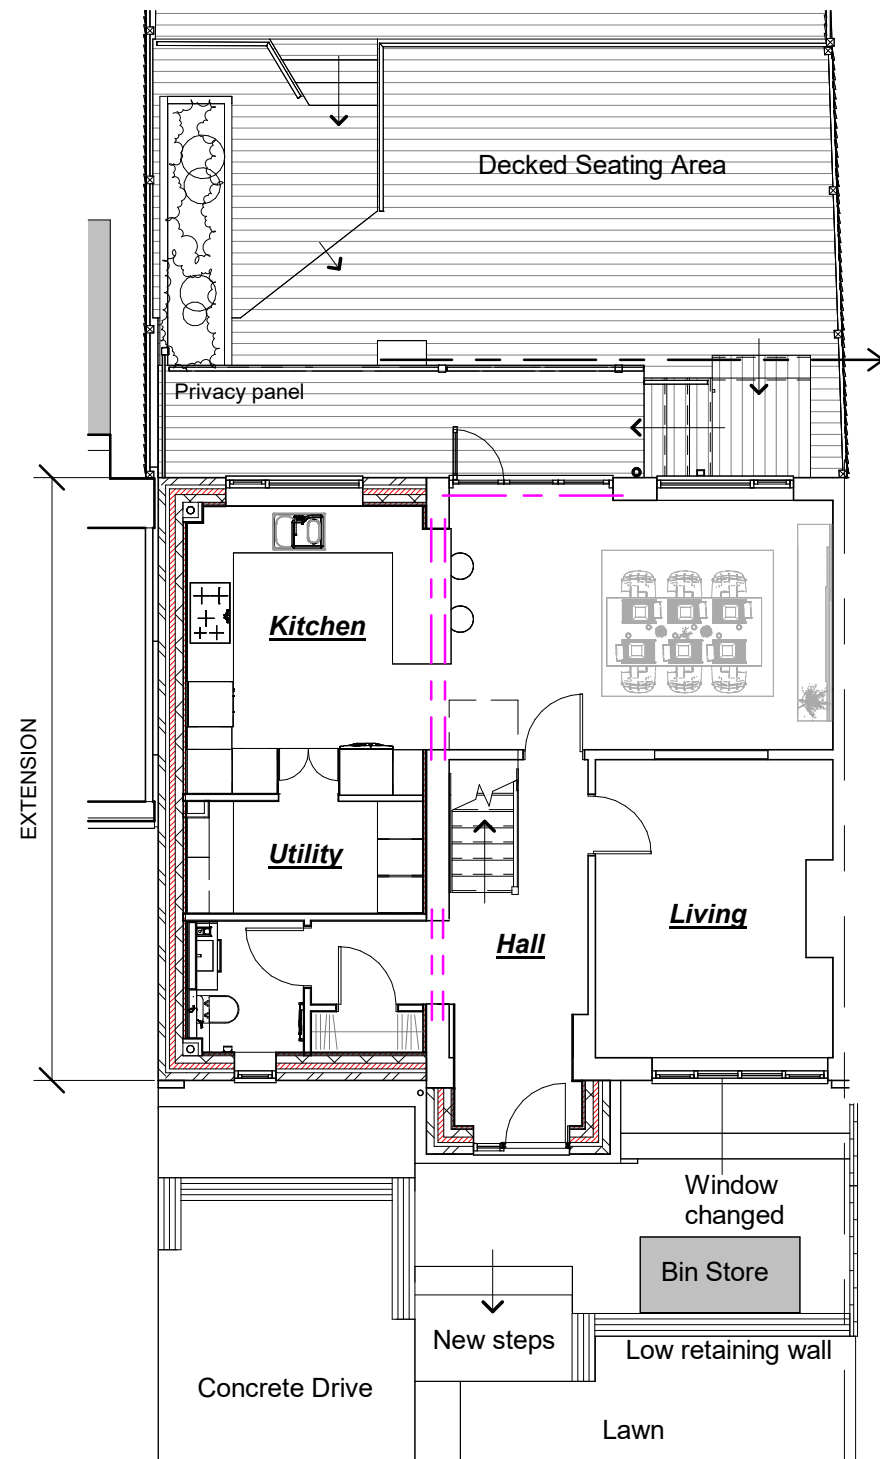


0m 2m 4m 6m 8m 10m


SCALE 1:100 @ A3

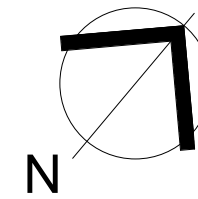

Prop Ground
1 : 100

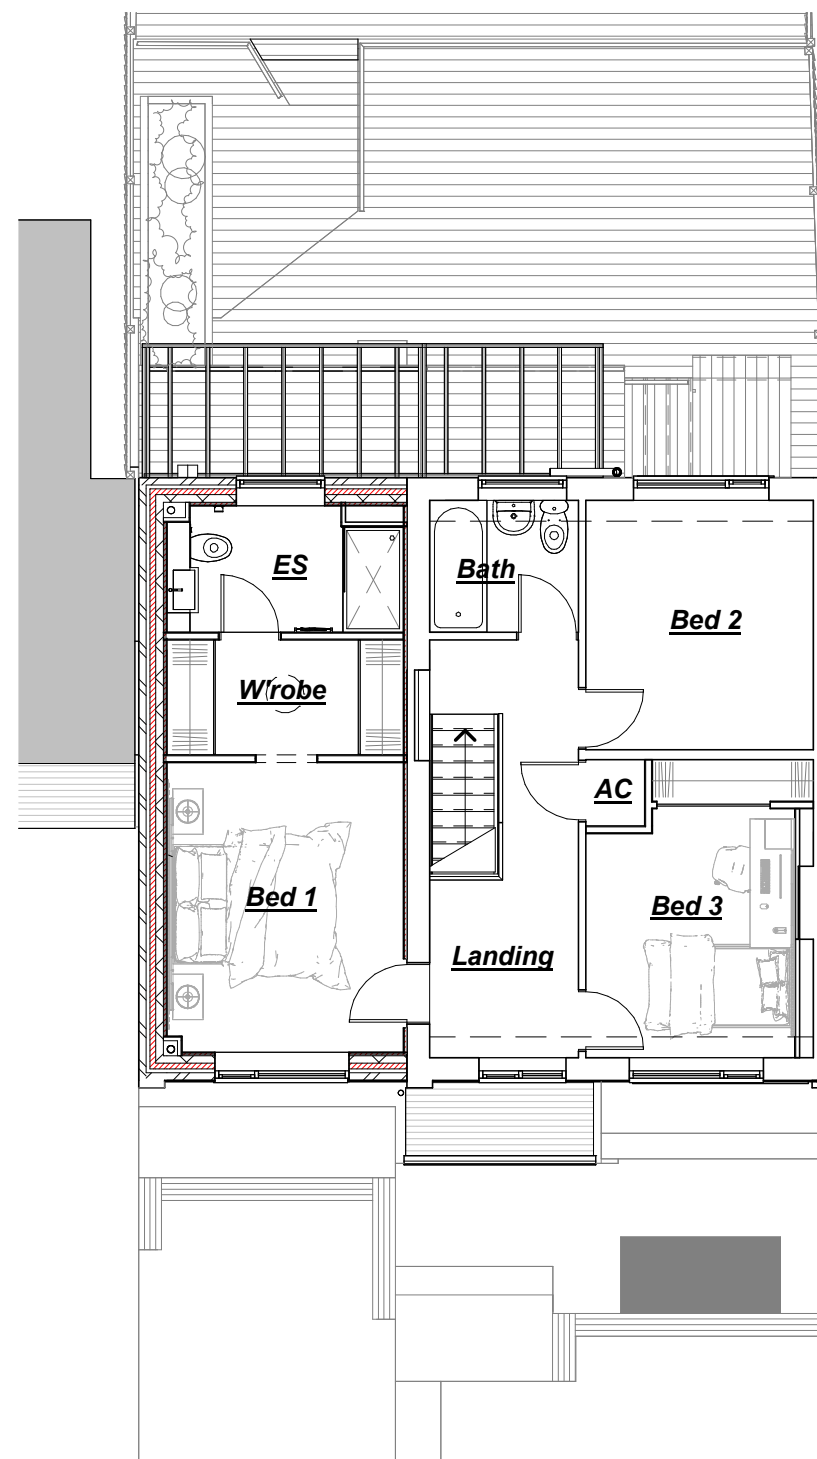

Prop First
1 : 100

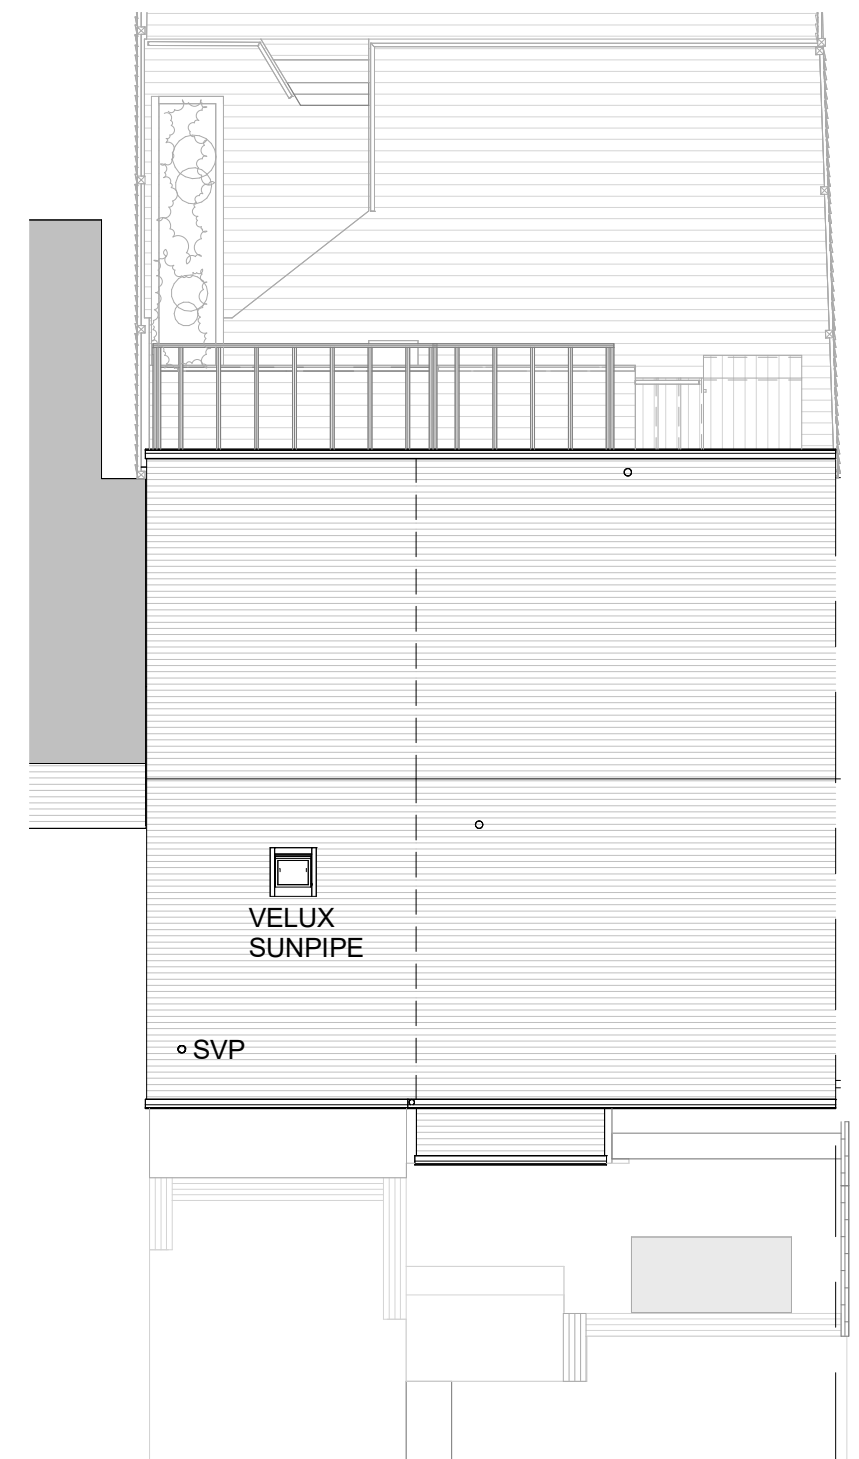

Prop Roof
1 : 100

Proposed Floor Plans
Proposed Extension to 18 Castle Drive, Cimla SA11 3UY

REV
A102

Project number 891
Date JAN 2026
Drawn by MD
Scale As indicated@A3



mjdesign
Architectural Services Ltd 07803 132478