


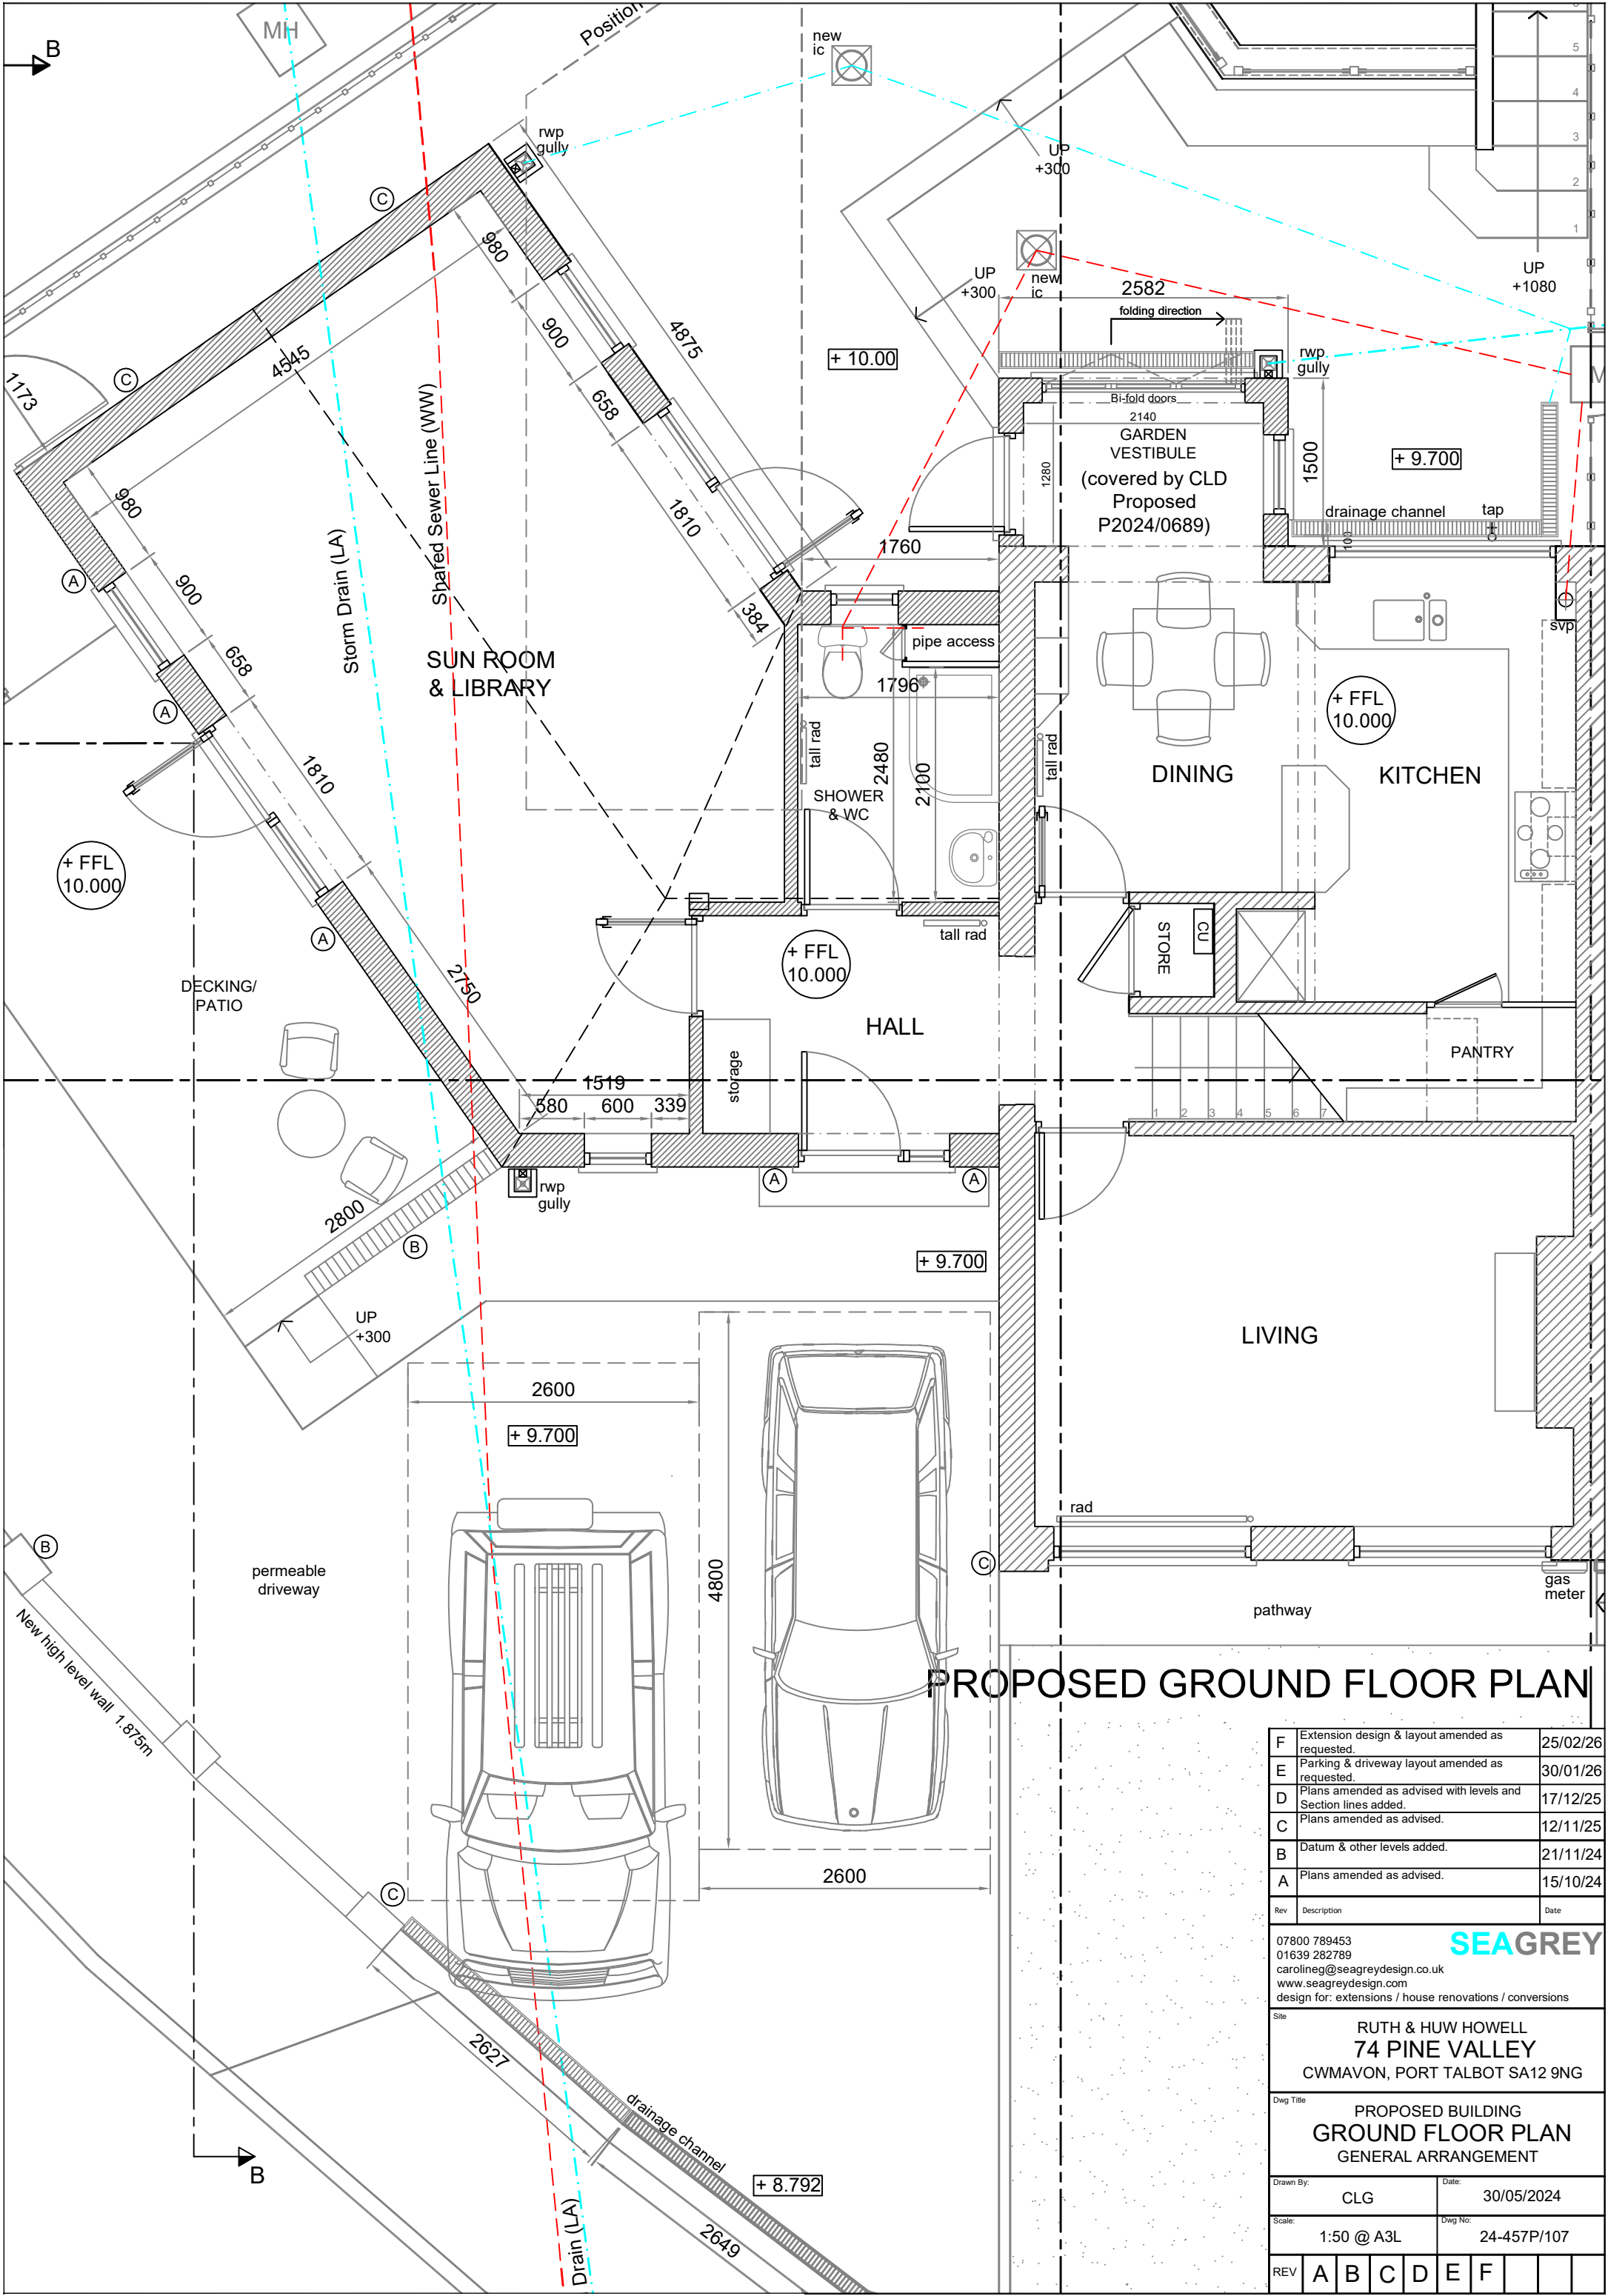

F	Extension design & layout amended as requested.	25/02/26
E	Parking & driveway layout amended as requested.	30/01/26
D	Plans amended as advised with levels and Section lines added.	17/12/25
C	Plans amended as advised.	12/11/25
B	Datum & other levels added.	21/11/24
A	Plans amended as advised.	15/10/24
Rev	Description	Date
07800 789453 01639 282789 carolineg@seagreydesign.co.uk www.seagreydesign.com design for: extensions / house renovations / conversions		
Site RUTH & HUW HOWELL 74 PINE VALLEY CWMAVON, PORT TALBOT SA12 9NG		
Dwg Title PROPOSED BUILDING GROUND FLOOR PLAN GENERAL ARRANGEMENT		
Drawn By:	CLG	Date: 30/05/2024
Scale:	1:50 @ A3L	Dwg No: 24-457P/107
REV	A	B
	C	D
	E	F