




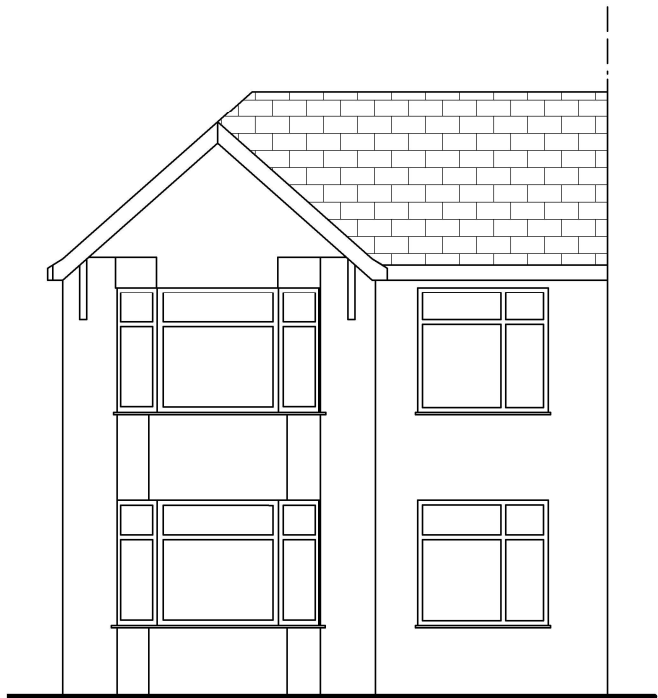


Font Elevation

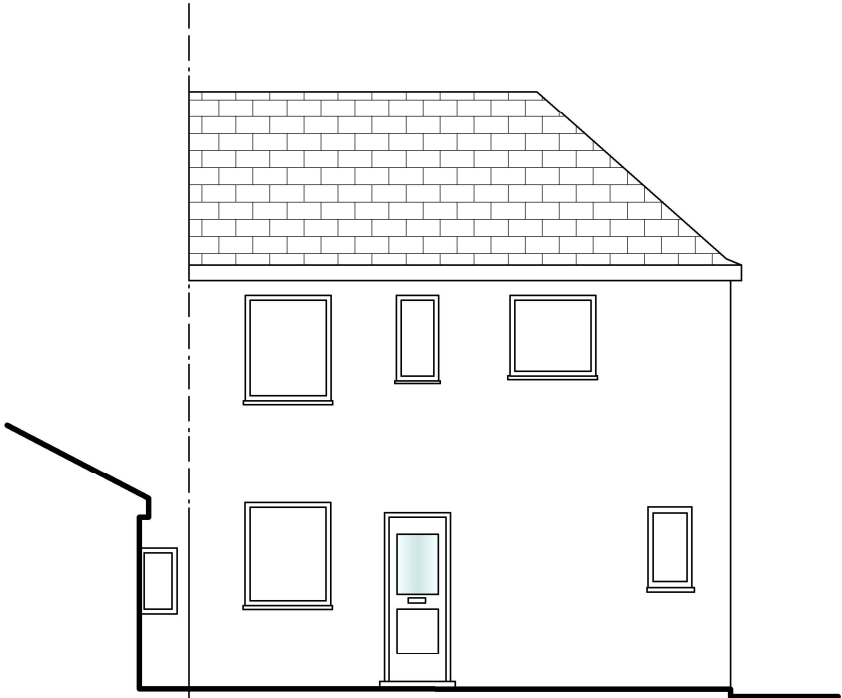


Rear Elevation

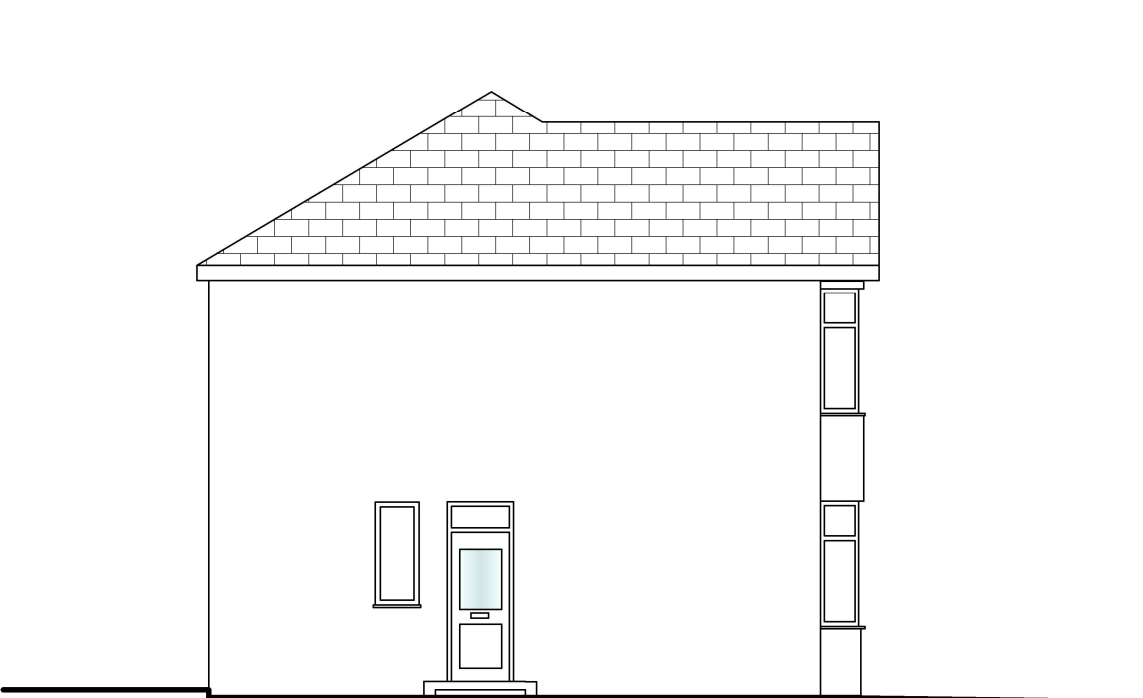


Side Elevation

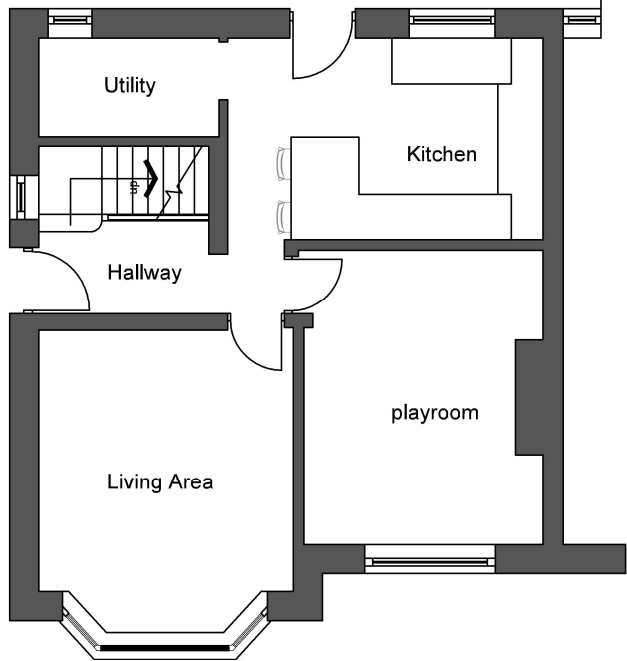


Ground floor plan

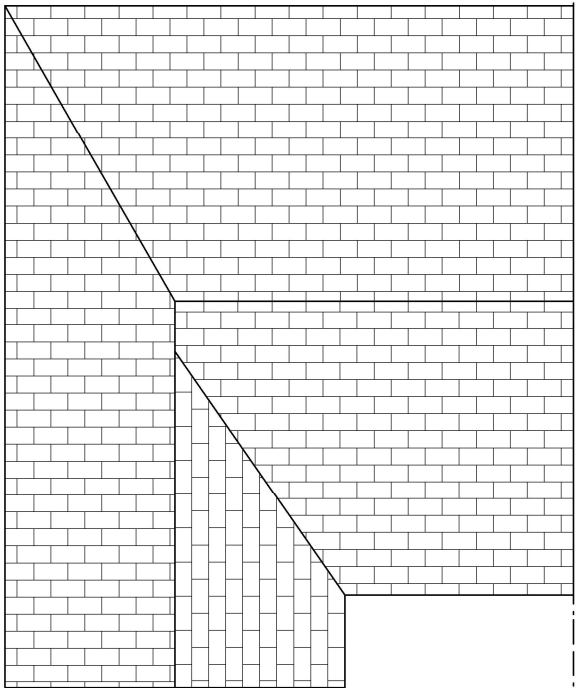

Roof plan

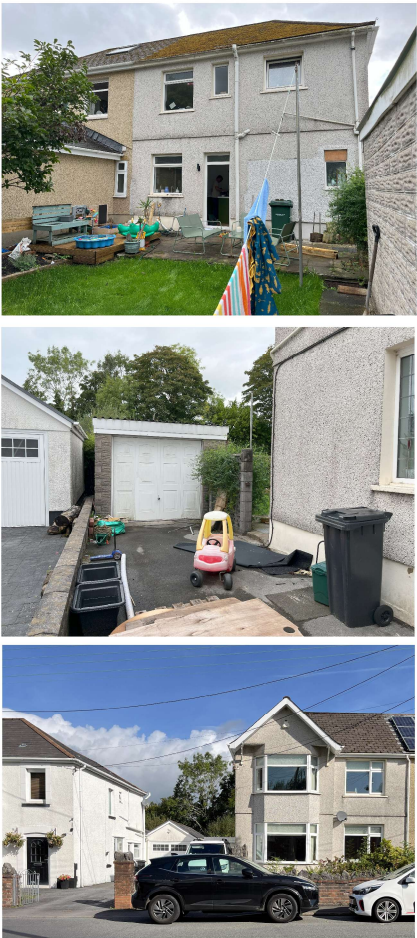

Existing photos

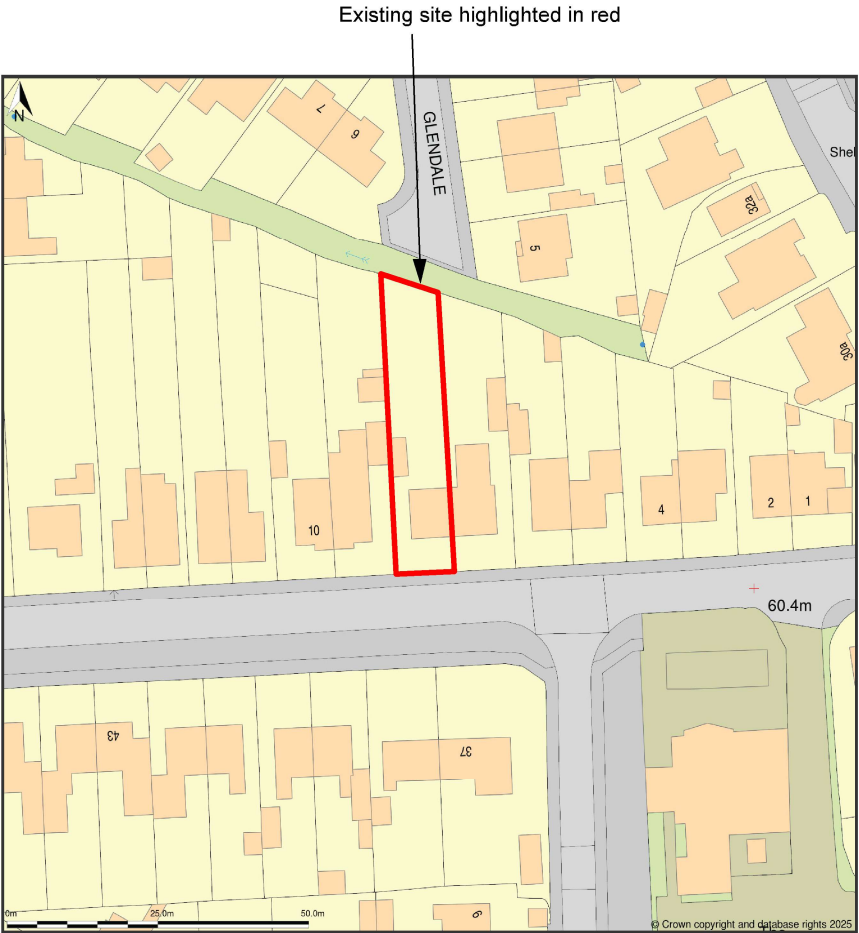

Location map
Scale 1:1250

client	Lloyd Killik	title	Existing house plans	Bankhead Design 20 Beechwood Avenue Neath, SA11 3TE Tel: 0781 8086740 email: kevin.bankhead@btinternet.com BANKHEADDESIGN
project	Proposed single storey extension 8- Tyn-Yr- Heol ,Bryncoch	scale	1:100&1:1250 @A3	
amendments		dwg by	KB	
		date	Nov 2025	
		dwg no	LK-01 rev	