
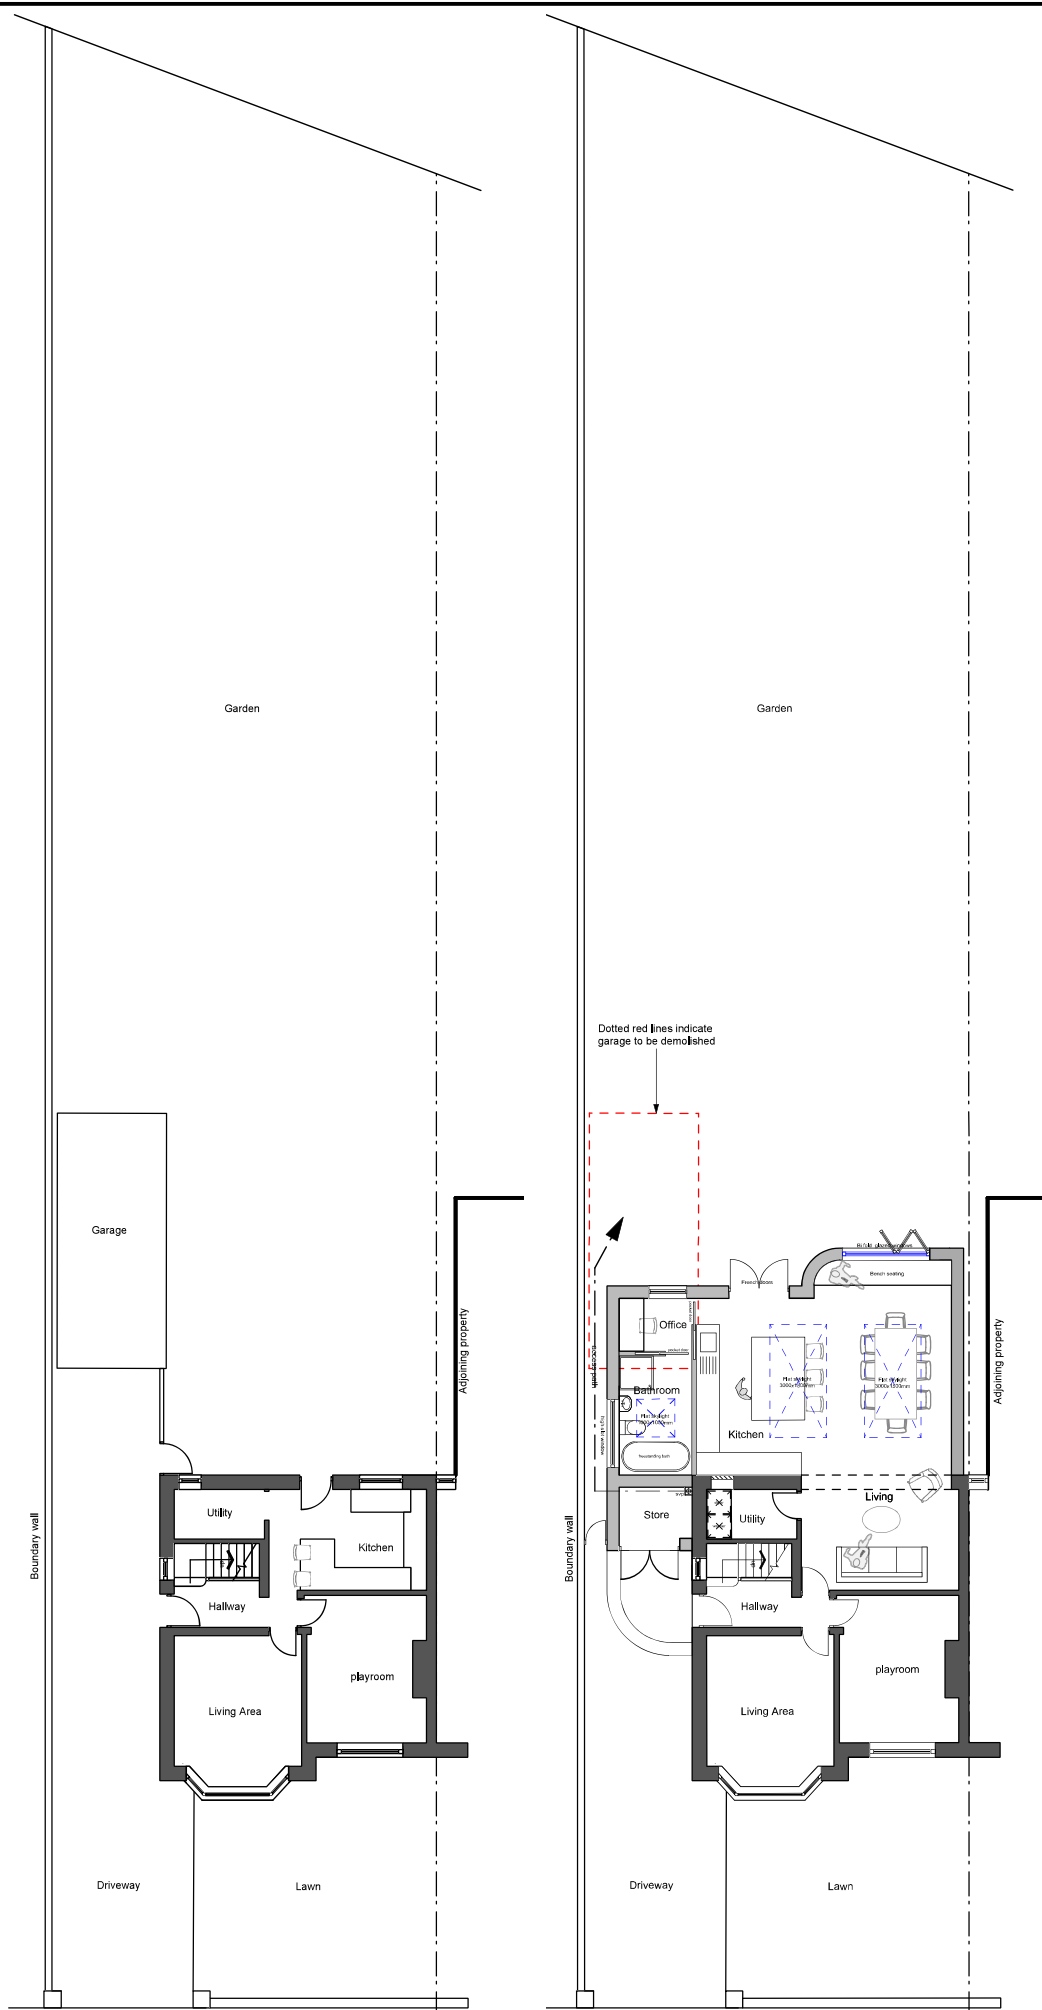


Superseded

 

Existing site plan
Scale 1:200

Proposed site plan

Scale 1:200

BANKHEADDESIGN	
amendments	
client	Mr Lloyd Killik
project	Proposed single storey extension 8 Tyn-Yr- Heol ,Bryncoch
title	Existing & Proposed site plan
scale	1:200 @A3
dwg by	
date	Nov 2025
dwg no LK-05	
_____rev _____	
Dimensions to be verified on site. Figured dimensions to be taken in preference to those scaled. This drawing is the property of Bankhead Design, copyright is reserved by them and the drawing is issued on the condition that it is not copied, reproduced, retained or disclosed to any unauthorised person, either wholly or in part without the consent in writing from Bankhead Design	
Bankhead Design 20 Beechwood Avenue, Neath SA11 3TE Tel: 0781 8086740 email: info@bankheaddesign.co.uk	