

General Notes: This drawing is for use on this site only unless contractually stated otherwise. **DO NOT SCALE** this drawing (printed or electronic versions). Contractors must check all dimensions from site. Discrepancies and/or ambiguities within this drawing, between it and information given elsewhere, must be reported immediately to the architect for clarification before proceeding. Unless specifically contracted to the contrary, all information on these drawings and associated specifications are design intent only. Final construction/proposals should be agreed between the client, competent contractor and any relevant statutory authorities/suppliers.:

DRAWING STATUS:
PLANNING CONSIDERATION

SHEET SIZE: **A3**
297mm x 420mm

VIEW NO:

A

Site Plan - Existing

SCALE: 1 : 500


VIEW NO:

B

Site Plan - Proposed - Extract


SCALE: 1 : 500

DRAWING NUMBER:

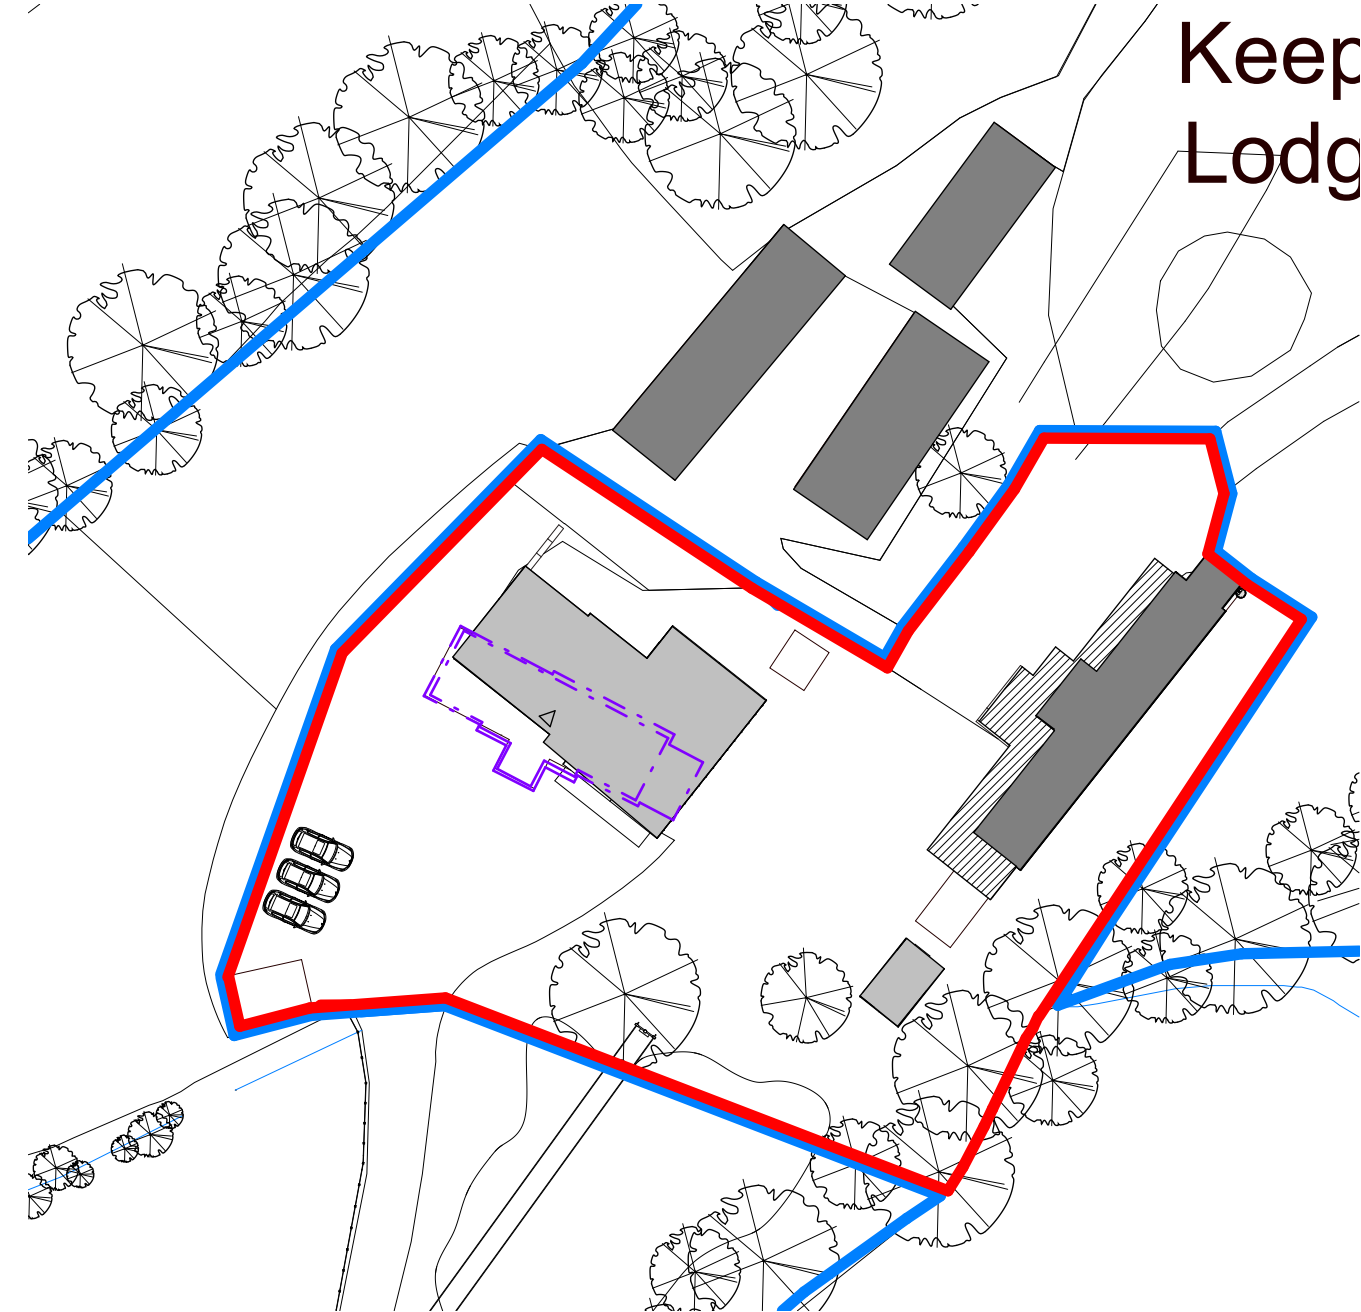

Keep
Lodg

Keep
Lodg

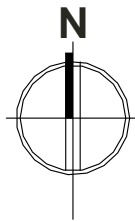


VIEW NO:

C

Site Plan - Existing 1-2500

SCALE: 1 : 2500

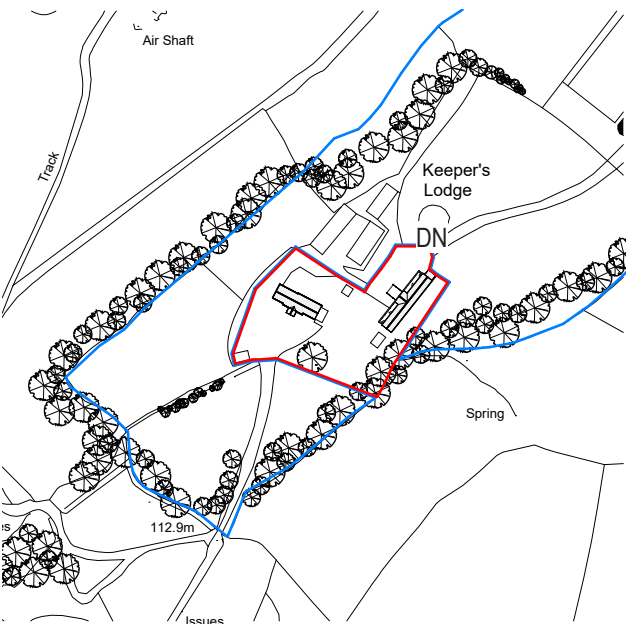

VIEW NO:

C

Site Plan - Existing 1-2500

SCALE: 1 : 2500


PLANNING & DESIGN 1-2 **3** 4 5-7

PROJECT INFORMATION


PROJECT NO: 745 PROJECT DATE: Feb. 2024
PROJECT TYPE: Residential

CURRENT REVISION STATUS

REVISION: **H** REV. DATE: 27.02.2026
DESCRIPTION: REVISED PLANNING APPLICATION ISSUE


 


NOTE: SCALE BARS ARE NOT TO BE USED FOR CONSTRUCTION & ARE SPECIFIC TO THE ASSIGNED DRAWING & ARE NOT TRANSFERABLE.

 




NOTE: SCALE BARS ARE NOT TO BE USED FOR CONSTRUCTION & ARE SPECIFIC TO THE ASSIGNED DRAWING & ARE NOT TRANSFERABLE.

PLANNING OS & GA Key	
LINE TYPES	Site boundary
	Adjacently owned site boundary
SYMBOLS	North Arrow. Note: True North is indicated on any relevant sheets (Location may vary per sheet)
	Section Symbol Note: 'A' indicates Section Letter.
NOTES	Elevation Symbol Note: '1' indicates Elevation Number.
	Nominal 'design Intent' dimensions
NOTE: ALL DIMENSIONS ARE DESIGN INTENT ONLY AND SHOULD BE CONFIRMED ONSITE FOR ACCURACY PRIOR TO CONSTRUCTION	

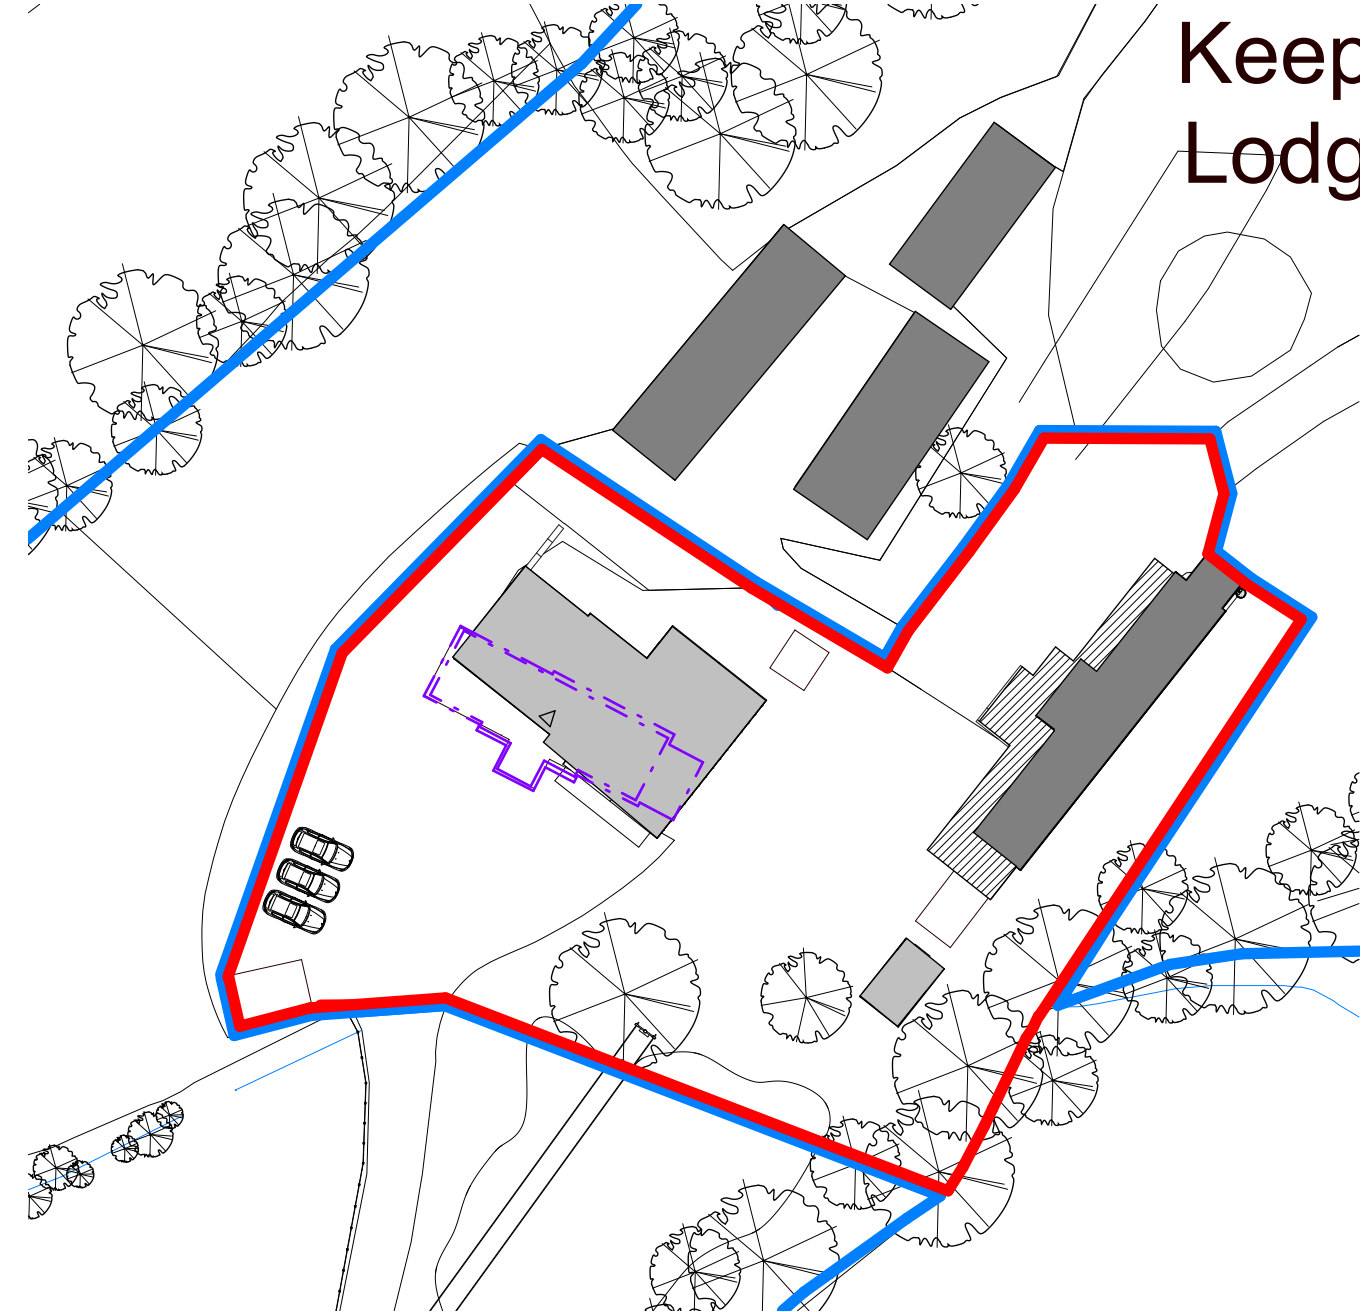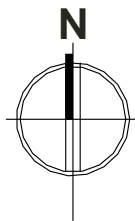



Keep
Lodg

Keep
Lodg

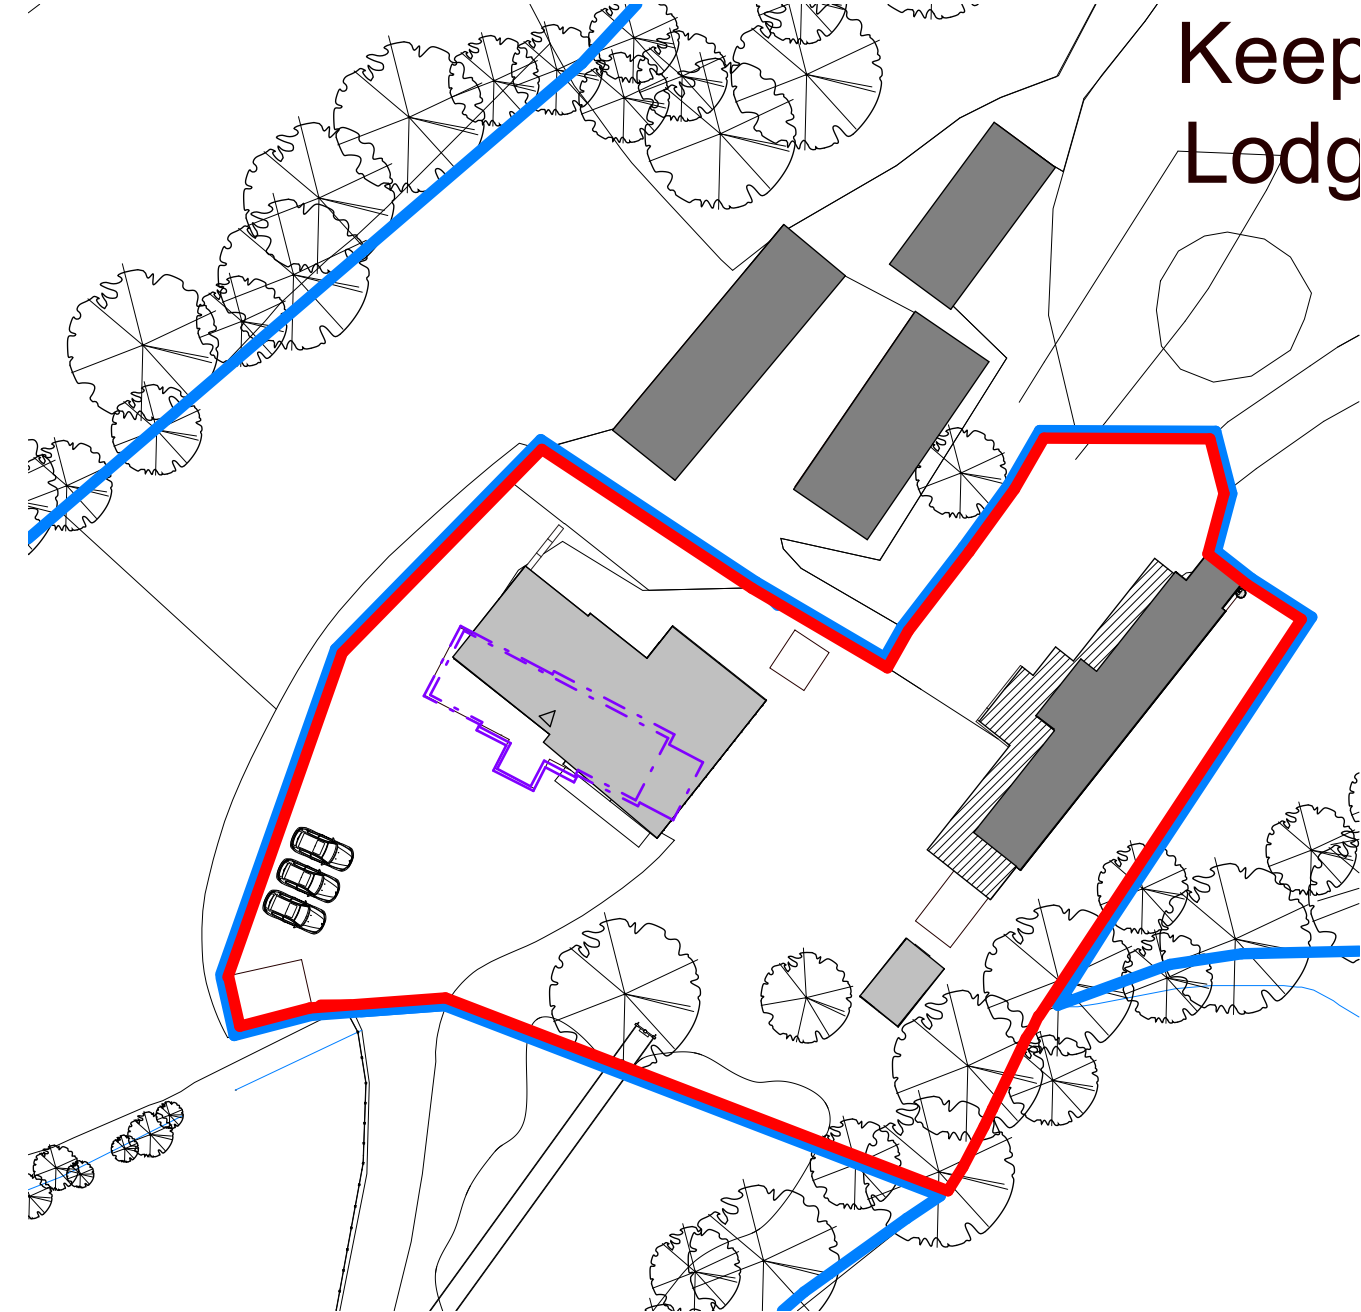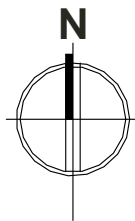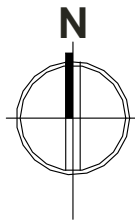



Keep
Lodg

Keep
Lodg

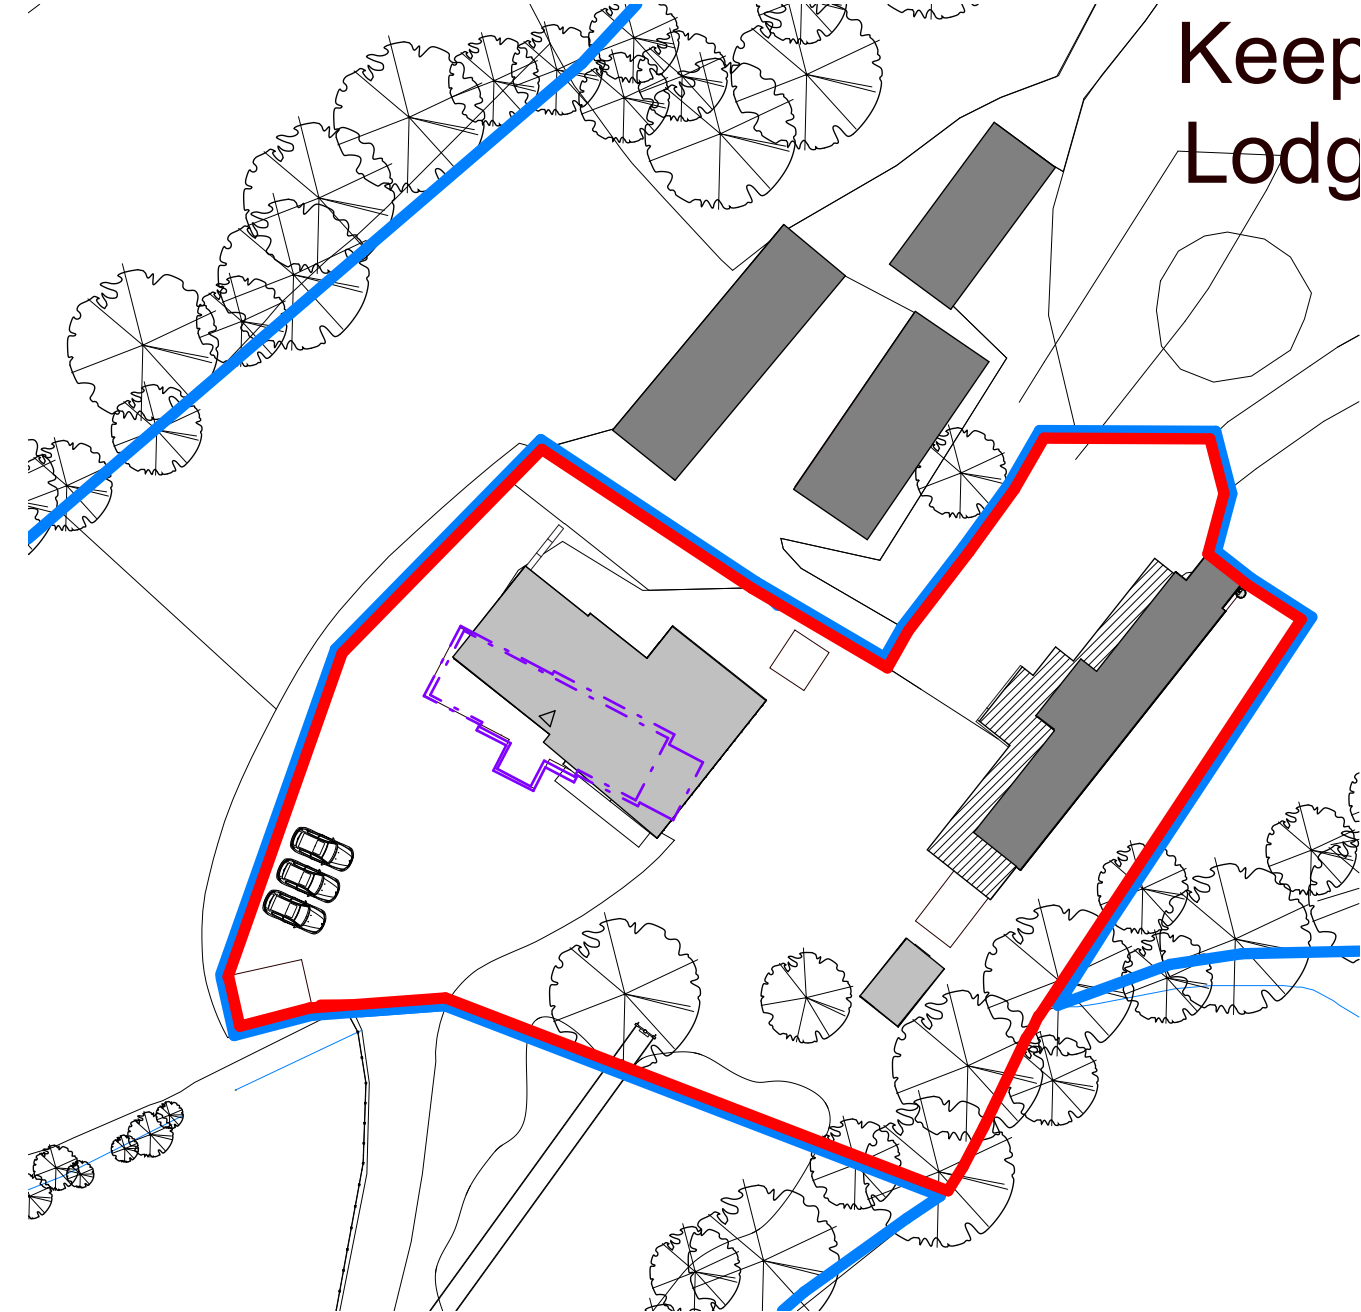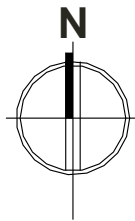



Keep
Lodg

Keep
Lodg

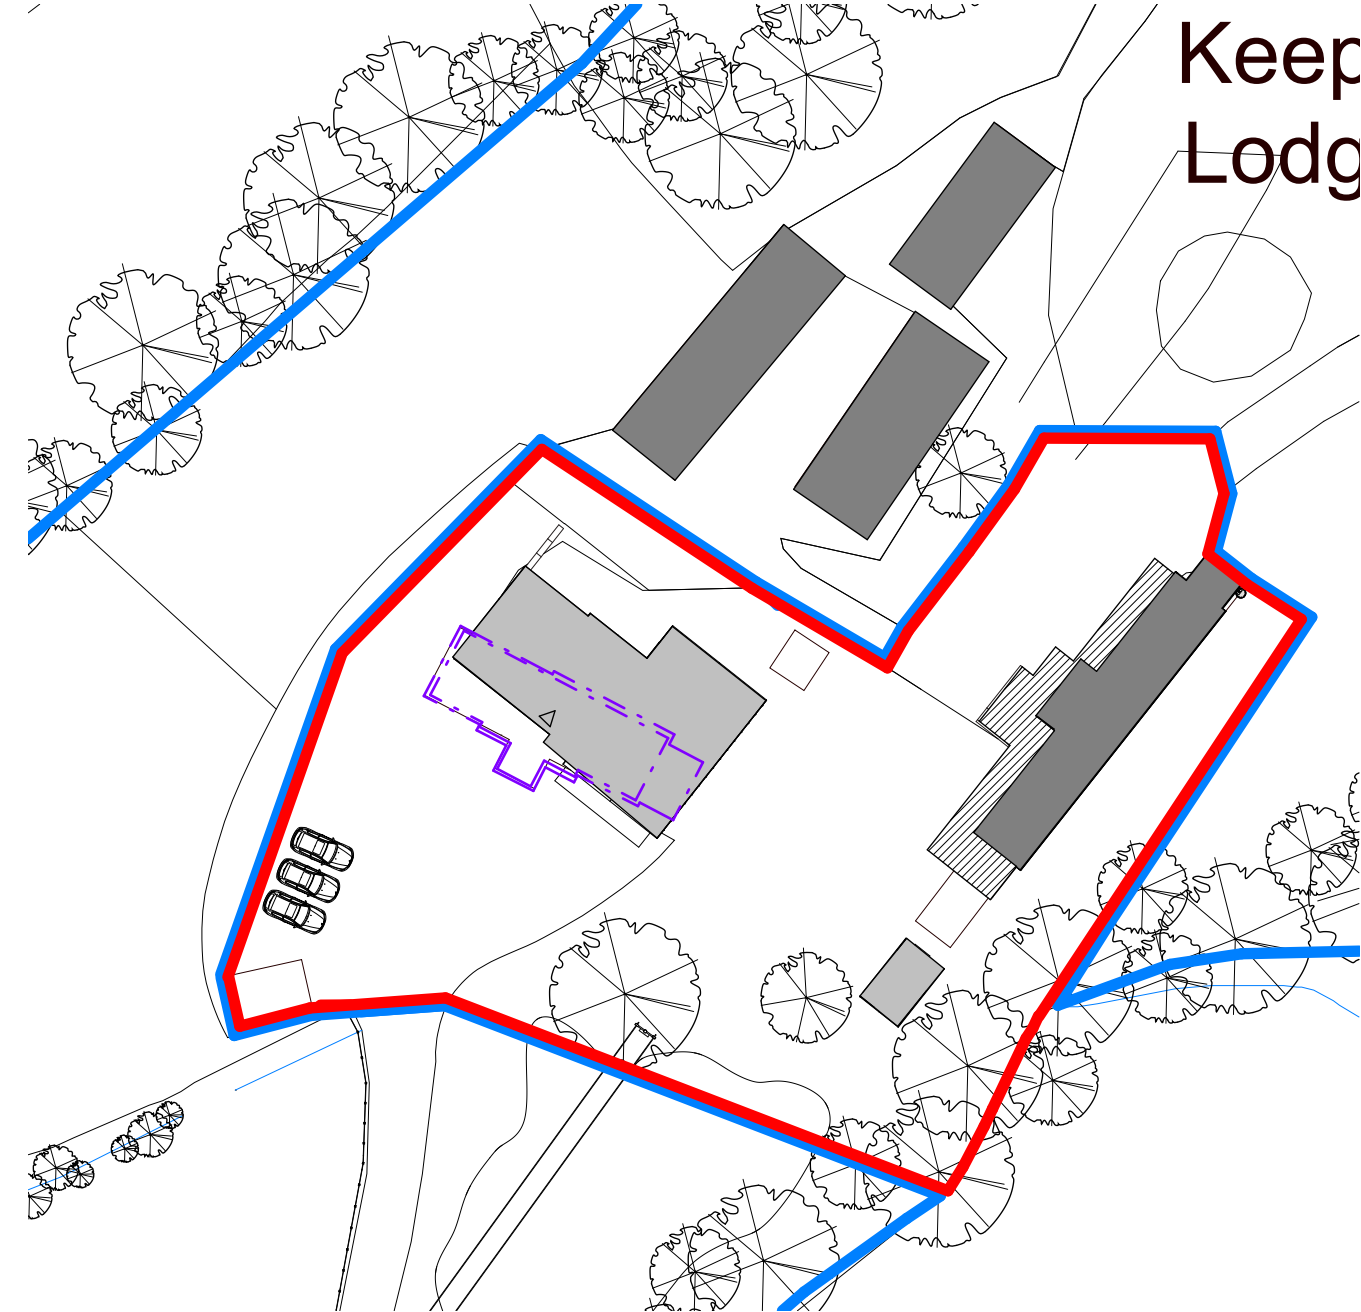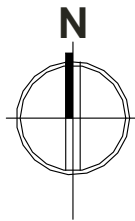



Keep
Lodg

Keep
Lodg

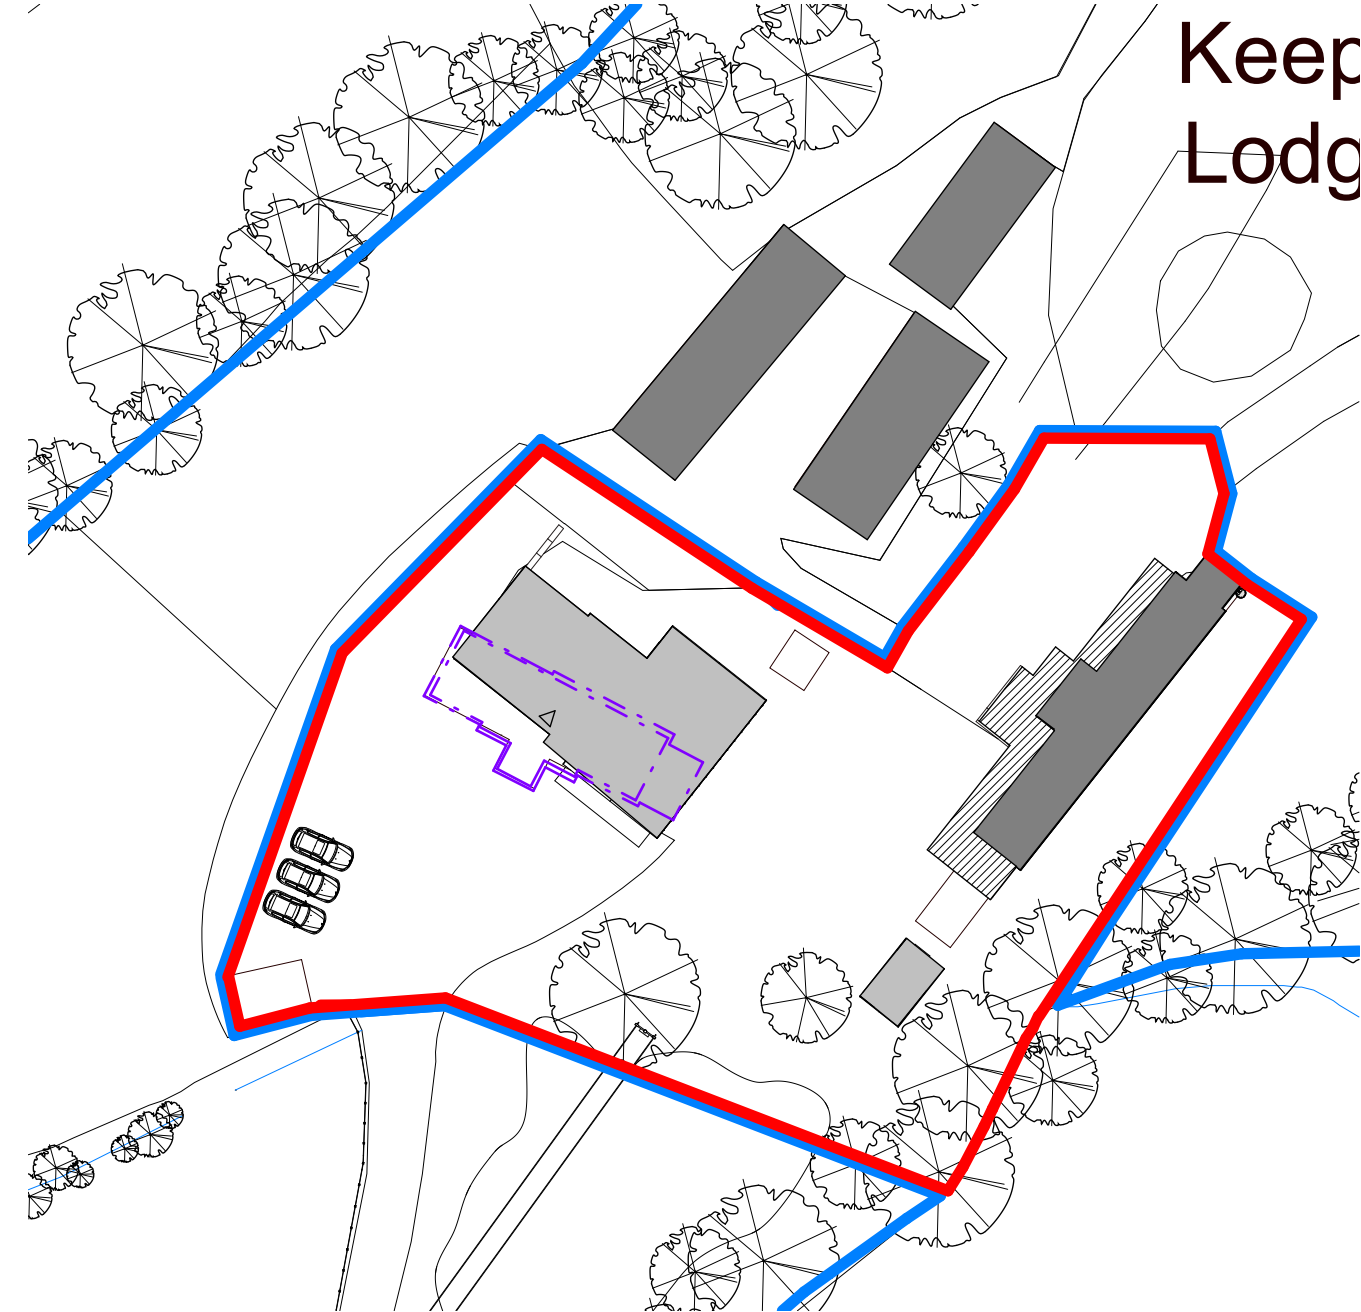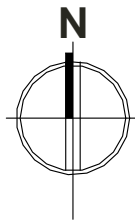



Keep
Lodg

Keep
Lodg

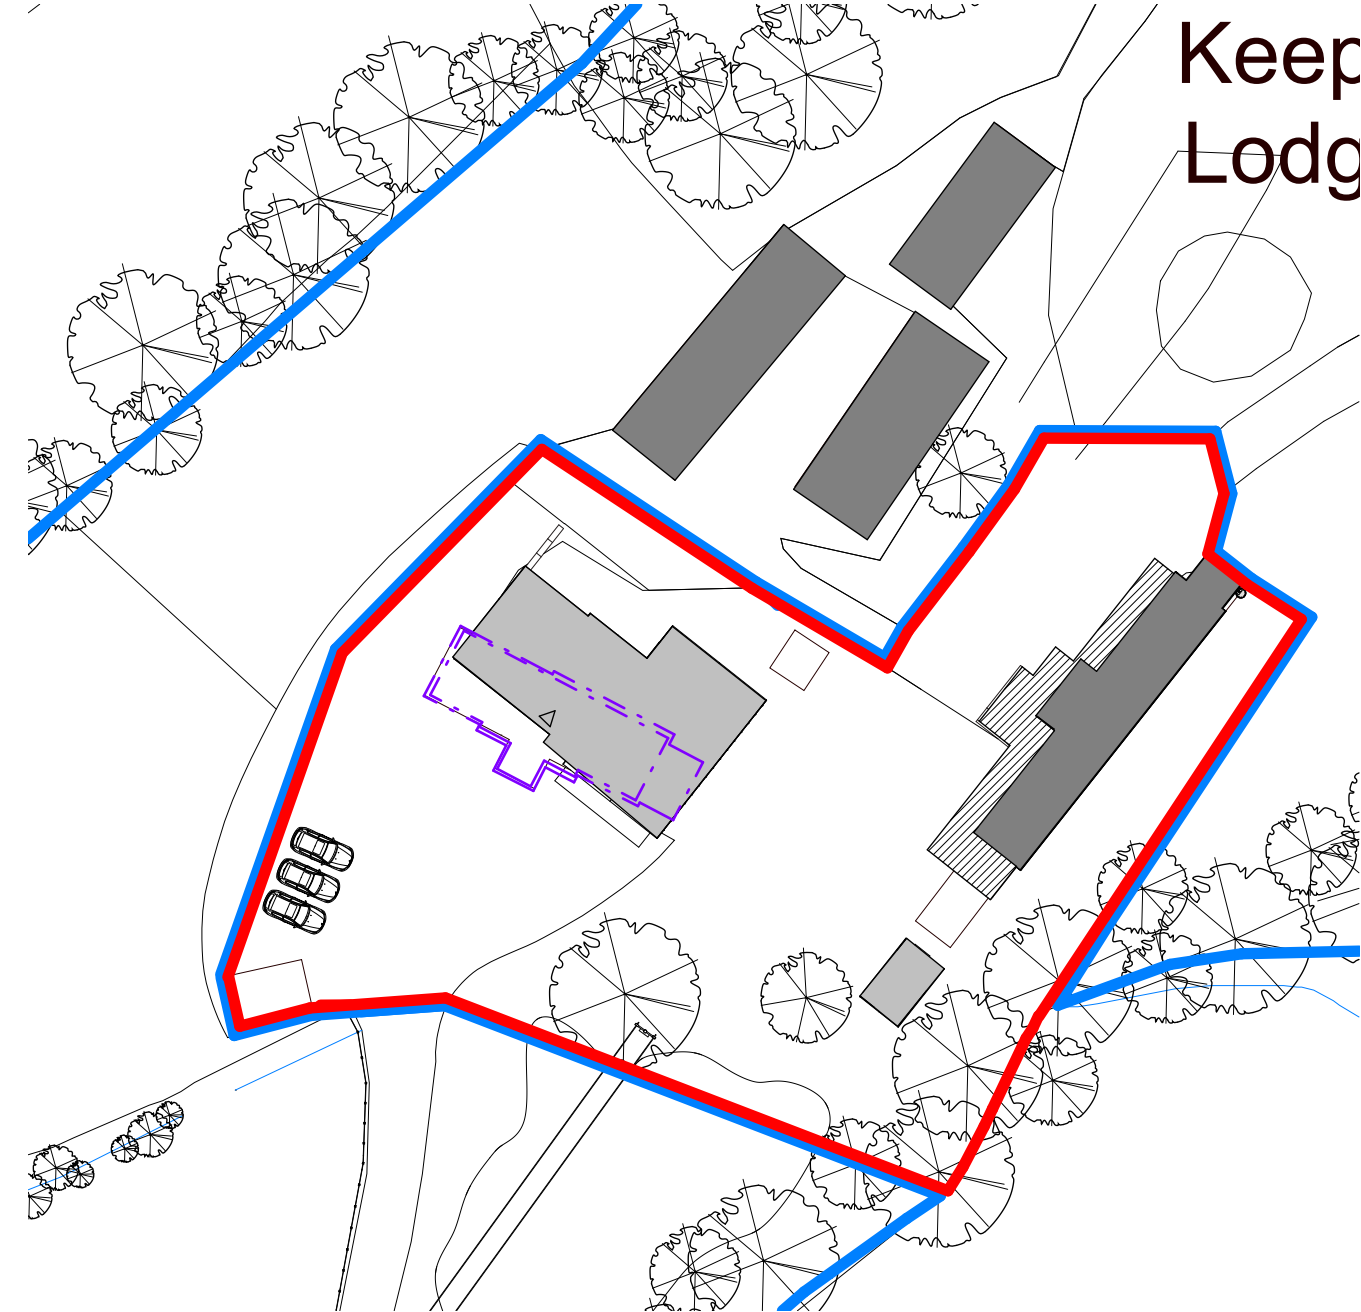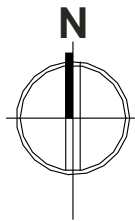



Keep
Lodg

Keep
Lodg

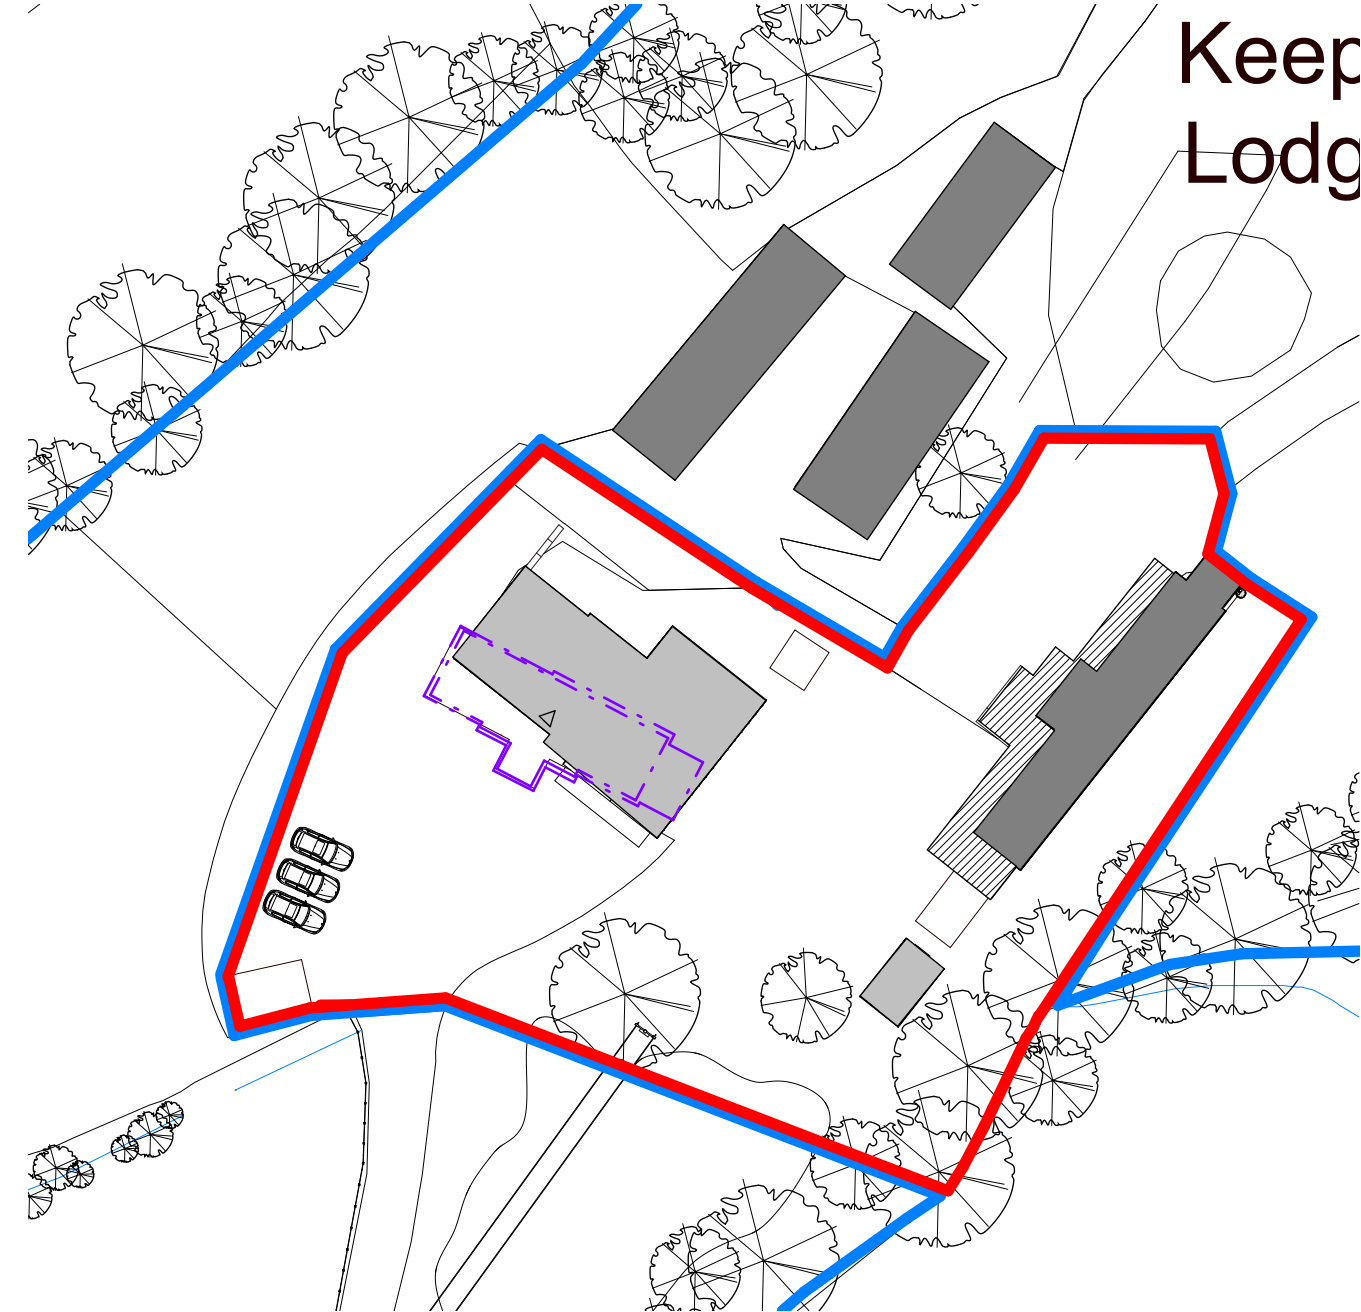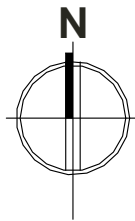



Keep
Lodg

Keep
Lodg

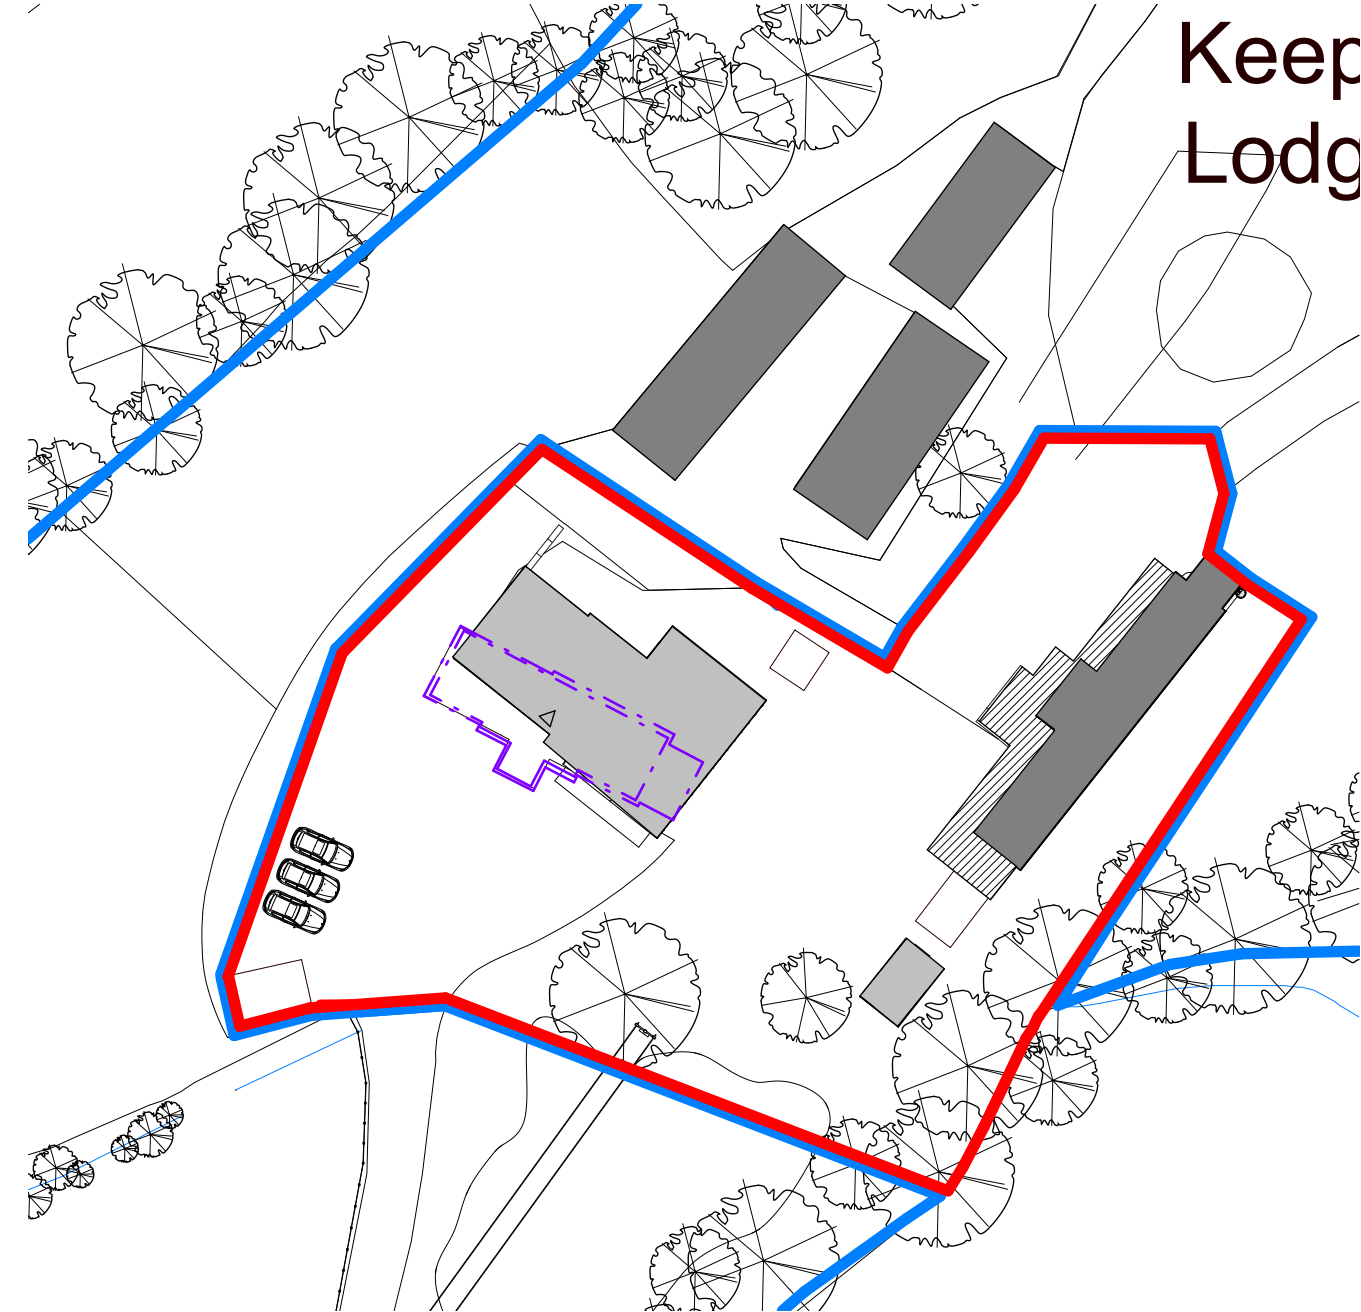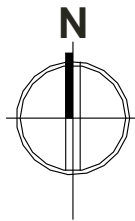



Keep
Lodg

Keep
Lodg

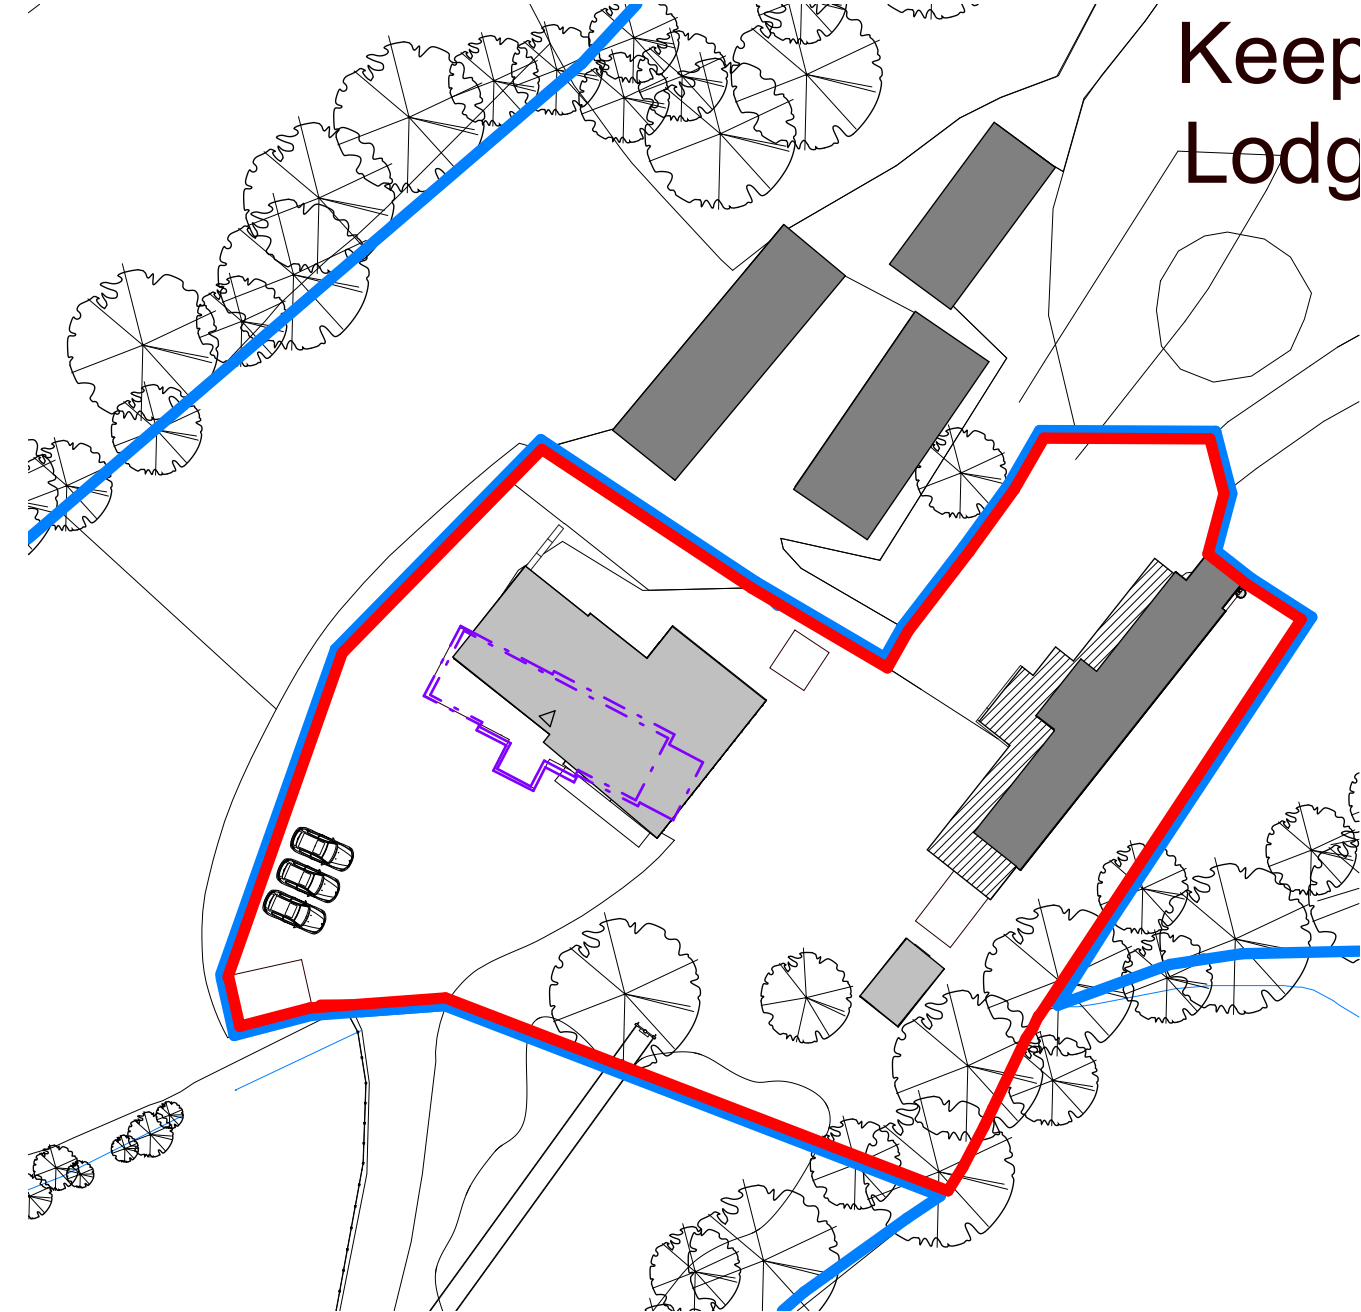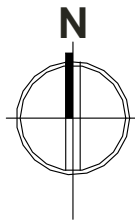



Keep
Lodg

Keep
Lodg

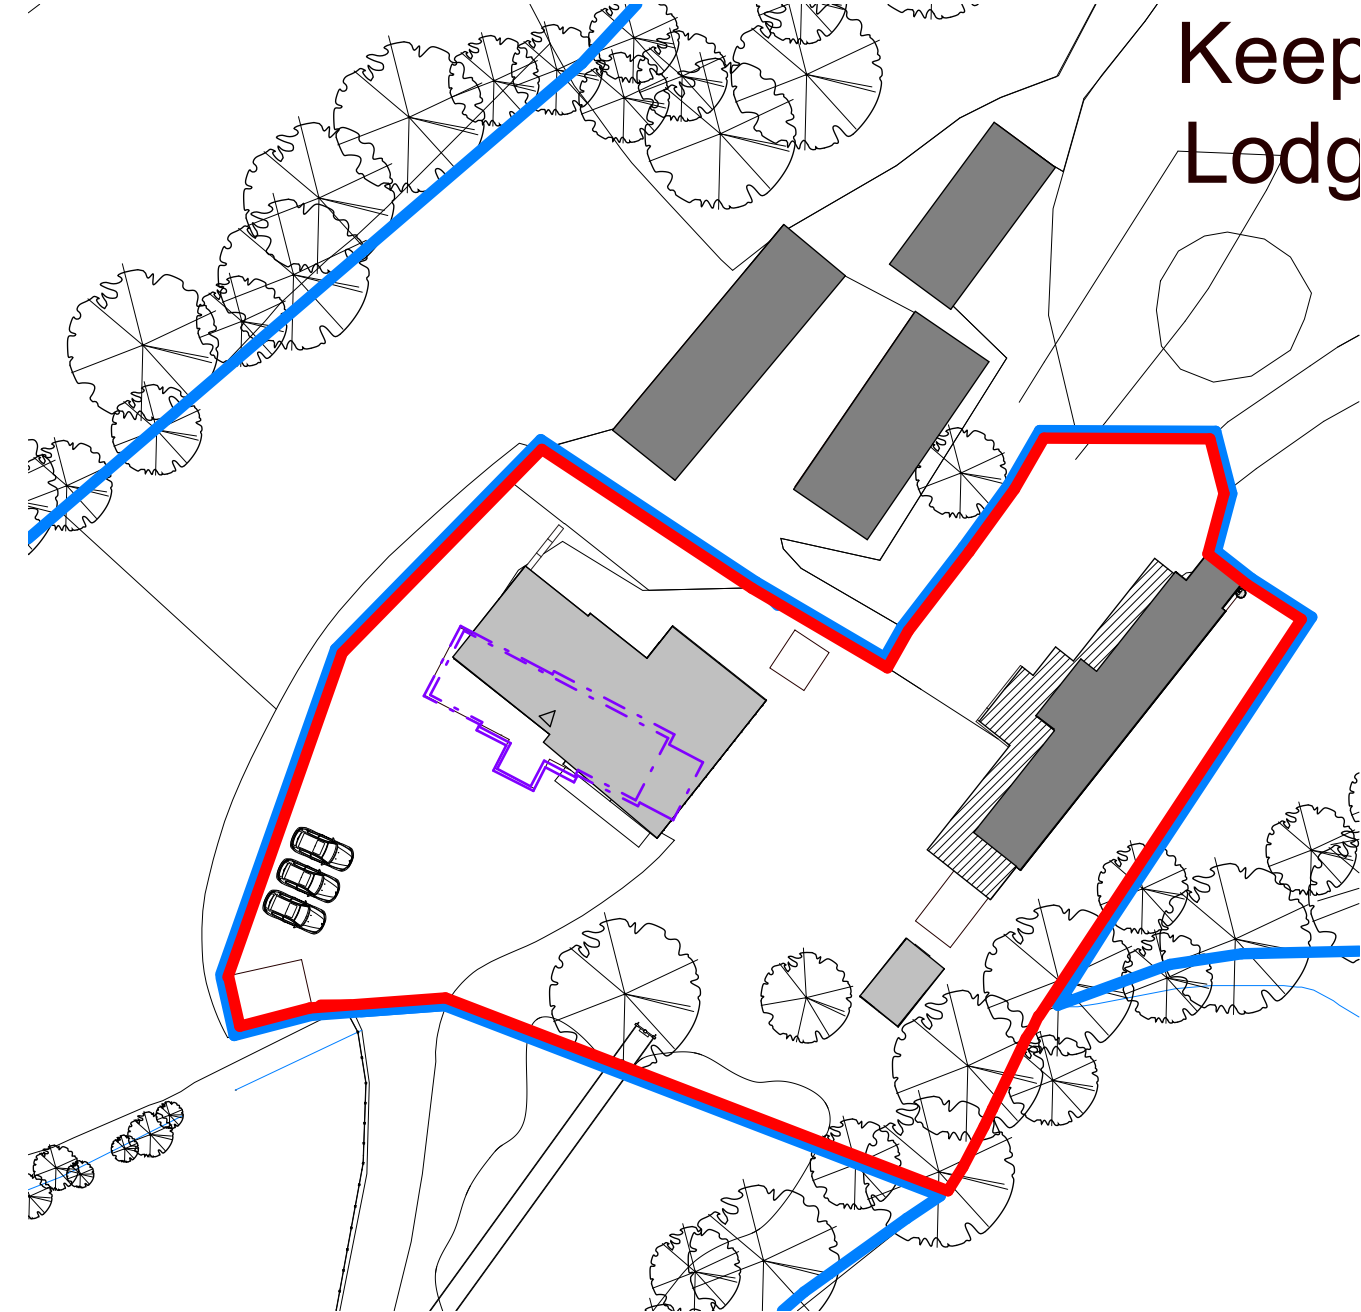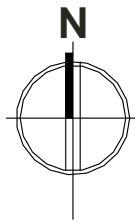



Keep
Lodg

Keep
Lodg

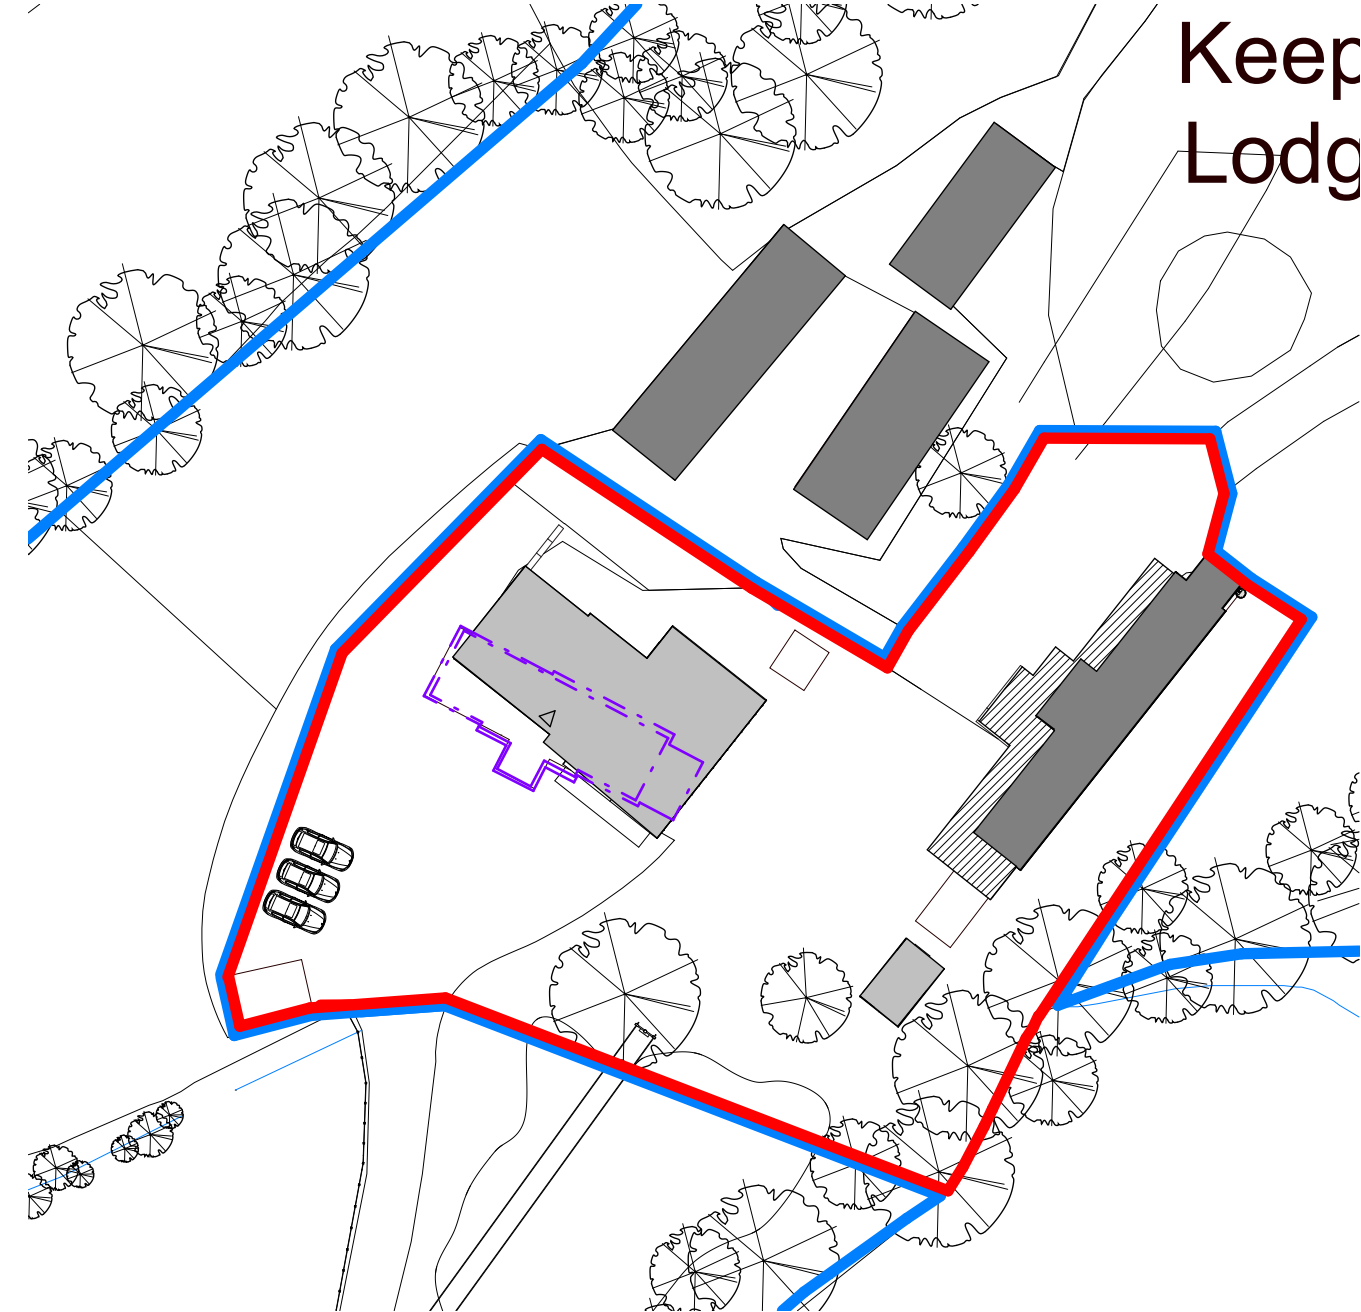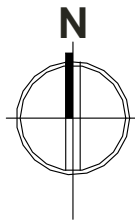



Keep
Lodg

Keep
Lodg

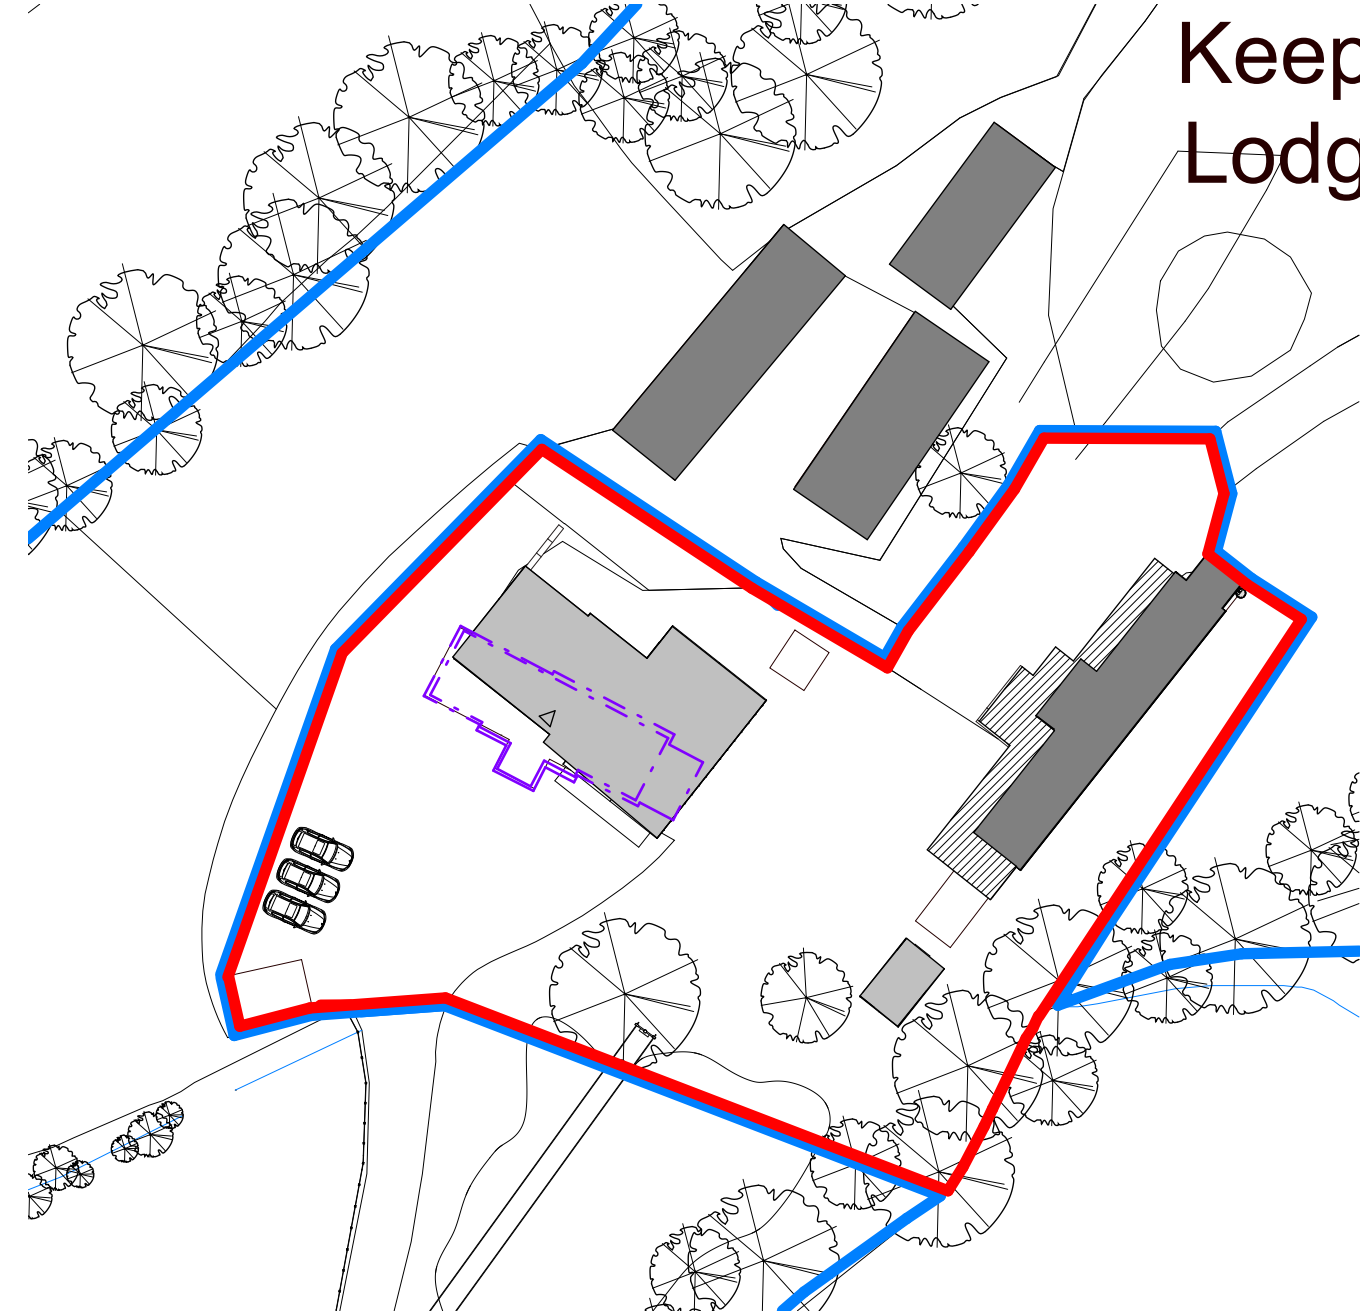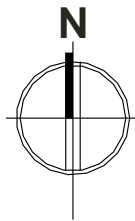



Keep
Lodg

Keep
Lodg

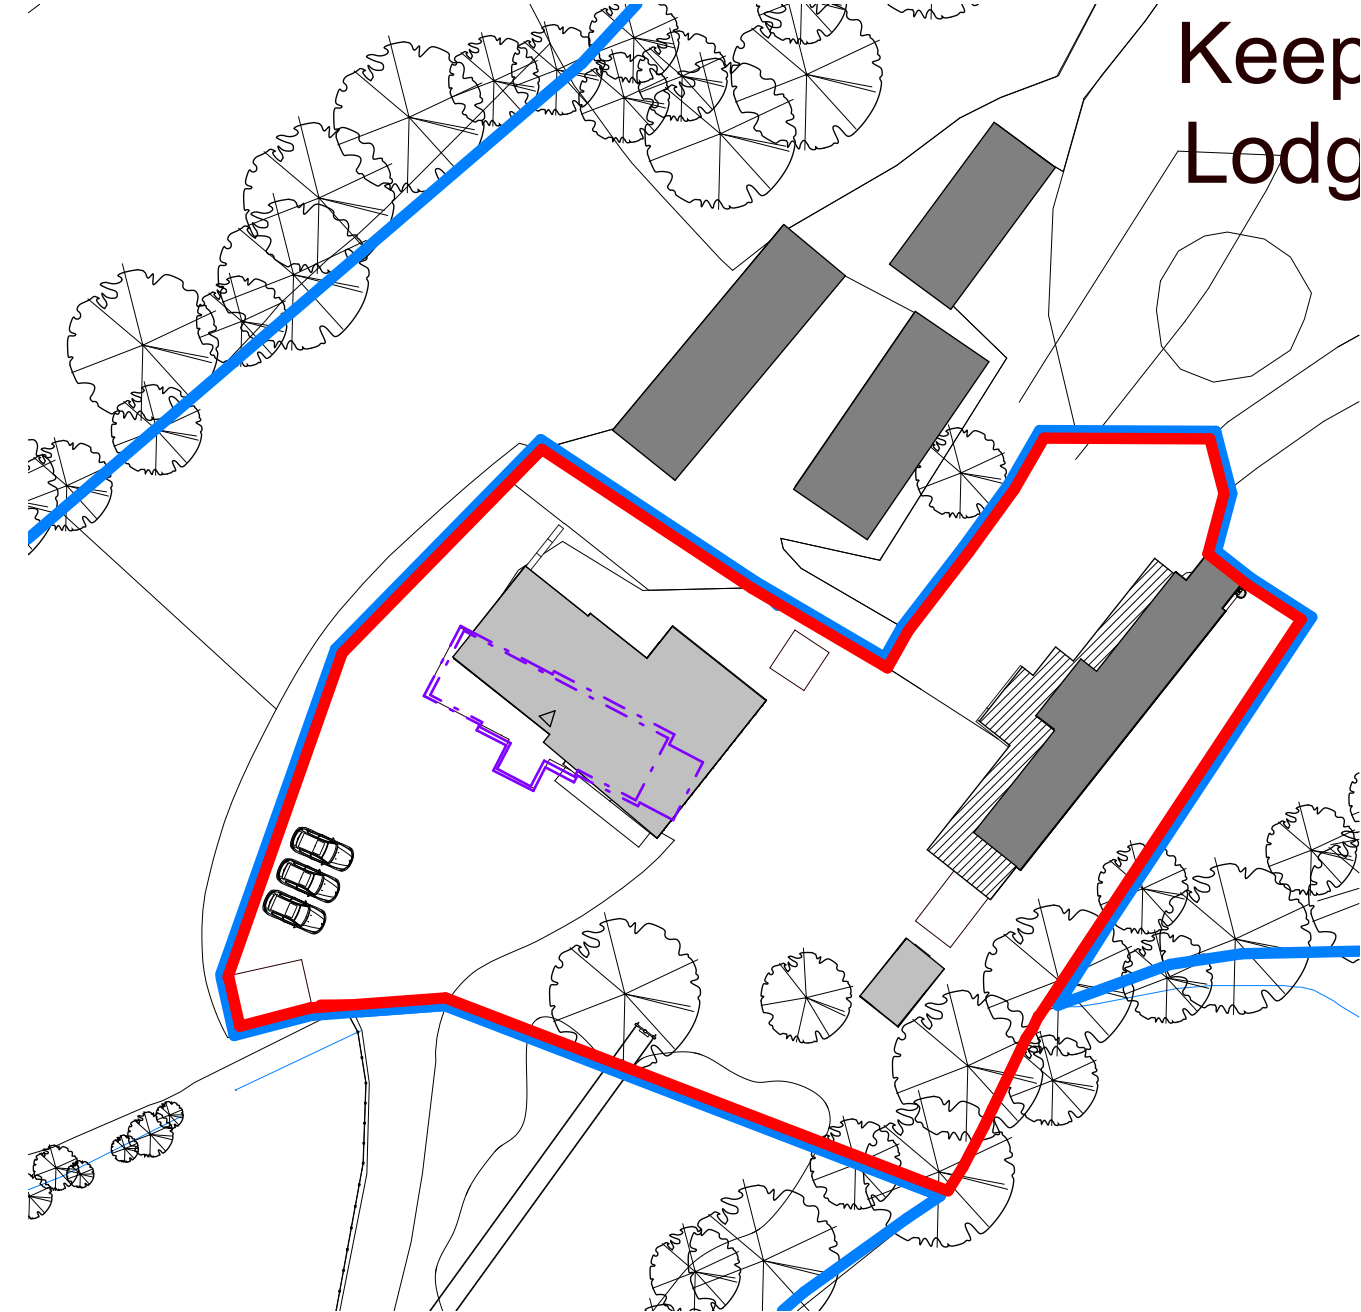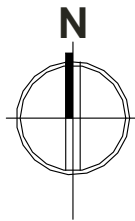



Keep
Lodg

Keep
Lodg

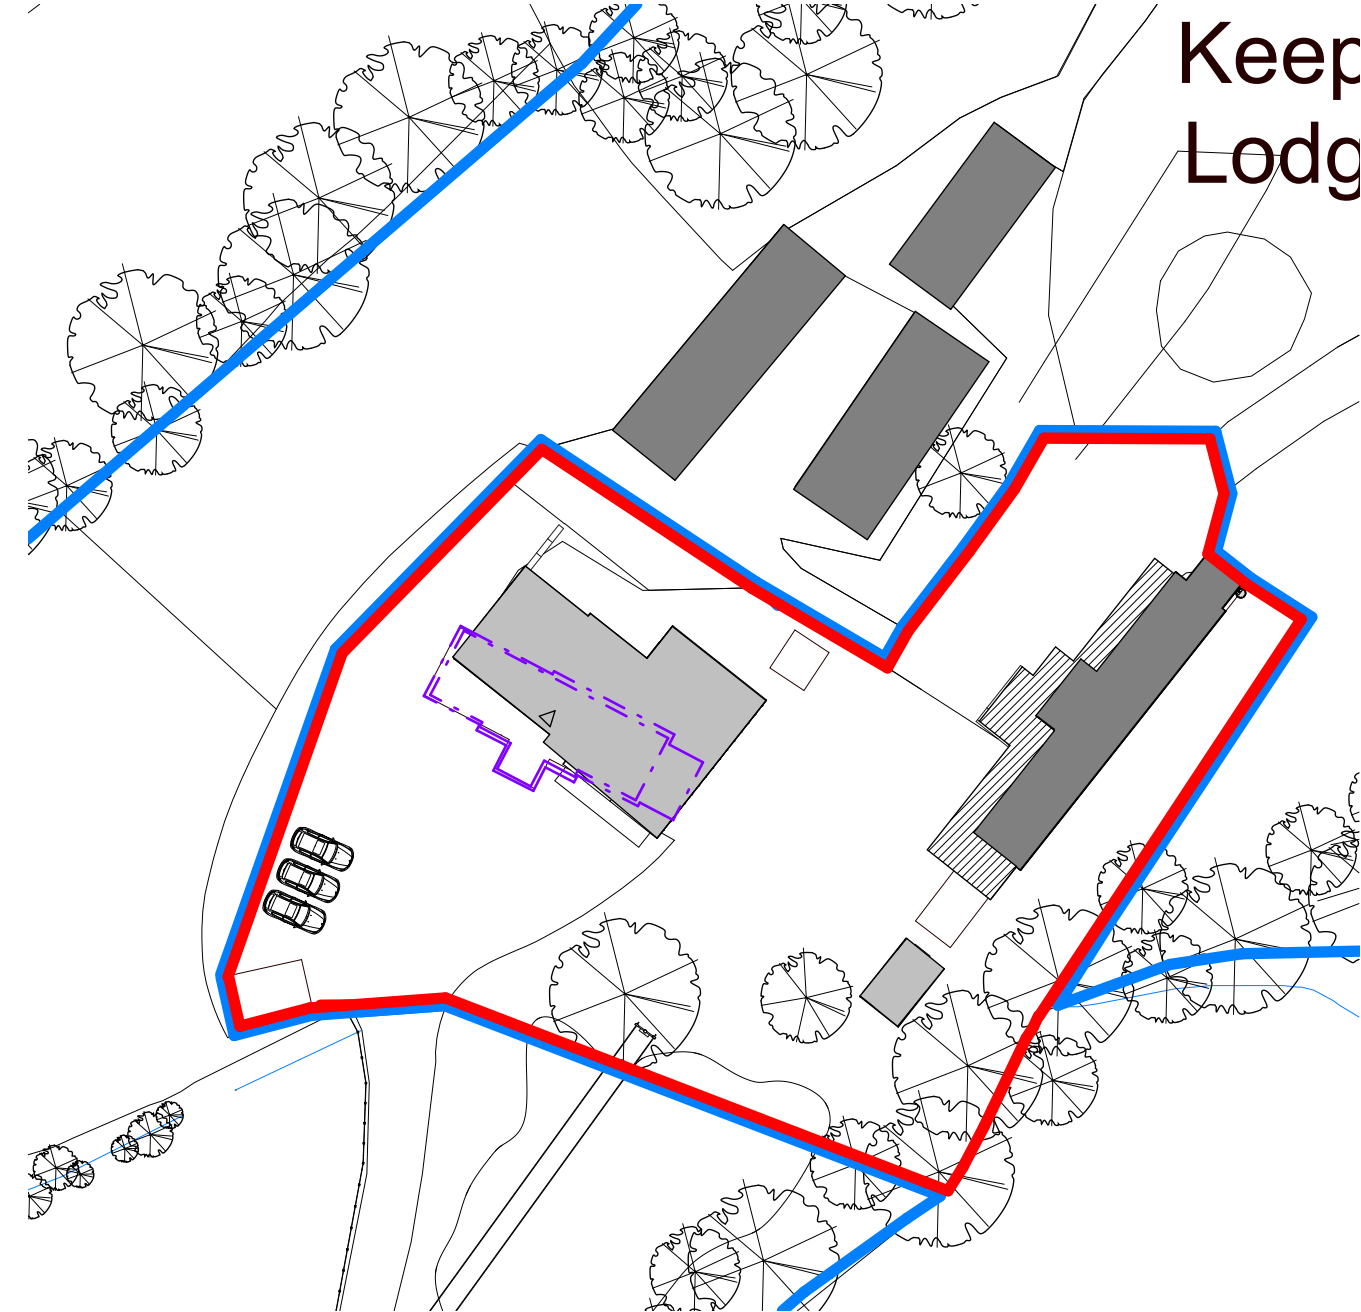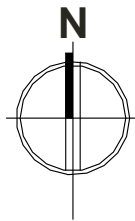



Keep
Lodg

Keep
Lodg

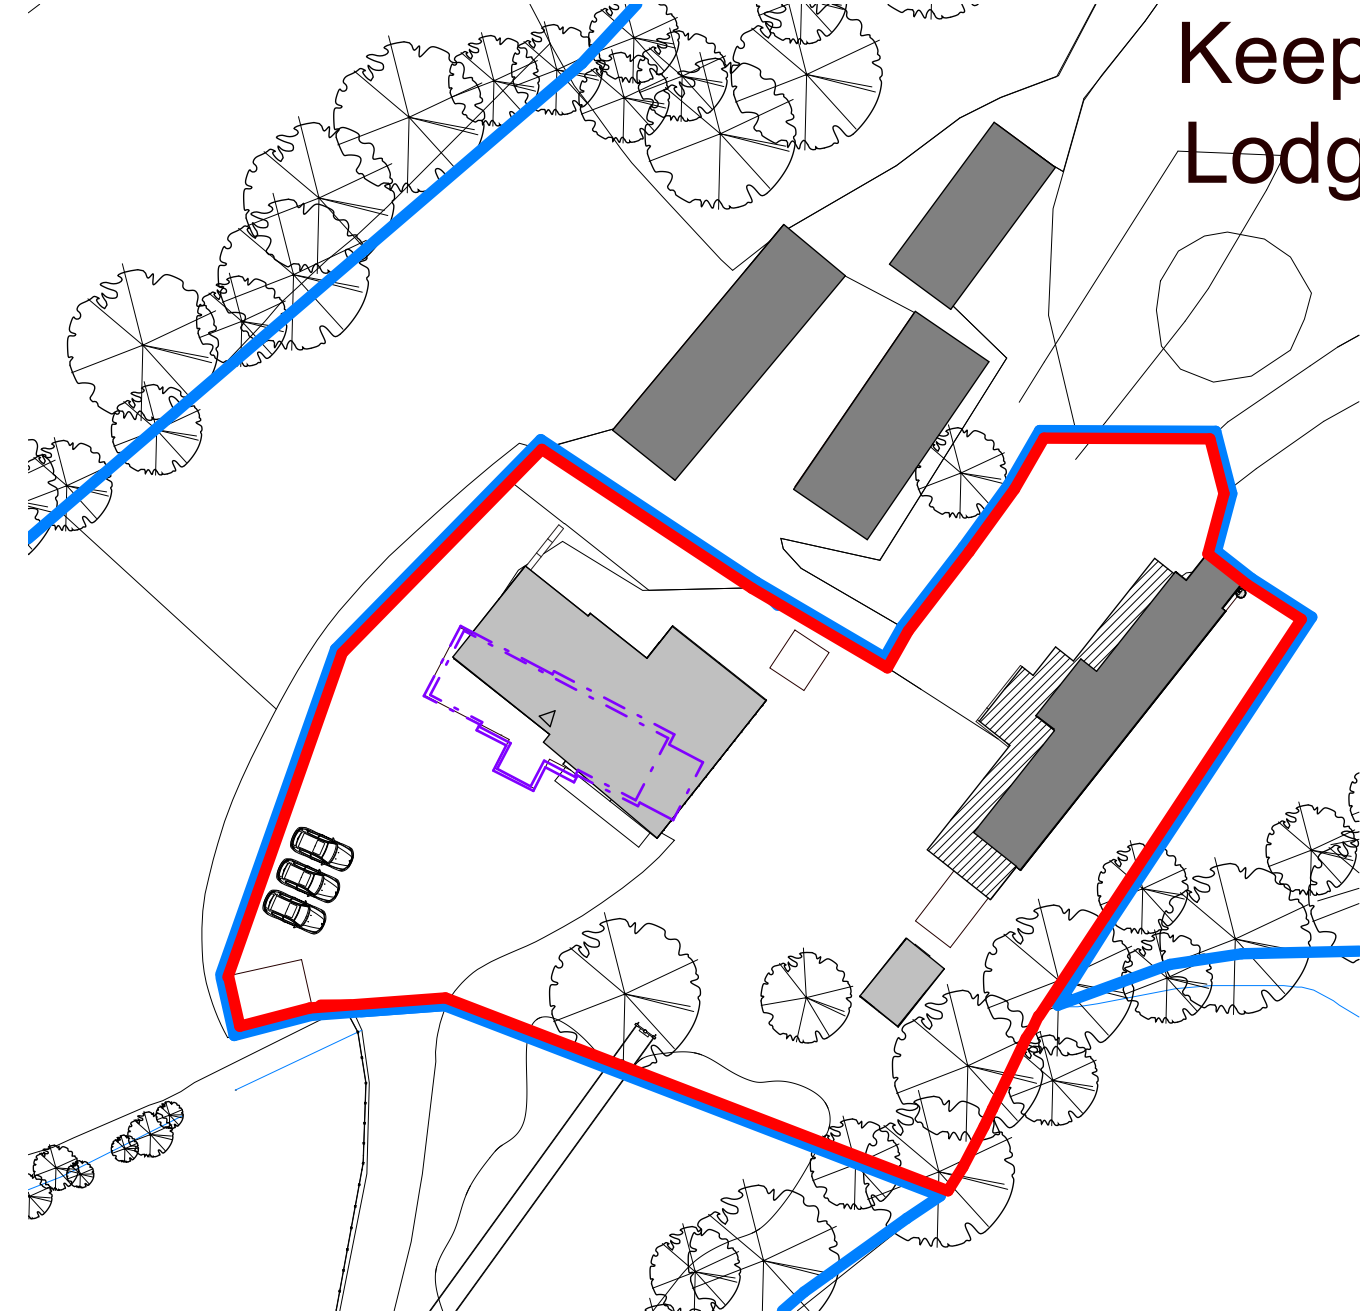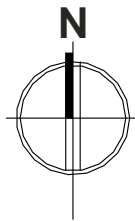



Keep
Lodg

Keep
Lodg

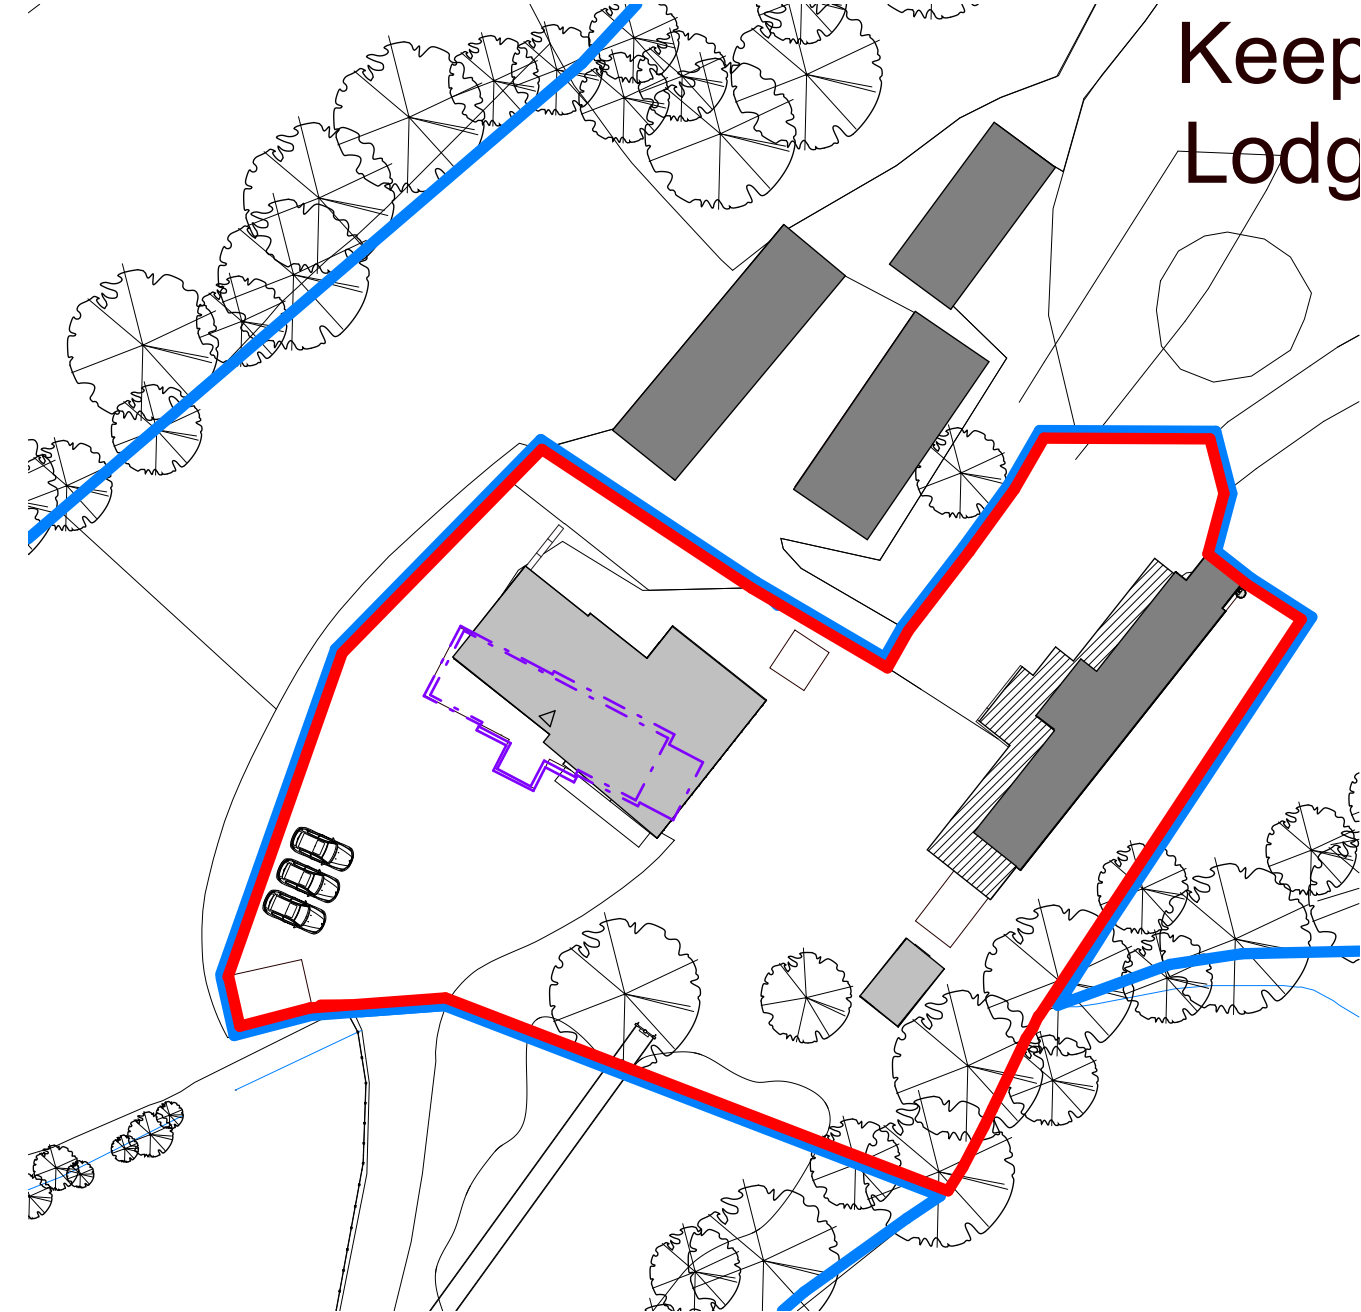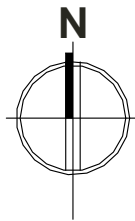



Keep
Lodg

Keep
Lodg

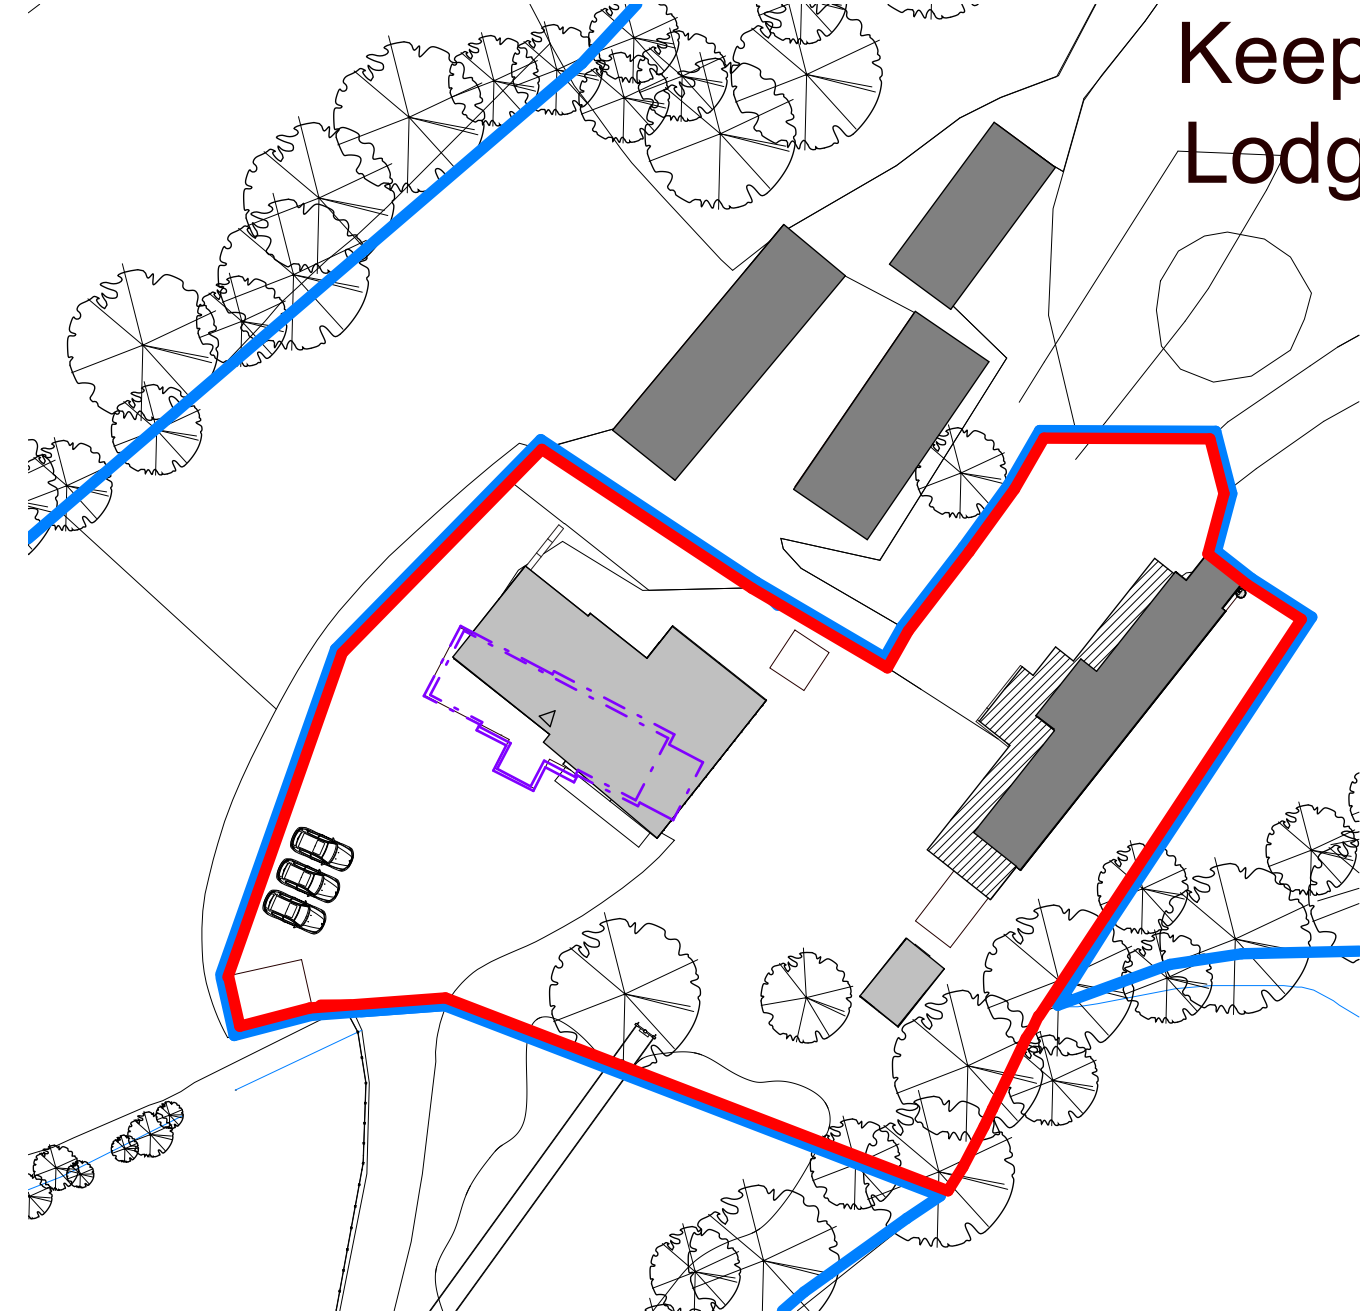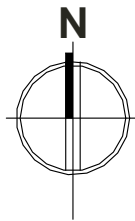



Keep
Lodg

Keep
Lodg

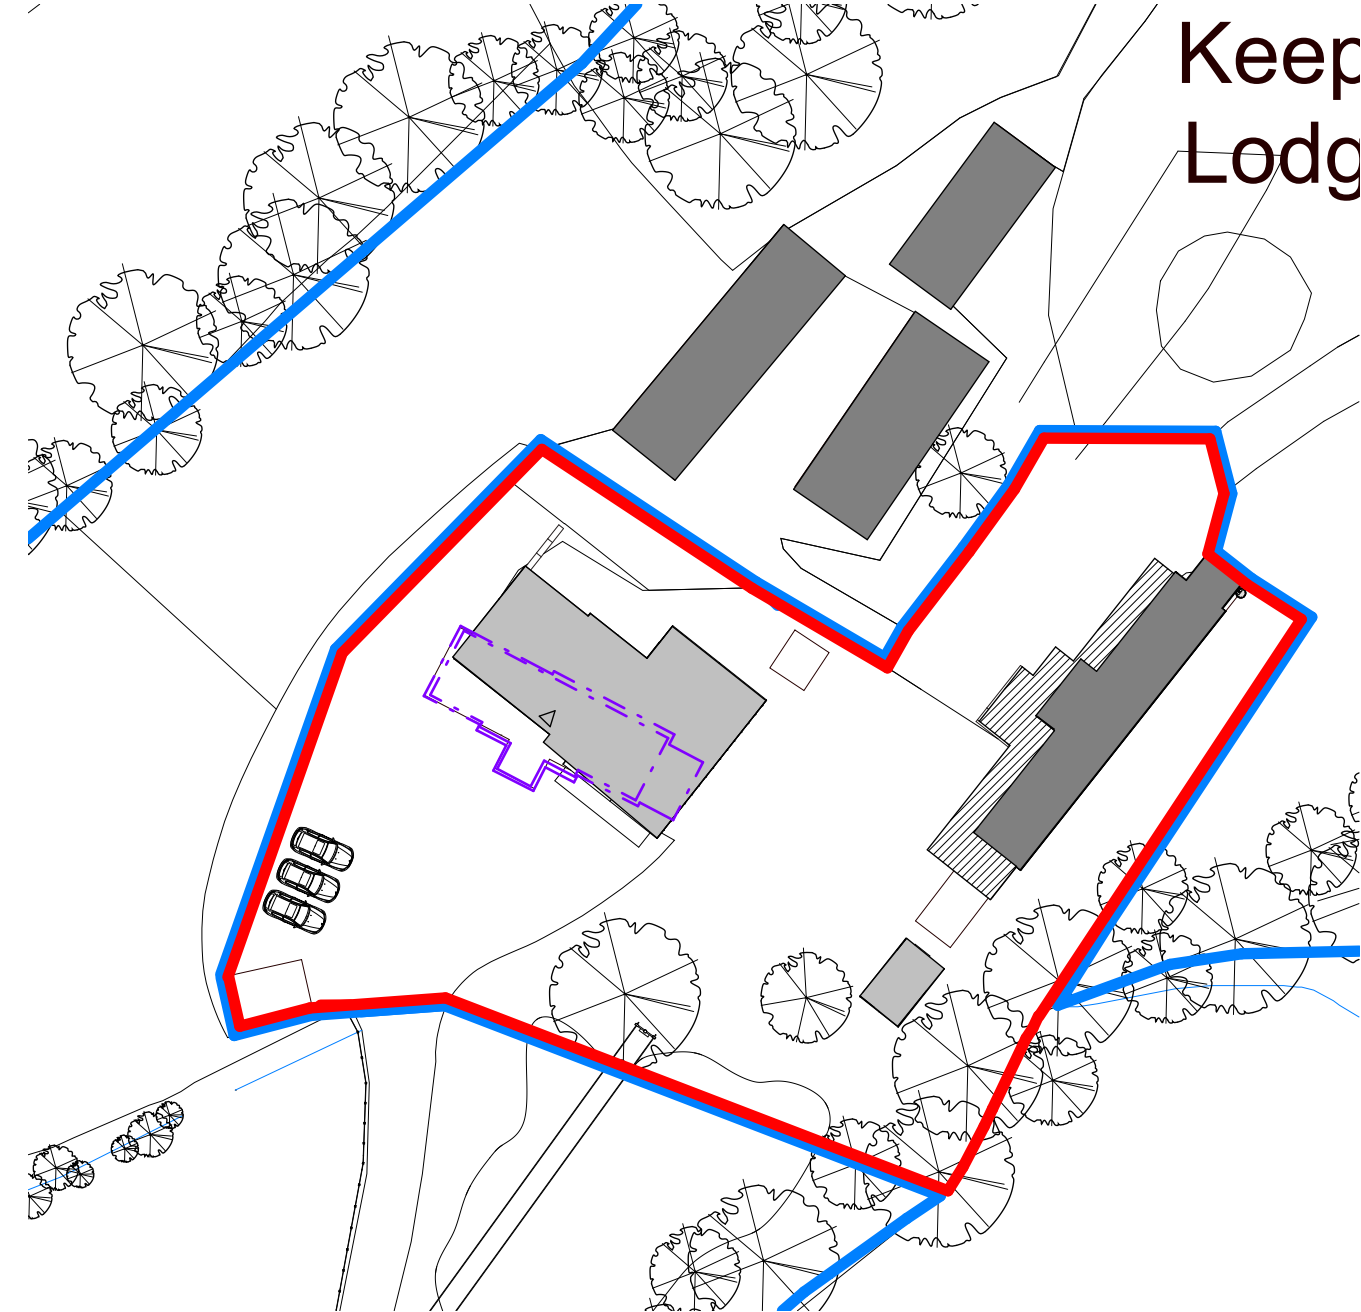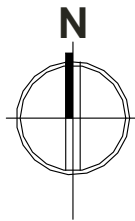



Keep
Lodg

Keep
Lodg

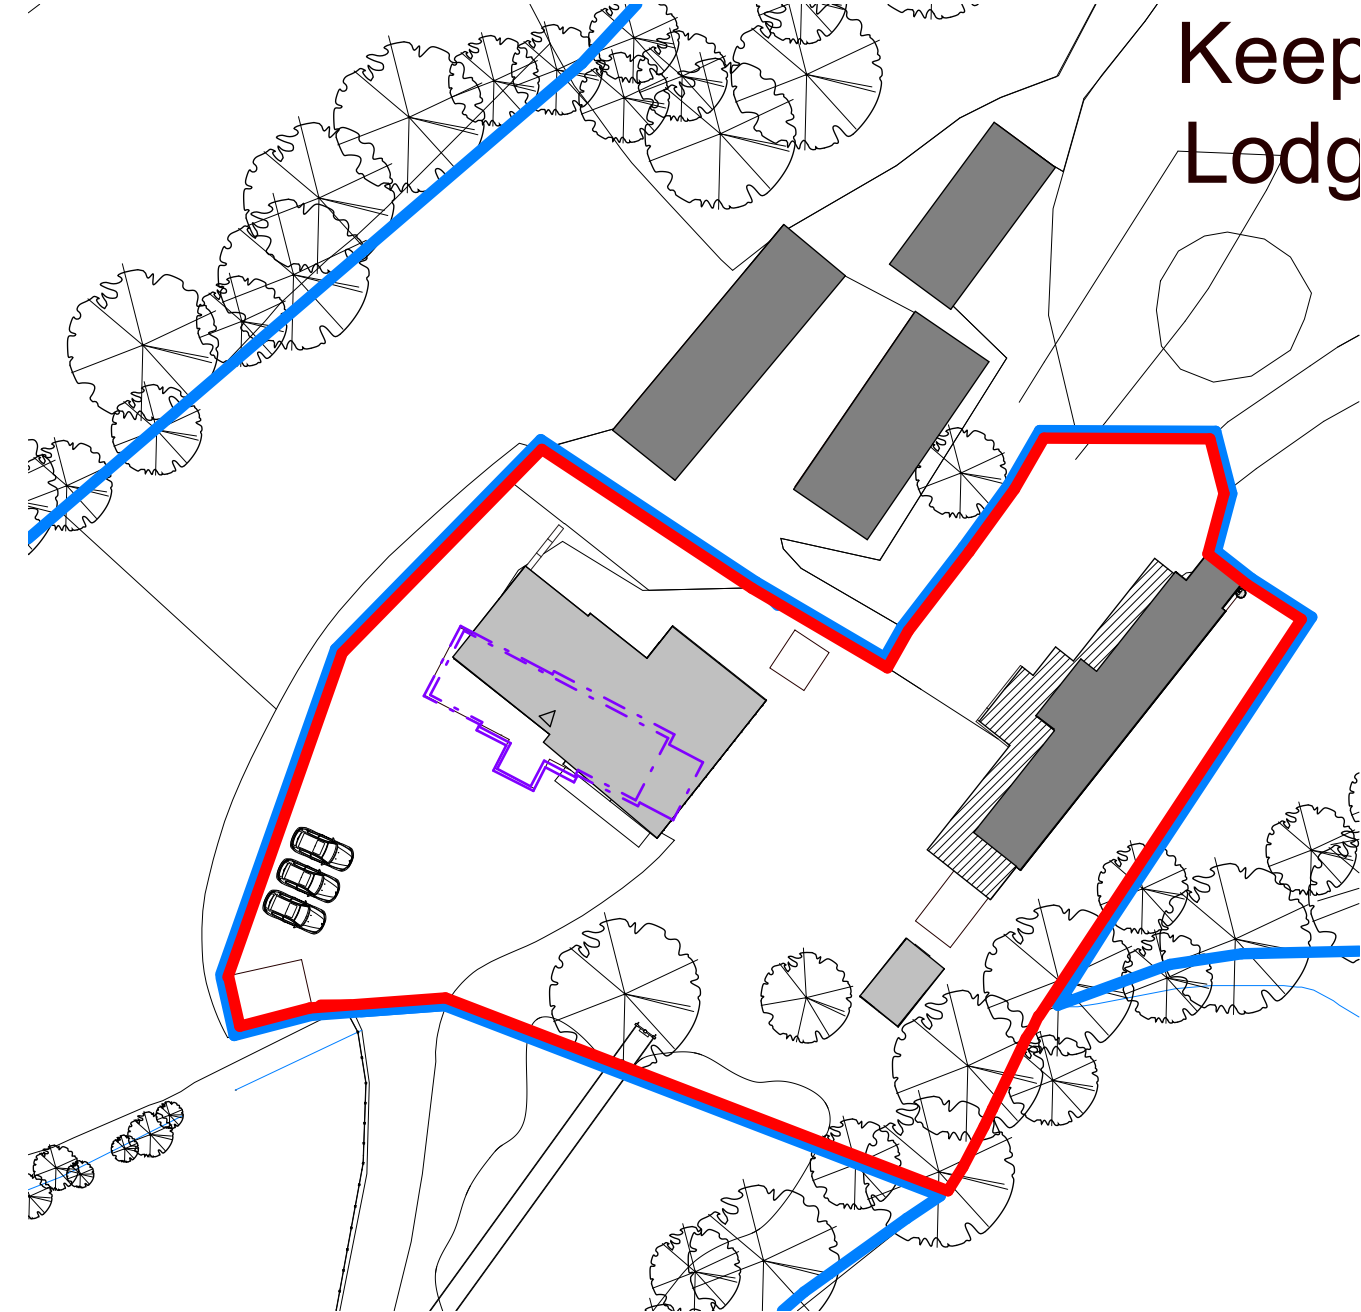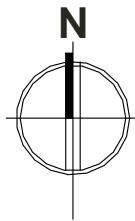



Keep
Lodg

Keep
Lodg

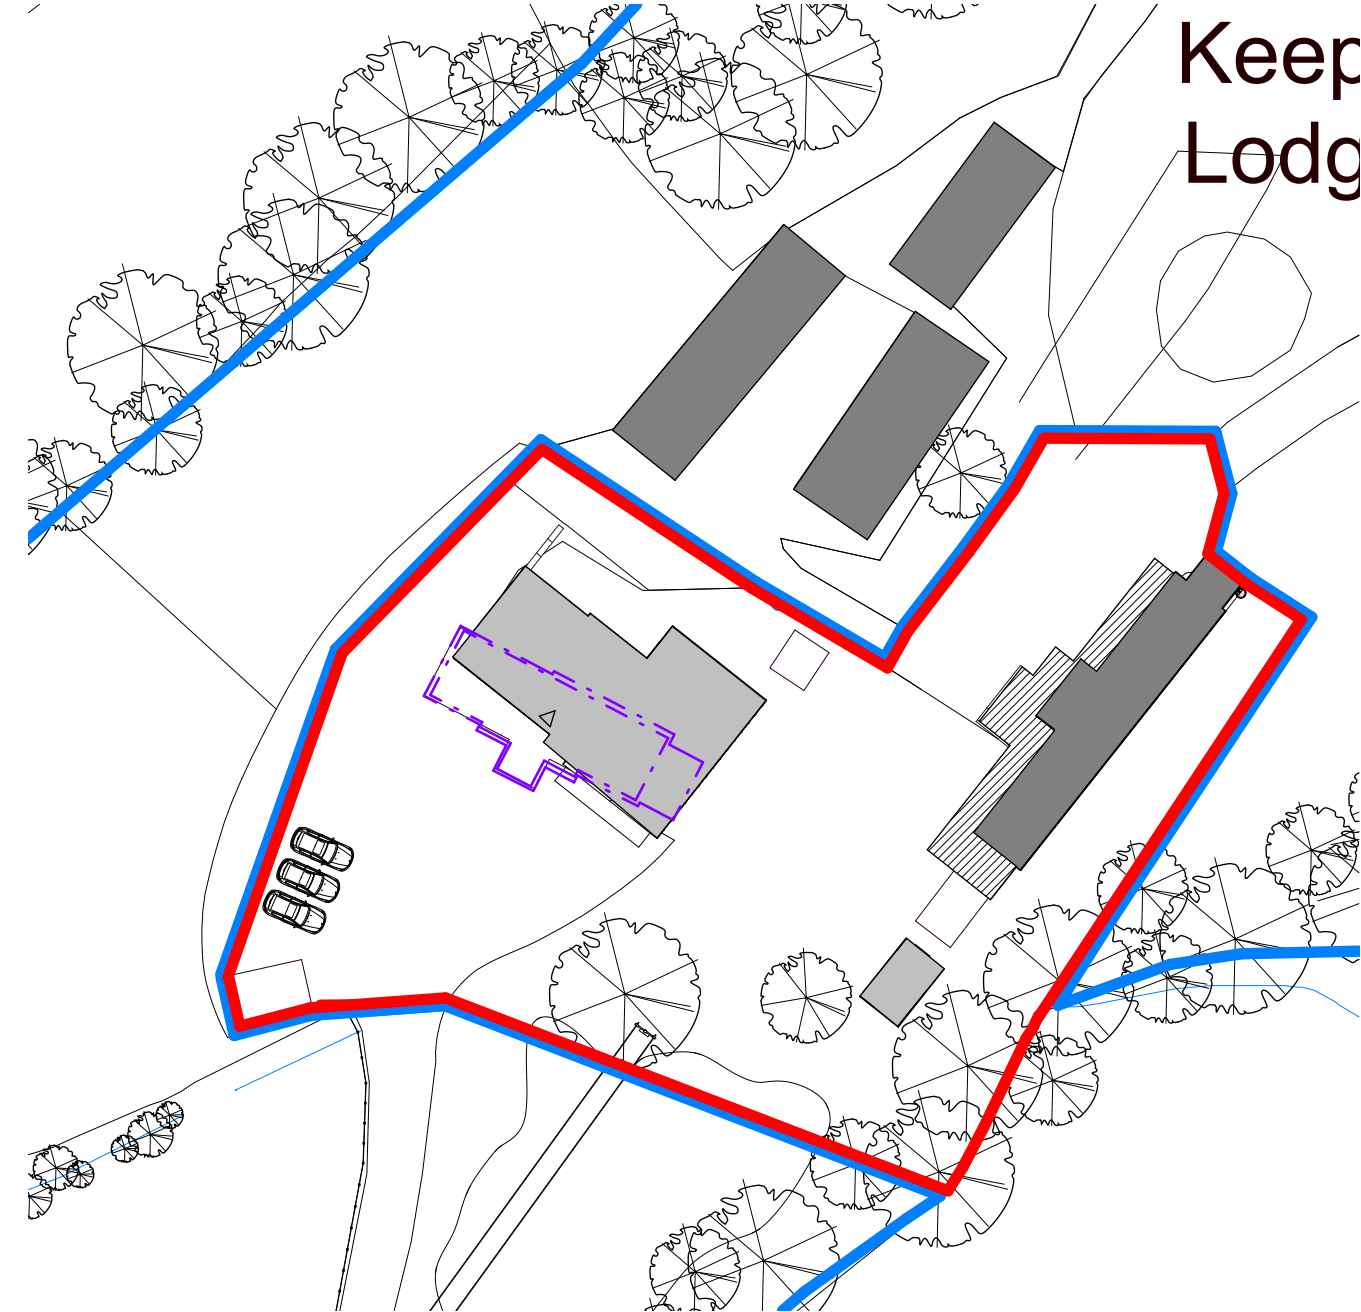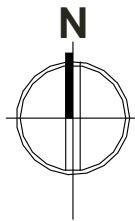



Keep
Lodg

Keep
Lodg

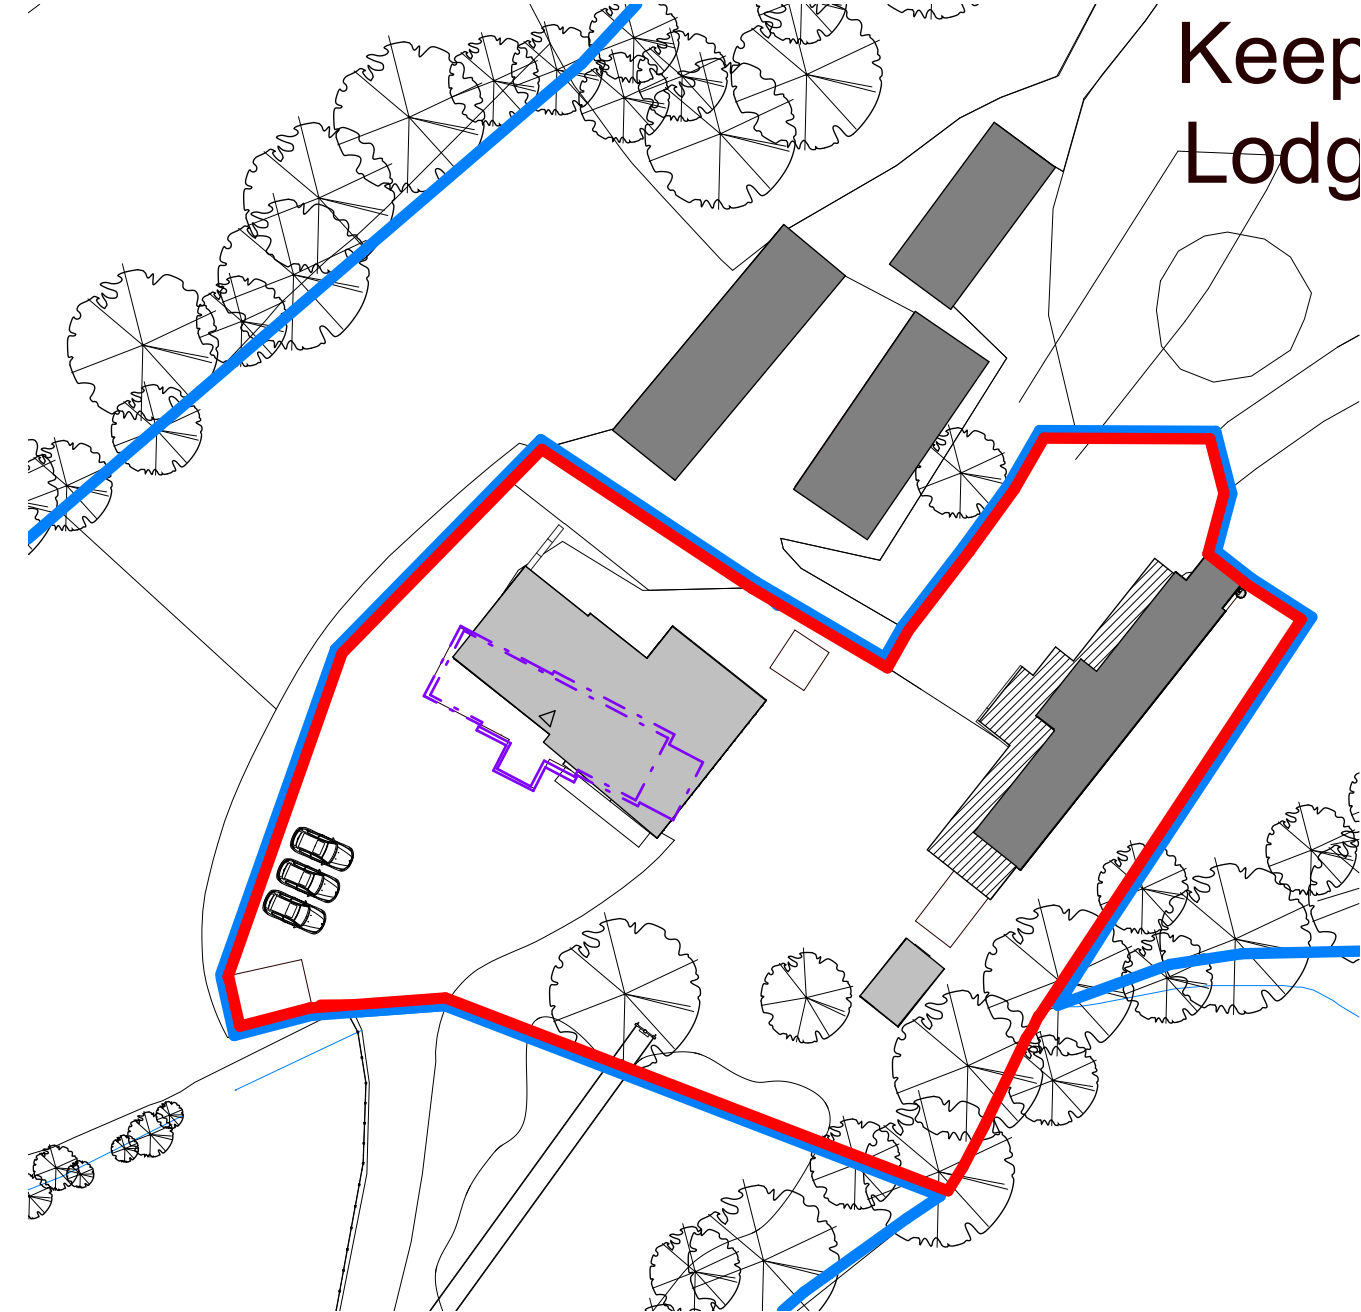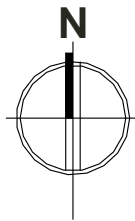



Keep
Lodg

Keep
Lodg

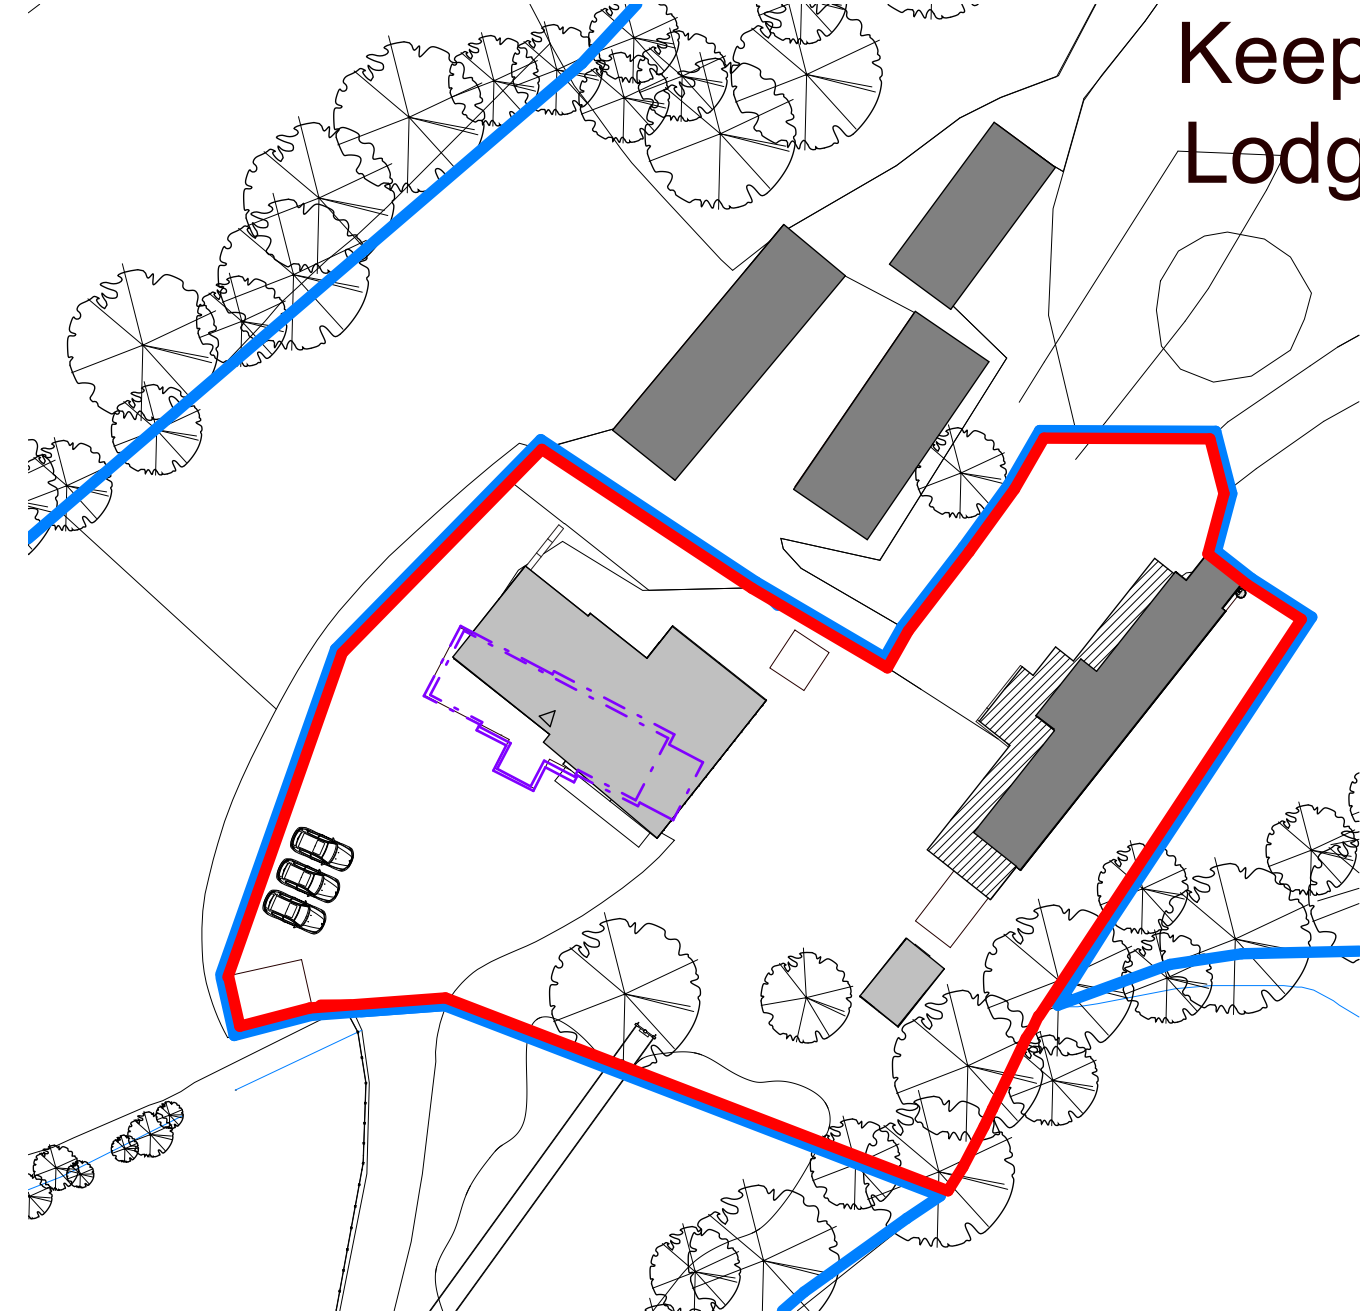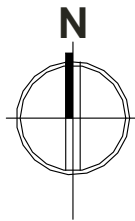



Keep
Lodg

Keep
Lodg

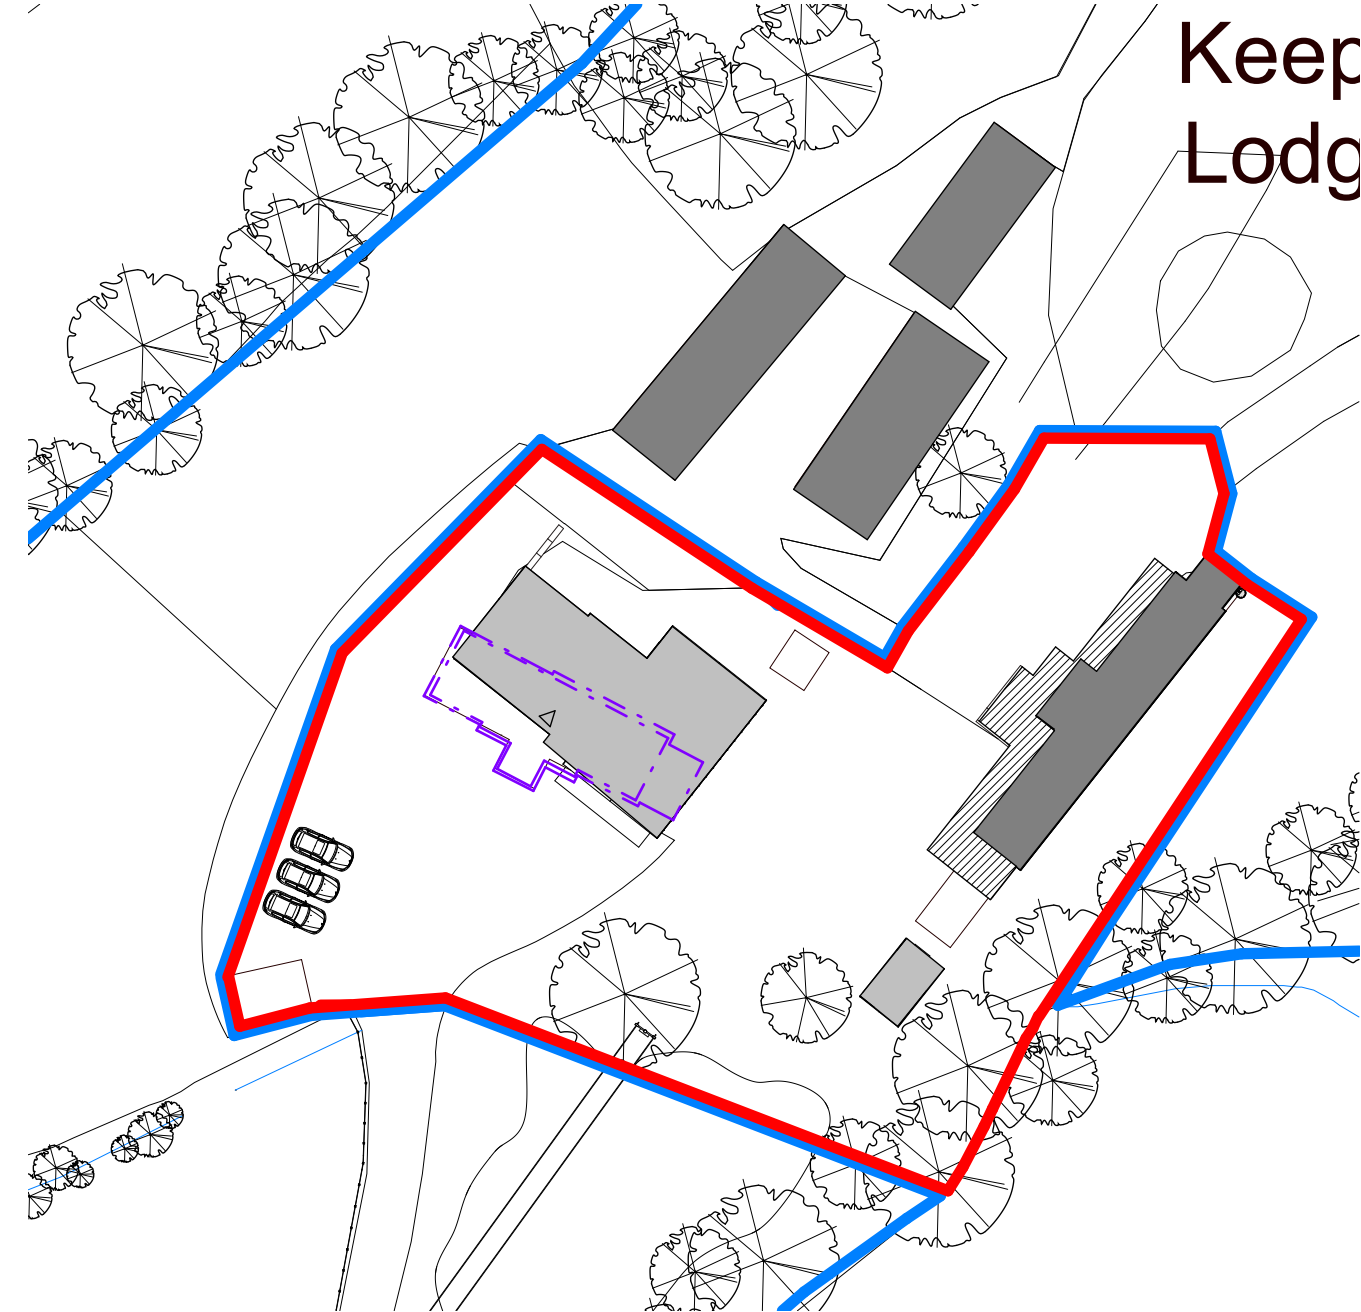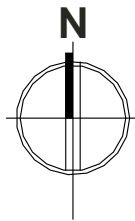



Keep
Lodg

Keep
Lodg

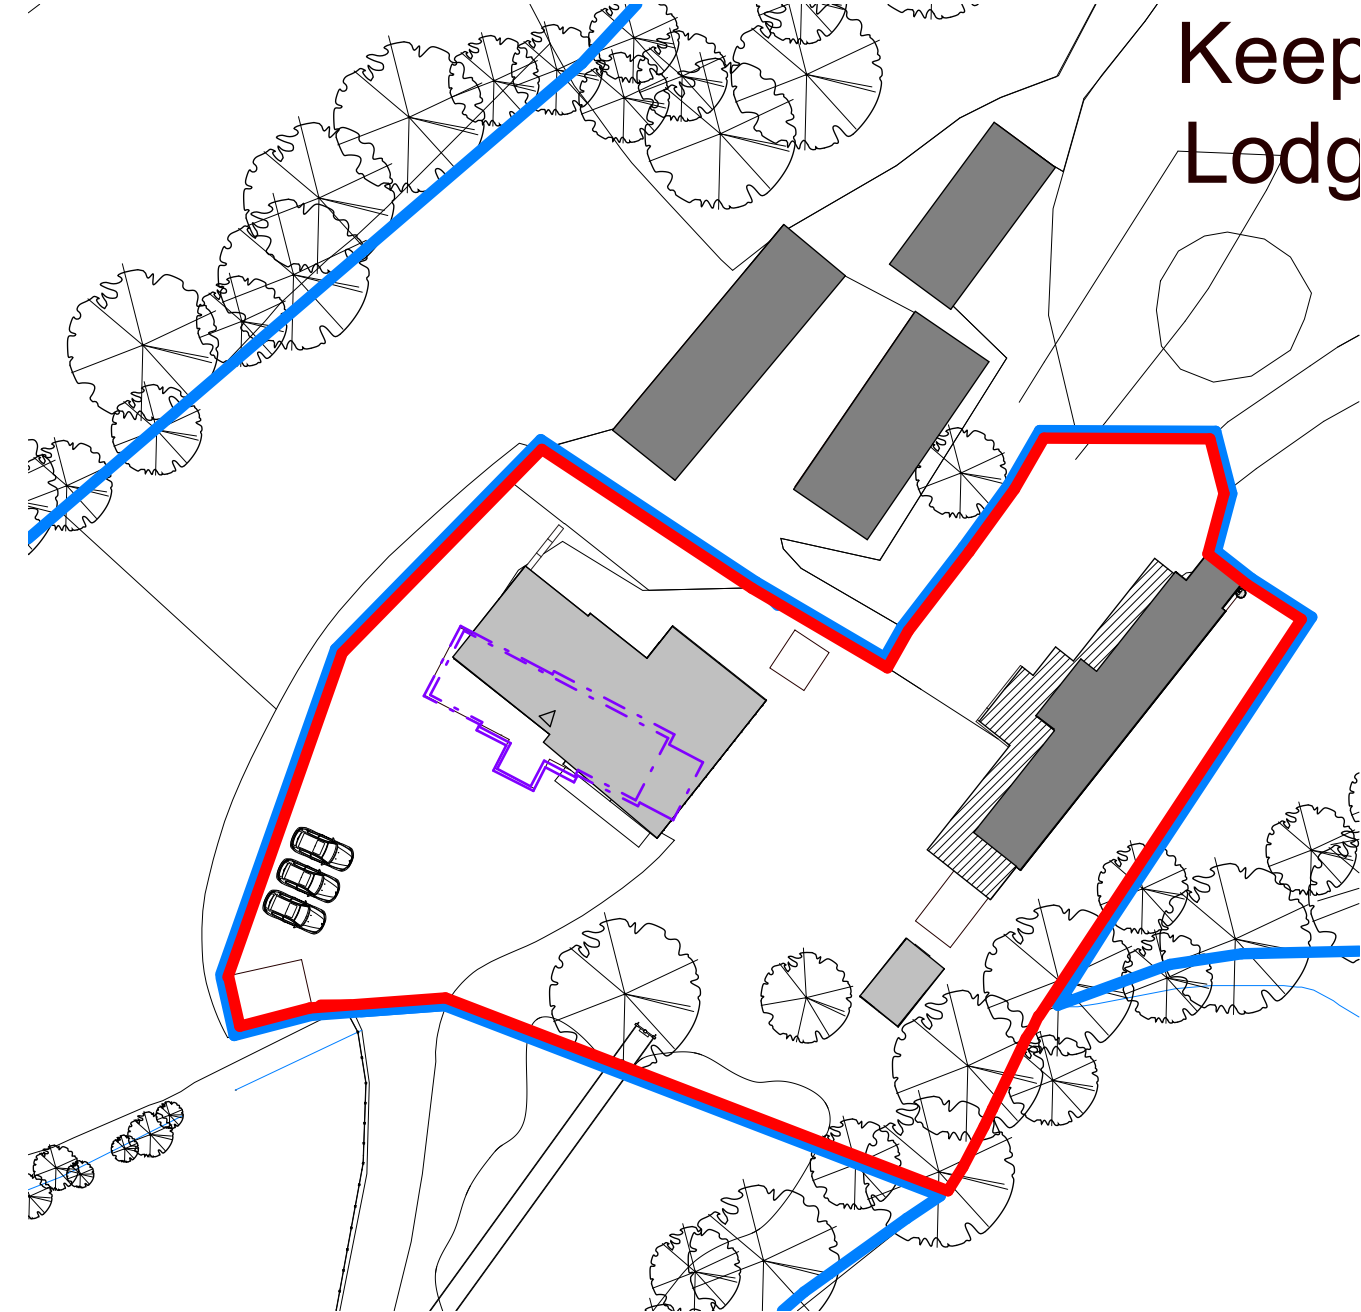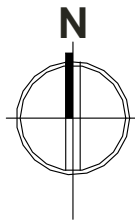



Keep
Lodg

Keep
Lodg

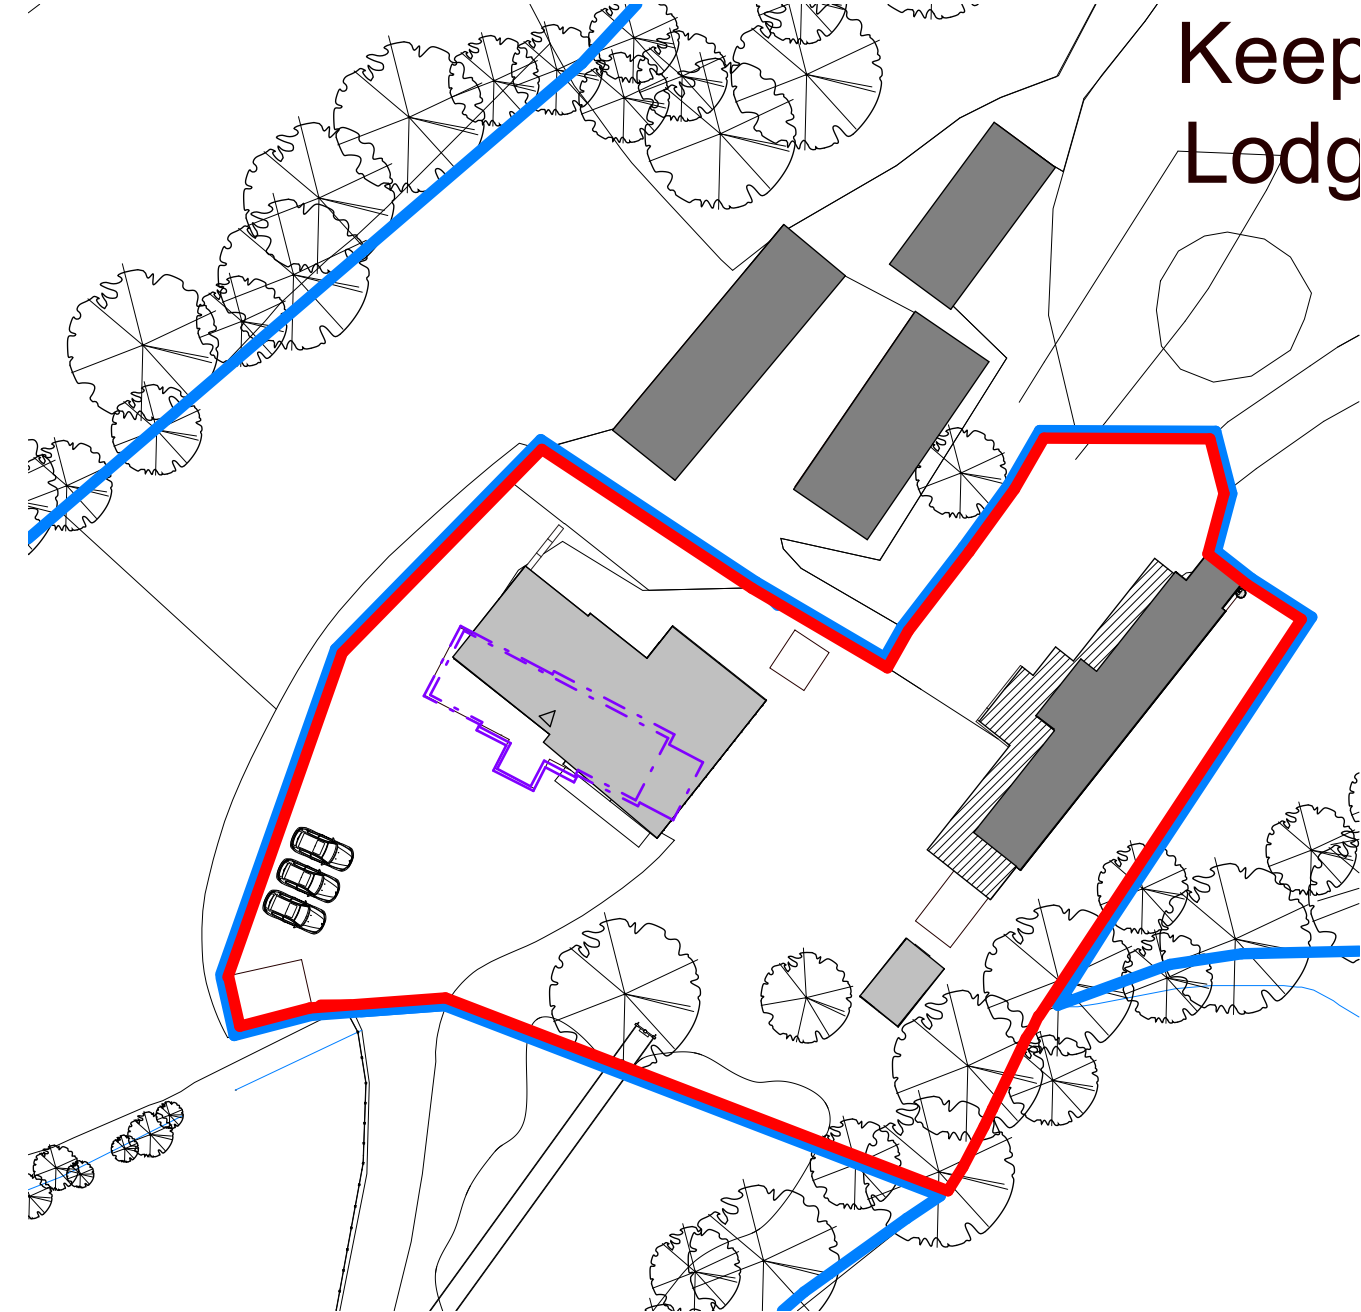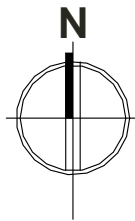



Keep
Lodg

Keep
Lodg

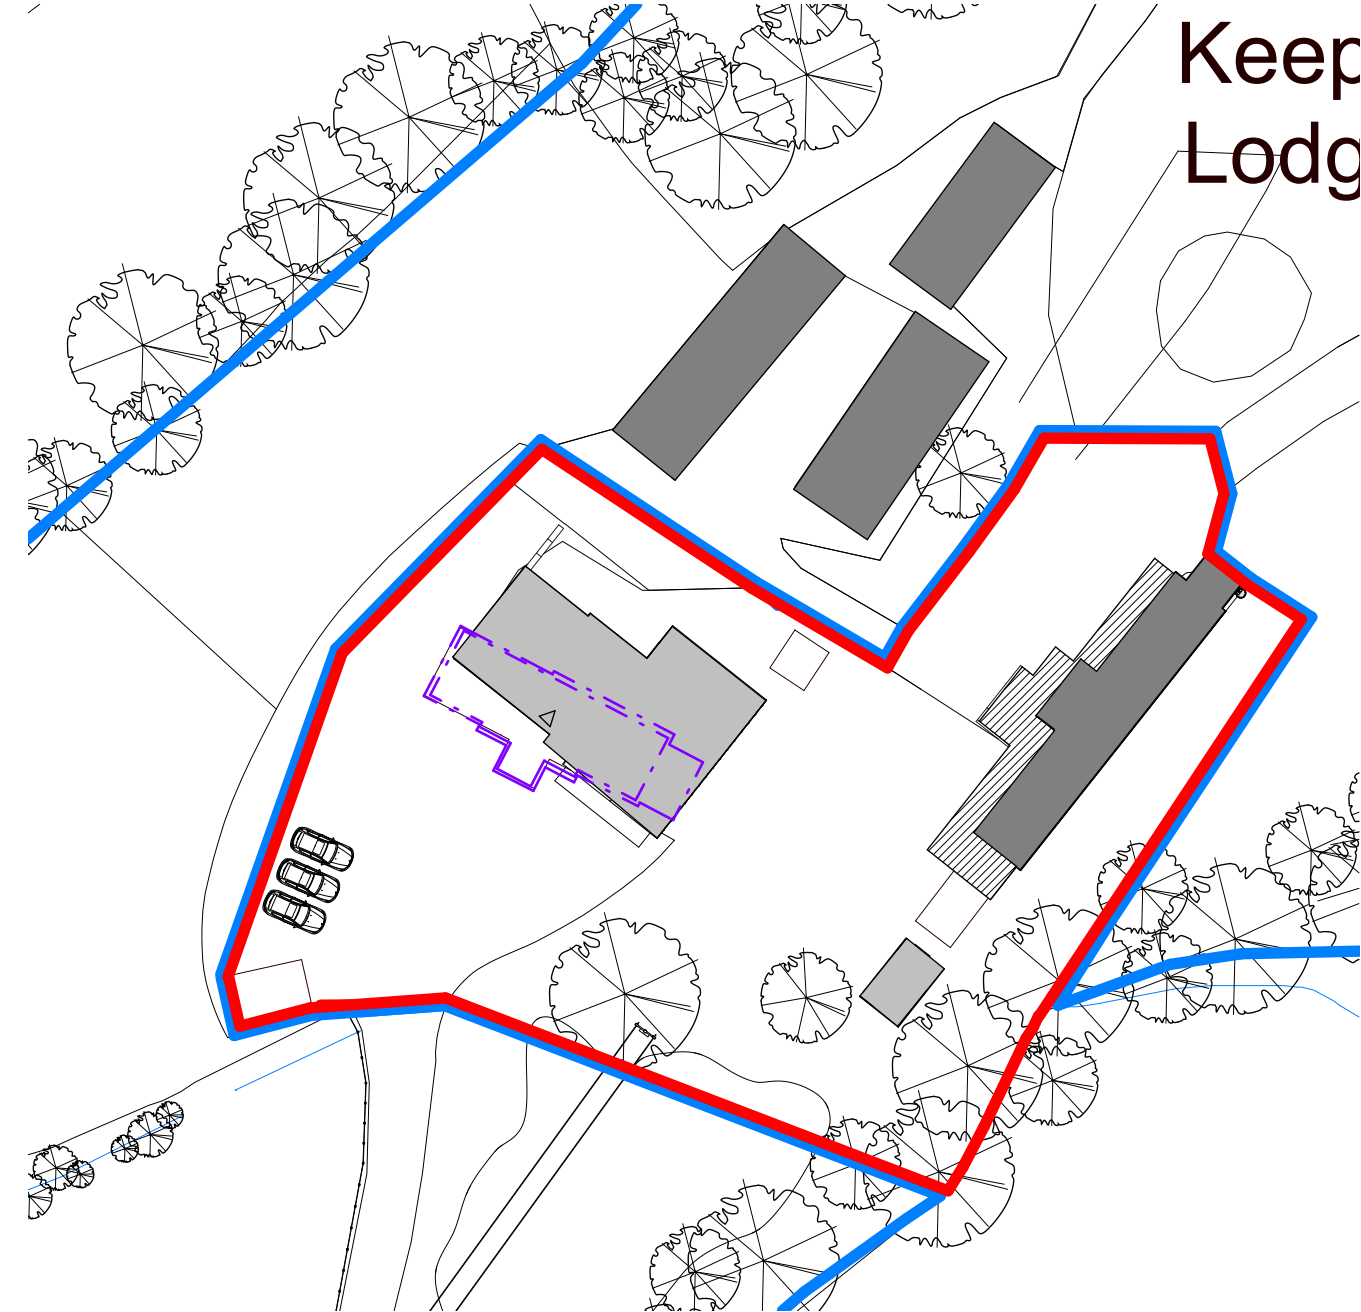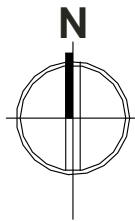



Keep
Lodg

Keep
Lodg

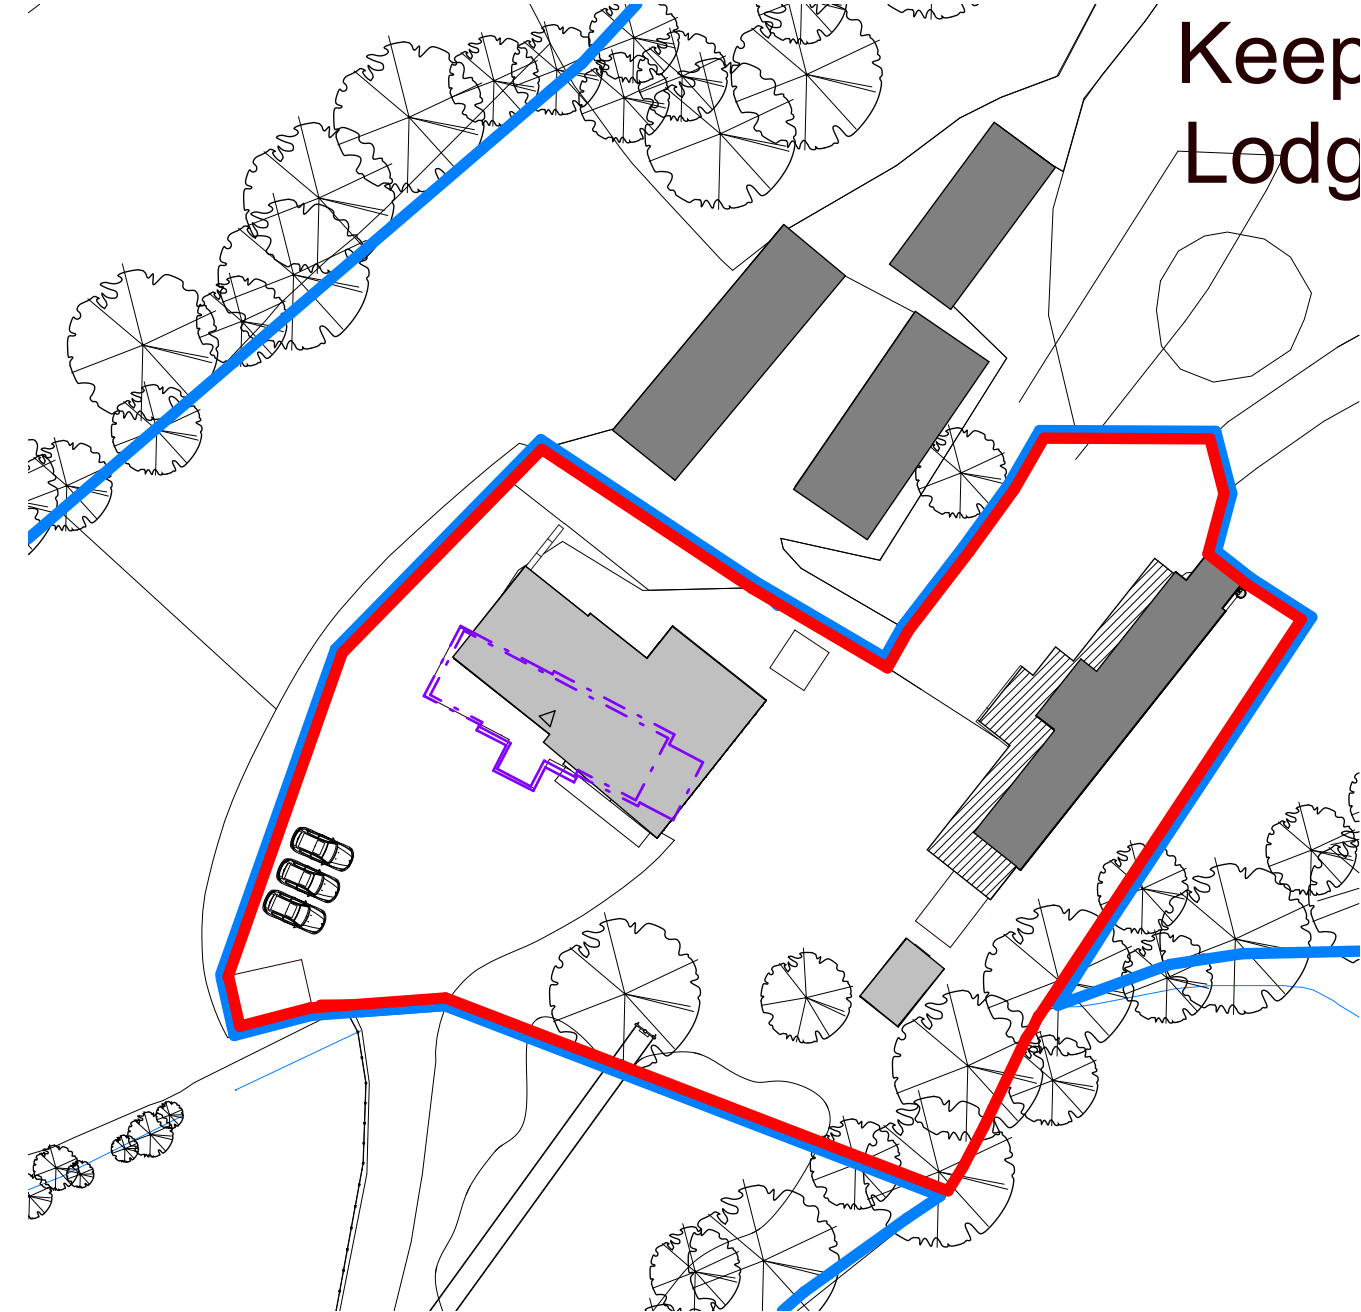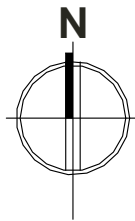



Keep
Lodg

Keep
Lodg

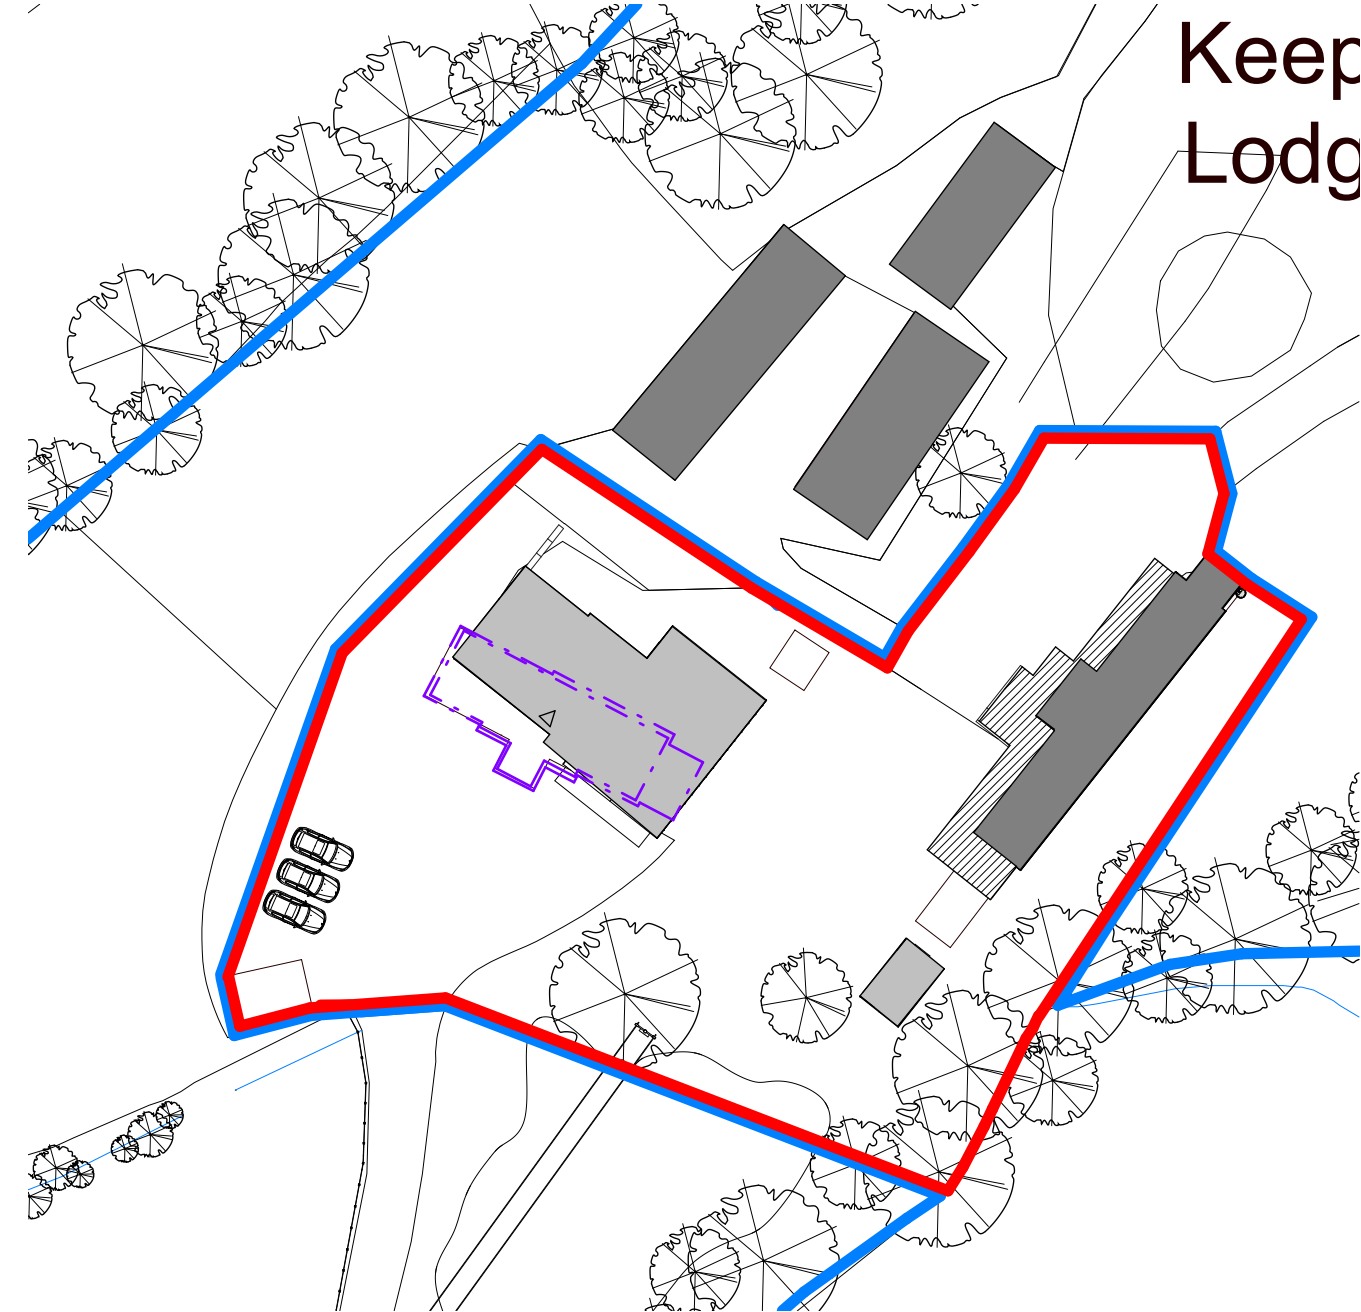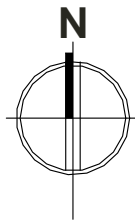



Keep
Lodg

Keep
Lodg

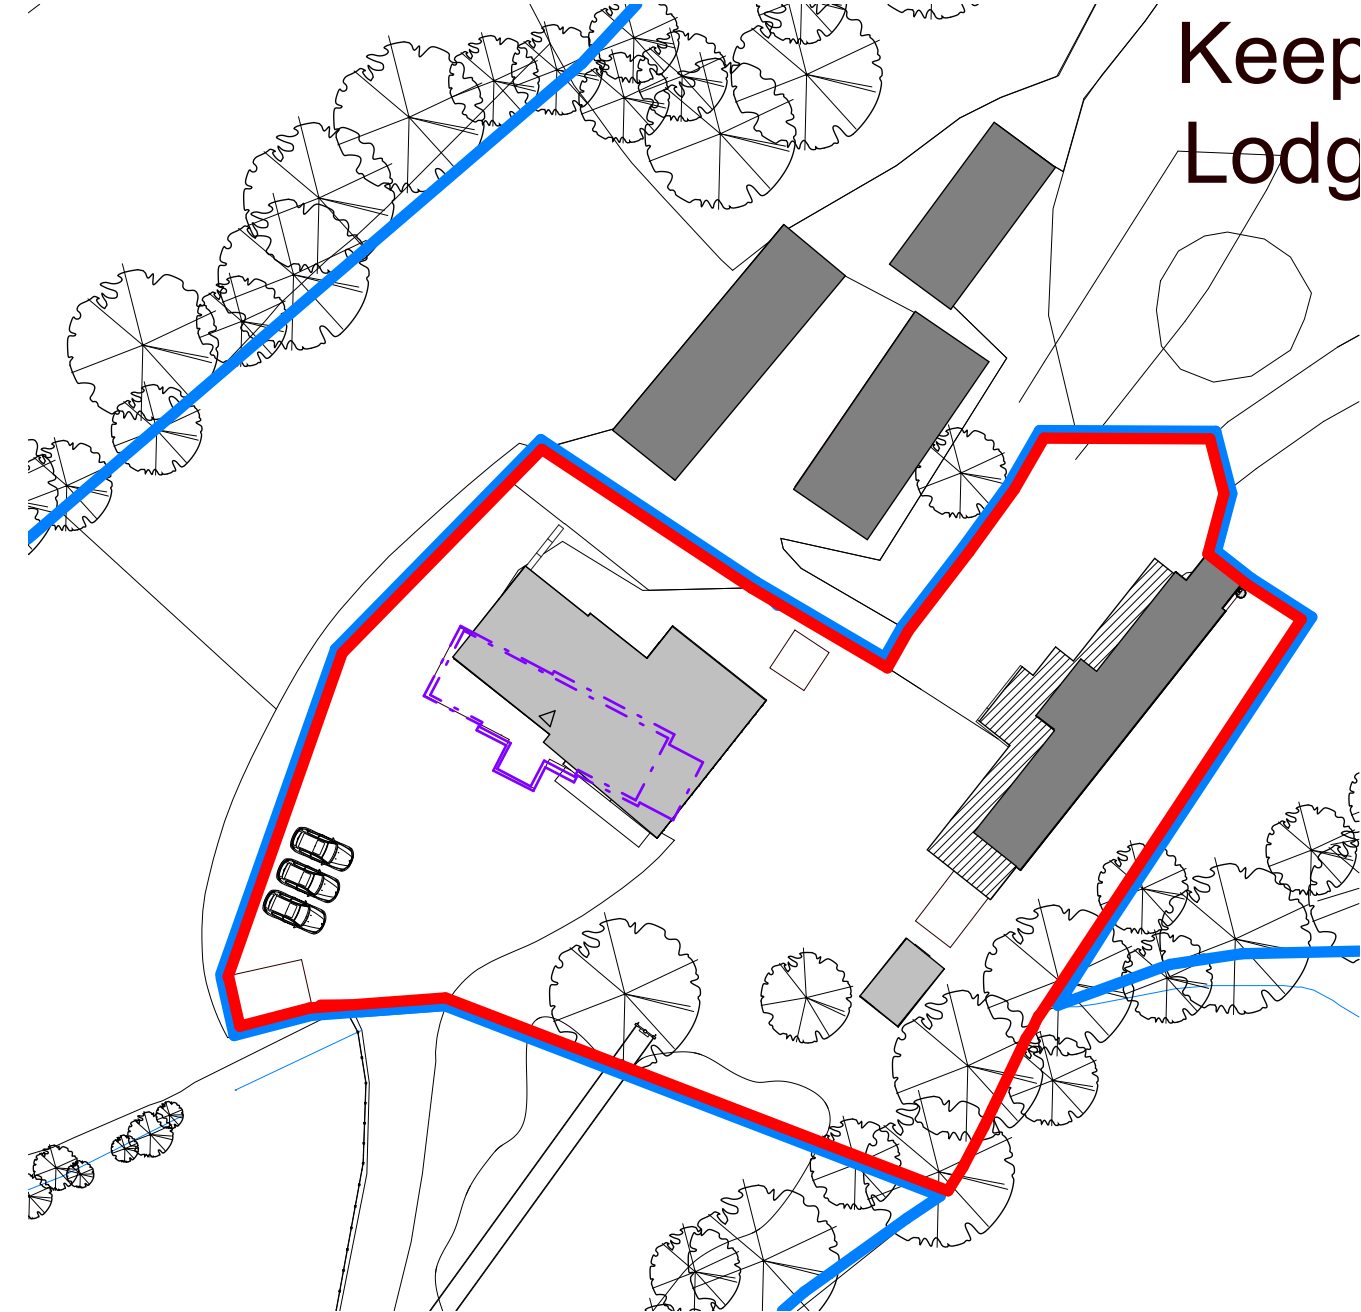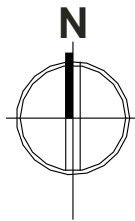



Keep
Lodg

Keep
Lodg

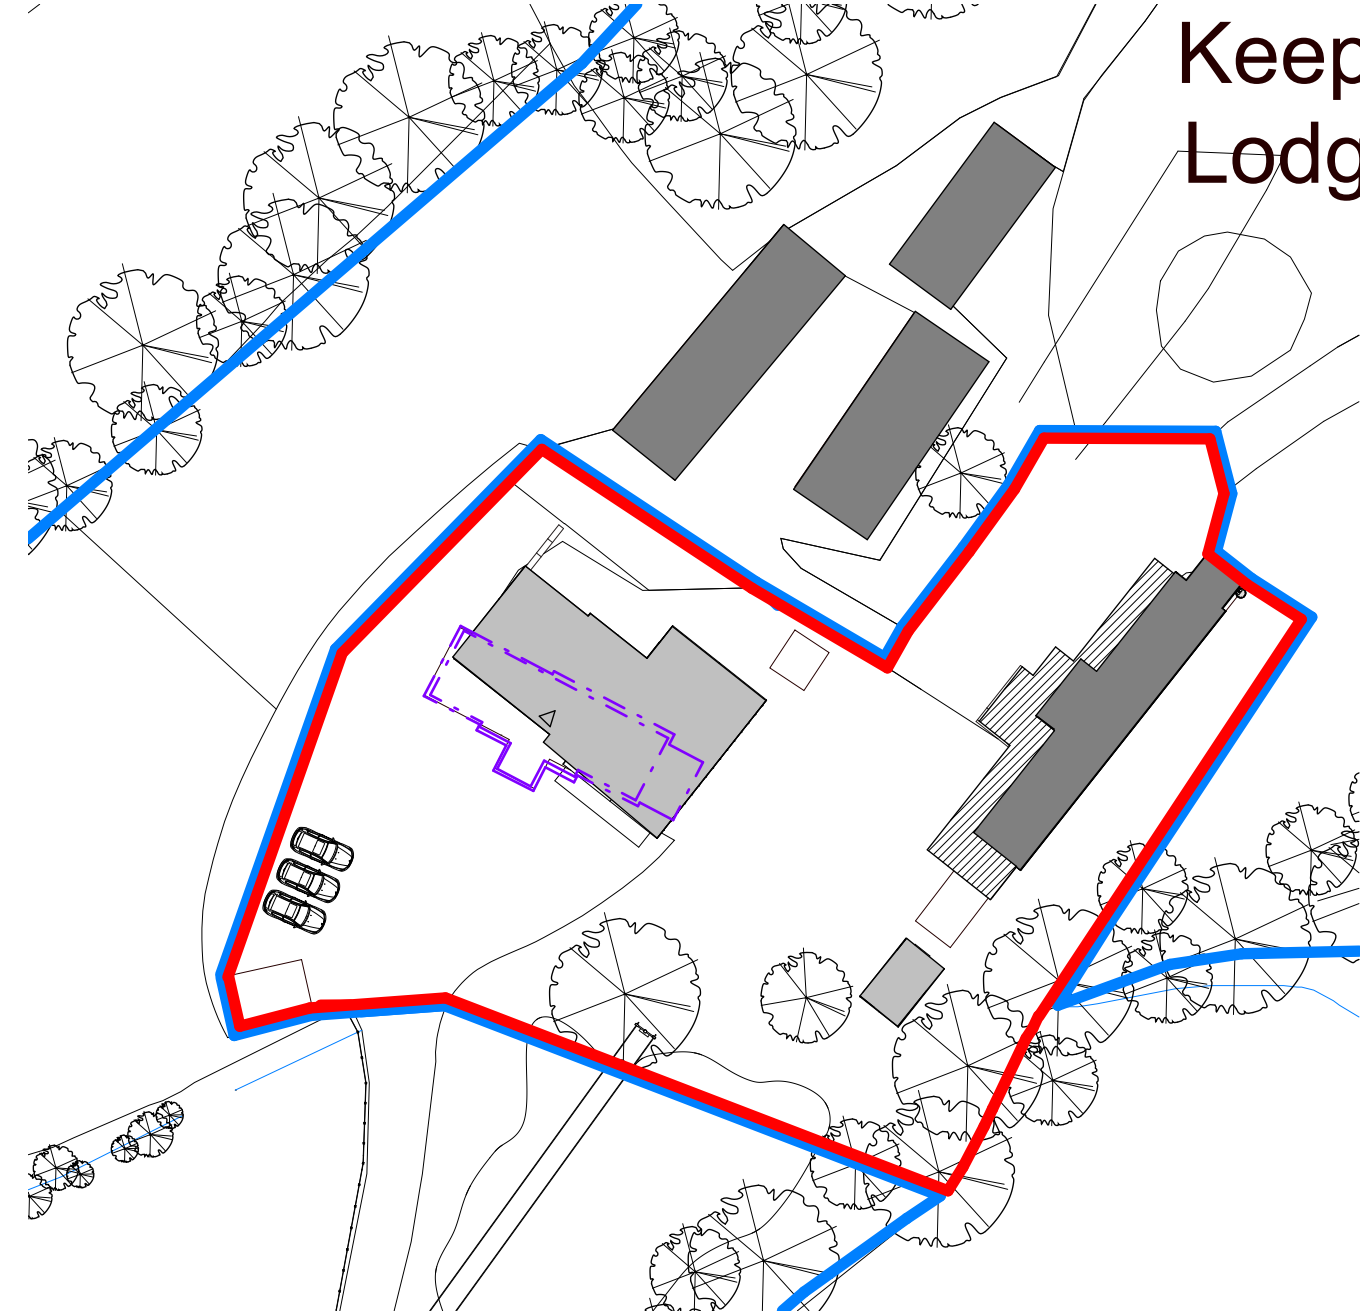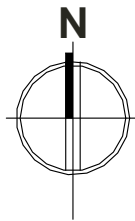



Keep
Lodg

Keep
Lodg

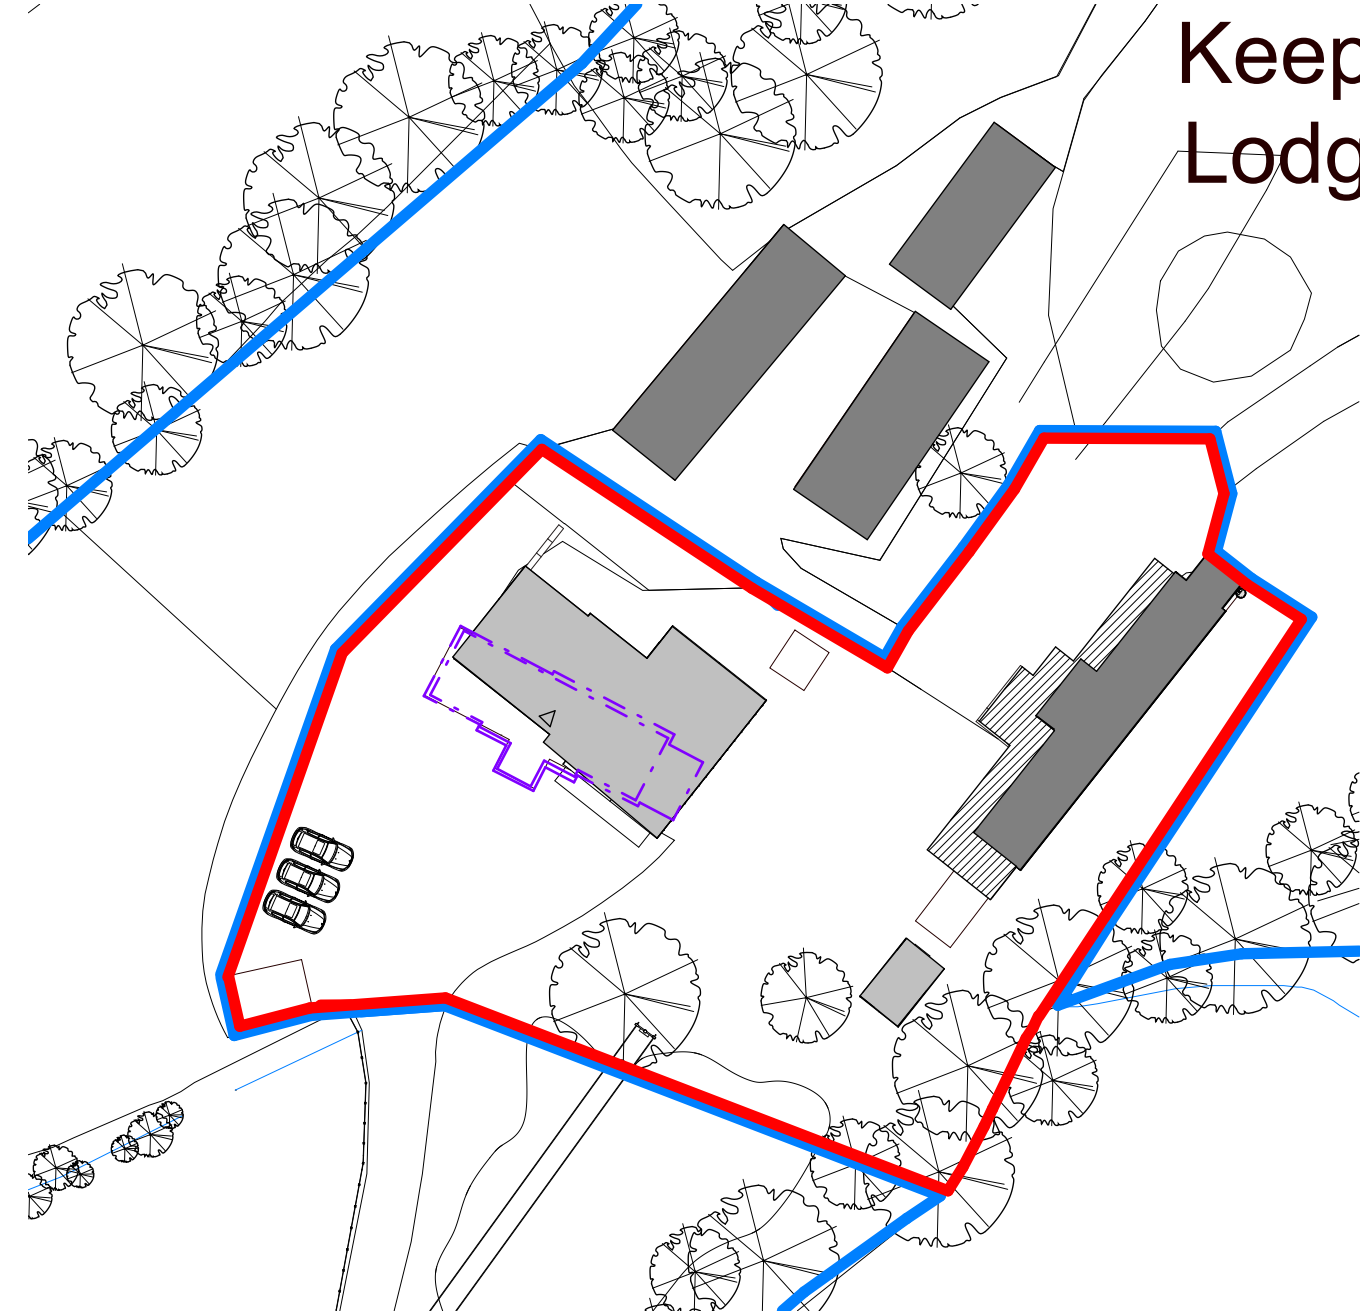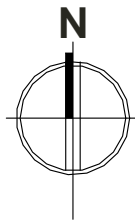



Keep
Lodg

Keep
Lodg

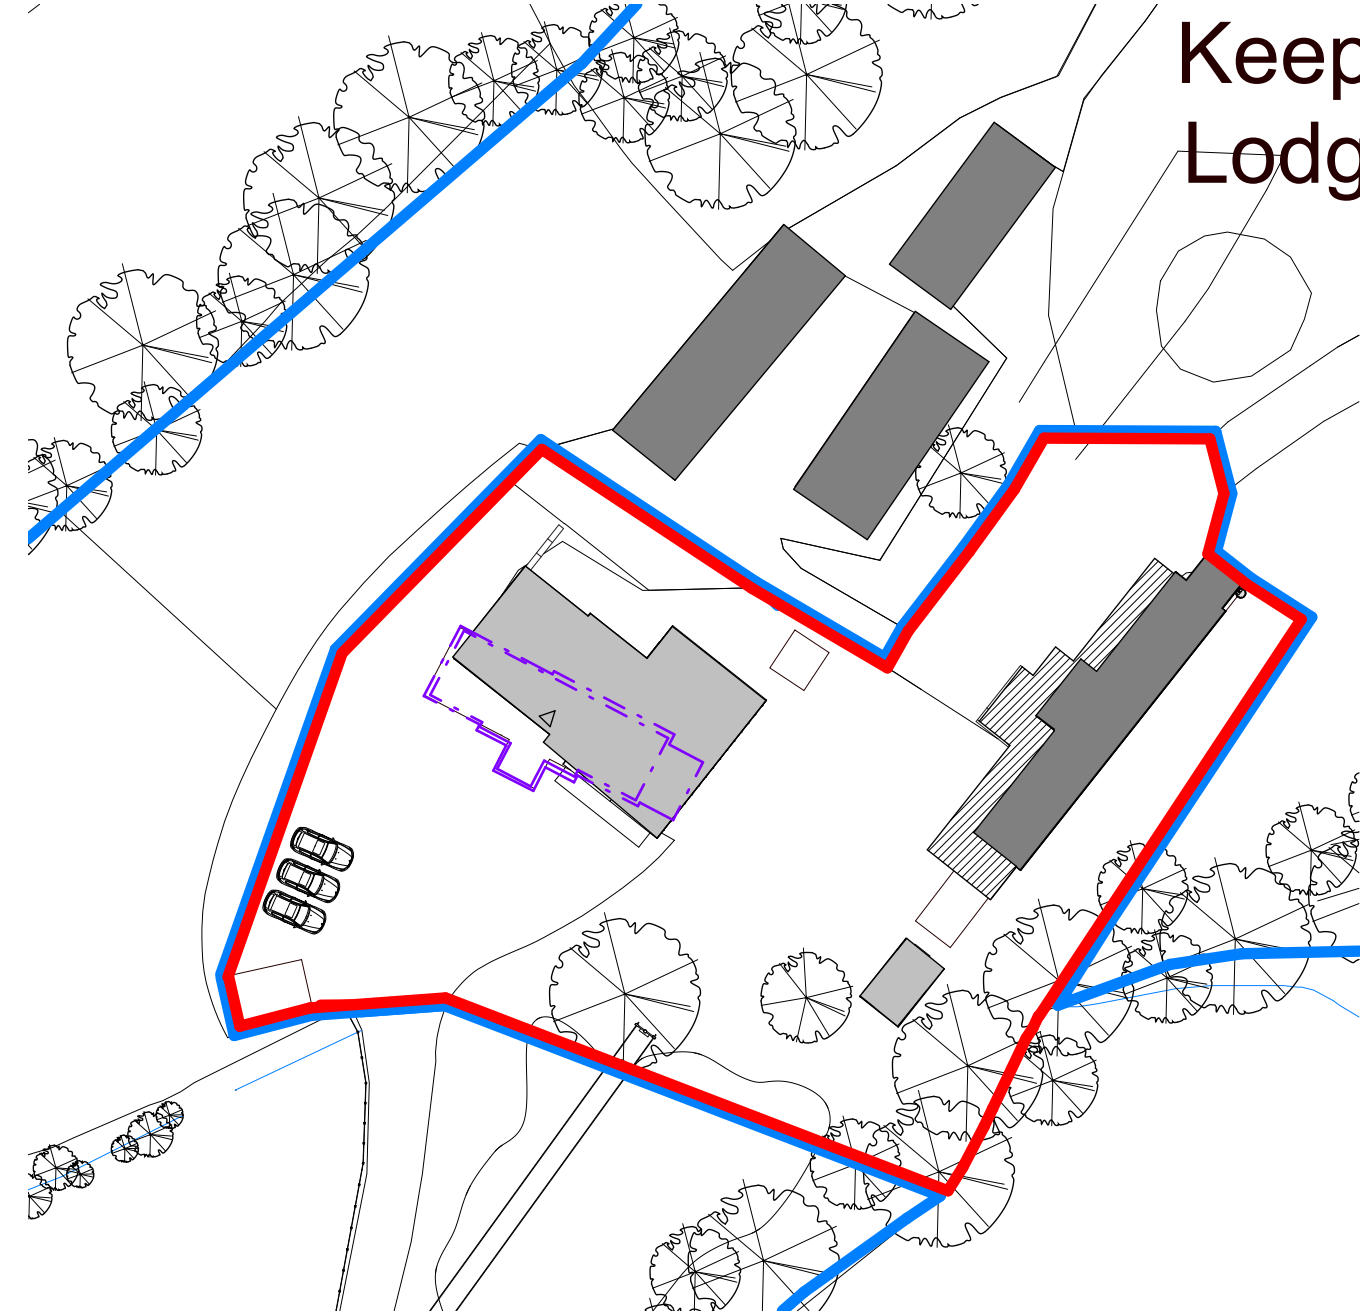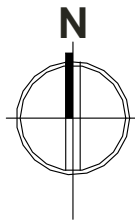



Keep
Lodg

Keep
Lodg

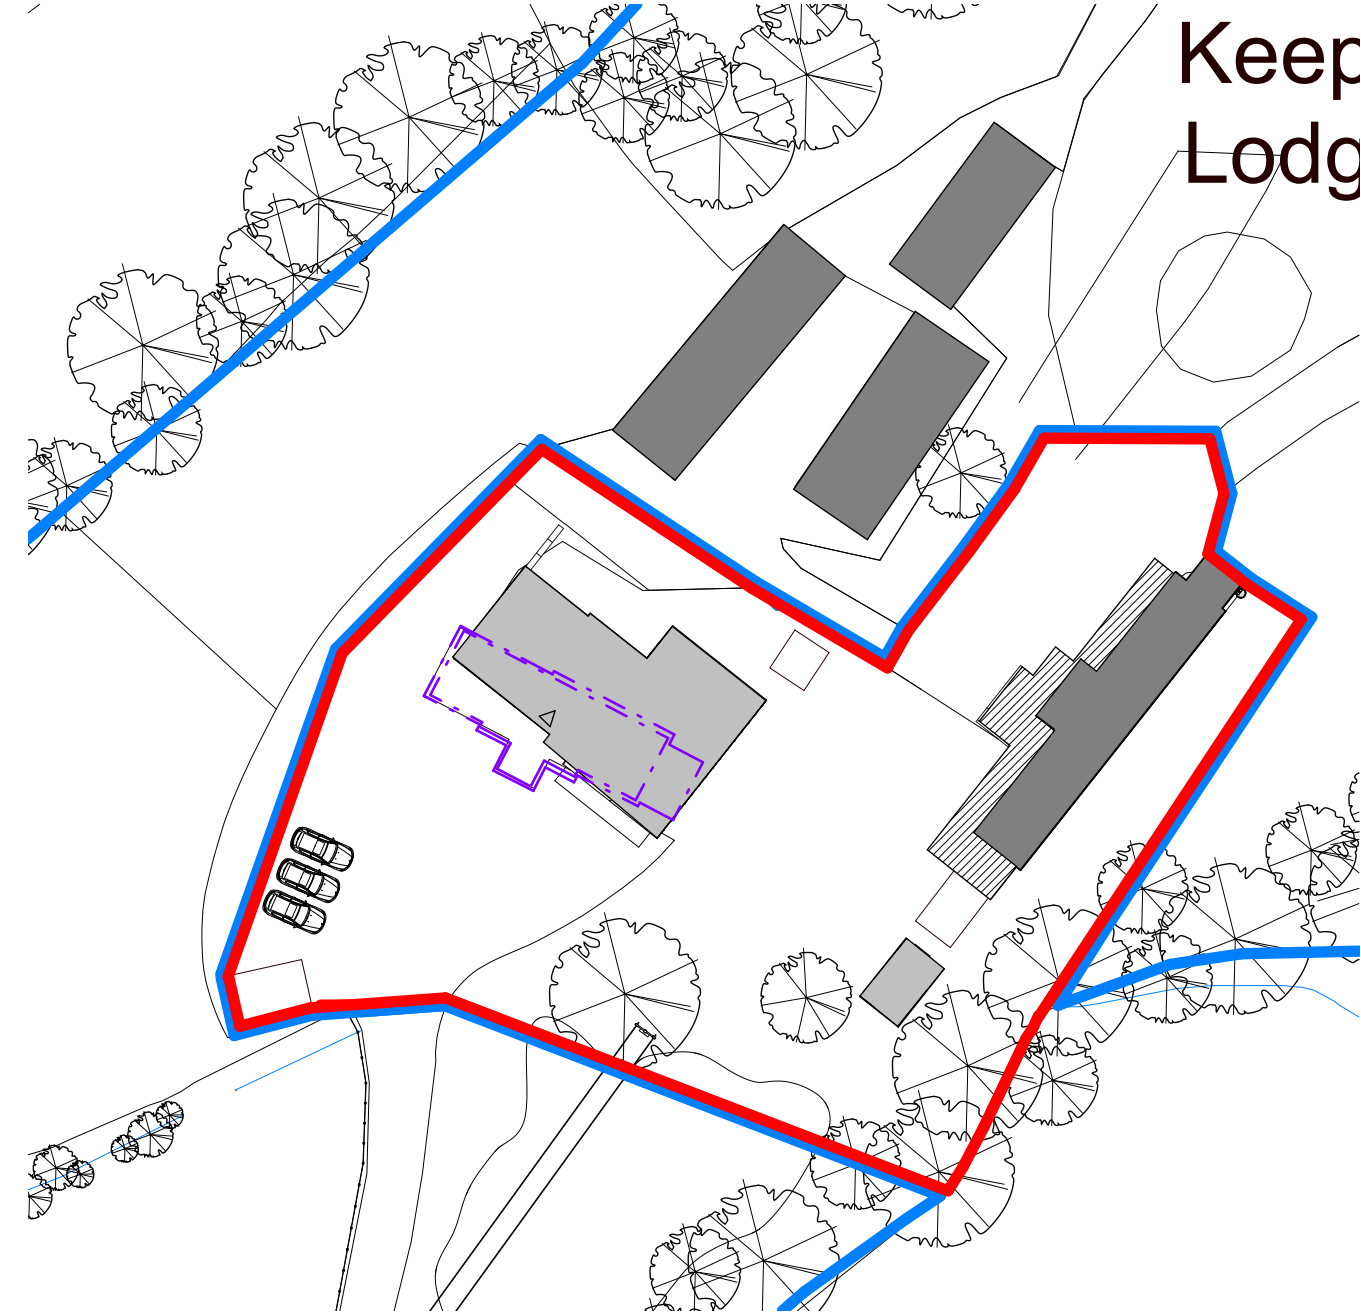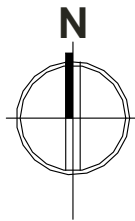



Keep
Lodg

Keep
Lodg

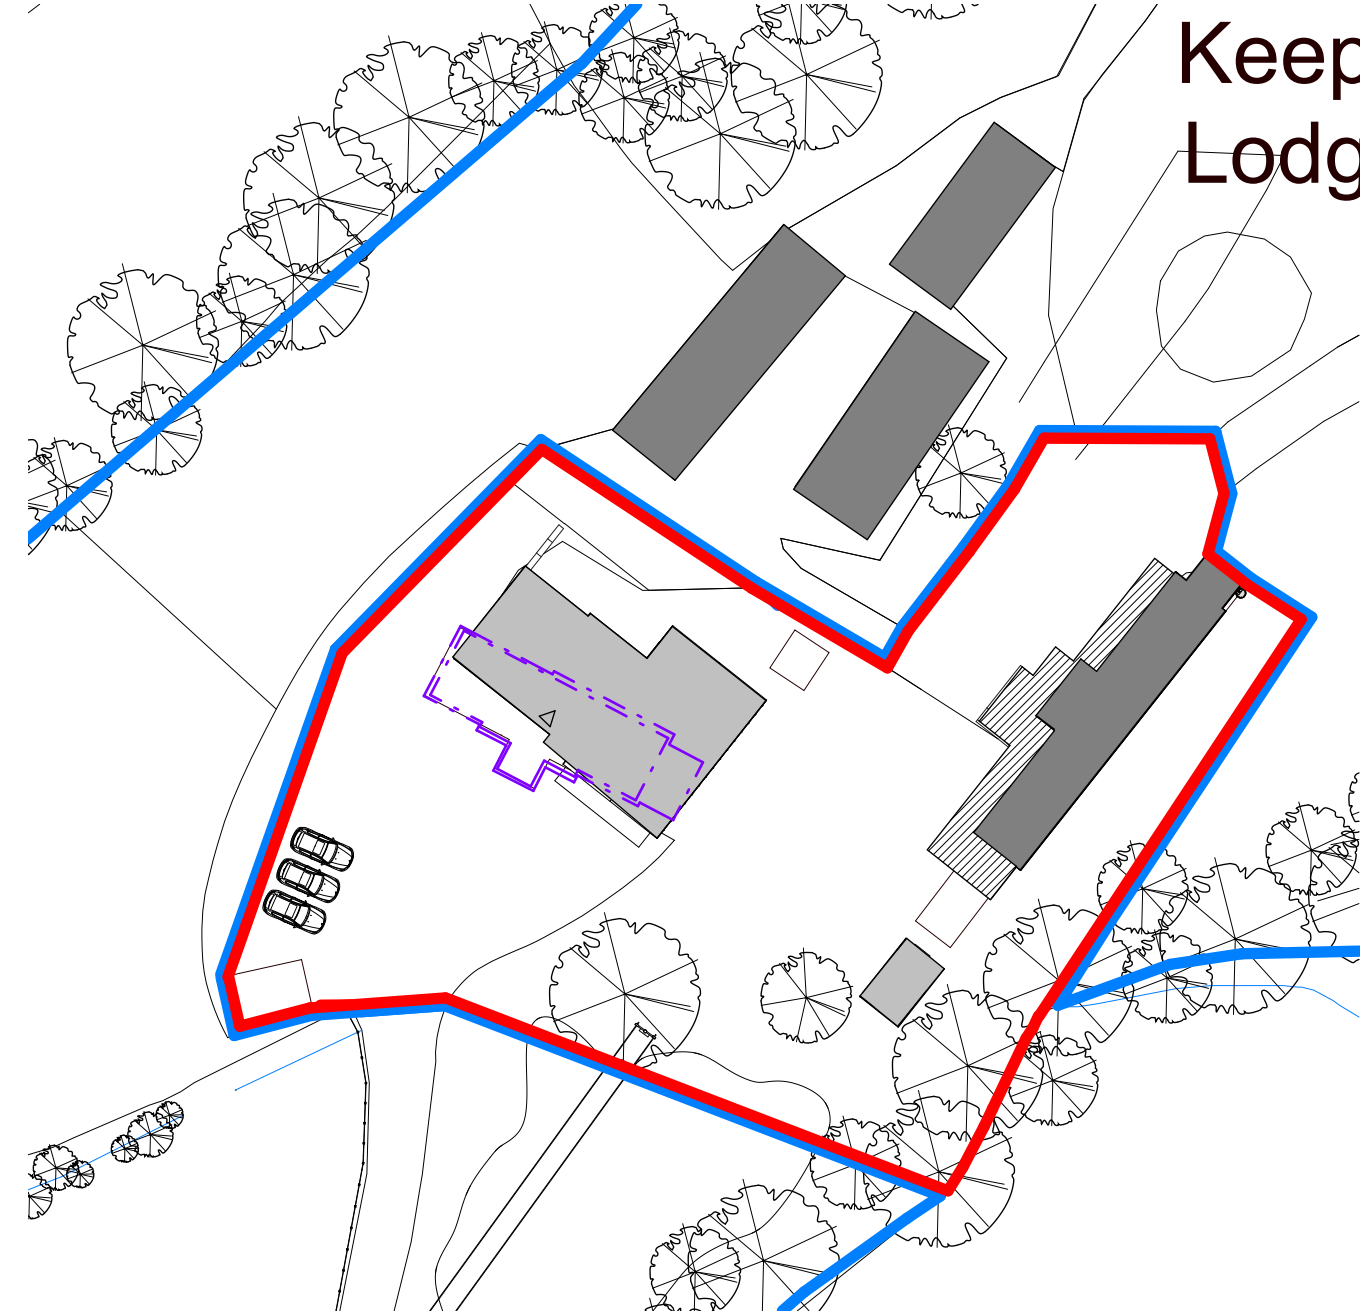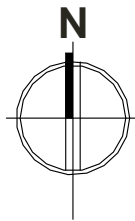



Keep
Lodg

Keep
Lodg

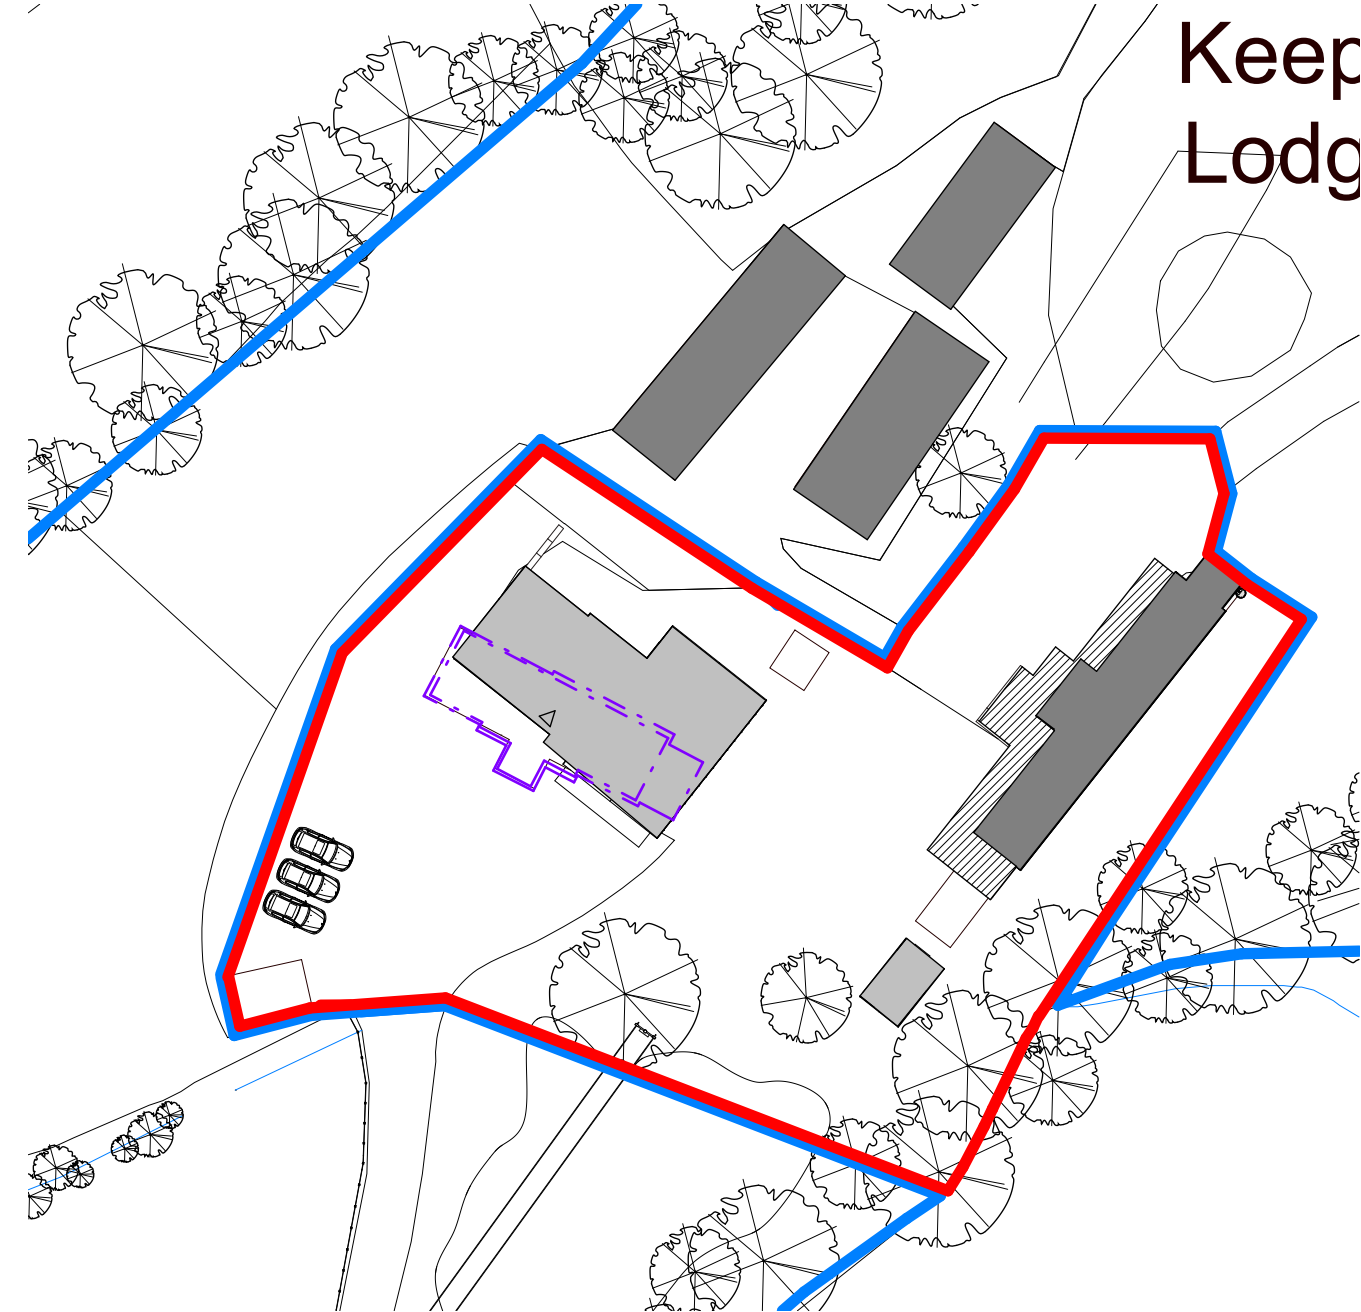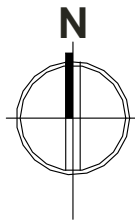



Keep
Lodg

Keep
Lodg

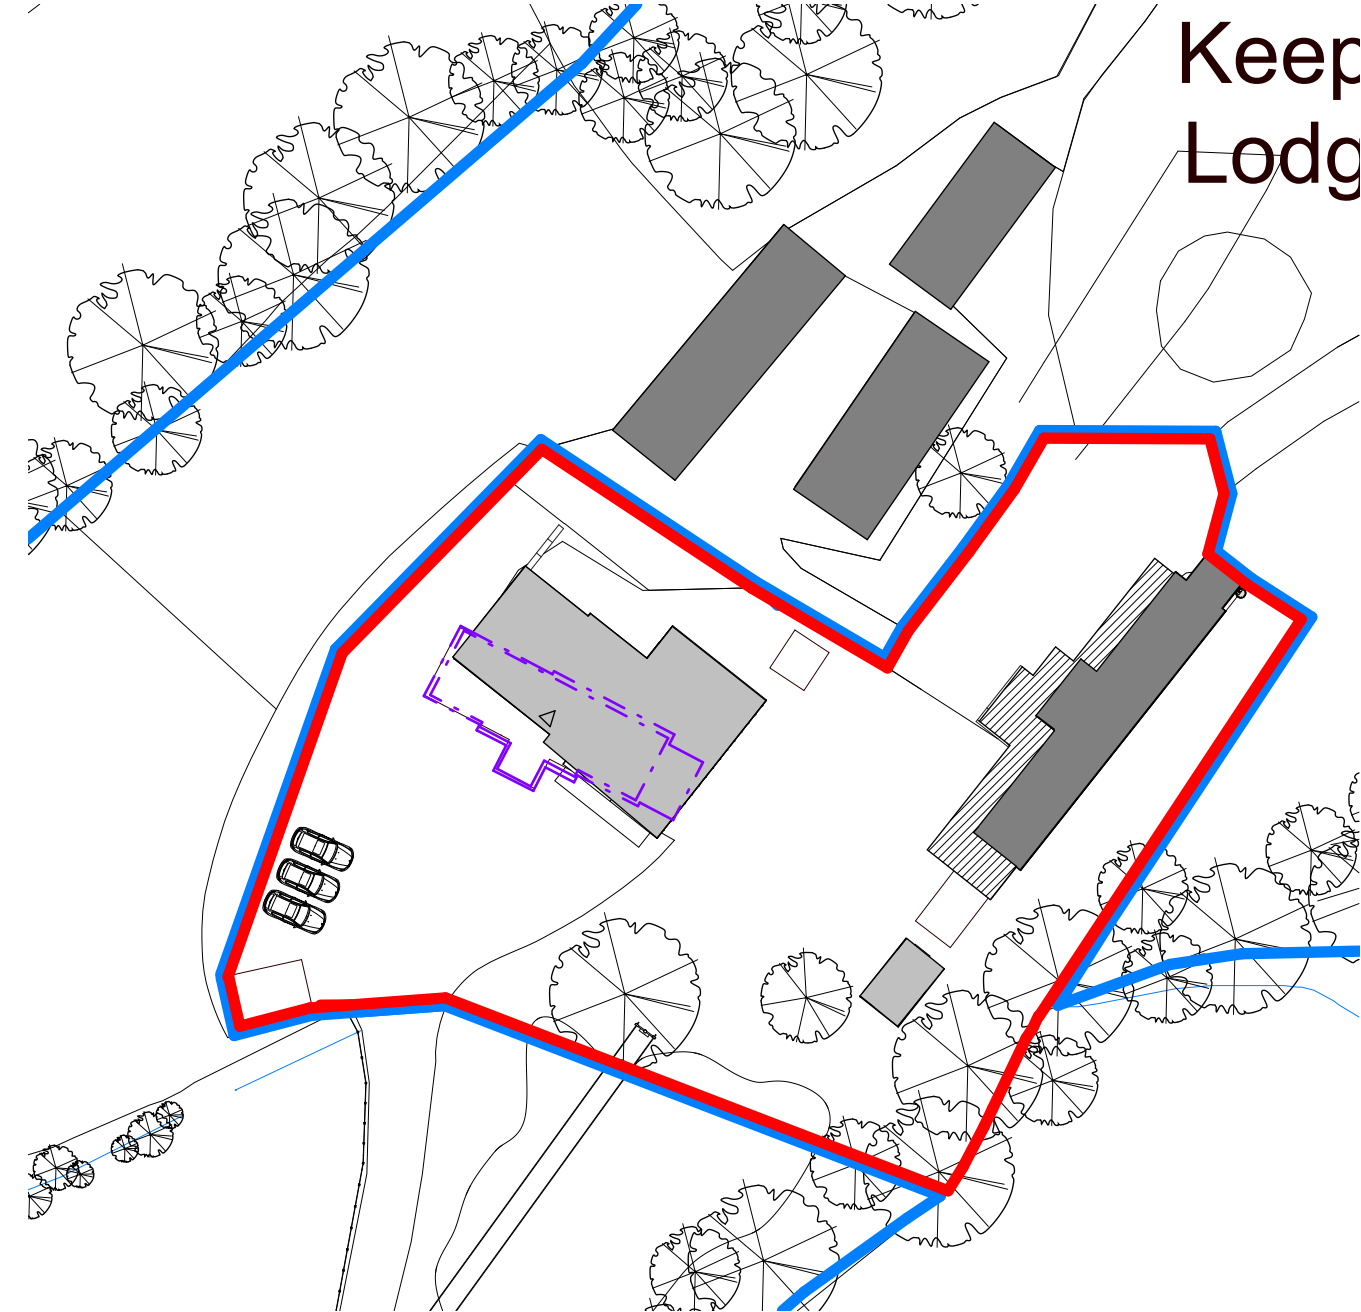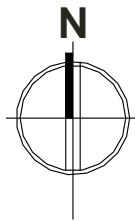



Keep
Lodg

Keep
Lodg

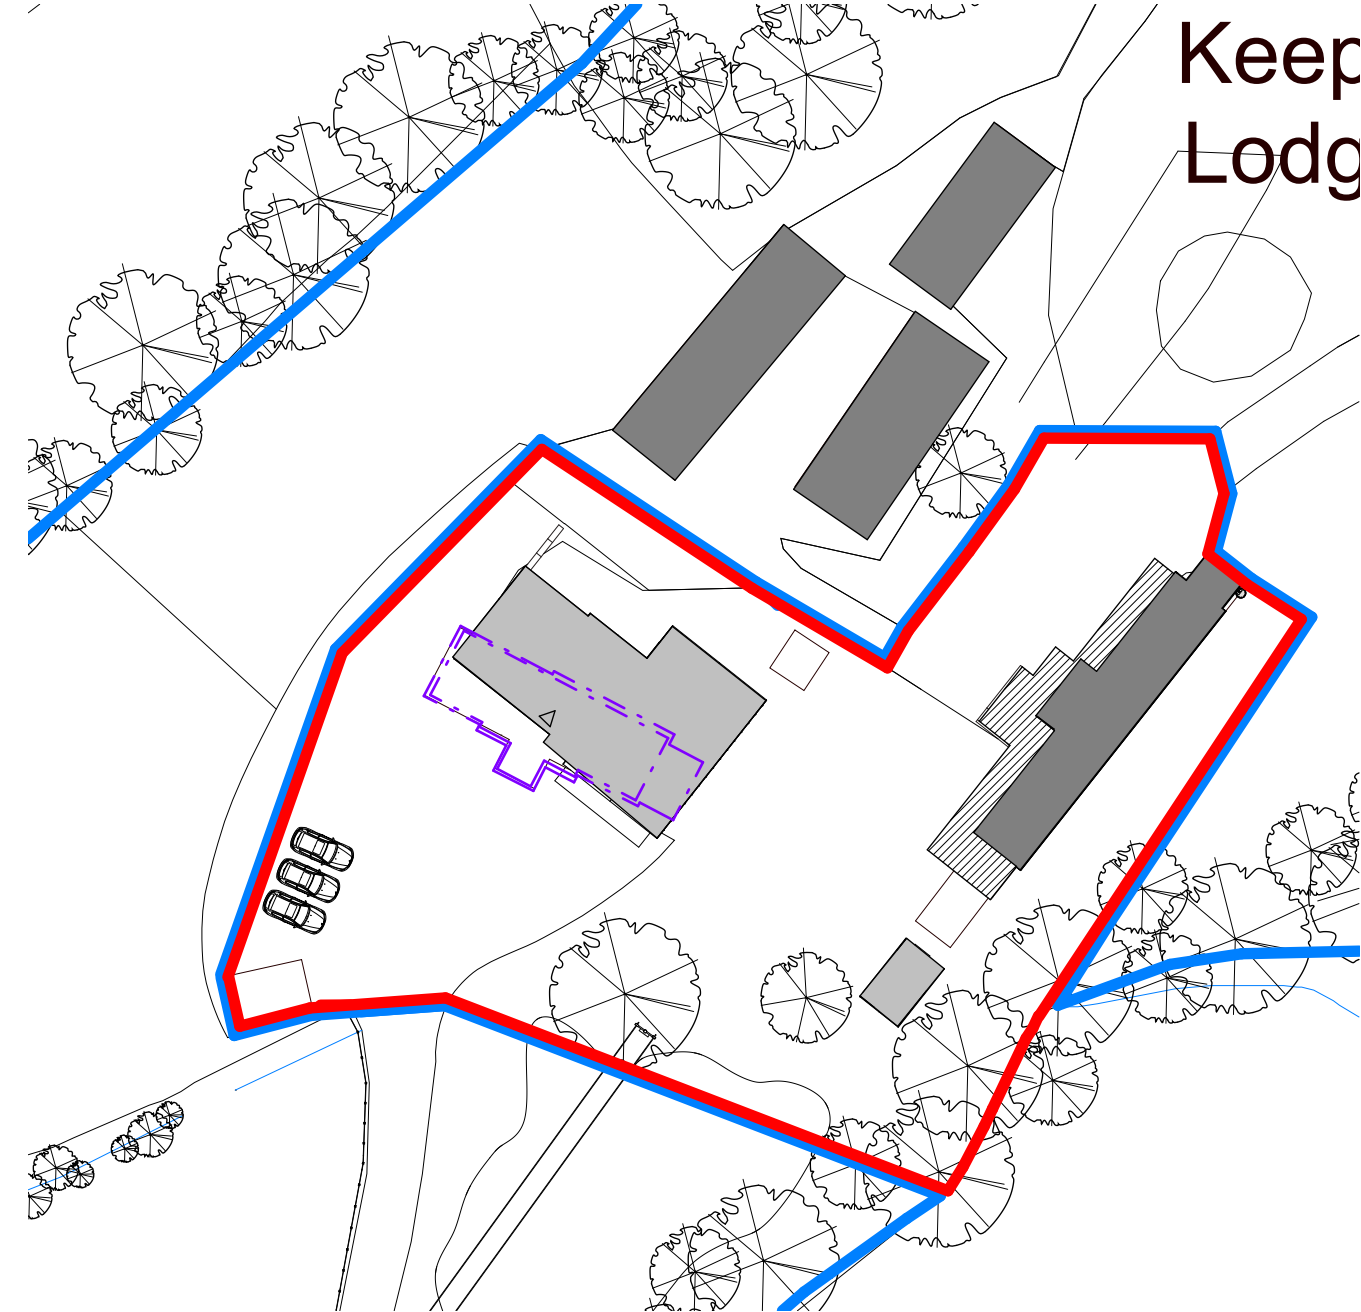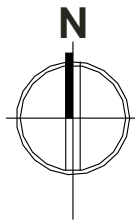



Keep
Lodg

Keep
Lodg

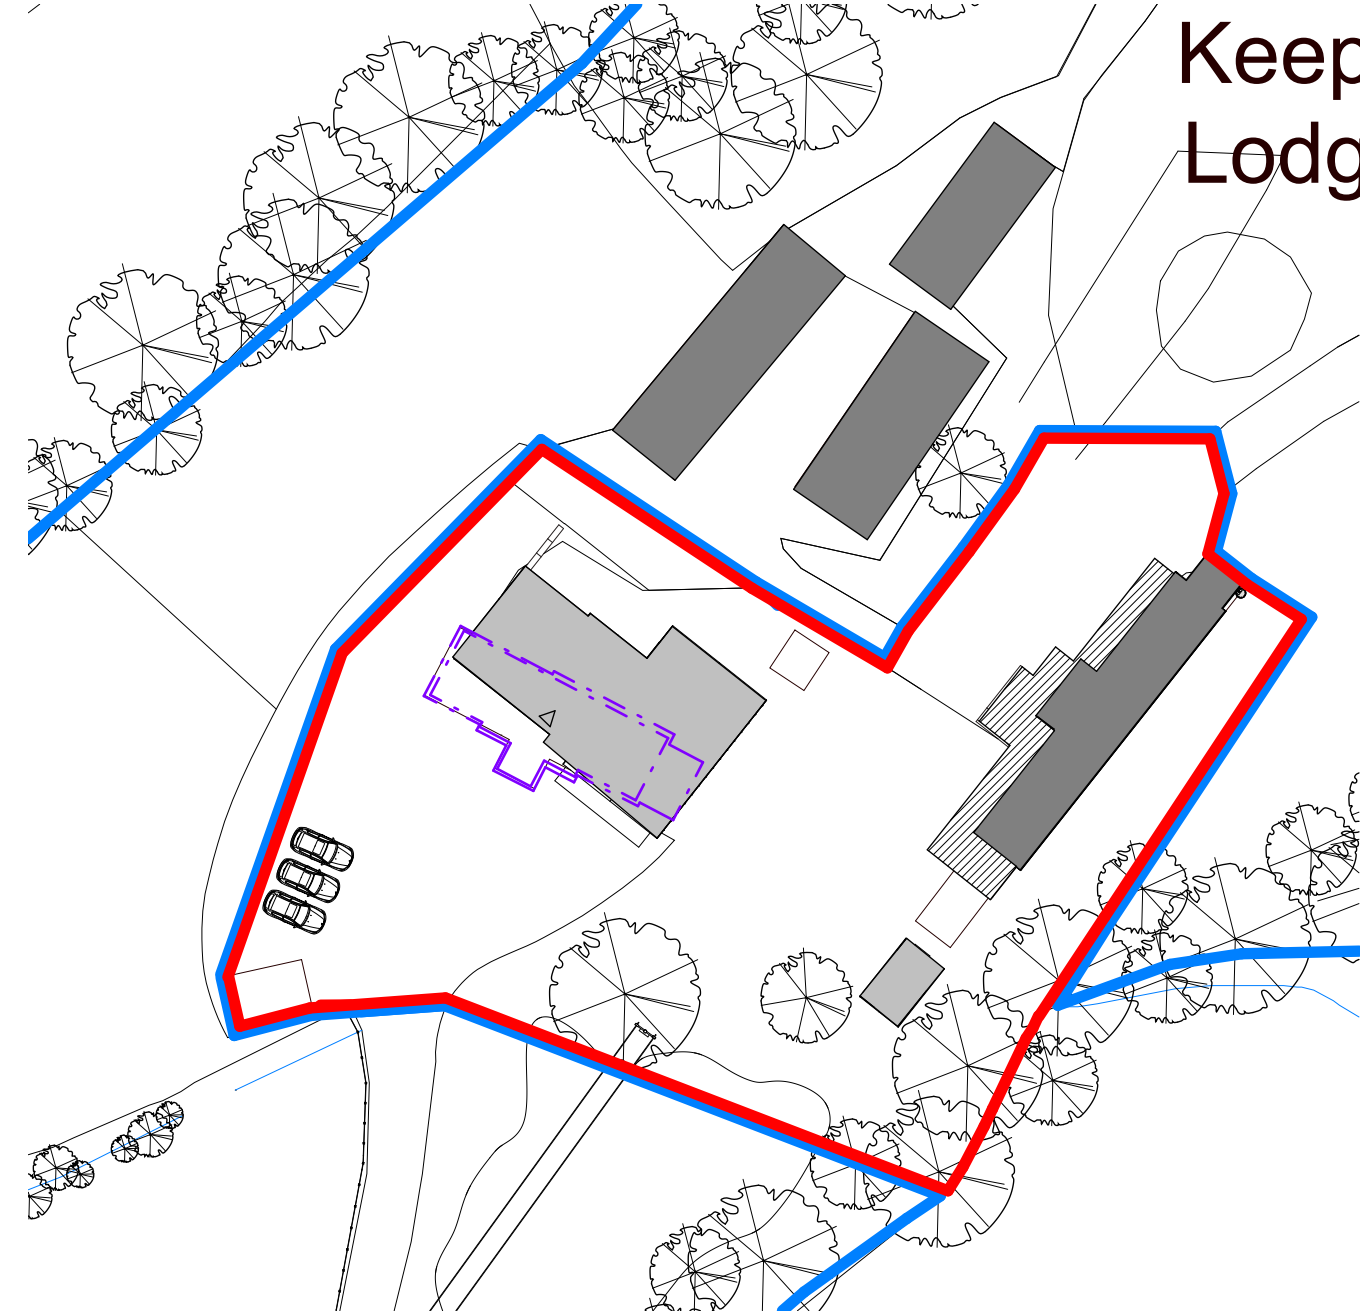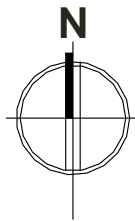



Keep
Lodg

Keep
Lodg

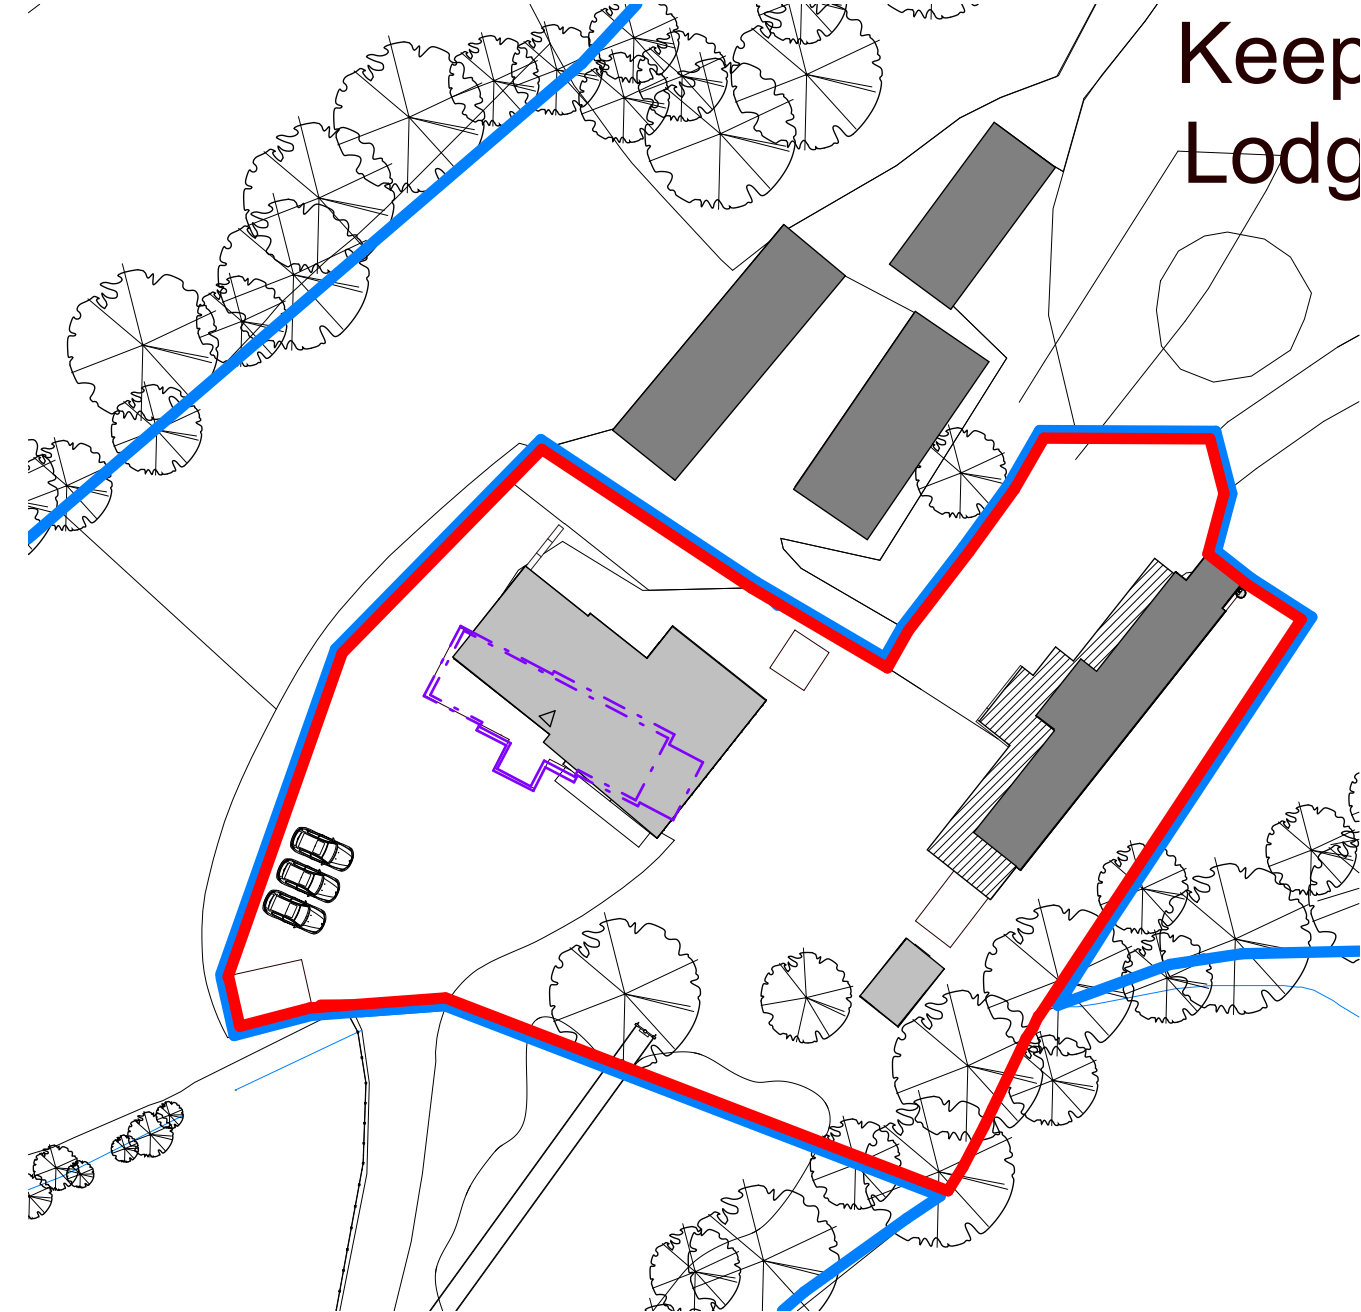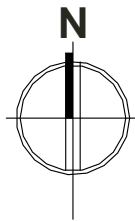



Keep
Lodg

Keep
Lodg

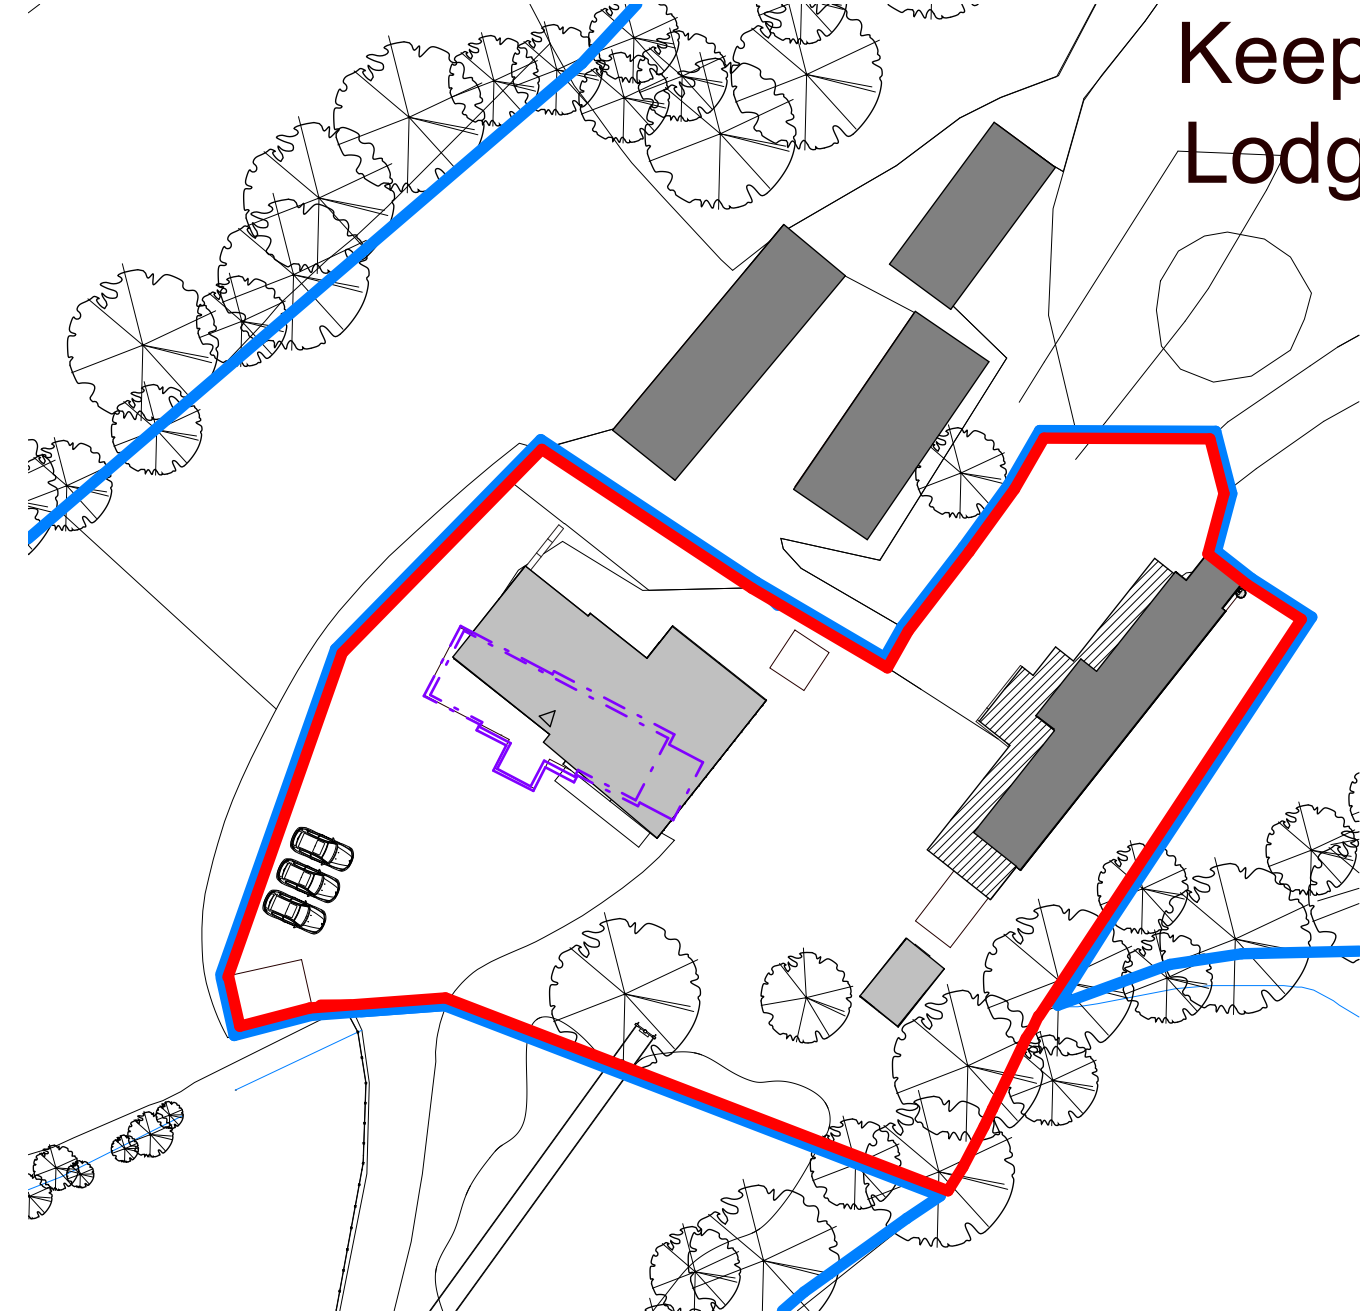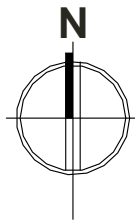



Keep
Lodg

Keep
Lodg

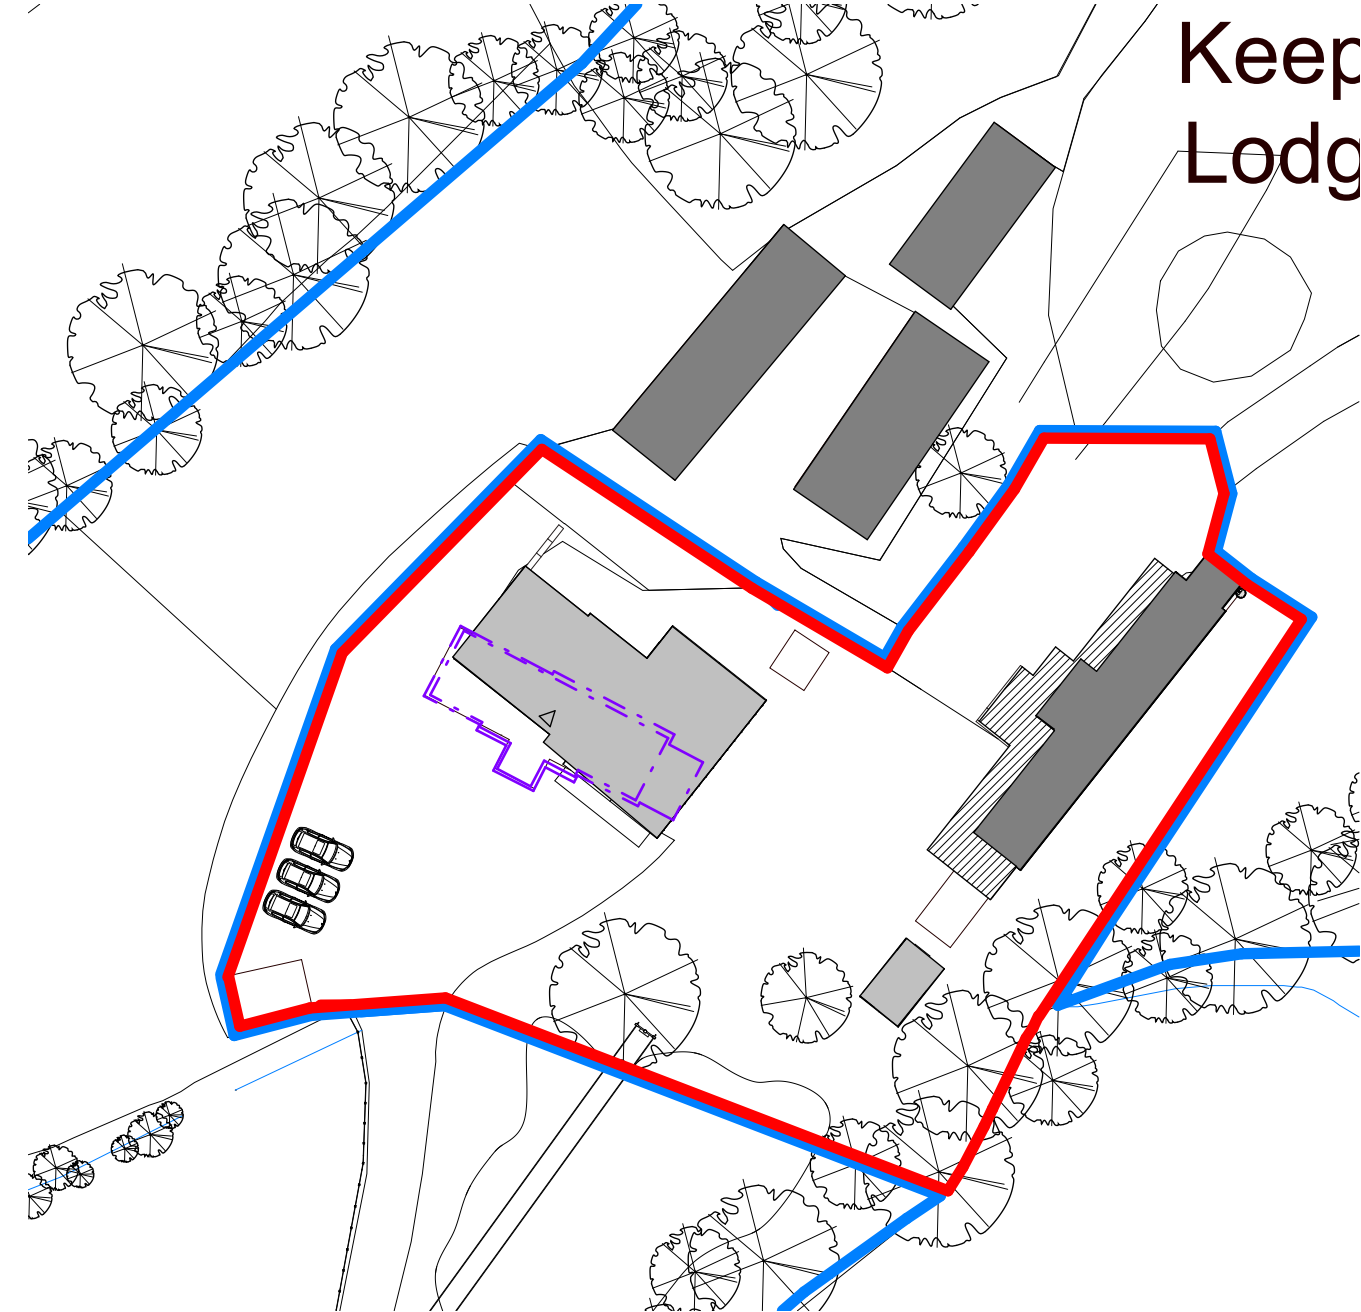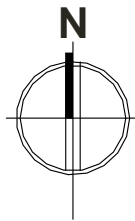



Keep
Lodg

Keep
Lodg

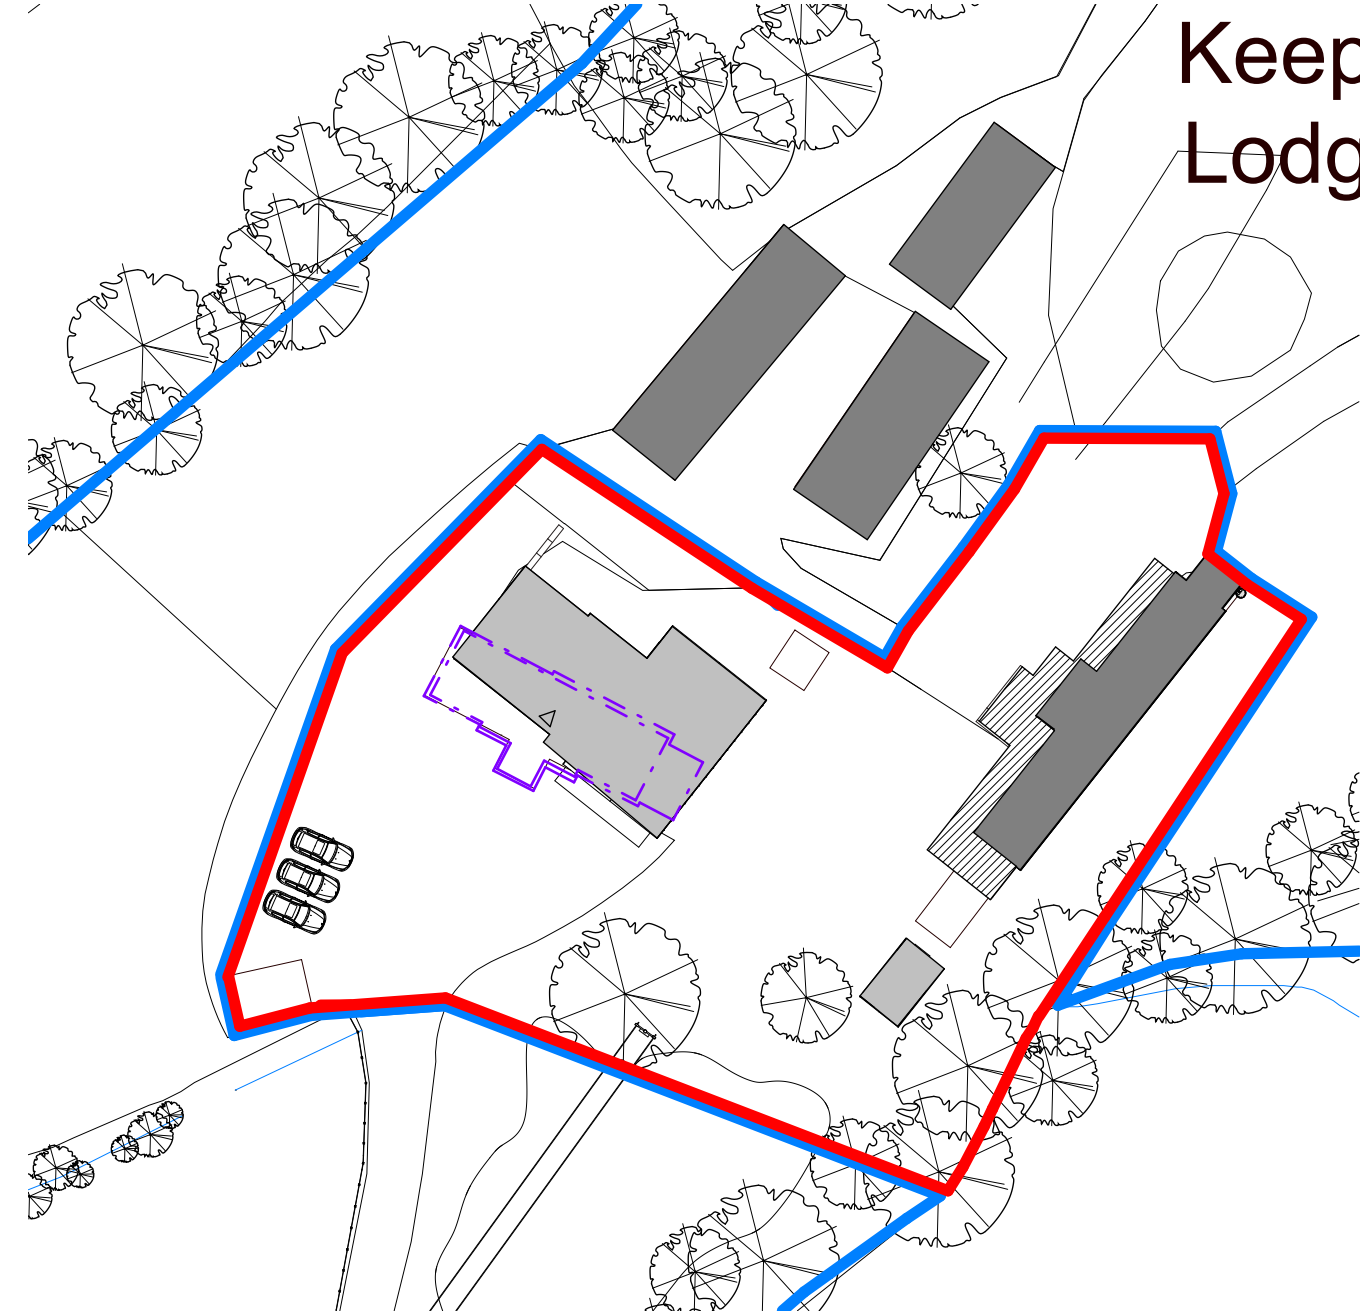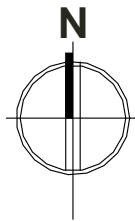

Keep
Lodg

Keep
Lodg

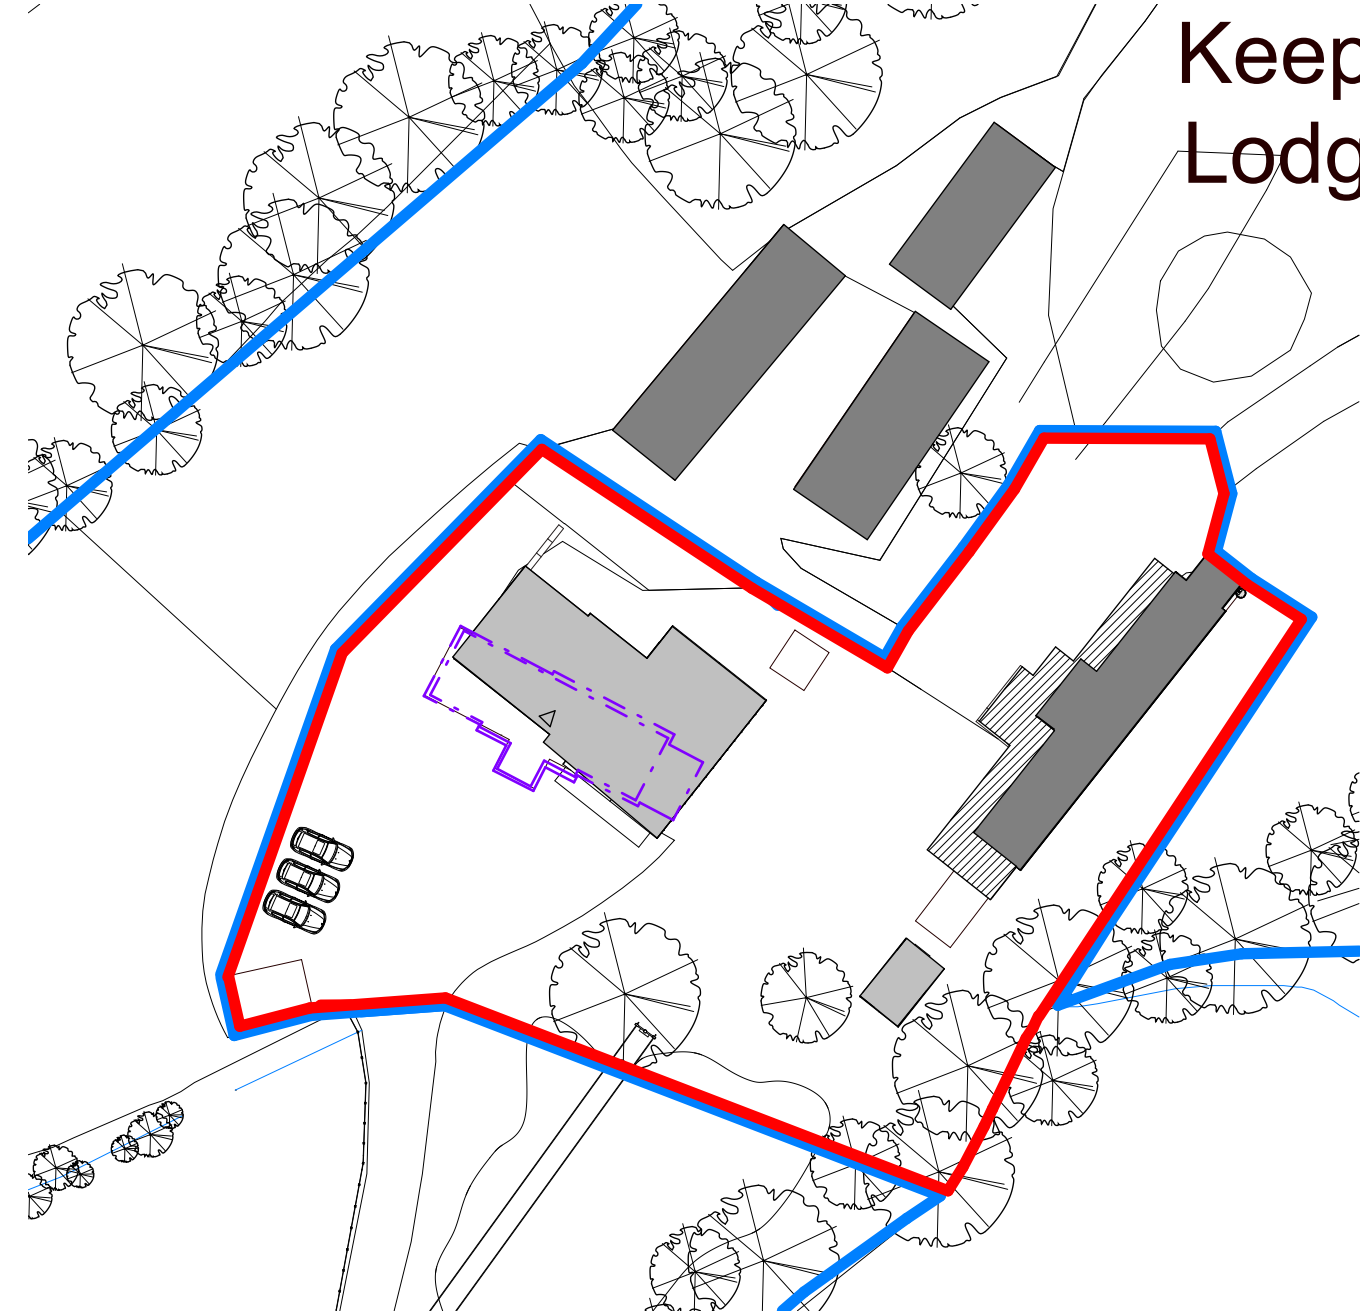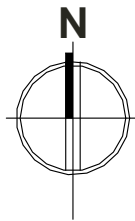

<