






1 Existing Front Elevation
1 : 100

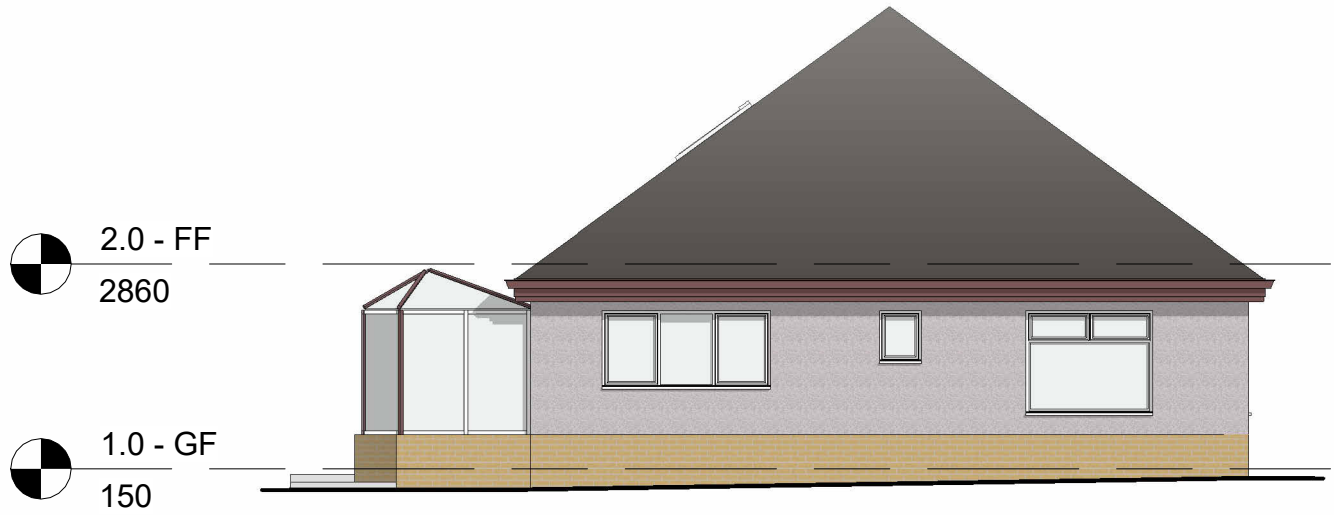

3 Existing Side Elevation (1)
1 : 100

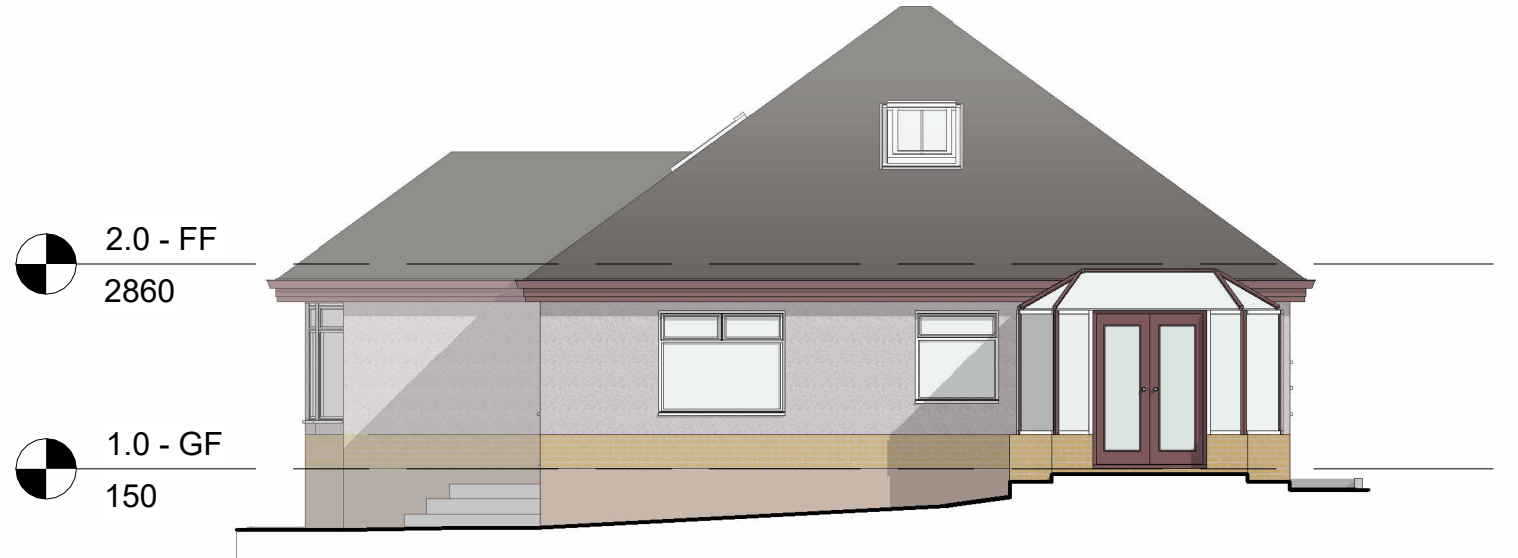

2 Existing Rear Elevation
1 : 100

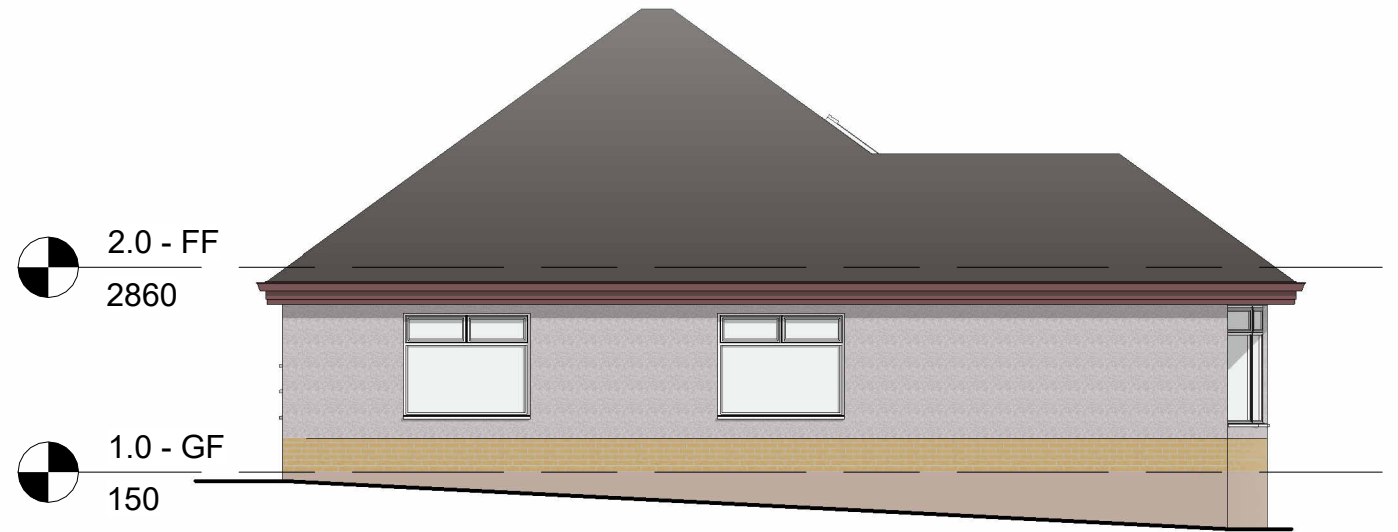

4 Existing Side Elevation (2)
1 : 100

PROJECT NAME:	DRAWING TITLE:	DRAWING	PAPER SIZE	SCALE	REVISION	DATE
Residential Extension	Existing Elevations	301	A3	1 : 100	A	12/04/25