




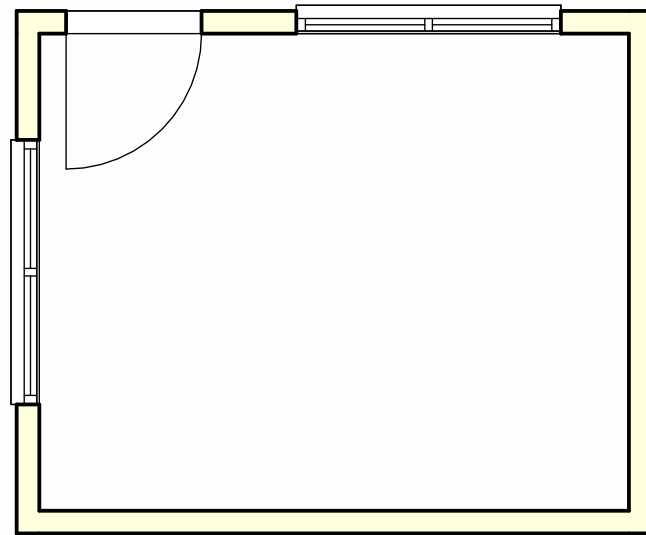


1 1.3 - Proposed Outbuilding
1 : 50

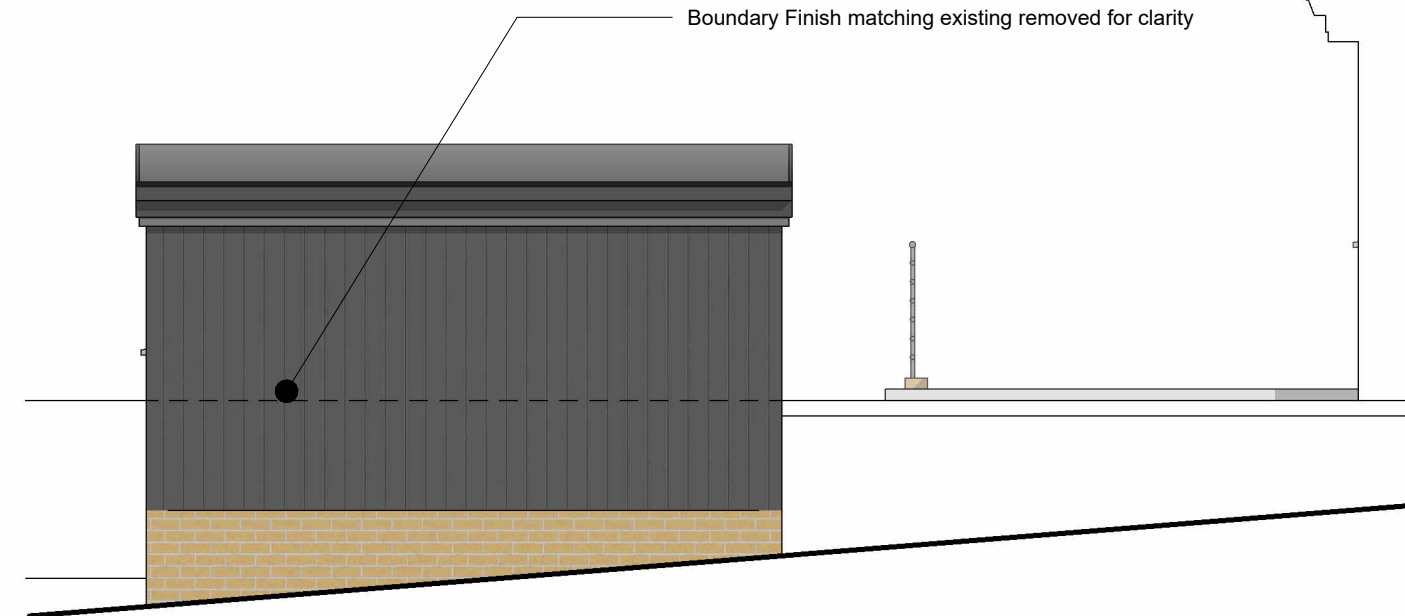


2 Proposed Front Elevation Outbuilding
1 : 50

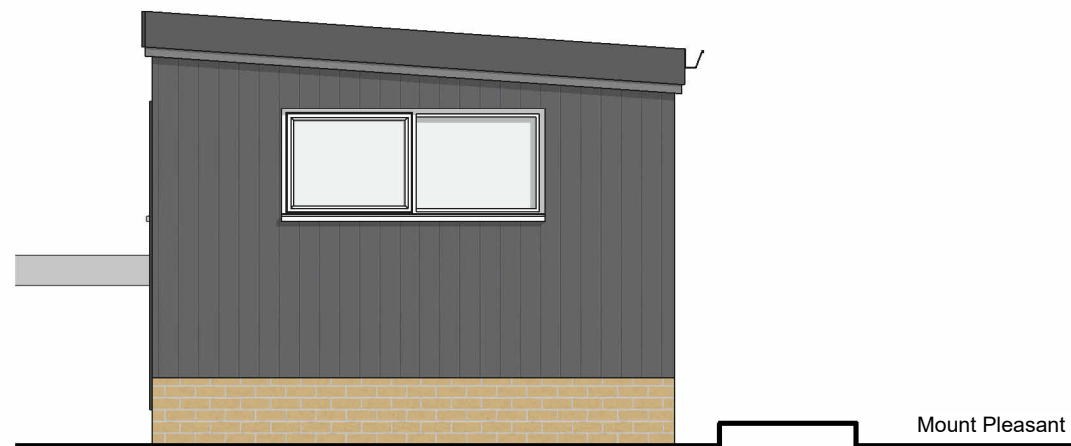

4 Proposed Side Elevation Outbuilding (1)
1 : 50

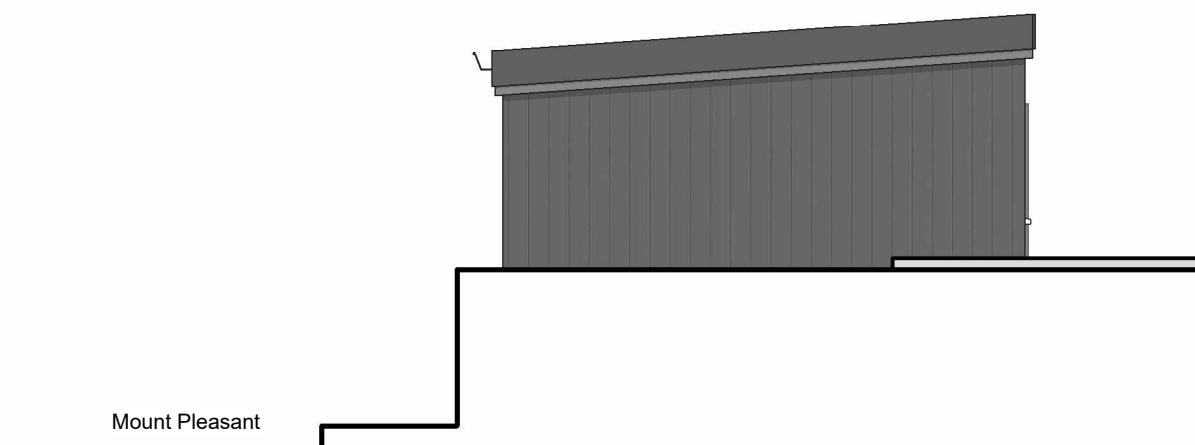

5 Proposed Side Elevation Outbuilding (2)
1 : 50

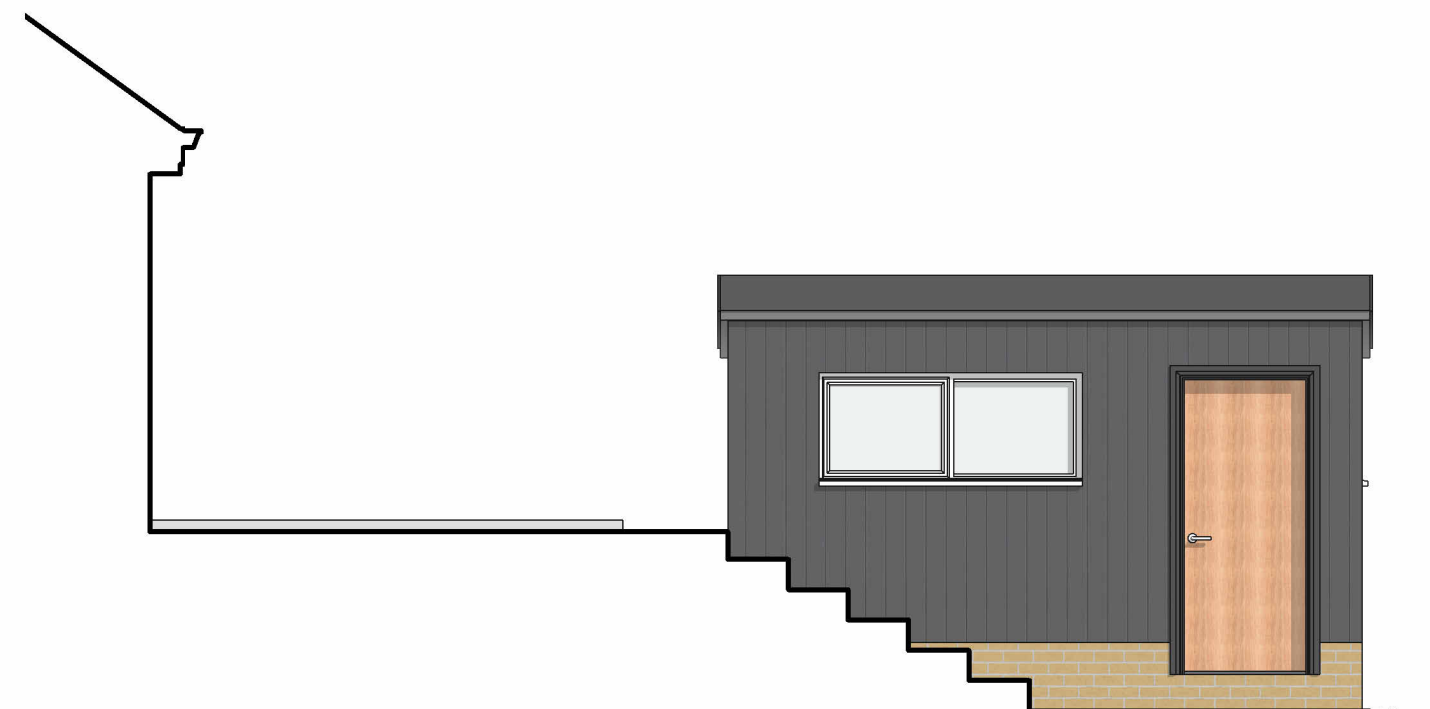

3 Proposed Rear Elevation Outbuilding
1 : 50

PROJECT NAME:	DRAWING TITLE:	DRAWING	PAPER SIZE	SCALE	REVISION	DATE
Residential Extension	Outbuilding Plans & Elevations	104	A3	1 : 50		02/17/26