




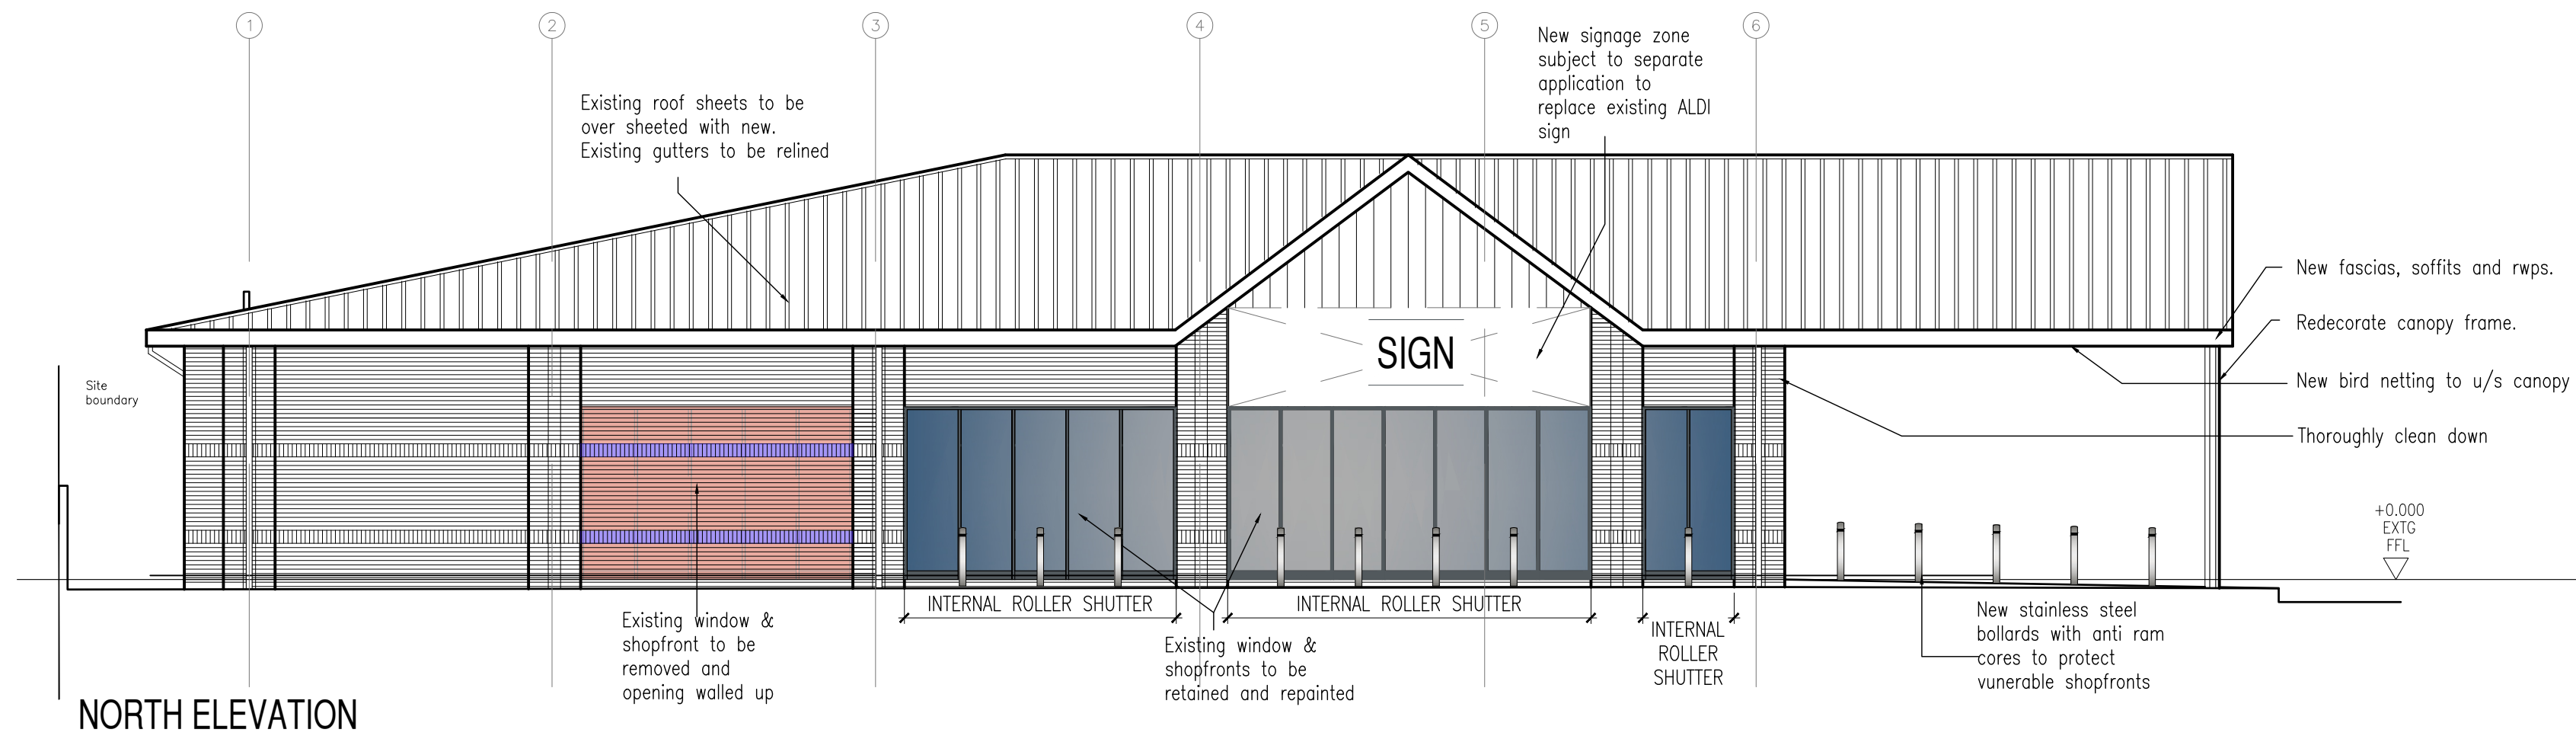


NORTH ELEVATION

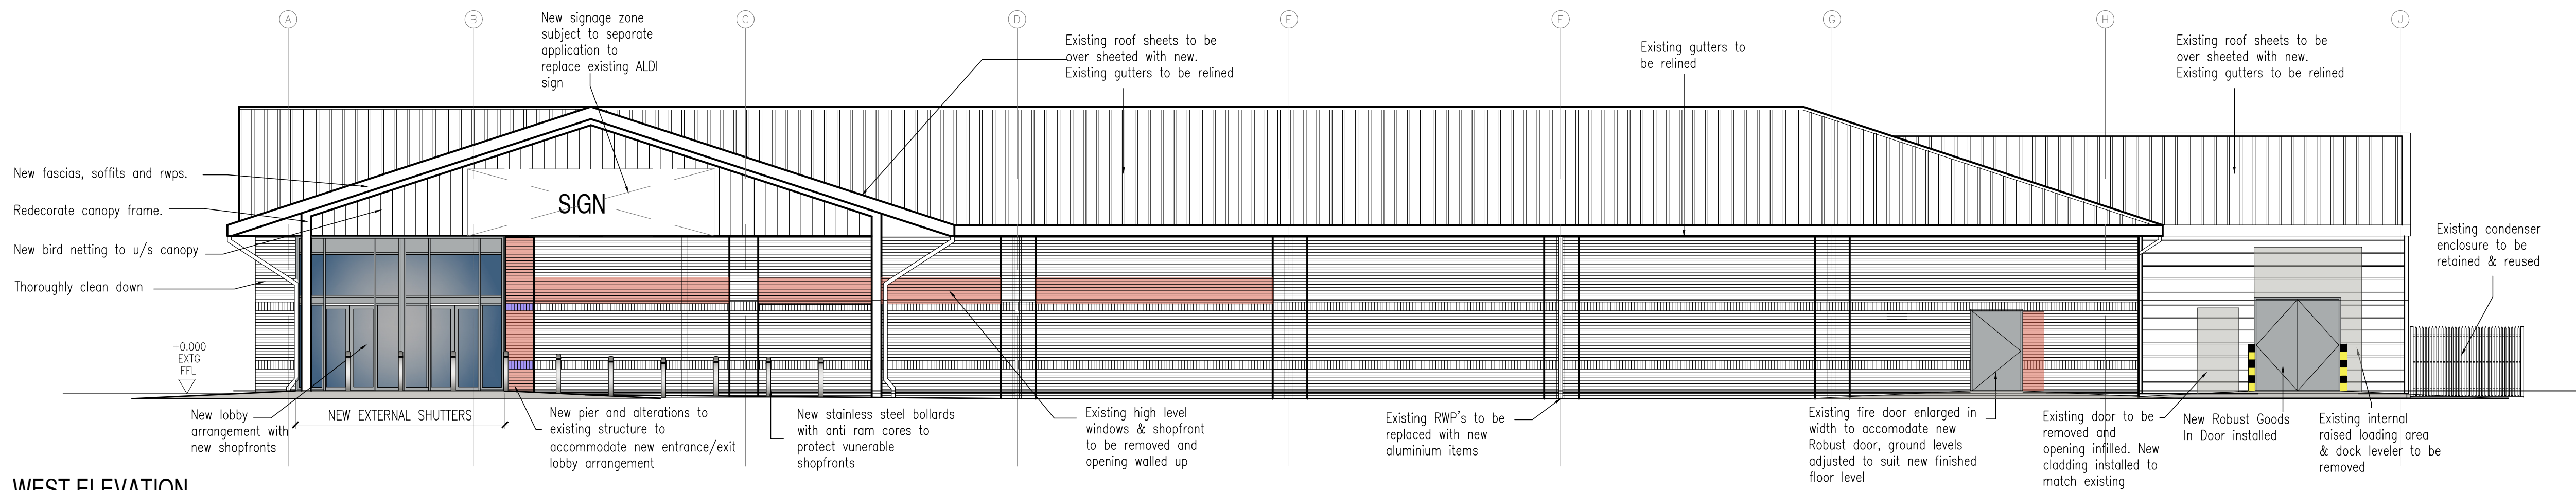


WEST ELEVATION

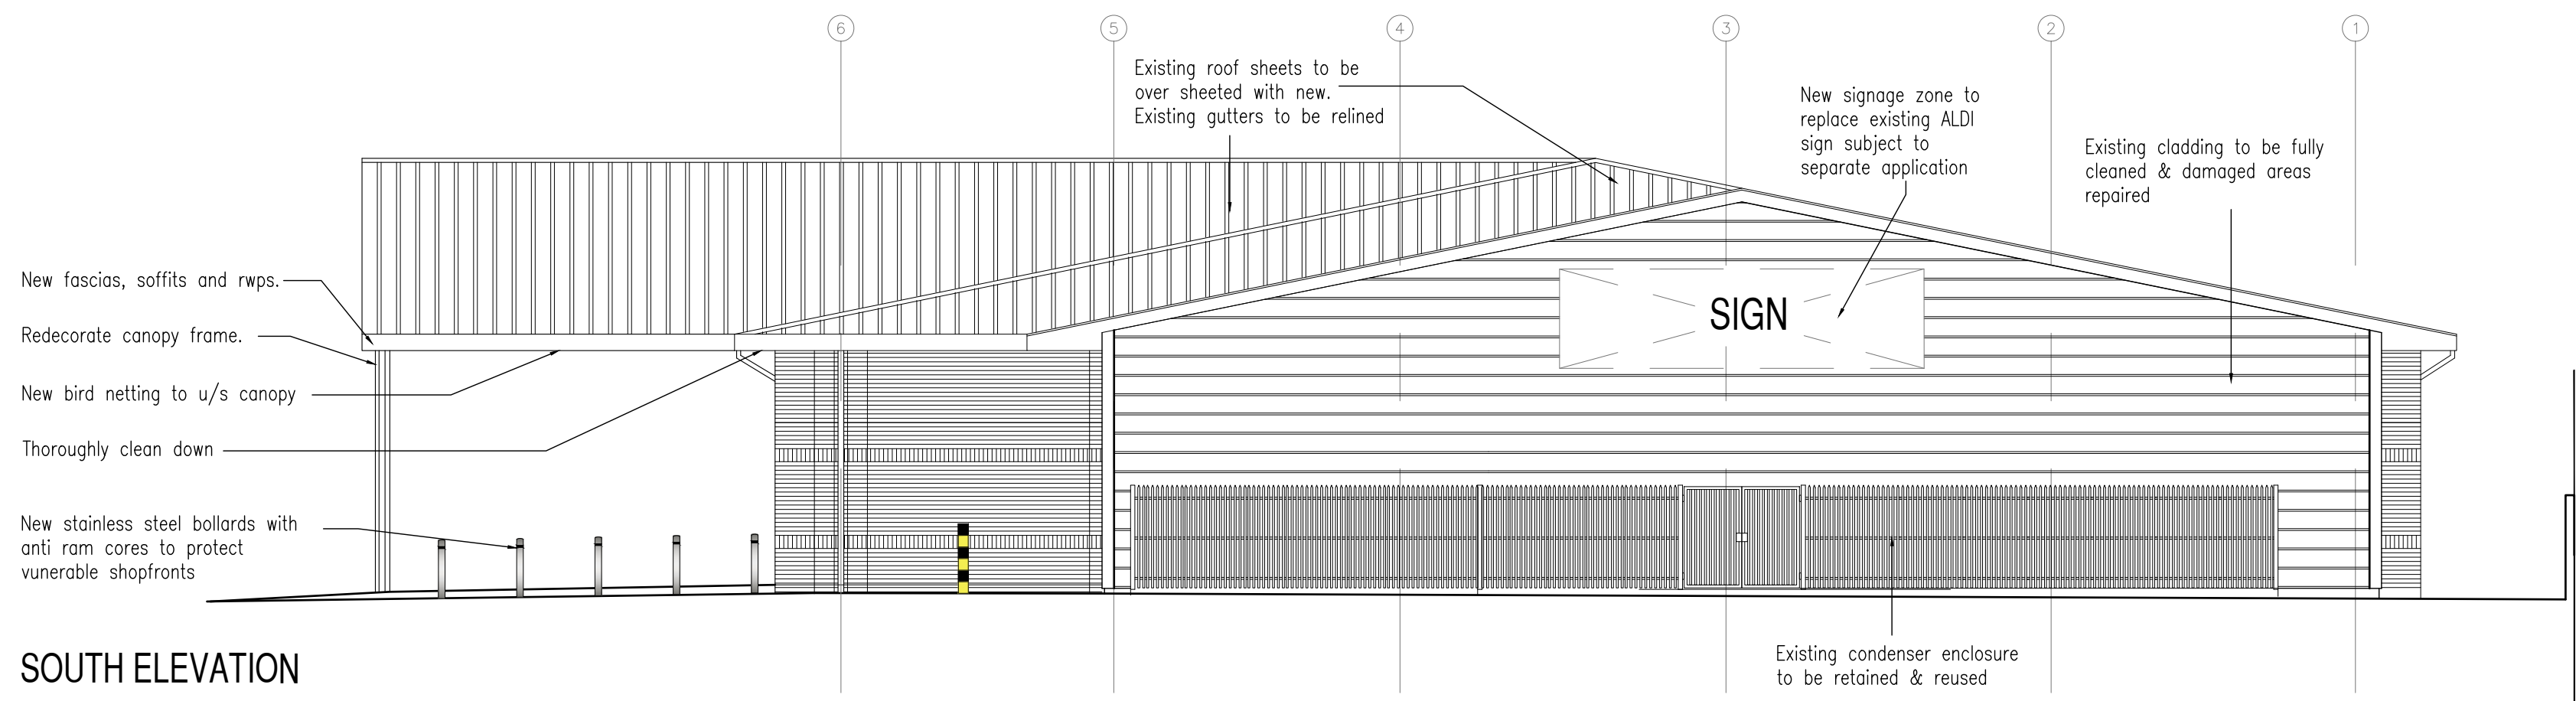

SOUTH ELEVATION

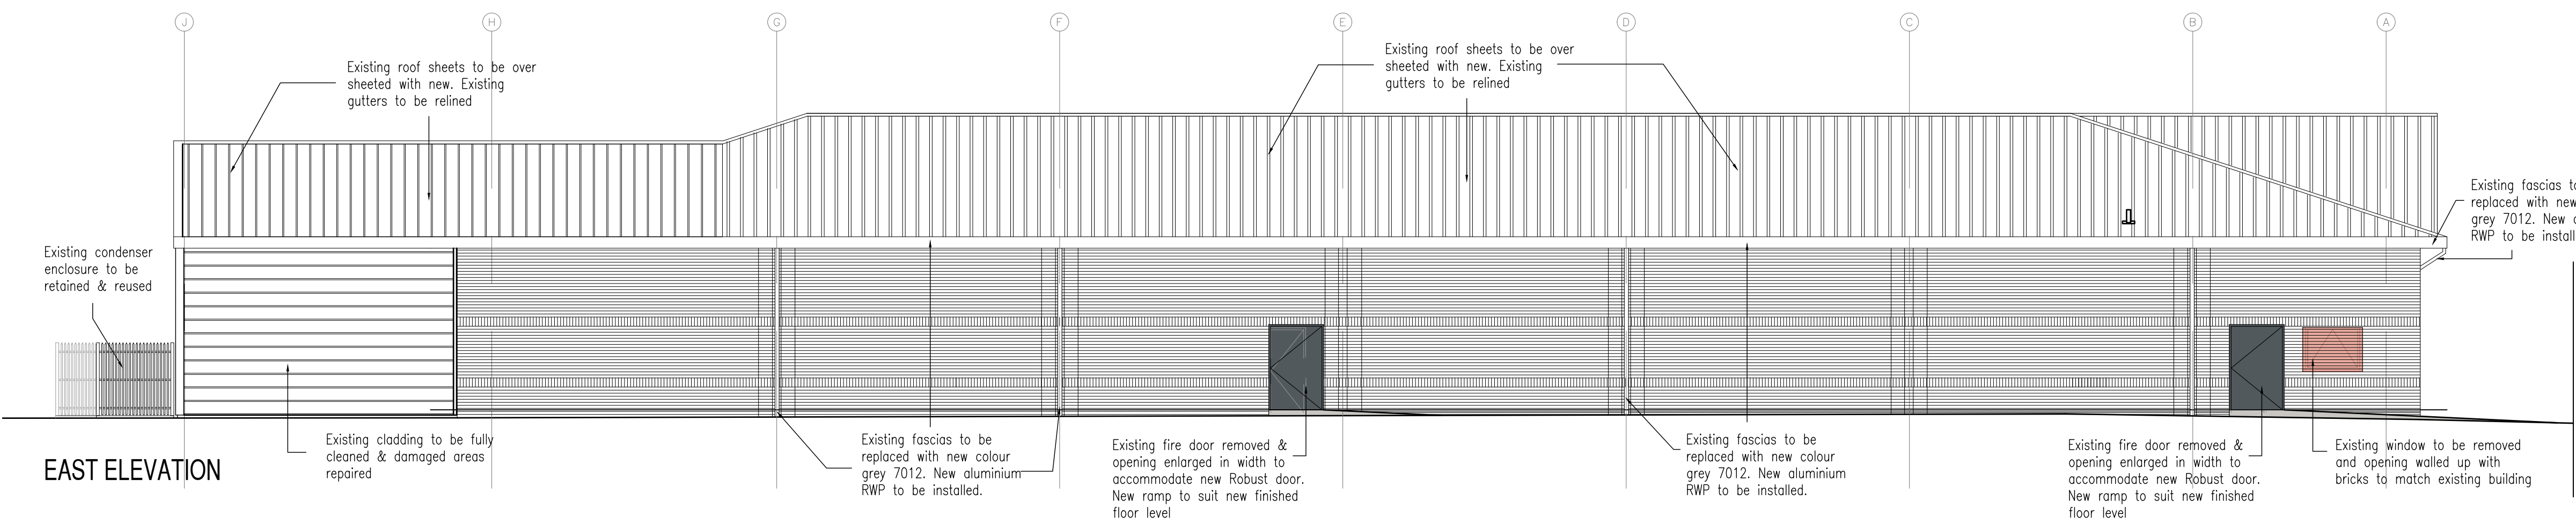

EAST ELEVATION

 

home

bargains

TOP BRANDS - BOTTOM PRICES

PLANNING

A	04.12.25	Ballards shown on elevations
REV.	DATE	AMENDMENT

WPL

WPL Consulting LLP
1 Airport West Lancaster Way Leeds LS19 7ZA
Tel: 0113 202 9444 Fax: 0113 202 9333
E-mail: mail@wplconsulting.co.uk

PROJECT TITLE
RETAIL UNIT REDEVELOPMENT
FOMRER ALDI
COMMERCIAL ROAD
PORT TALBOT
SA13 1LG

DRAWING TITLE
PROPOSED ELEVATIONS

PROJECT No:	DRAWING No:	REVISION:
10390	107	A
SCALE:	DATE:	DRAWN BY:
1:100 @ A1	03.11.25	TR
CHECKED BY:	DATE:	