


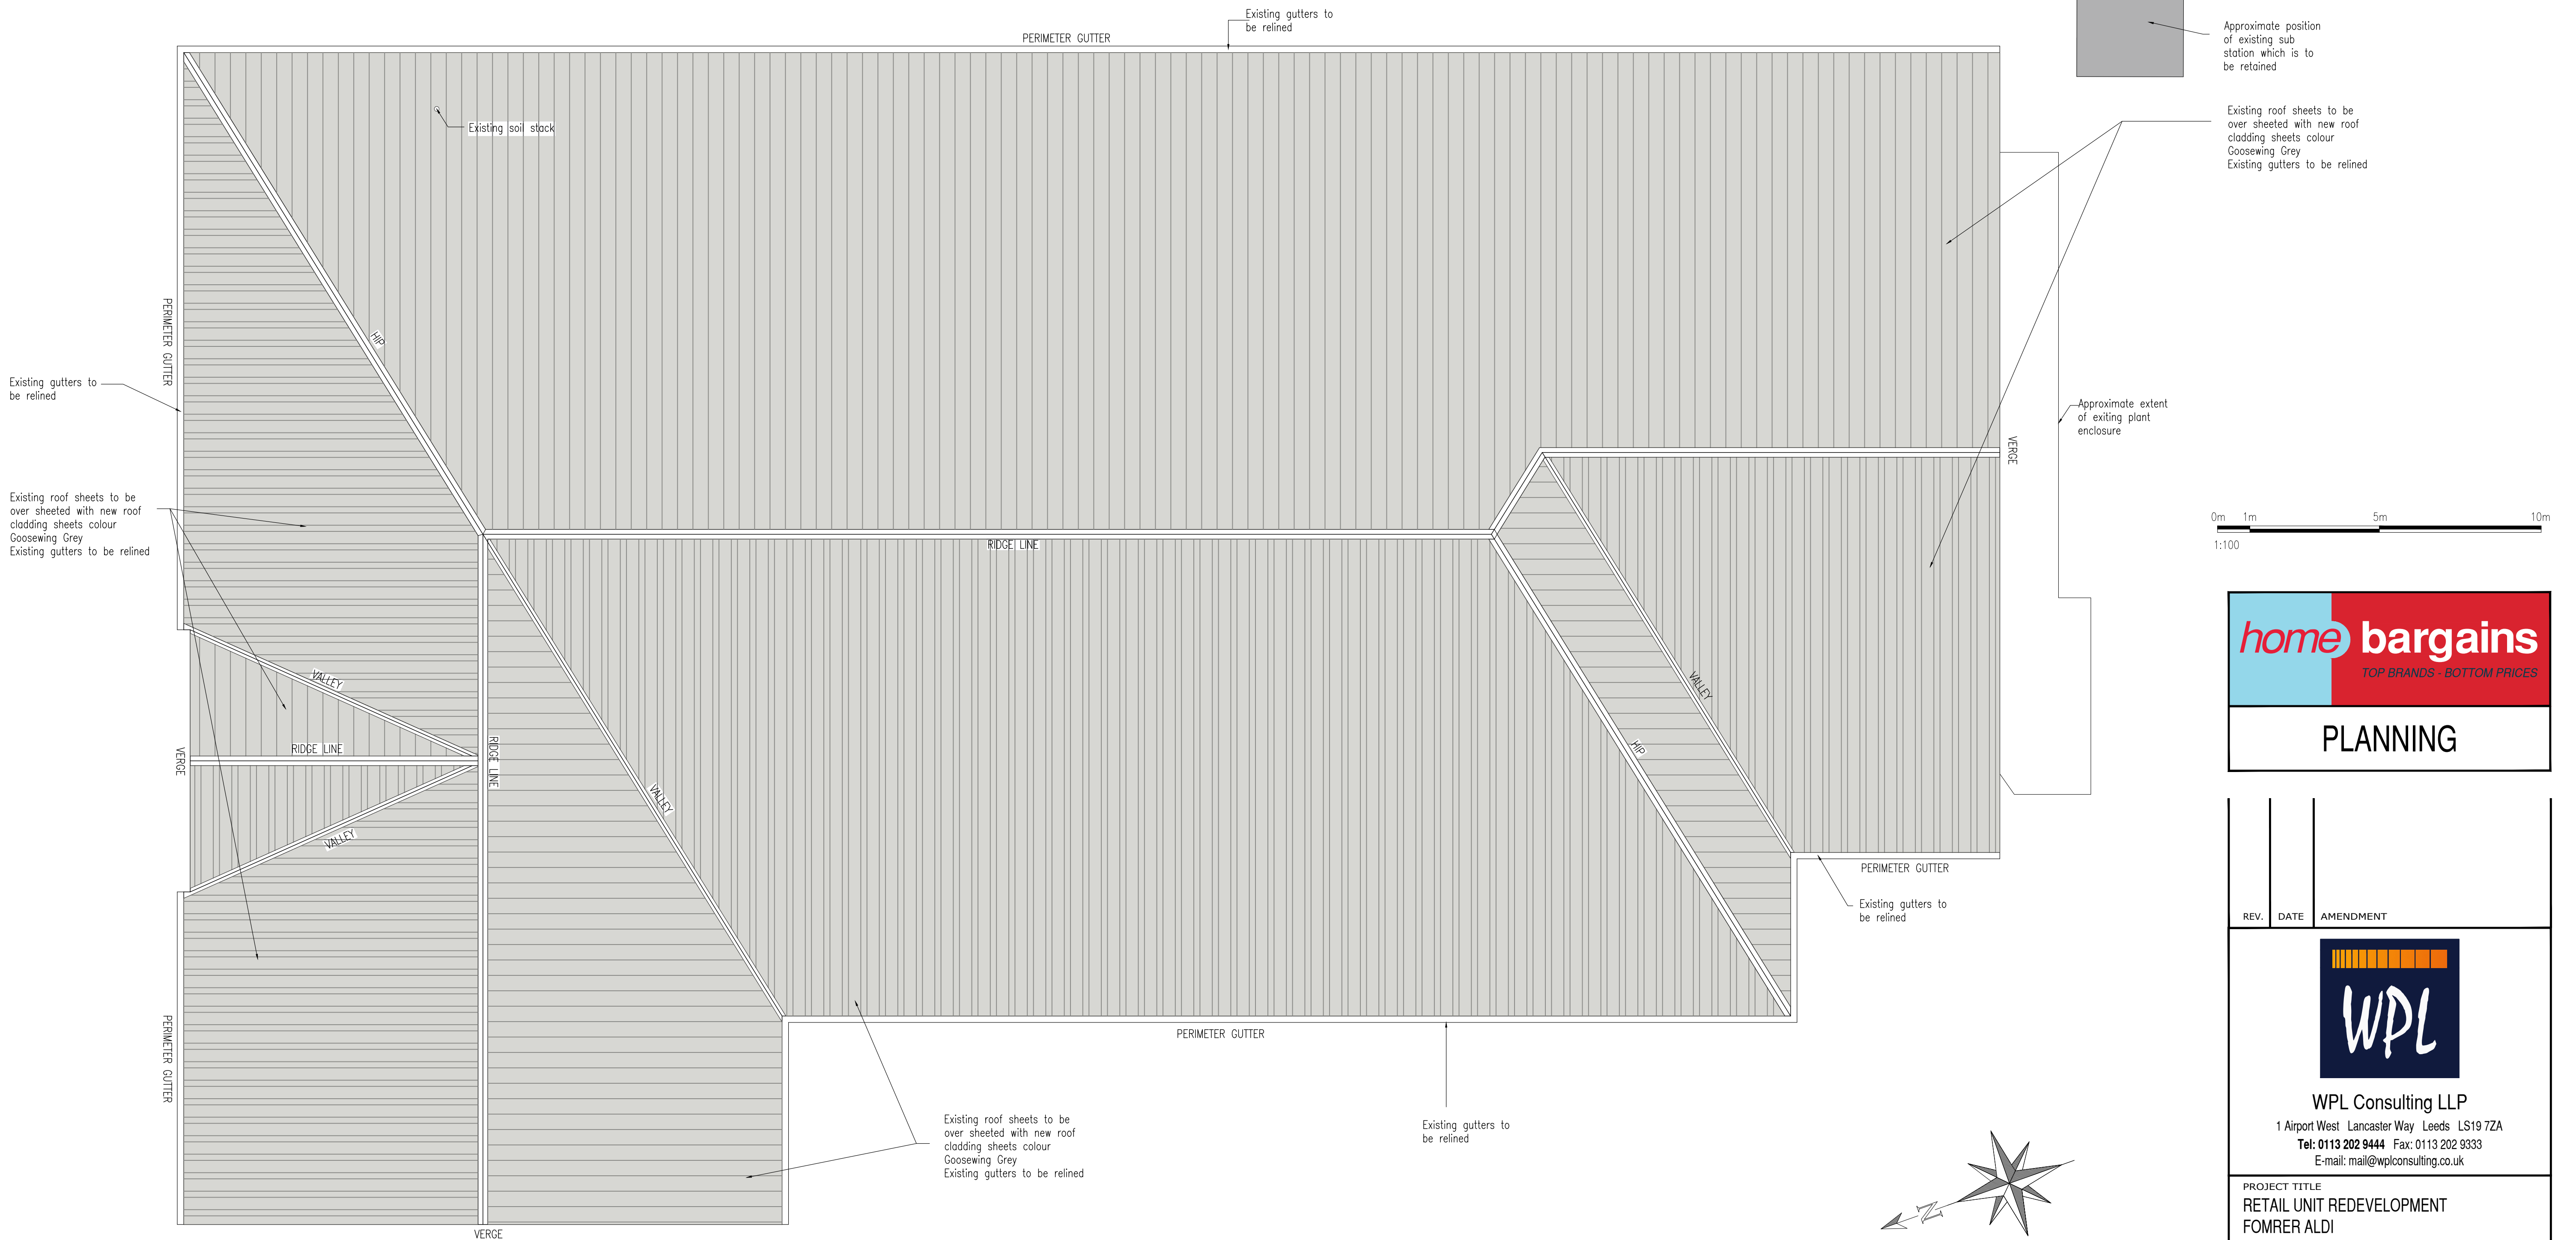

home

bargains

TOP BRANDS - BOTTOM PRICES

PLANNING

REV.	DATE	AMENDMENT
WPL WPL Consulting LLP 1 Airport West Lancaster Way Leeds LS19 7ZA Tel: 0113 202 9444 Fax: 0113 202 9333 E-mail: mail@wplconsulting.co.uk		
PROJECT TITLE RETAIL UNIT REDEVELOPMENT FOMRER ALDI COMMERCIAL ROAD PORT TALBOT SA13 1LG		
DRAWING TITLE PROPOSED ROOF PLAN		
PROJECT No: 10390	DRAWING No: 108	REVISION:
SCALE: 1:100 @ A1	DATE: 03.11.25	DRAWN BY: TR
CHECKED BY:		DATE: