
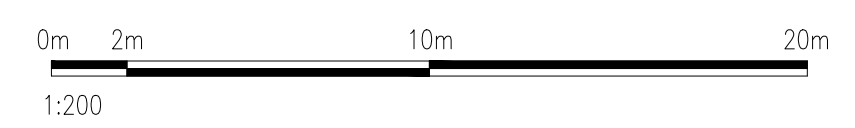
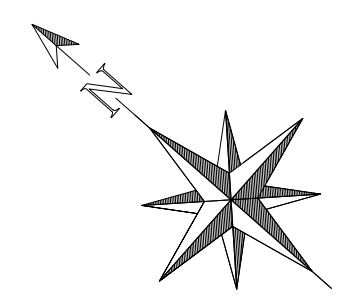


DRAWING SUBJECT TO
DETAILED MEASURED
SITE SURVEY

Standard	137
Disabled	9
Parent and Child	4
Electrical Charging	N/A
Staff	N/A
Total	150

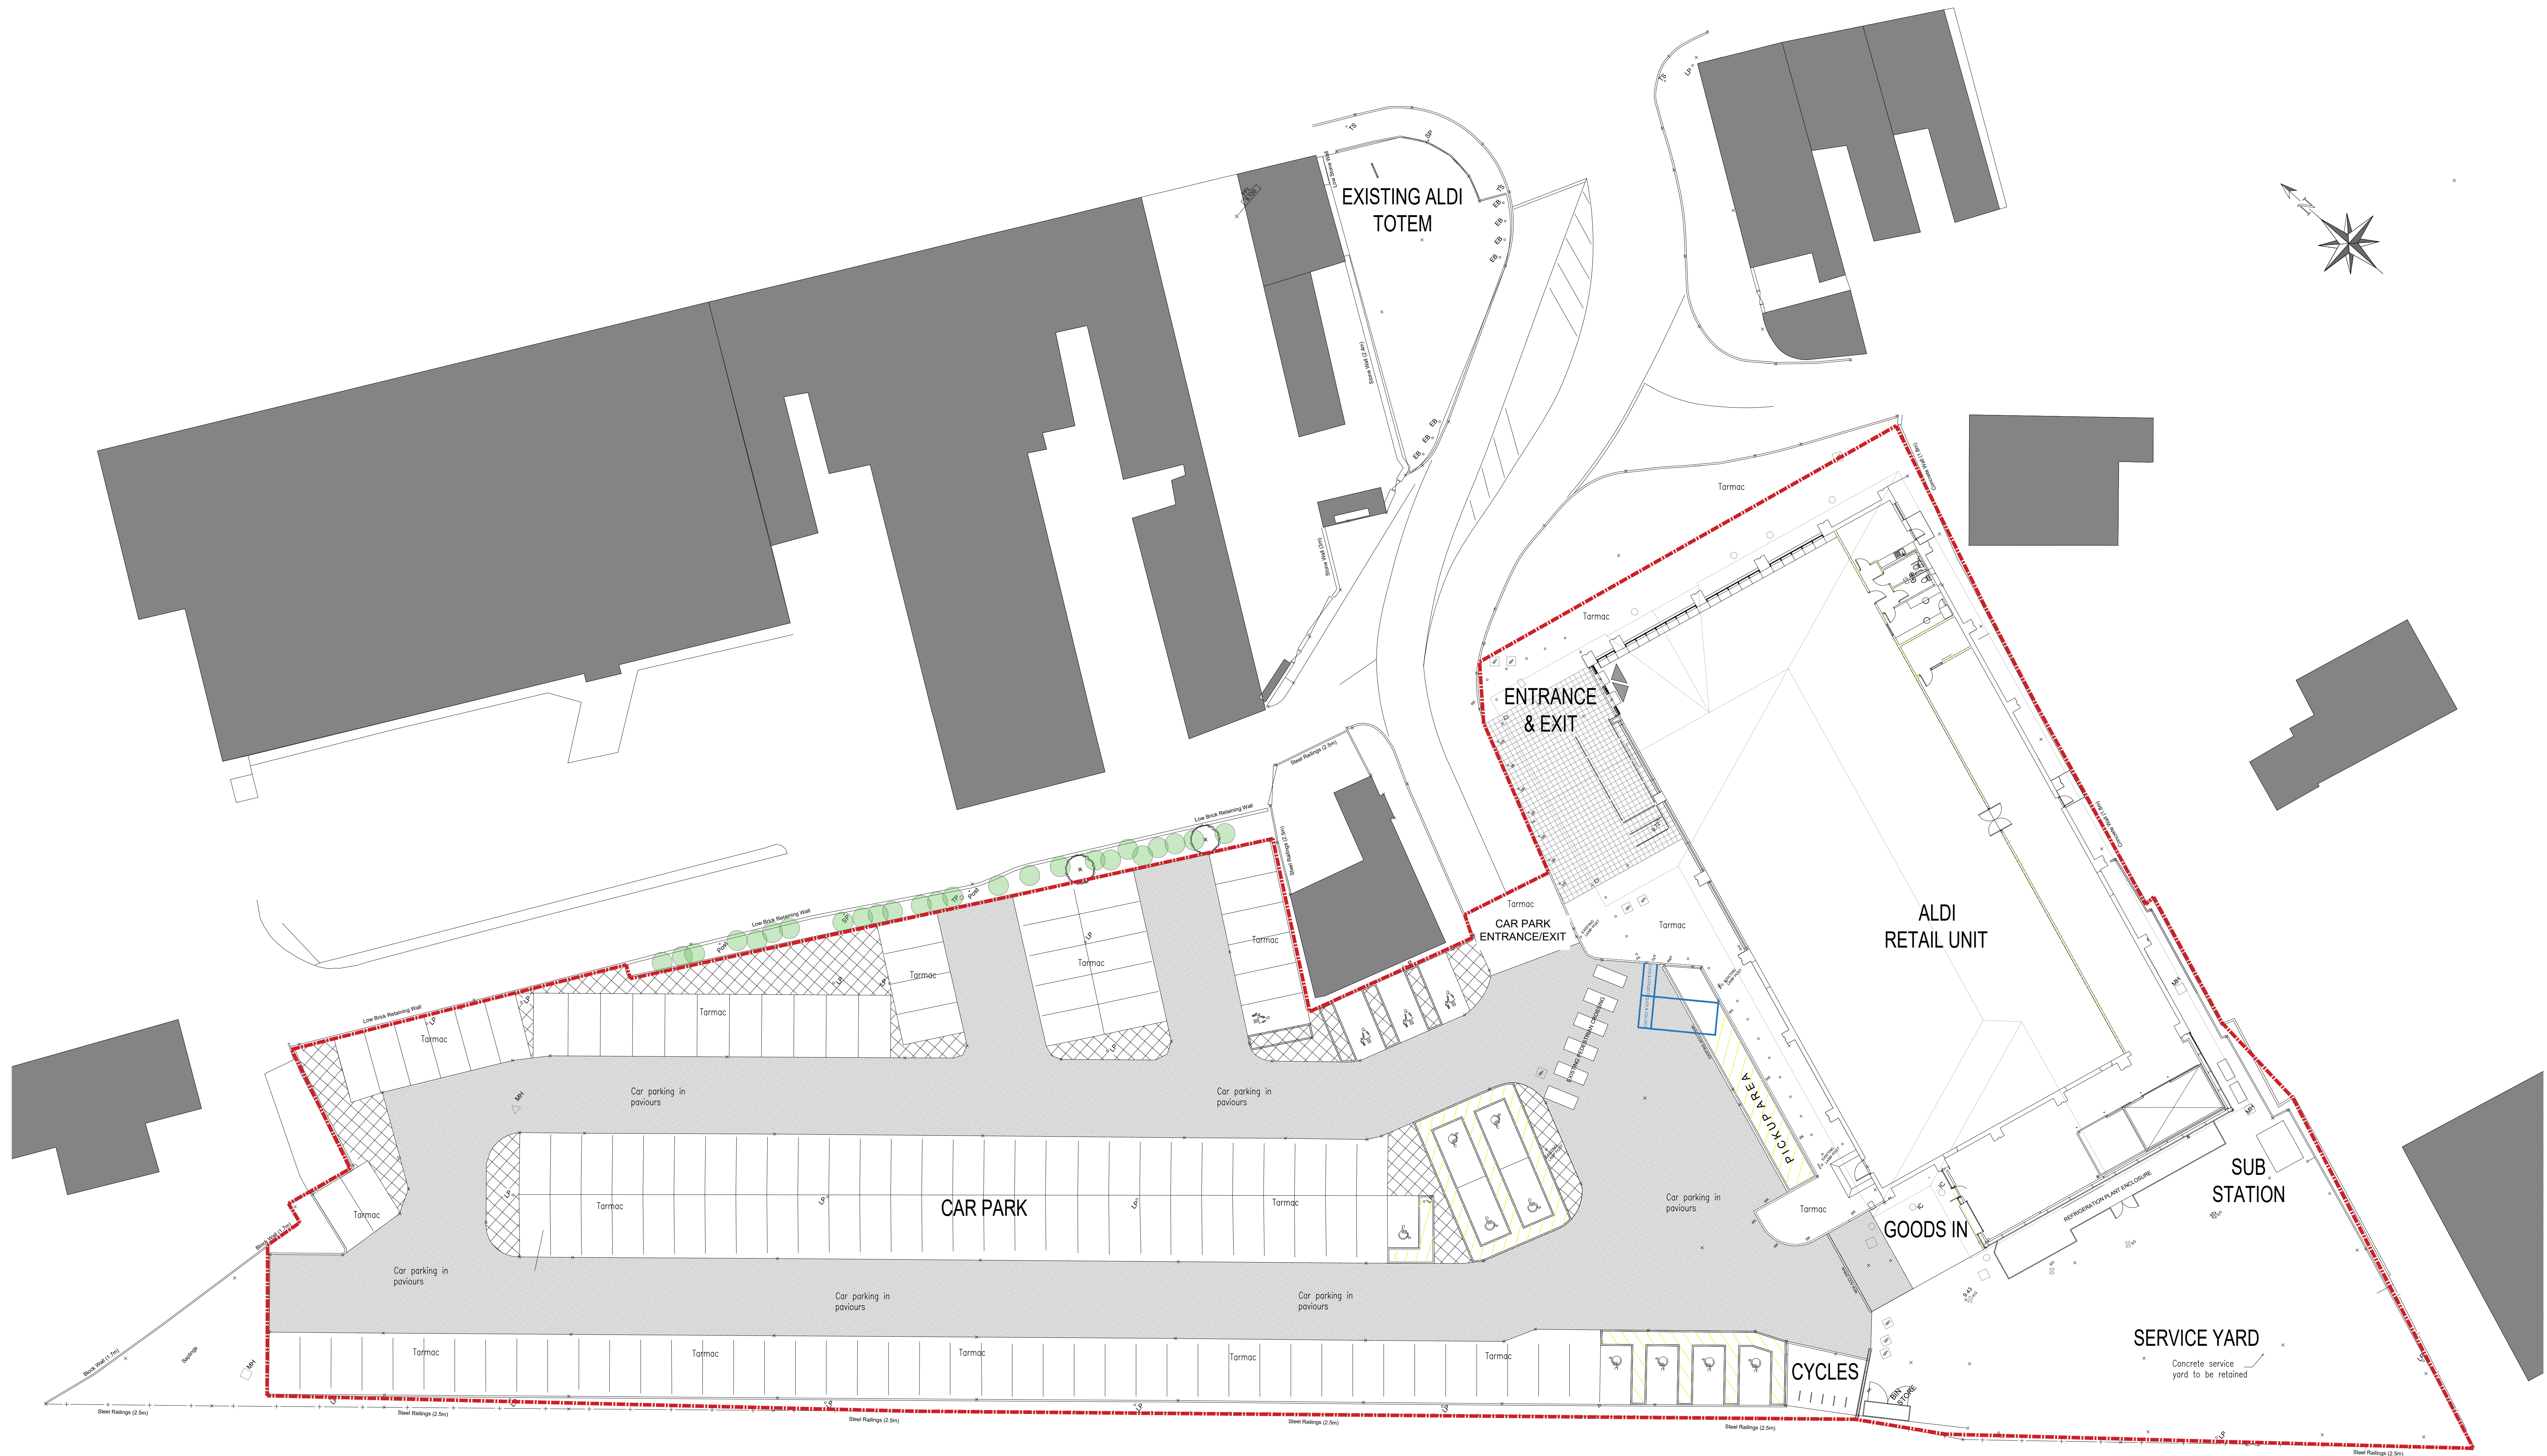

PLANNING

A. REV.	2/12/2015 DATE	RED LINE AMENDED AMENDMENT												
 WPL Consulting LLP 1 Airport West Lancaster Way Leeds LS19 7ZA Tel: 0113 202 9444 Fax: 0113 202 9333 E-mail: mail@wplconsulting.co.uk														
PROJECT TITLE RETAIL UNIT REDEVELOPMENT FORMER ALDI COMMERCIAL ROAD PORT TALBOT SA13 1LG														
DRAWING TITLE EXISTING SITE PLAN														
<table border="0"> <tr> <td>PROJECT No:</td> <td>DRAWING No:</td> <td>REVISION:</td> </tr> <tr> <td>10390</td> <td>101</td> <td></td> </tr> <tr> <td>SCALE:</td> <td>DATE:</td> <td>DRAWN BY:</td> </tr> <tr> <td>1:200 @ A0</td> <td>29.10.25</td> <td>TR</td> </tr> </table>			PROJECT No:	DRAWING No:	REVISION:	10390	101		SCALE:	DATE:	DRAWN BY:	1:200 @ A0	29.10.25	TR
PROJECT No:	DRAWING No:	REVISION:												
10390	101													
SCALE:	DATE:	DRAWN BY:												
1:200 @ A0	29.10.25	TR												
CHECKED BY:		DATE:												