


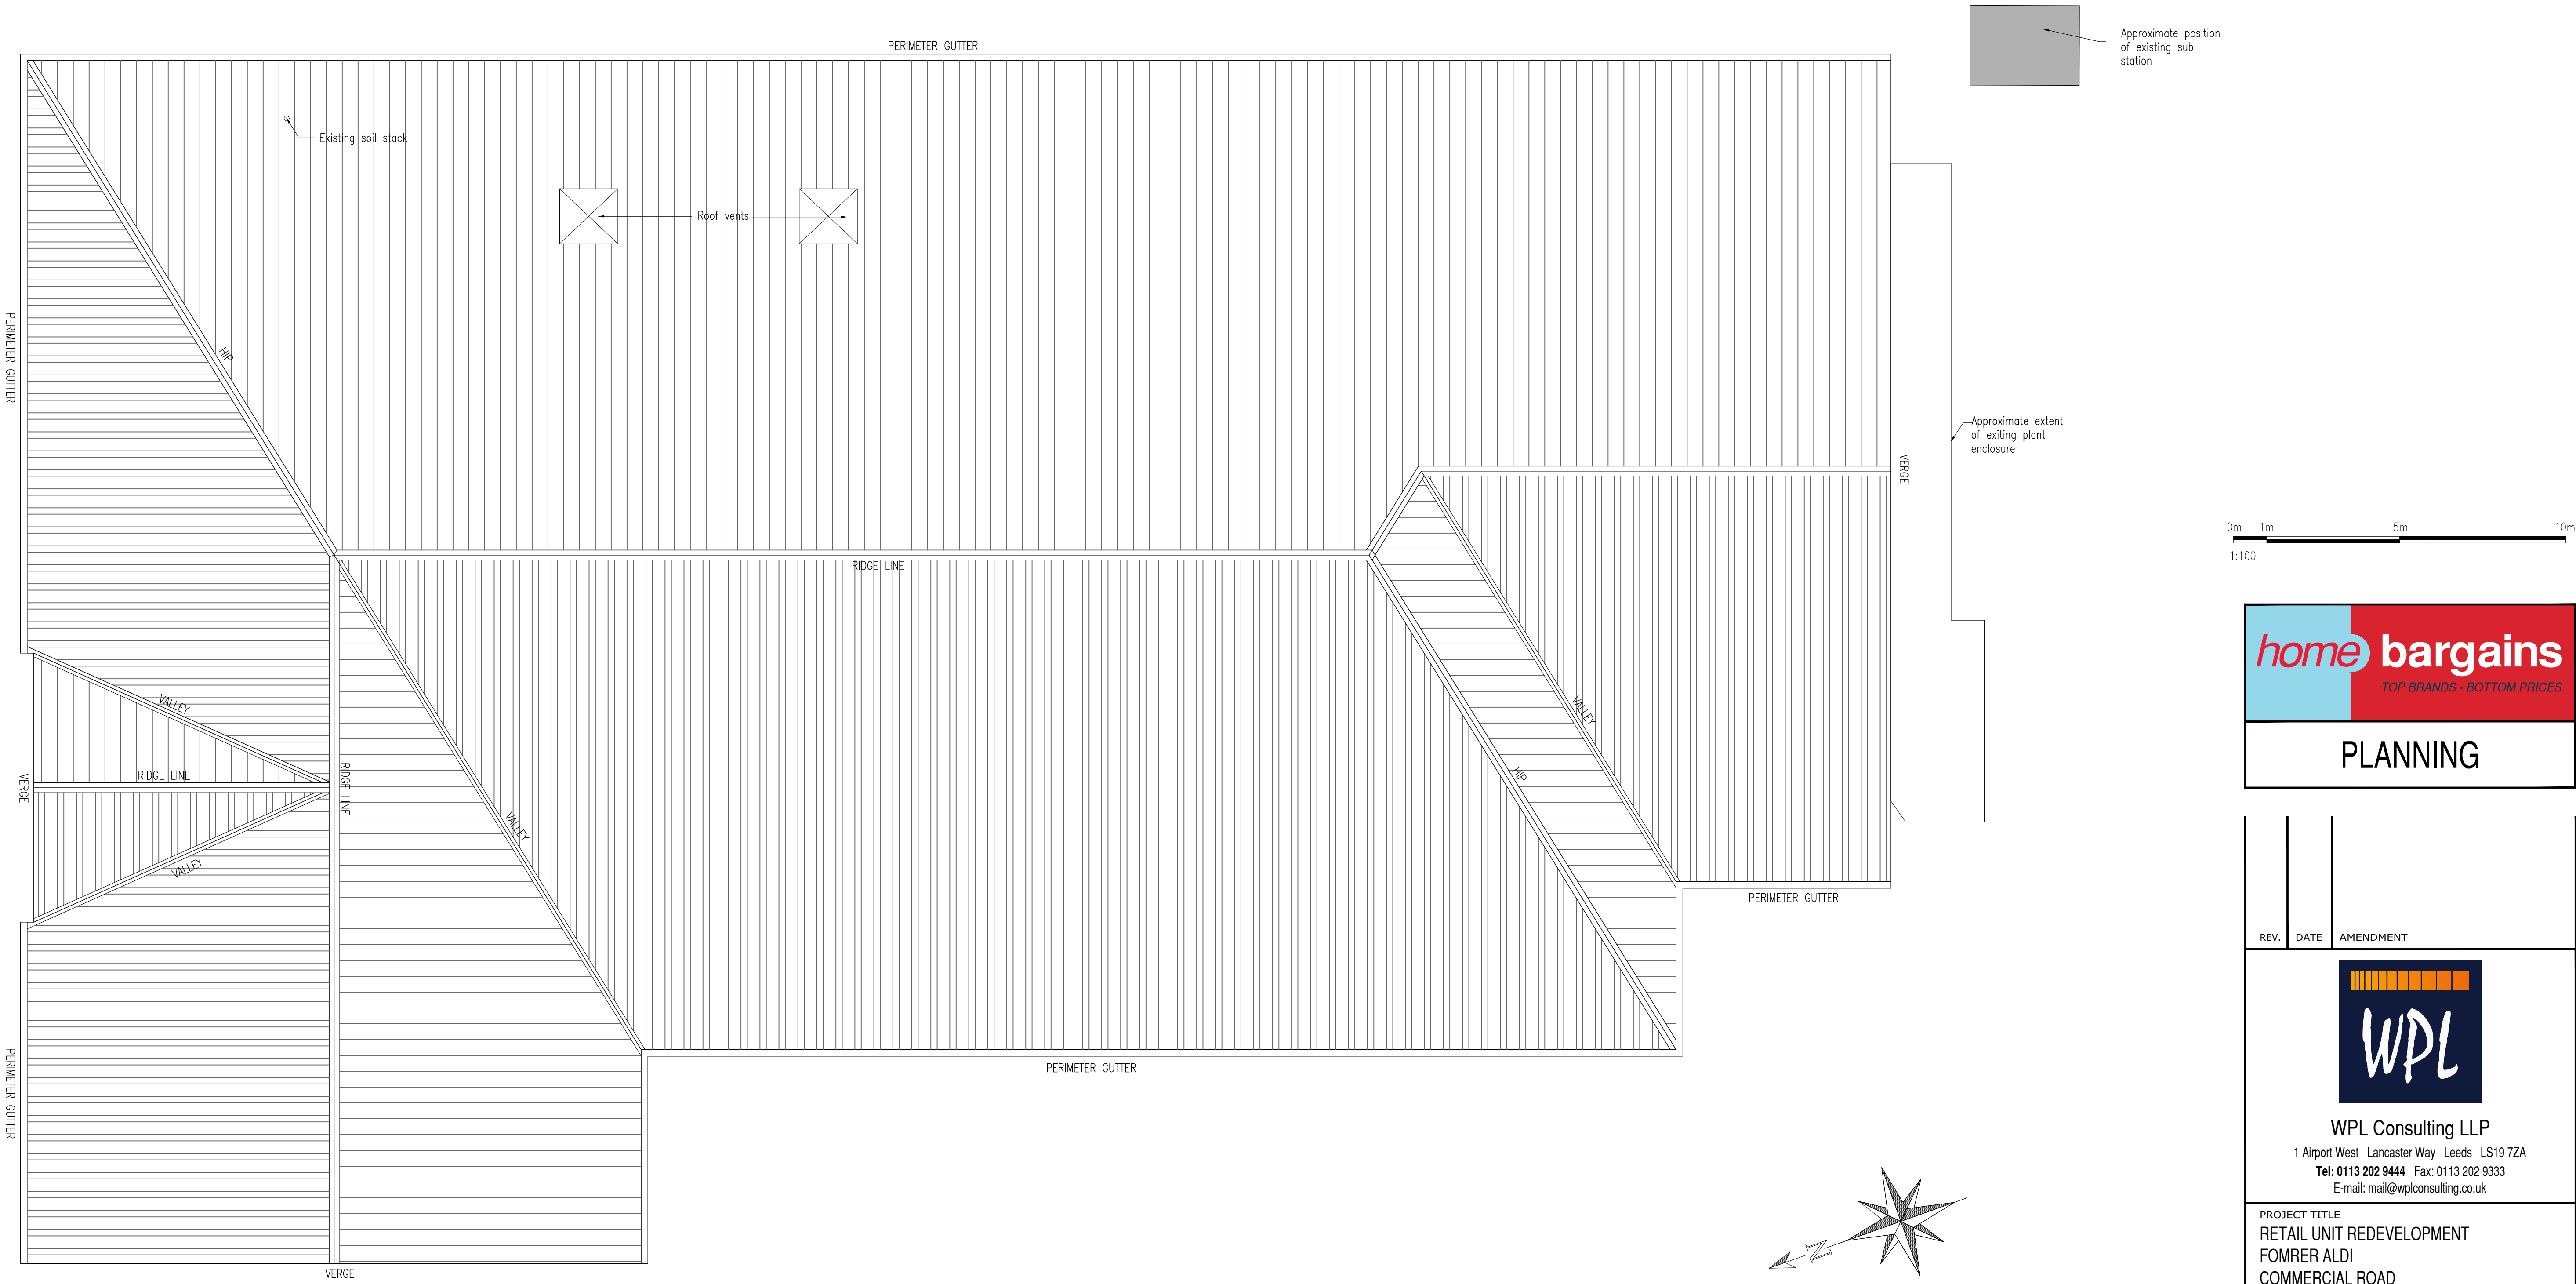

home

bargains

TOP BRANDS - BOTTOM PRICES

PLANNING

REV.	DATE	AMENDMENT
WPL WPL Consulting LLP 1 Airport West Lancaster Way Leeds LS19 7ZA Tel: 0113 202 9444 Fax: 0113 202 9333 E-mail: mail@wplconsulting.co.uk		
PROJECT TITLE RETAIL UNIT REDEVELOPMENT FOMRER ALDI COMMERCIAL ROAD PORT TALBOT SA13 1LG		
DRAWING TITLE EXISTING ROOF PLAN		
PROJECT No: 10390	DRAWING No: 104	REVISION:
SCALE: 1:100 @ A1	DATE: 30.10.25	DRAWN BY: TR
CHECKED BY:		DATE: