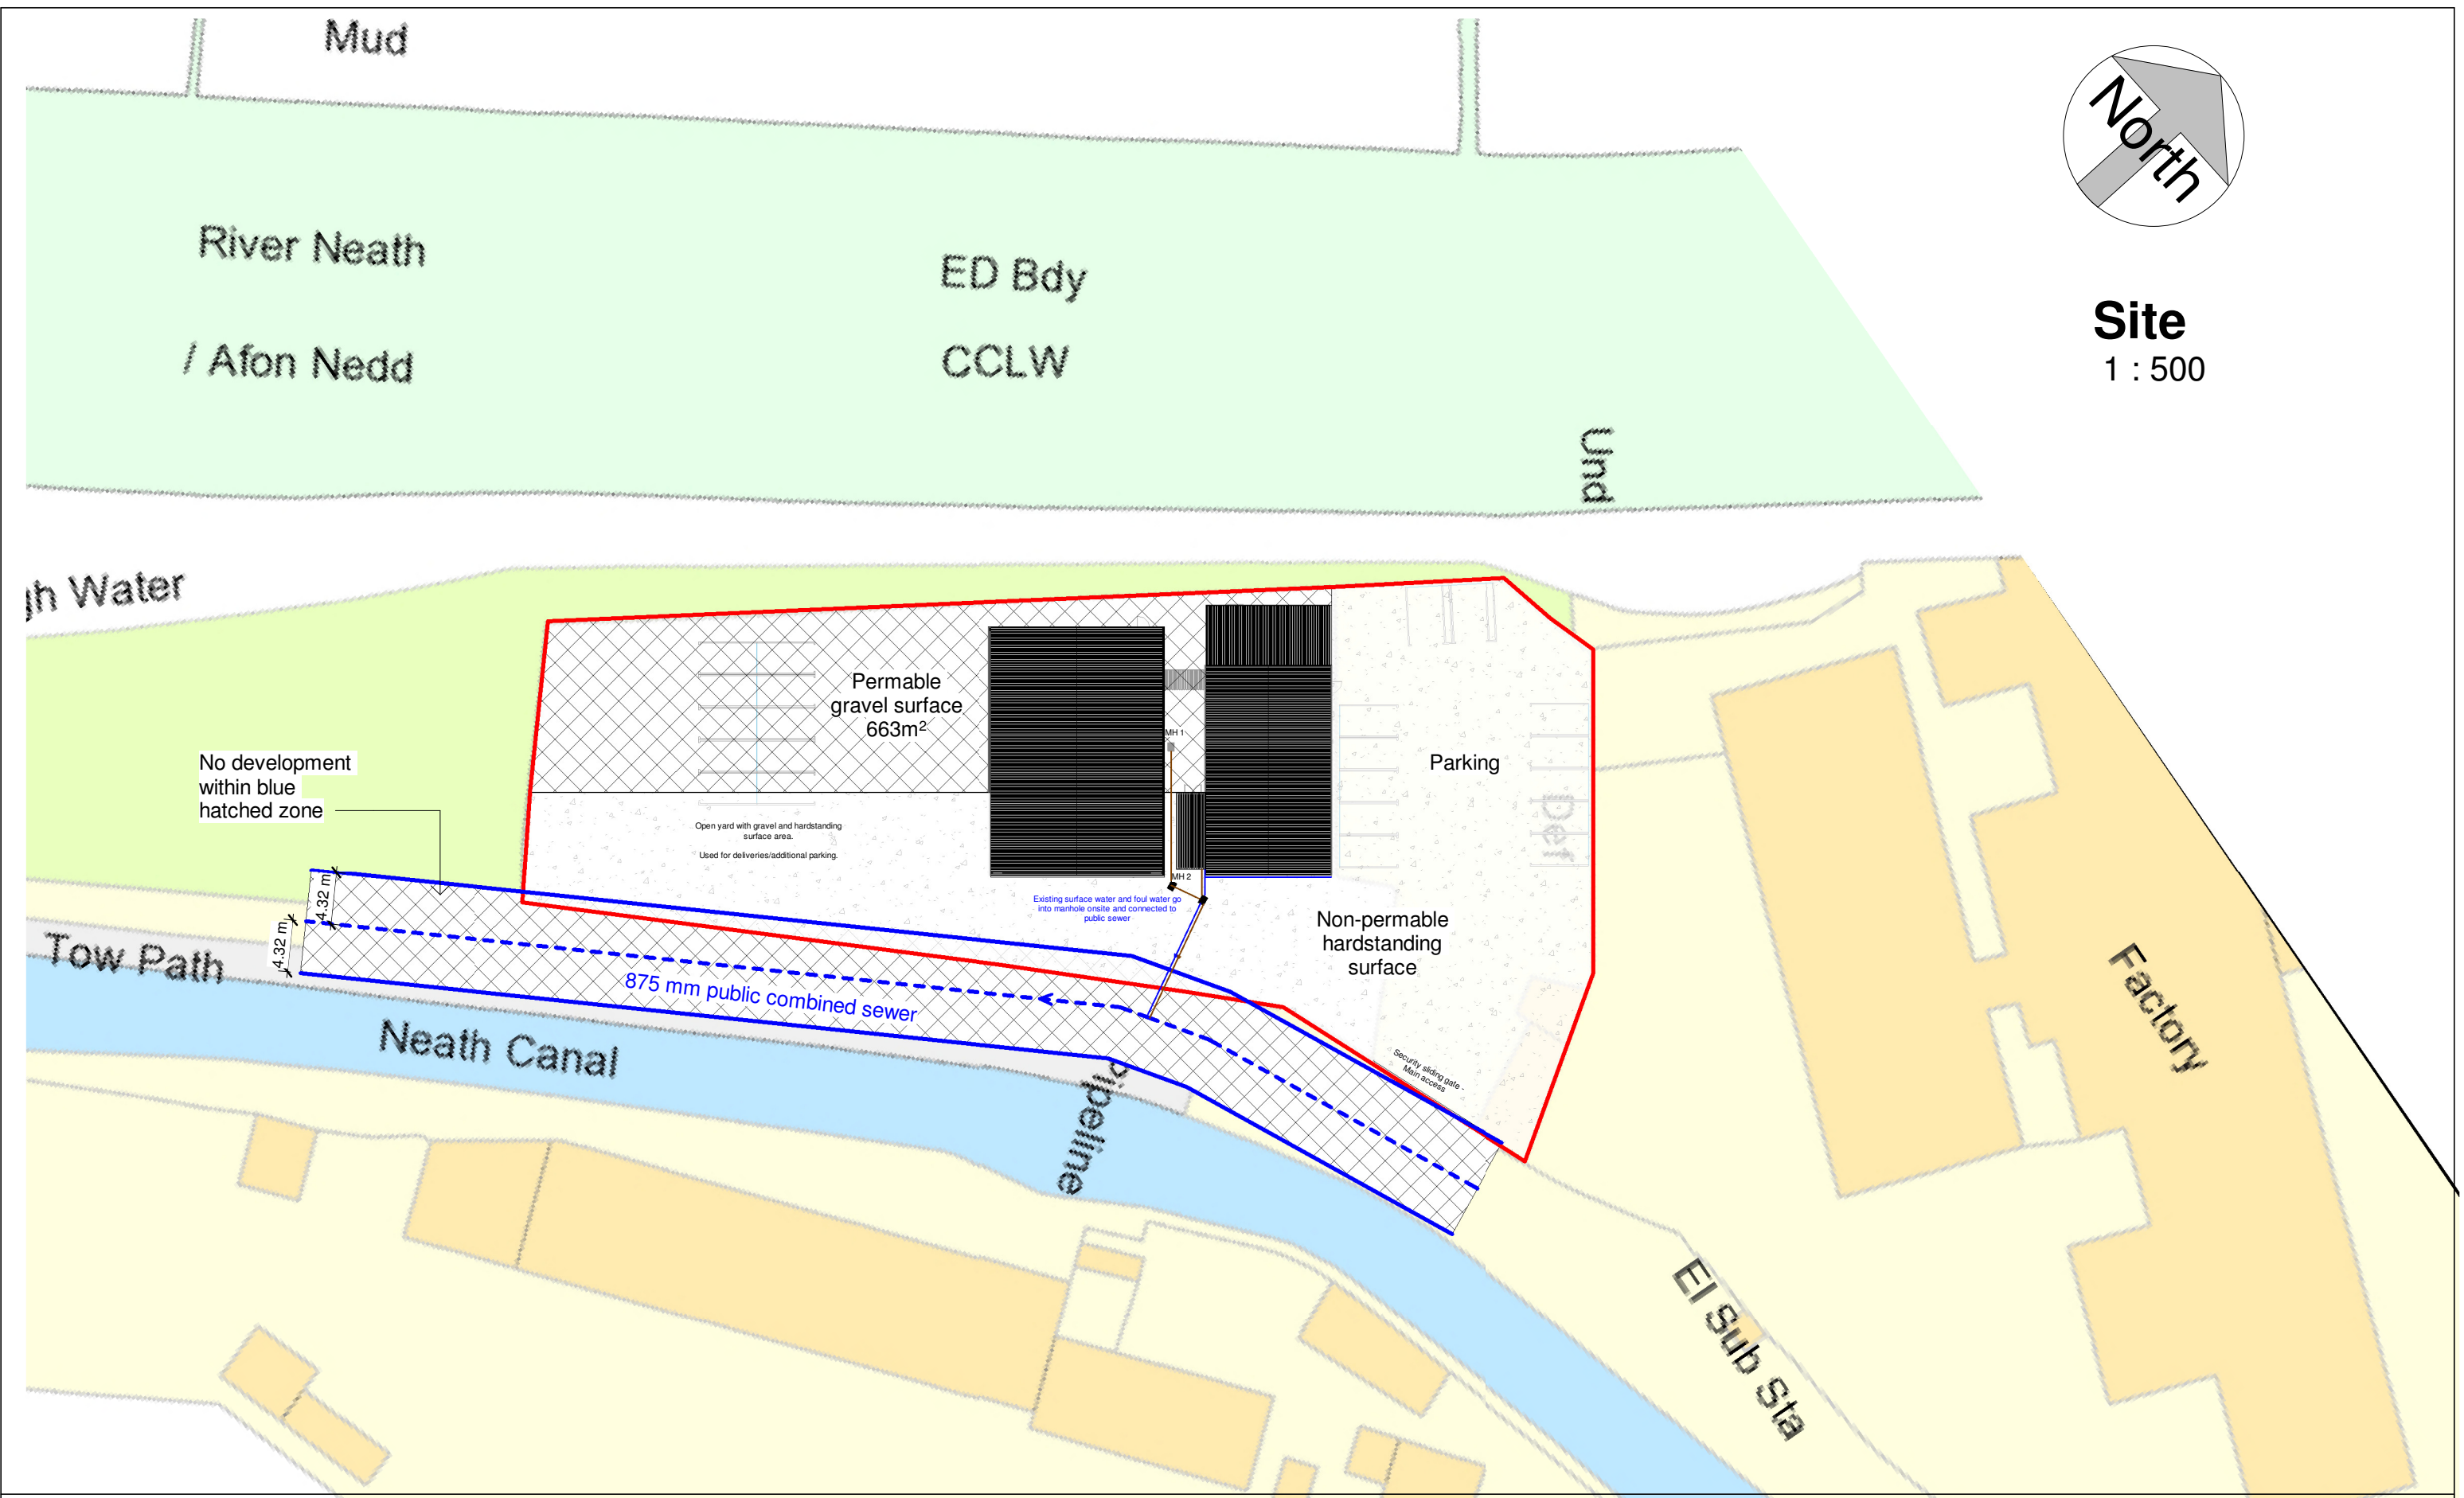


Site
1 : 500

No.	Description	Date

 www.ccs-solutions.co.uk			
CODE	STATUS	SUITABILITY DESCRIPTION	PURPOSE OF ISSUE

PROJECT	Phillips & Son Roofing
SHEET	Proposed Site Plan

CLIENT			Mr Liam Phillips	
Date	03/03/2026	Project number	28092025	Scale (@ A3)
				1 : 500
Drawn by	CCS	DRAWING NUMBER		REV
Checked by	Client	A305		D