





BLOCK PLAN 1:500

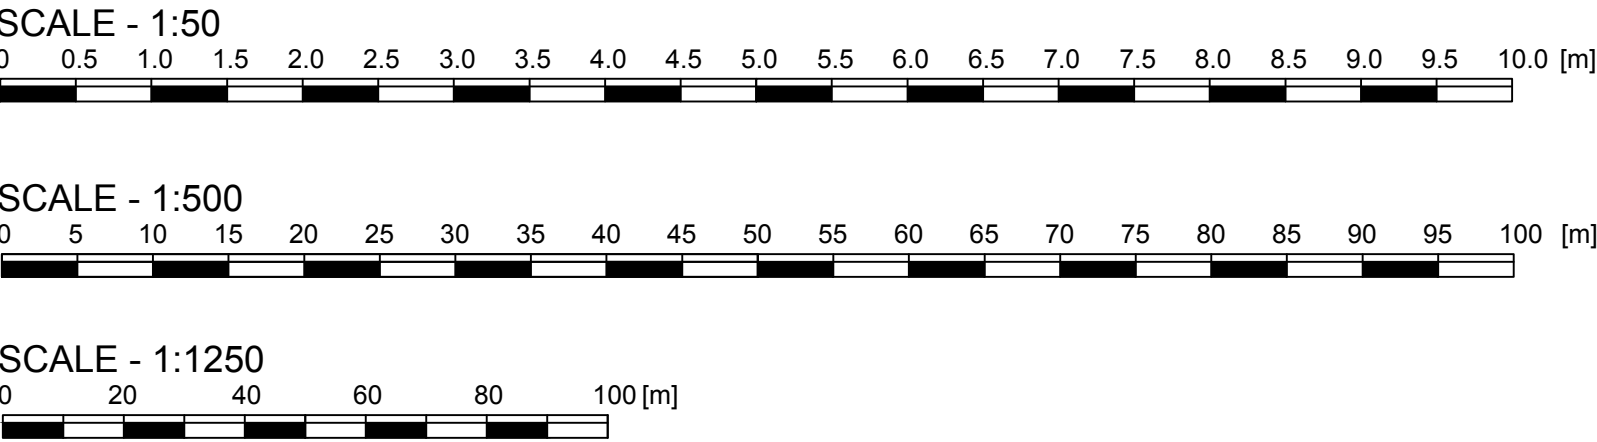


LOCATION PLAN 1:1250

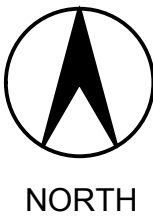


NOTE:

The Contractor is to check and verify all building and site dimensions, levels and sewer invert levels at connection points before work starts. This drawing must be read with and checked against any structural or other specialist drawings provided.


The Contractor is to comply in all respects with the current Building Regulations whether or not specifically stated on these drawings. This drawing is not intended to show details of foundation or ground conditions. Each area of ground relied upon to support the structure depicted must be investigated by the Contractor and suitable methods of foundation be provided.

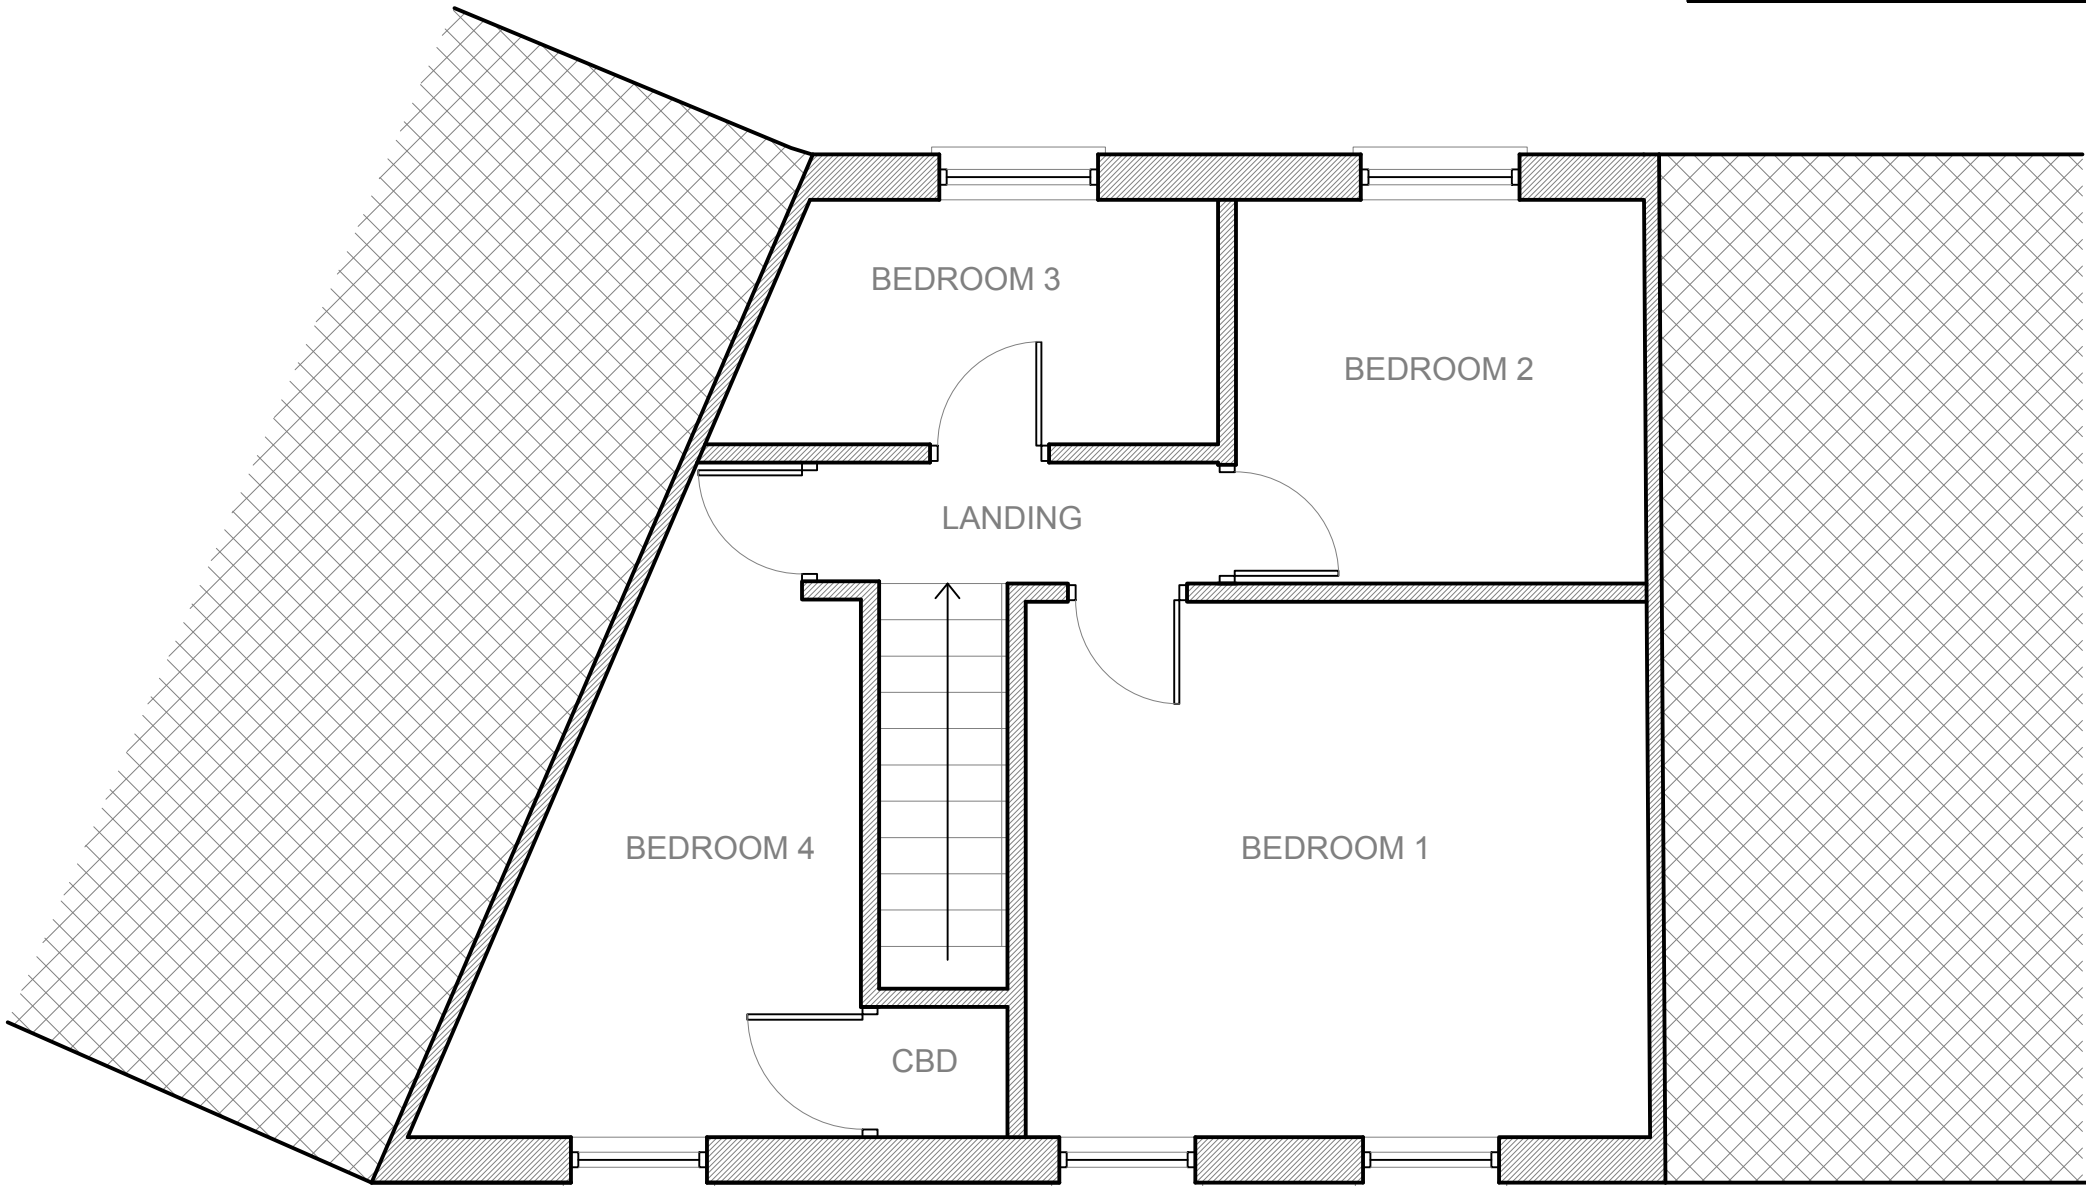


EXISTING FIRST FLOOR PLAN 1:50

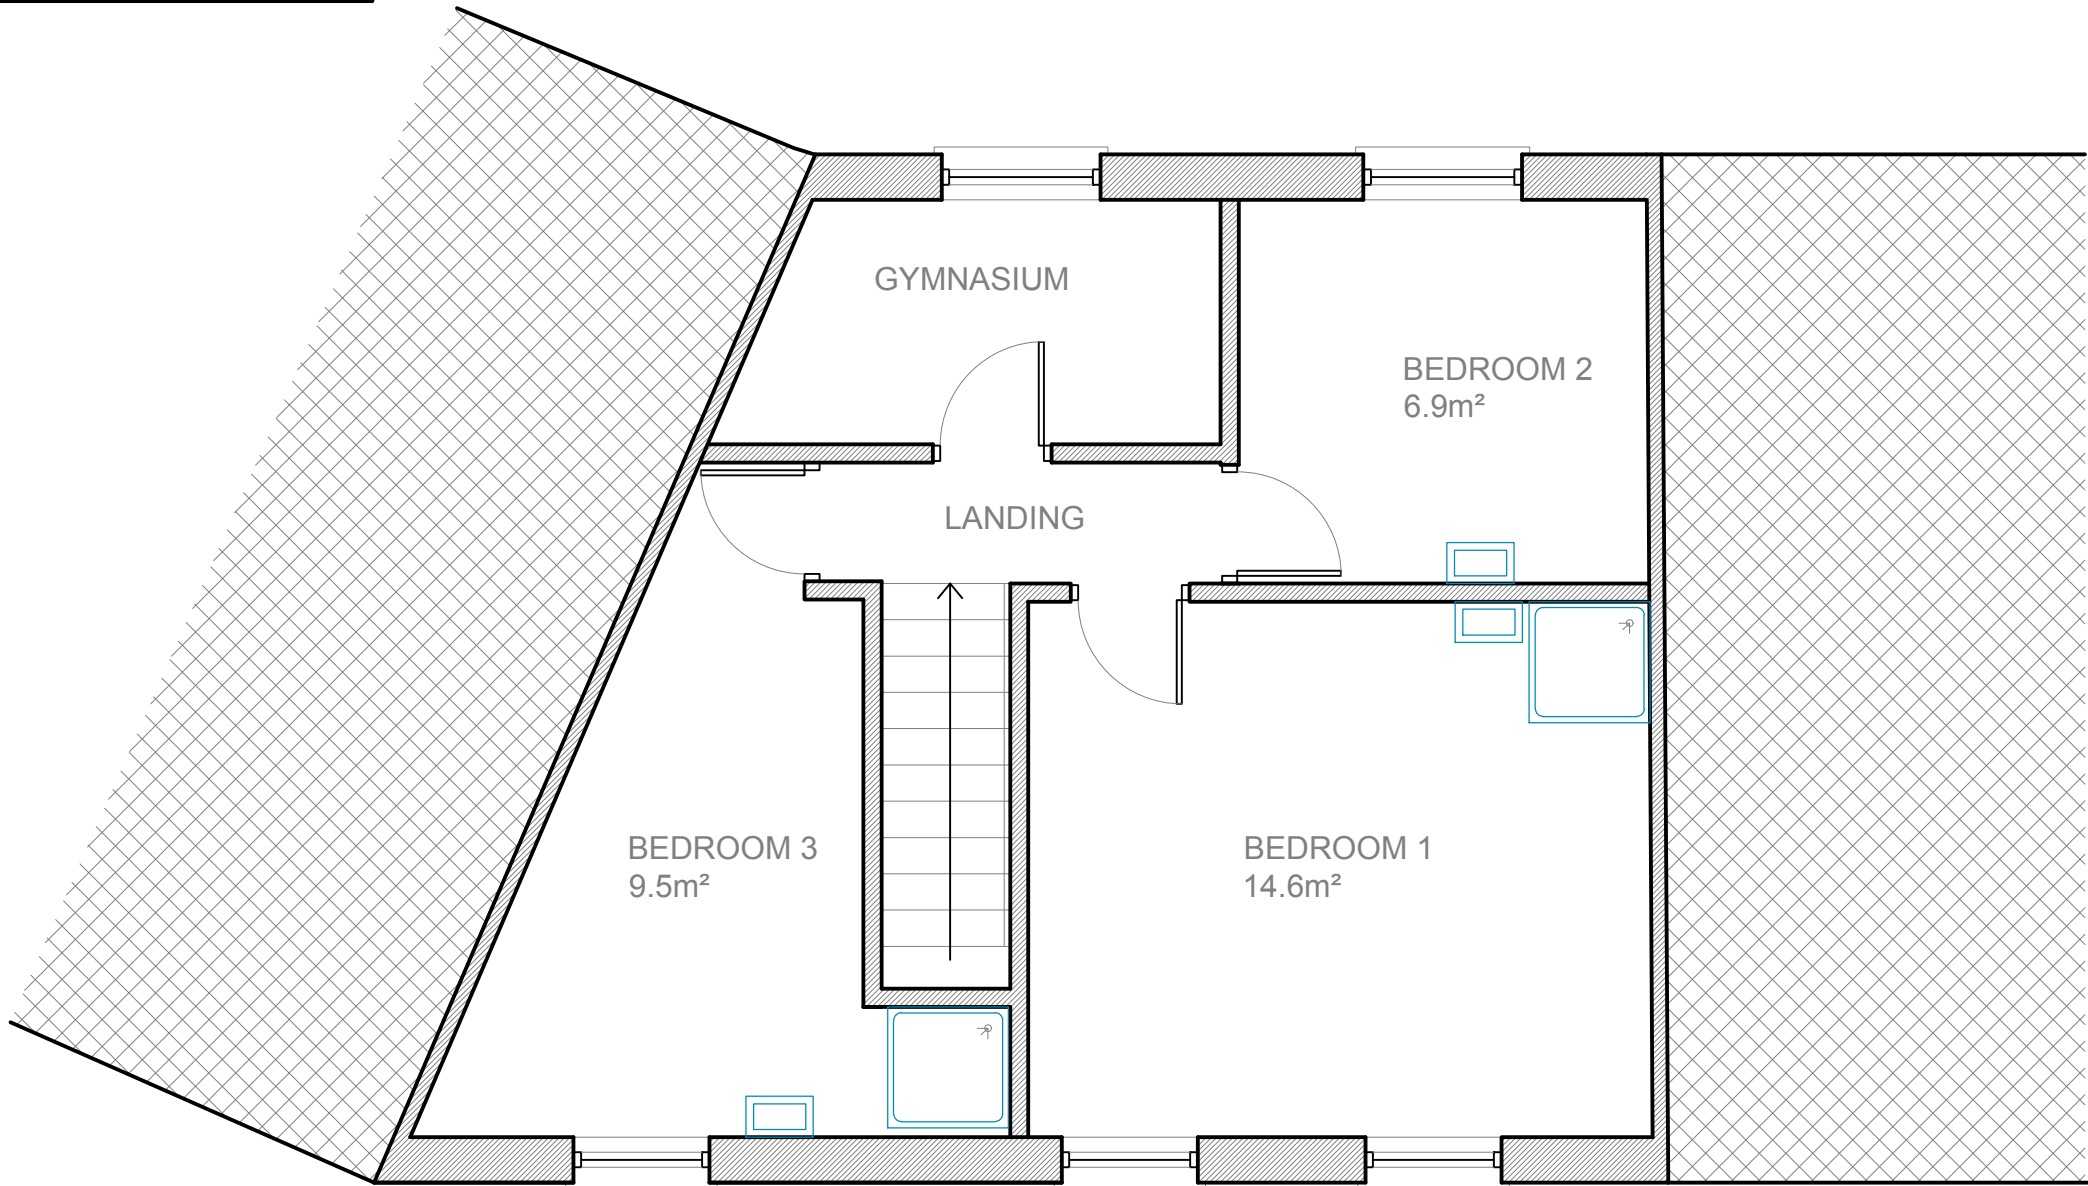

PROPOSED FIRST FLOOR PLAN 1:50

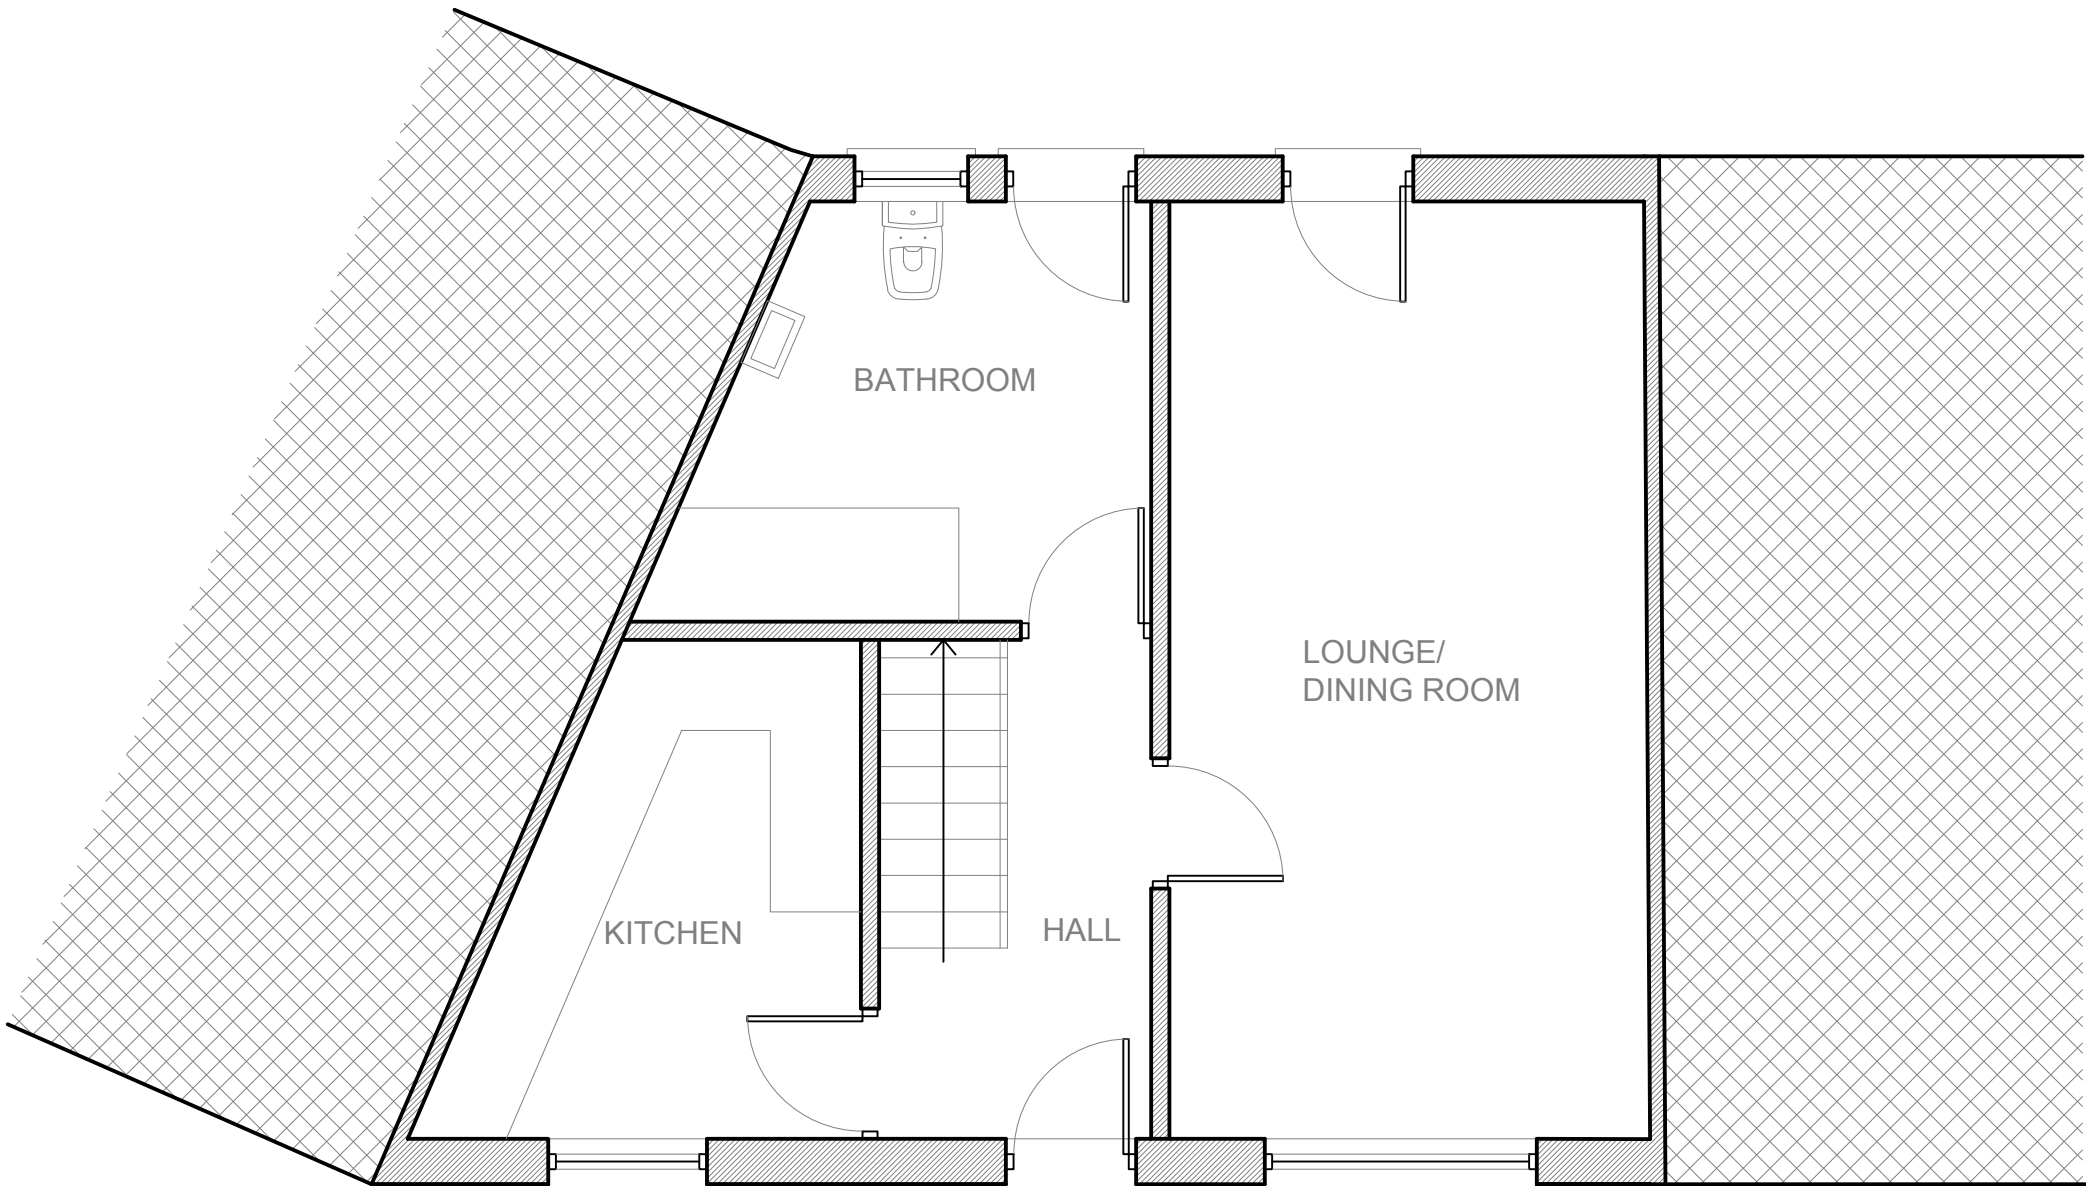

EXISTING GROUND FLOOR PLAN 1:50

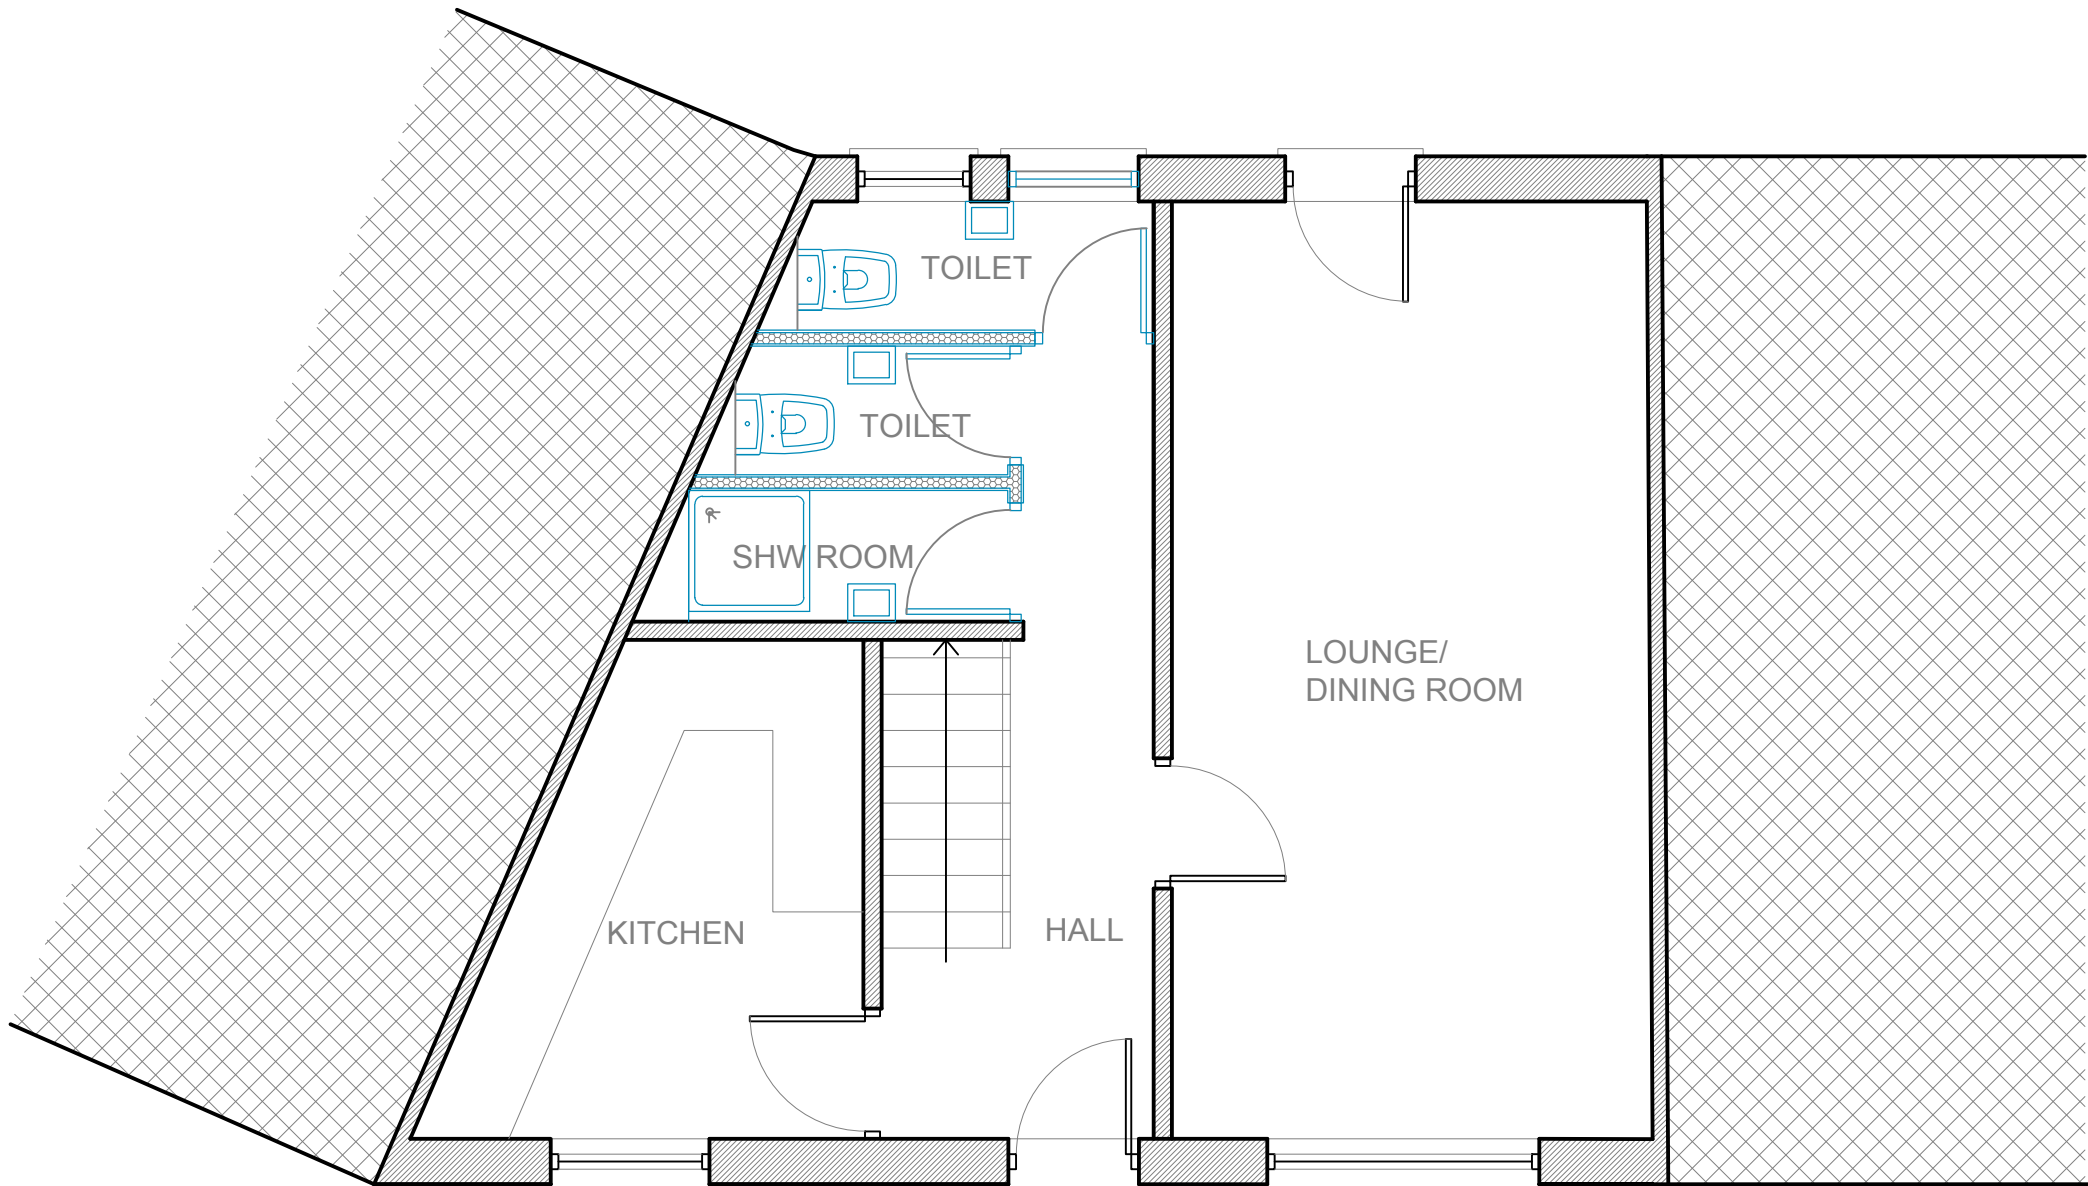

PROPOSED GROUND FLOOR PLAN 1:50

Rev.		By	Date
B	SHOWER REMOVED B2		
A	ROOM NAMES CHANGED		



Brand			
Site	28 Enfield St, Port Talbot SA12 6NN		
Title	PLANNING DRAWING		
Project Manager/ Checked	Drawn By	Scale As Noted	Date NOV'25
Arch./Des.	Drawing Number 25:313/ 001	Rev. B	