





Reproduced from an Ordnance Survey map with the permission of the
Controller of Her Majesty's Stationary Office.
©Crown Copyright. All rights reserved.

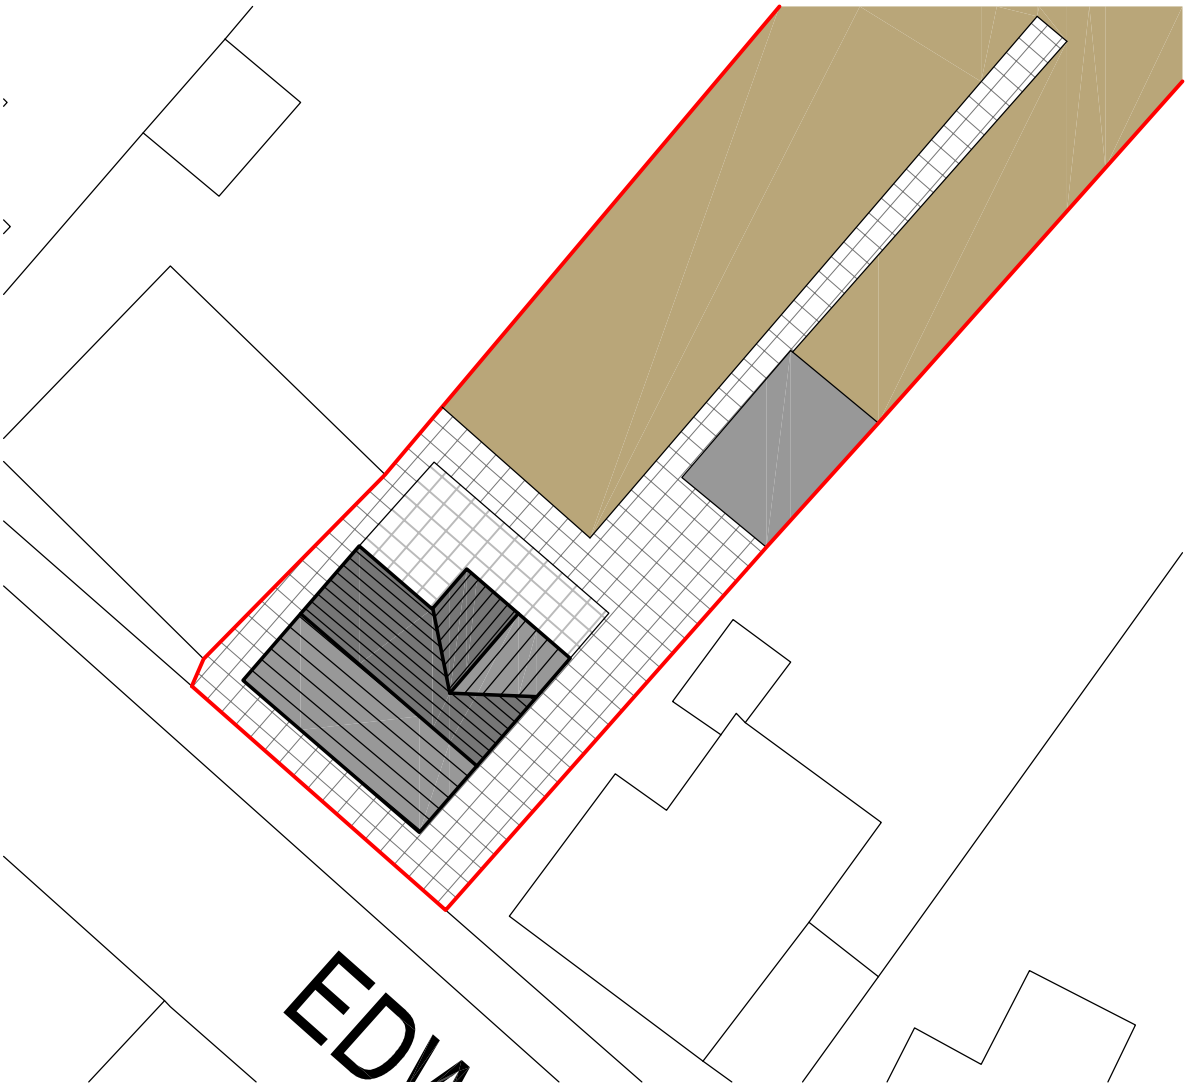

EXISTING BLOCK PLAN
Scale 1:250



Reproduced from an Ordnance Survey map with the permission of the
Controller of Her Majesty's Stationary Office.
©Crown Copyright. All rights reserved.

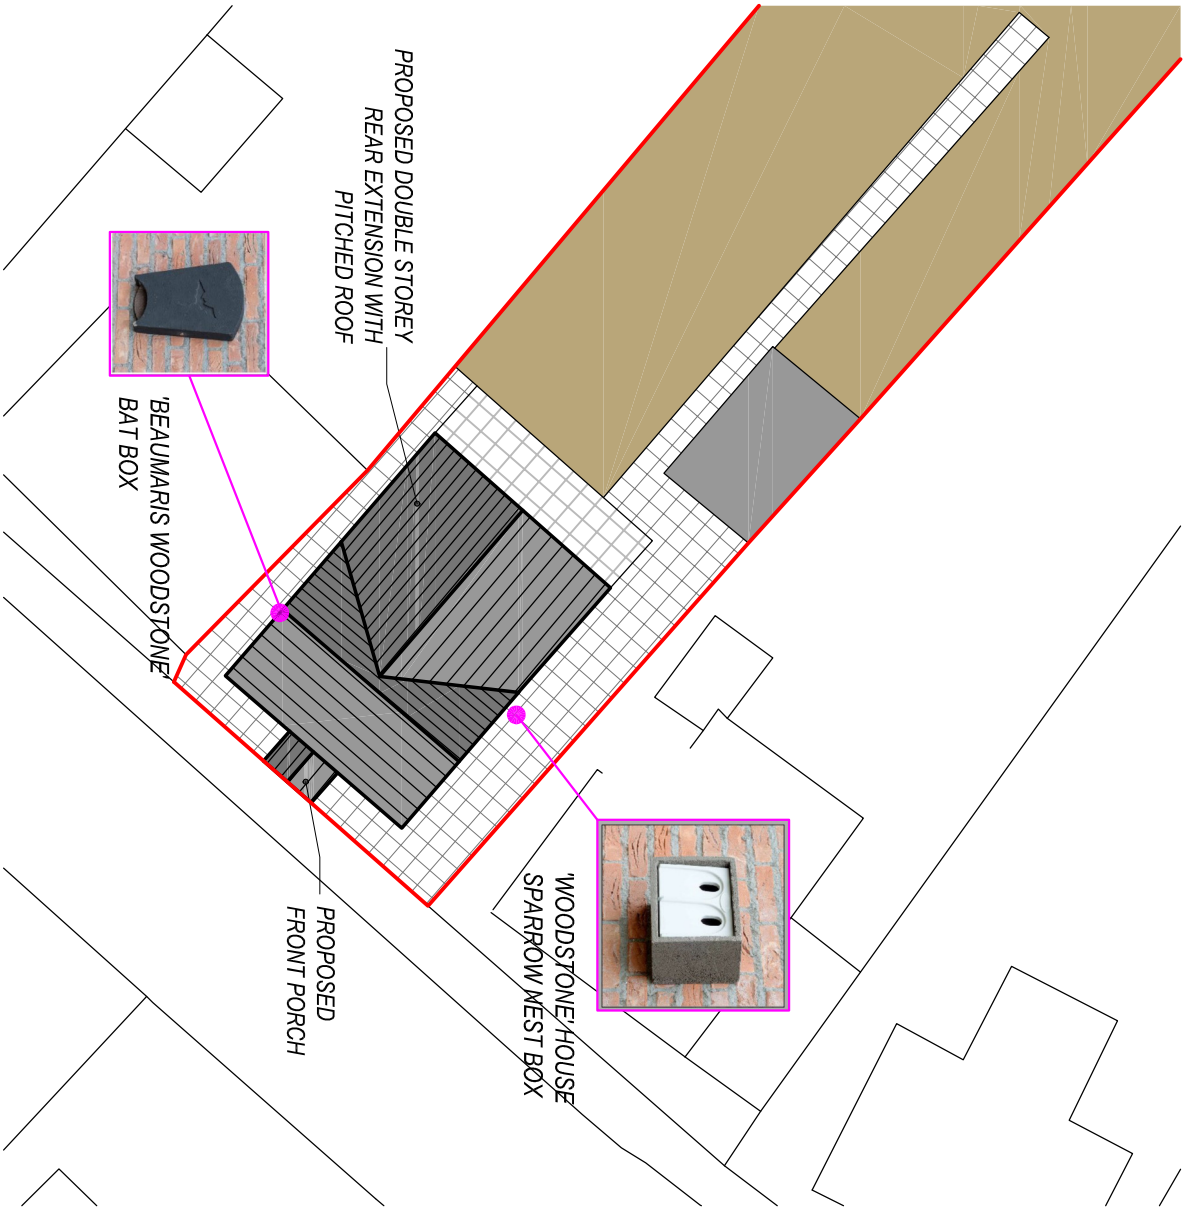

PROPOSED BLOCK PLAN
Scale 1:250

Client:

58 Edward Street
Alliwen

Project Title:

PROPOSED DOUBLE STOREY
REAR EXTENSION &
FRONT PORCH

General Notes:
1. Do not scale from this drawing. Take figures dimensions only.
2. Dimensions are in millimetres unless otherwise stated.

Drawing Issue:

PLANNING

Drawing Title:

EXISTING & PROPOSED SITE PLANS

Drawing No: CPD-002

Revision:

Date: 26-01-2026

Revised:

Scale(s): 1:250

Paper Size: A3



Cwm Planning & Design Ltd.
(Civil, Structural & Architectural)