



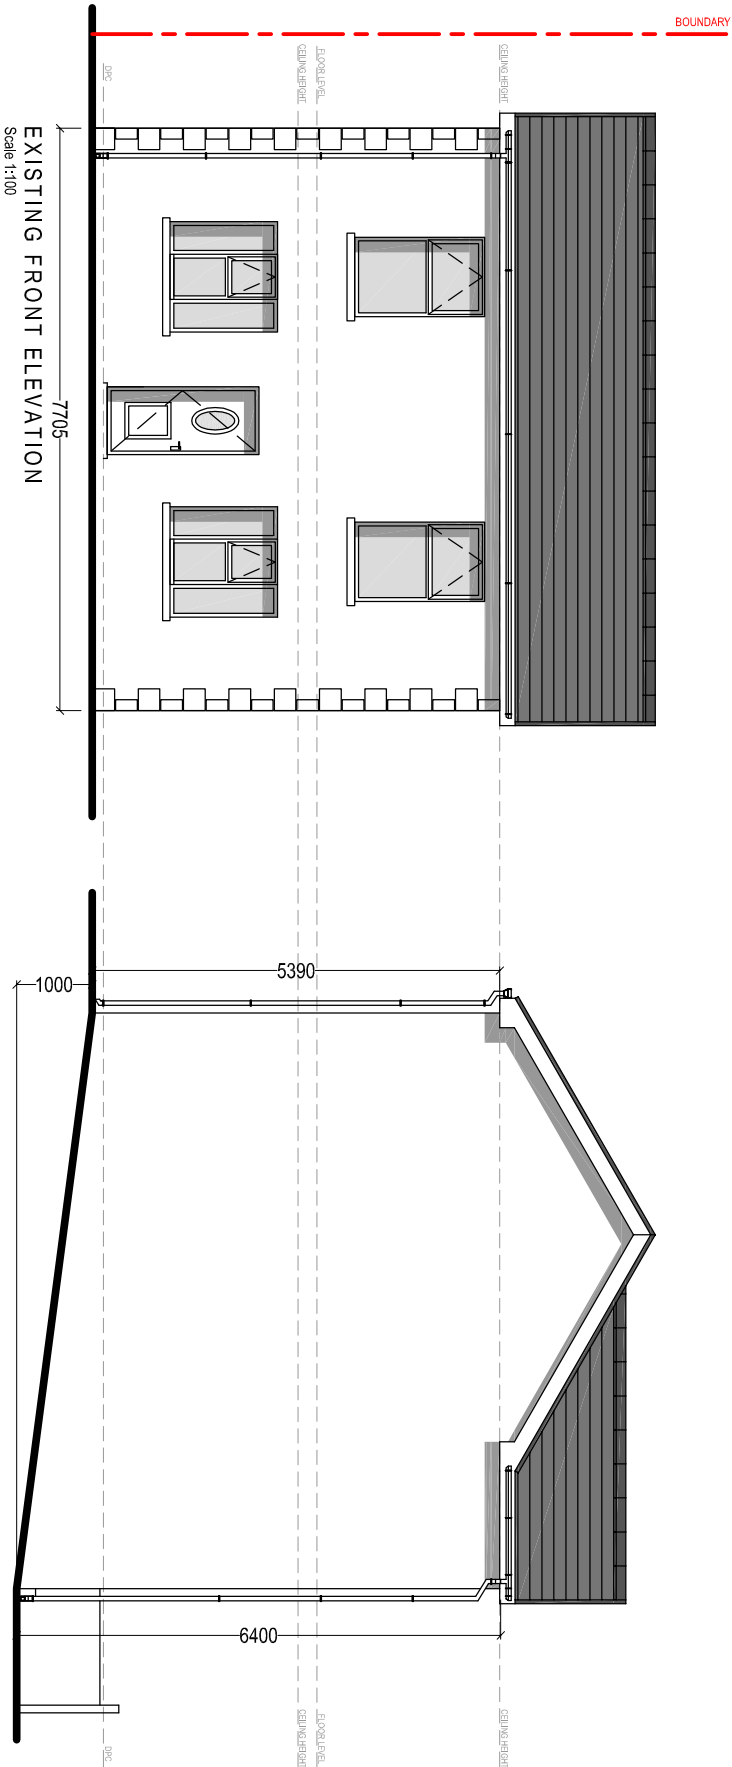

EXISTING FRONT ELEVATION
Scale 1:100

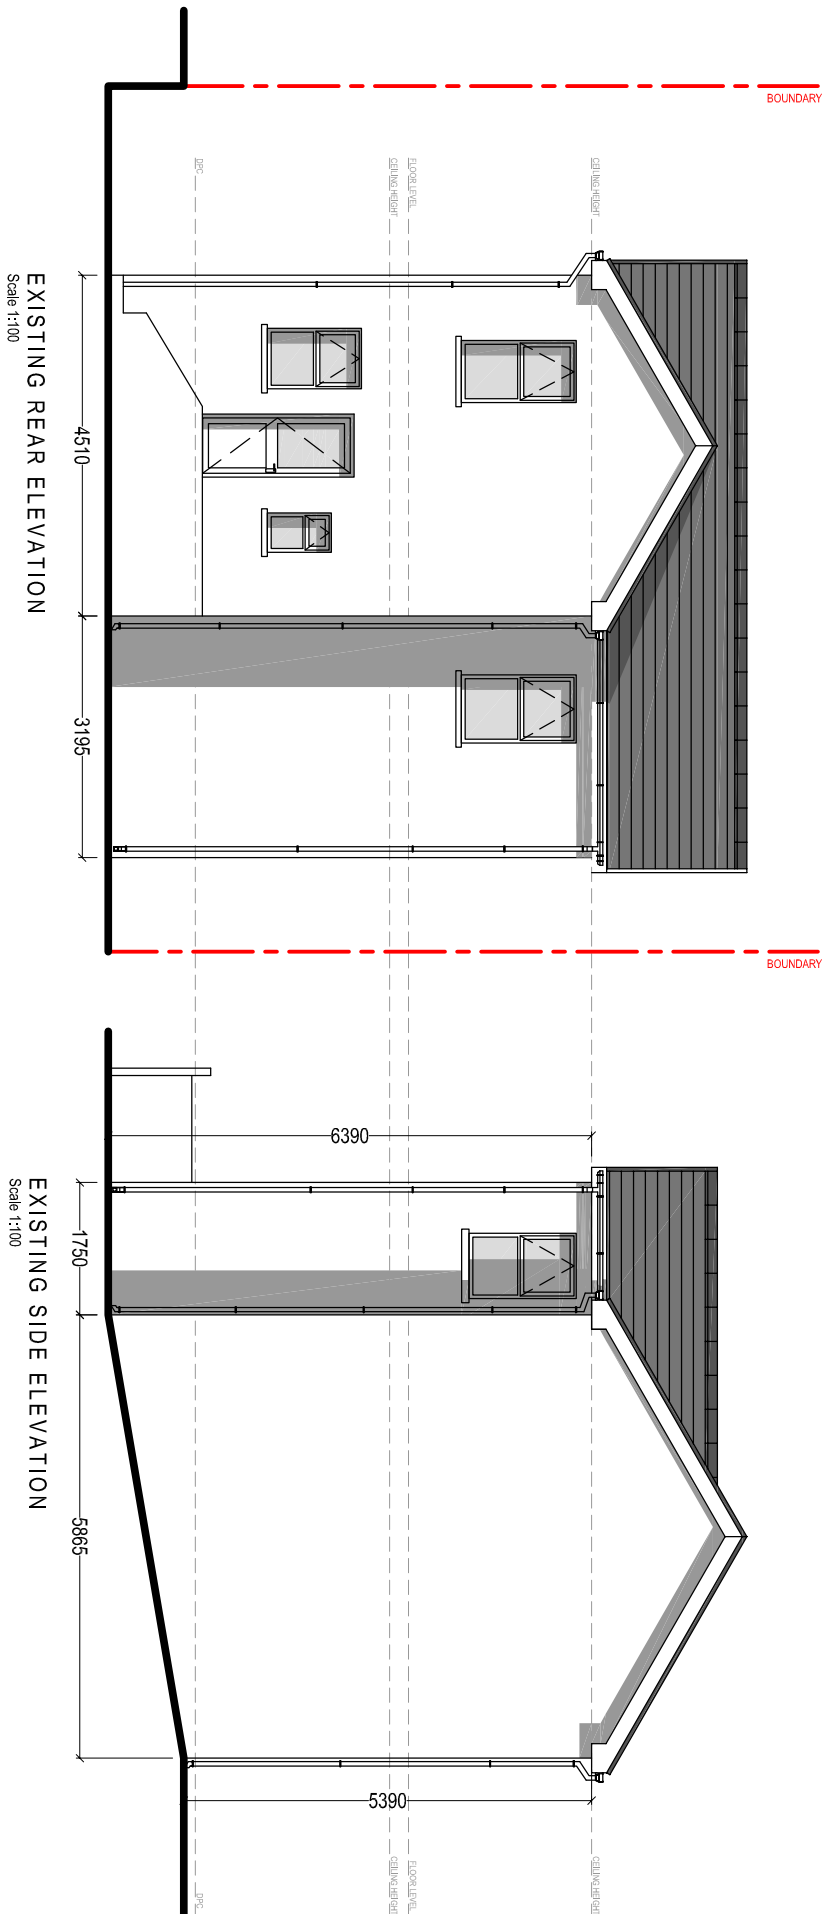

EXISTING REAR ELEVATION
Scale 1:100

EXISTING SIDE ELEVATION
Scale 1:100

Client:

58 Edward Street
Alltween

Project Title:
**PROPOSED DOUBLE STOREY
REAR EXTENSION &
FRONT PORCH**

General Notes:
1. Do not scale from this drawing. Take figured dimensions only.
2. Dimensions are in millimetres unless otherwise stated.

Drawing Issue:

PLANNING

Drawing Title:

EXISTING ELEVATIONS

Drawing No: CPD-003

Revision:

Date: 26-01-2026

Revised:

Scale(s): 1:100

Paper Size: A3



Cwm Planning & Design Ltd.
(Civil, Structural & Architectural)