



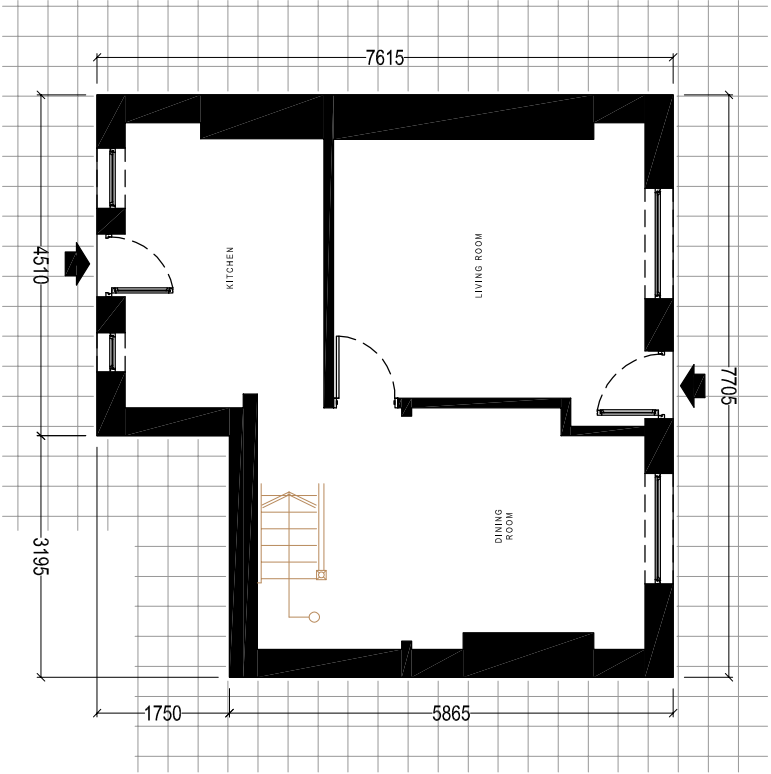

EXISTING GROUND FLOOR PLAN
Scale 1:100

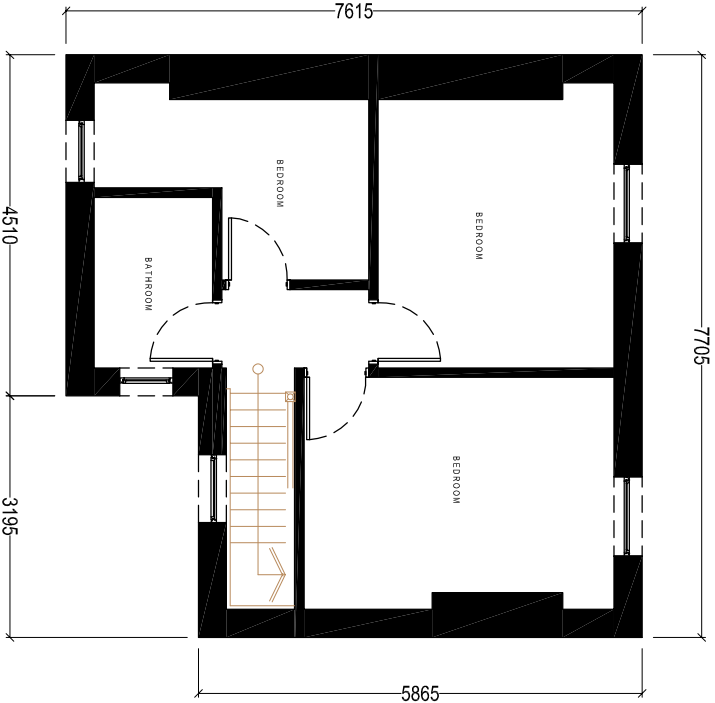

EXISTING FIRST FLOOR PLAN
Scale 1:100

Client:	58 Edward Street Alliwen		
Project Title:	PROPOSED DOUBLE STOREY REAR EXTENSION & FRONT PORCH		
General Notes:	1. Do not scale from this drawing. Take figured dimensions only. 2. Dimensions are in millimetres unless otherwise stated.		
Drawing Issue:	PLANNING		
Drawing Title:			
Drawing No:	CPD-004	Revision:	
Date:	26-01-2025	Revised:	
Scale(s):	1:100	Paper Size:	A3
 Cwm Planning & Design Ltd. (Civil, Structural & Architectural)			