




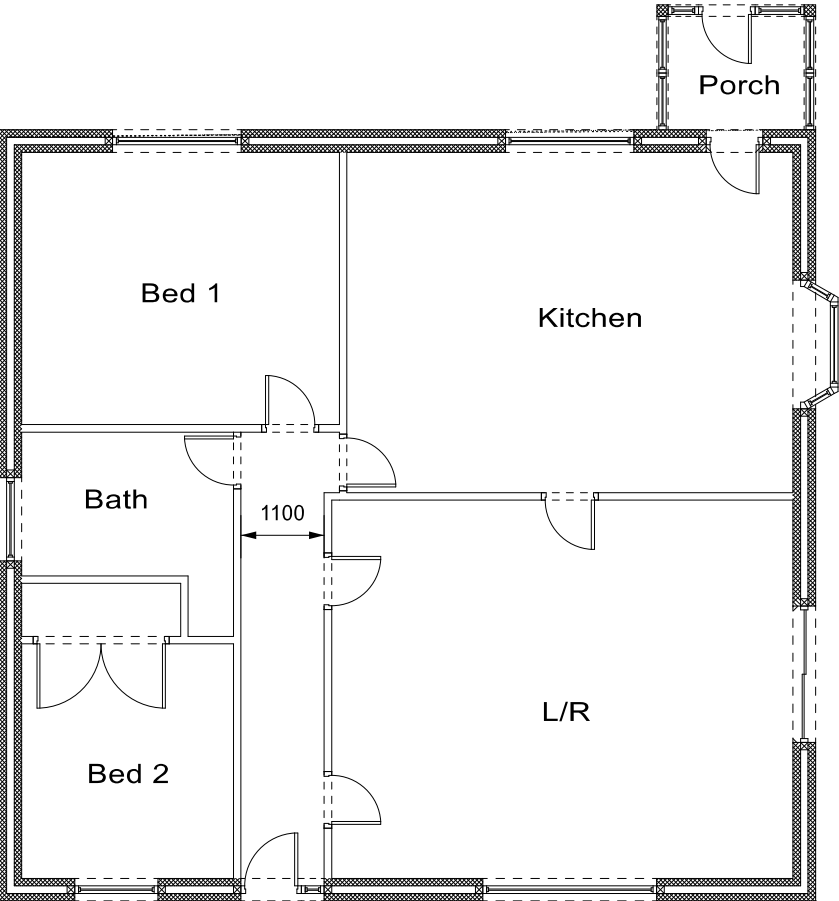


EXISTING GROUND FLOOR PLAN

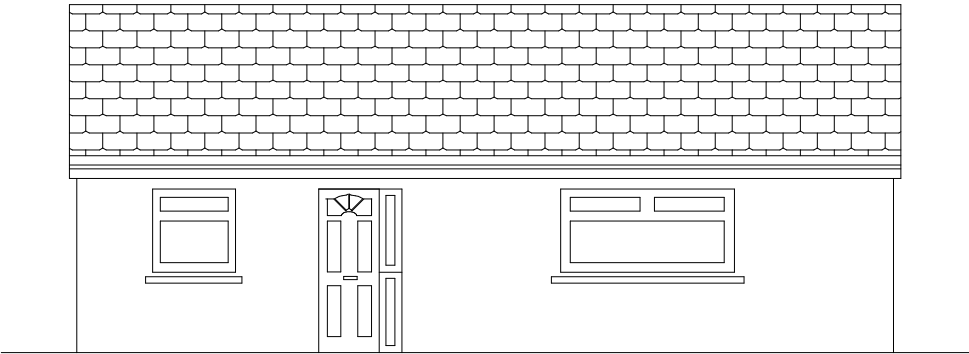


EXISTING EAST ELEVATION PLAN

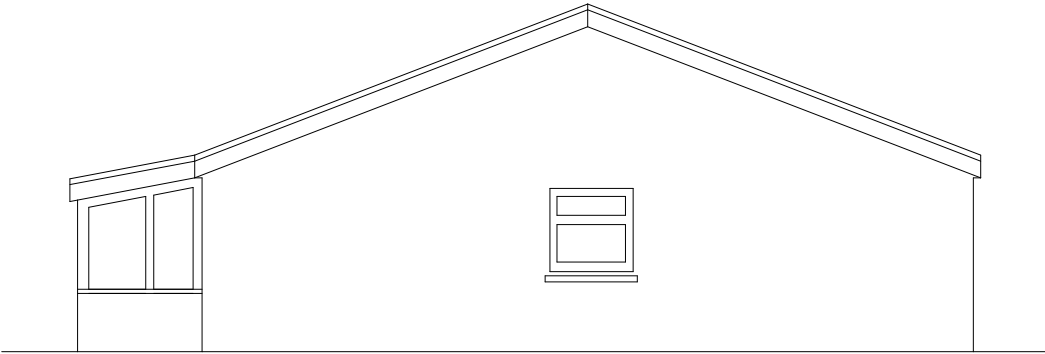

EXISTING NORTH ELEVATION PLAN

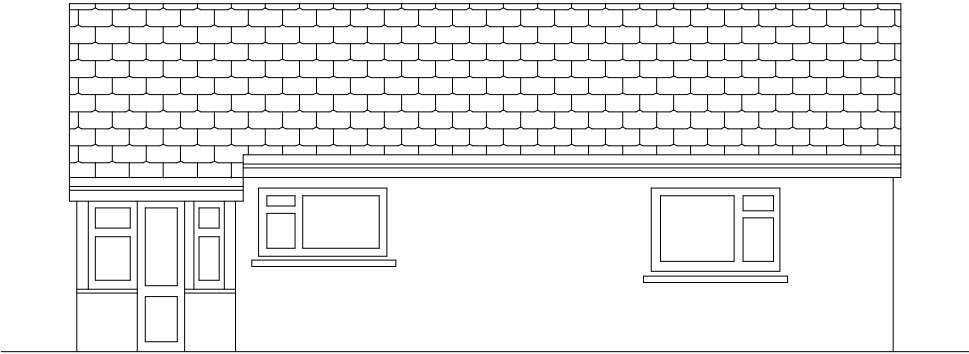

EXISTING WEST ELEVATION PLAN

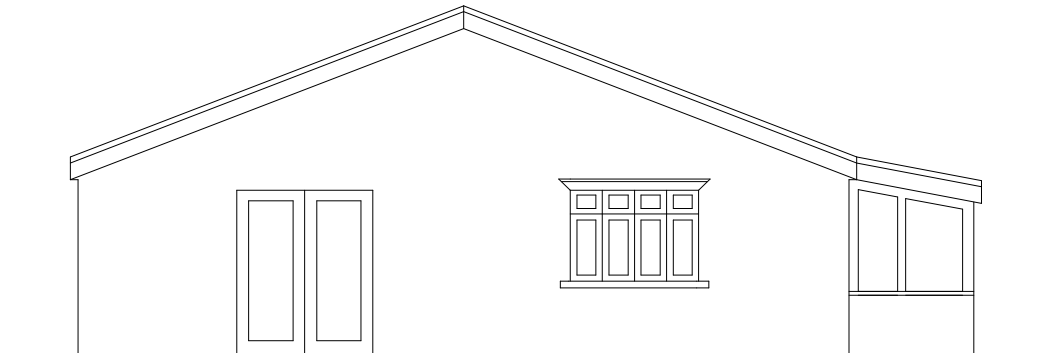

EXISTING SOUTH ELEVATION PLAN

Roger Roberts Surveys Limited Chartered Surveyors & Corporate Building Engineers 18a, Station Road, Ystradgynlais, Swansea, SA9 1NT. Tel/Fax, 01639-842013. Mobile 07960-742263		
CLIENT: Mr. George & Ms. Council 36 Dulais Road Seven Sisters SA10 9EL		DRAWN BY: <i>Luke Roberts,</i> <i>BSc (Hons), HNC,</i> <i>AssocRICS</i>
PROJECT: Proposed alteration to roof line and rear annex extension.		
TITLE: Existing plans		
DATE: January 2026	SCALE: 1 : 100	DRAWING STATUS: COMPLETE
© Plans are for planning and guide Purposes only. Notes you are advised to confirm all dimensions on site.		