



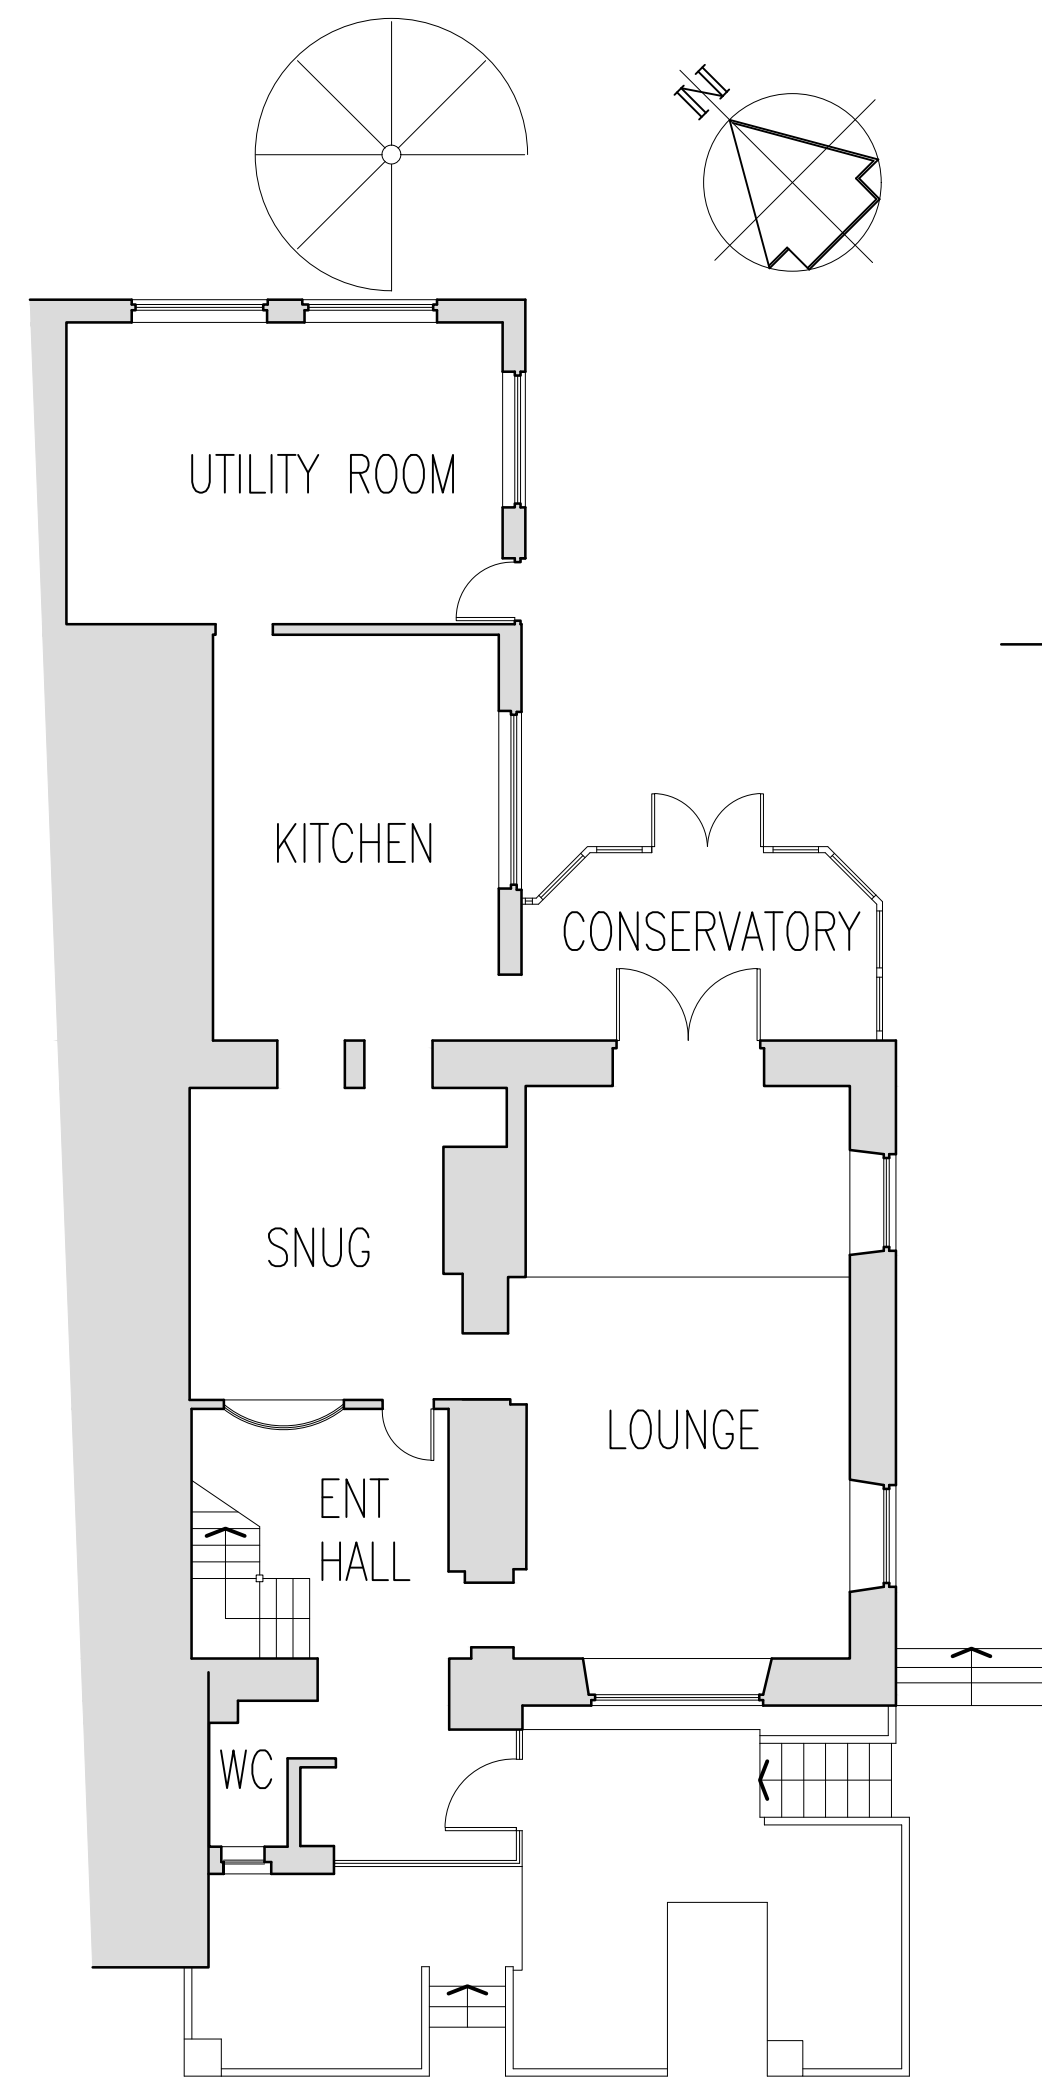


EXISTING GROUND FLOOR PLAN

SCALE 1:100 @ A1

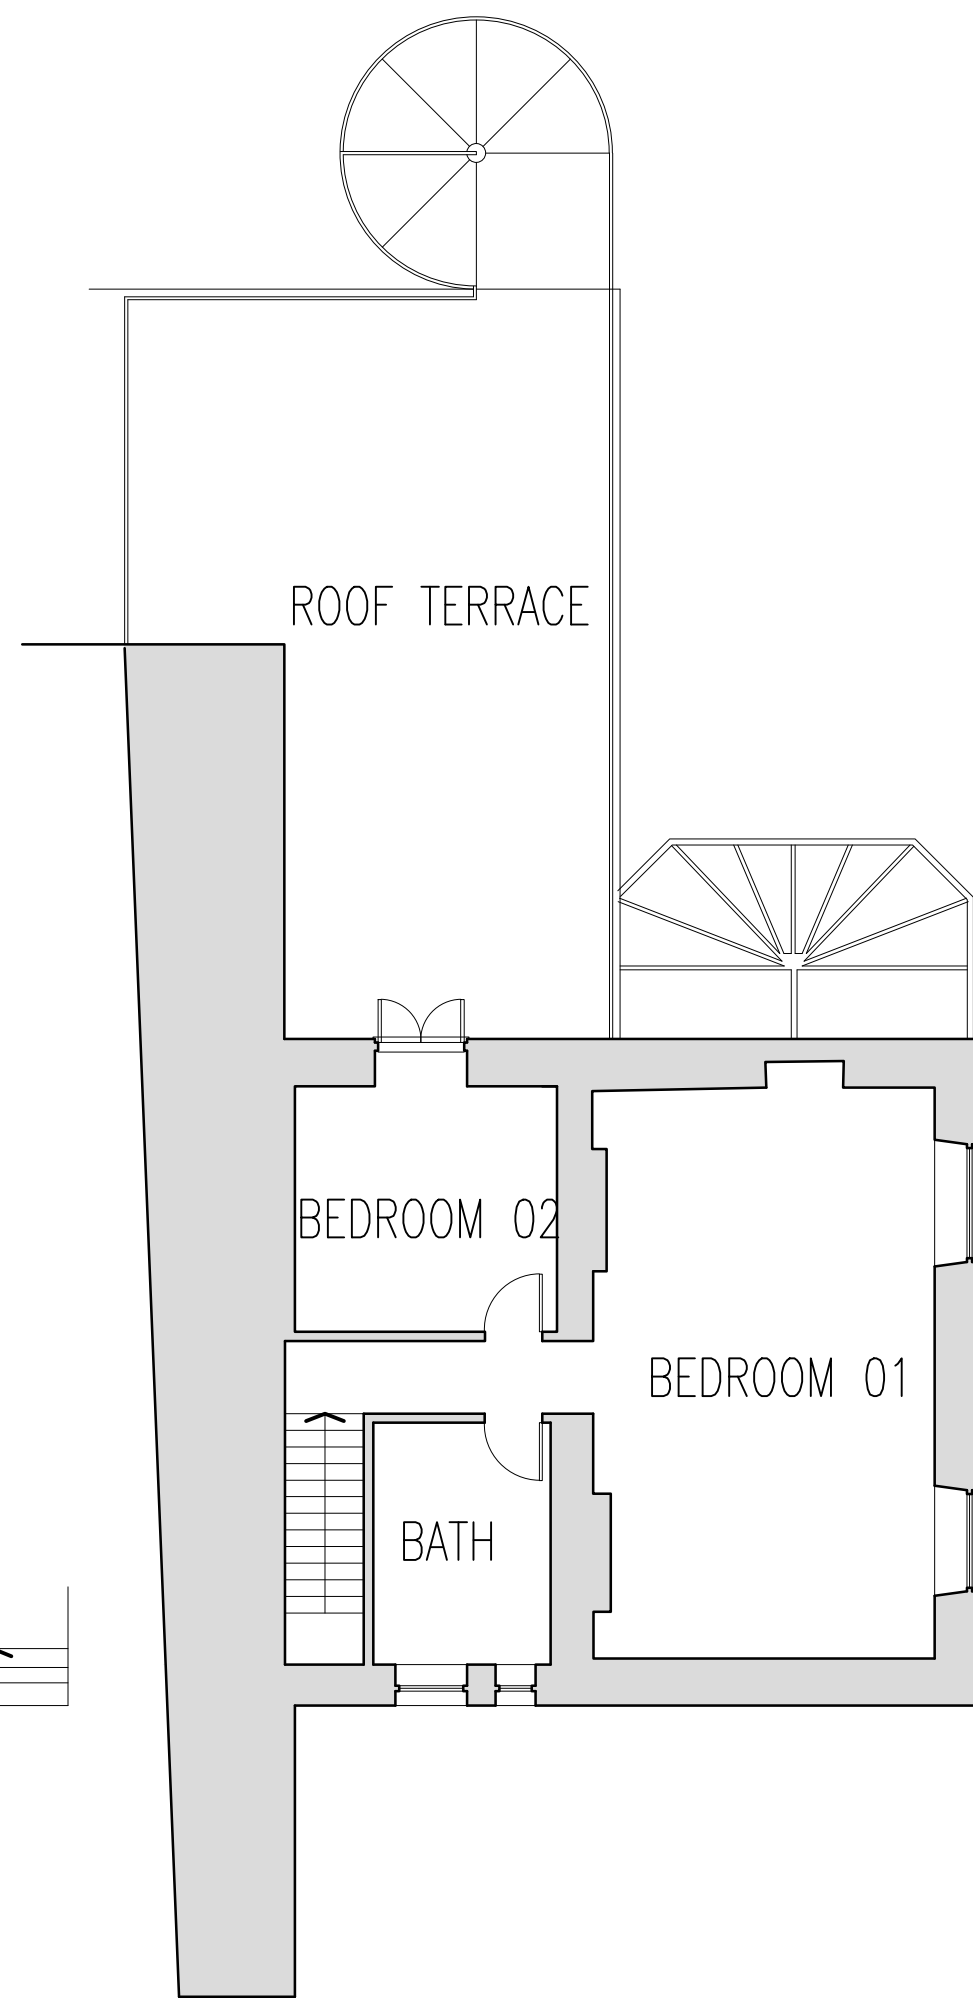


EXISTING FIRST FLOOR PLAN

SCALE 1:100 @ A1

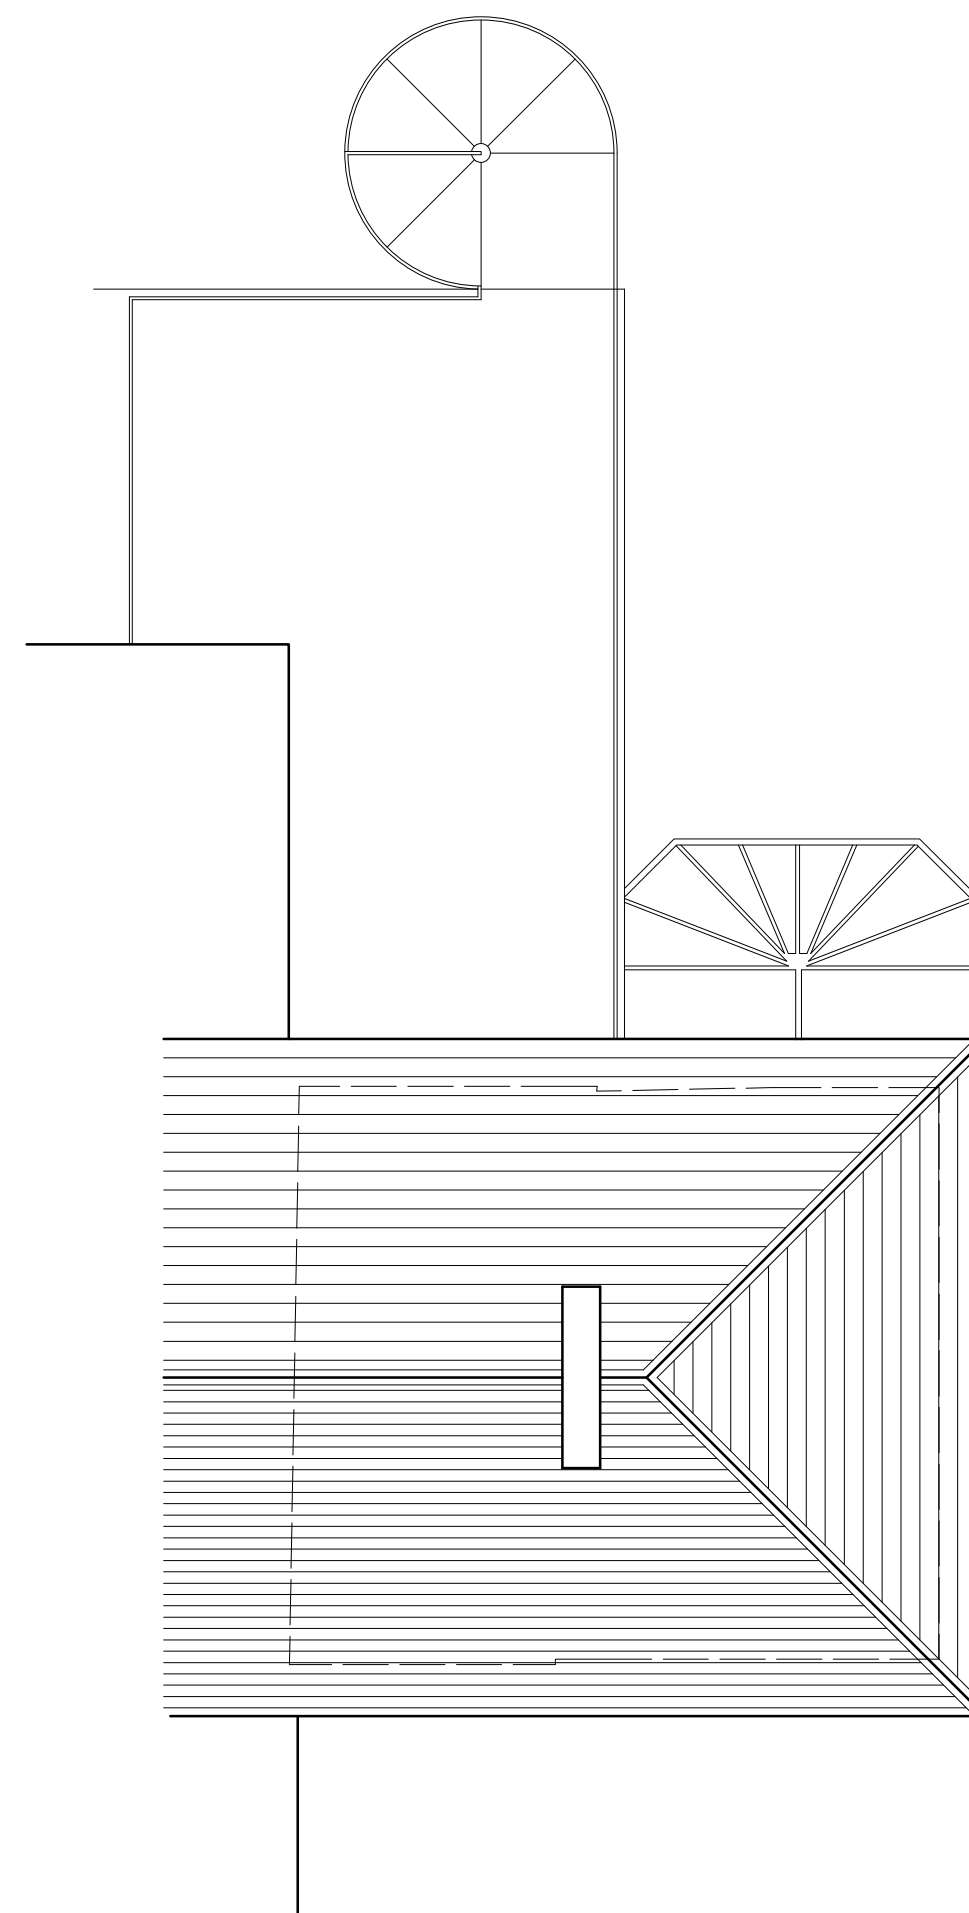



EXISTING ROOF PLAN

SCALE 1:100 @ A1

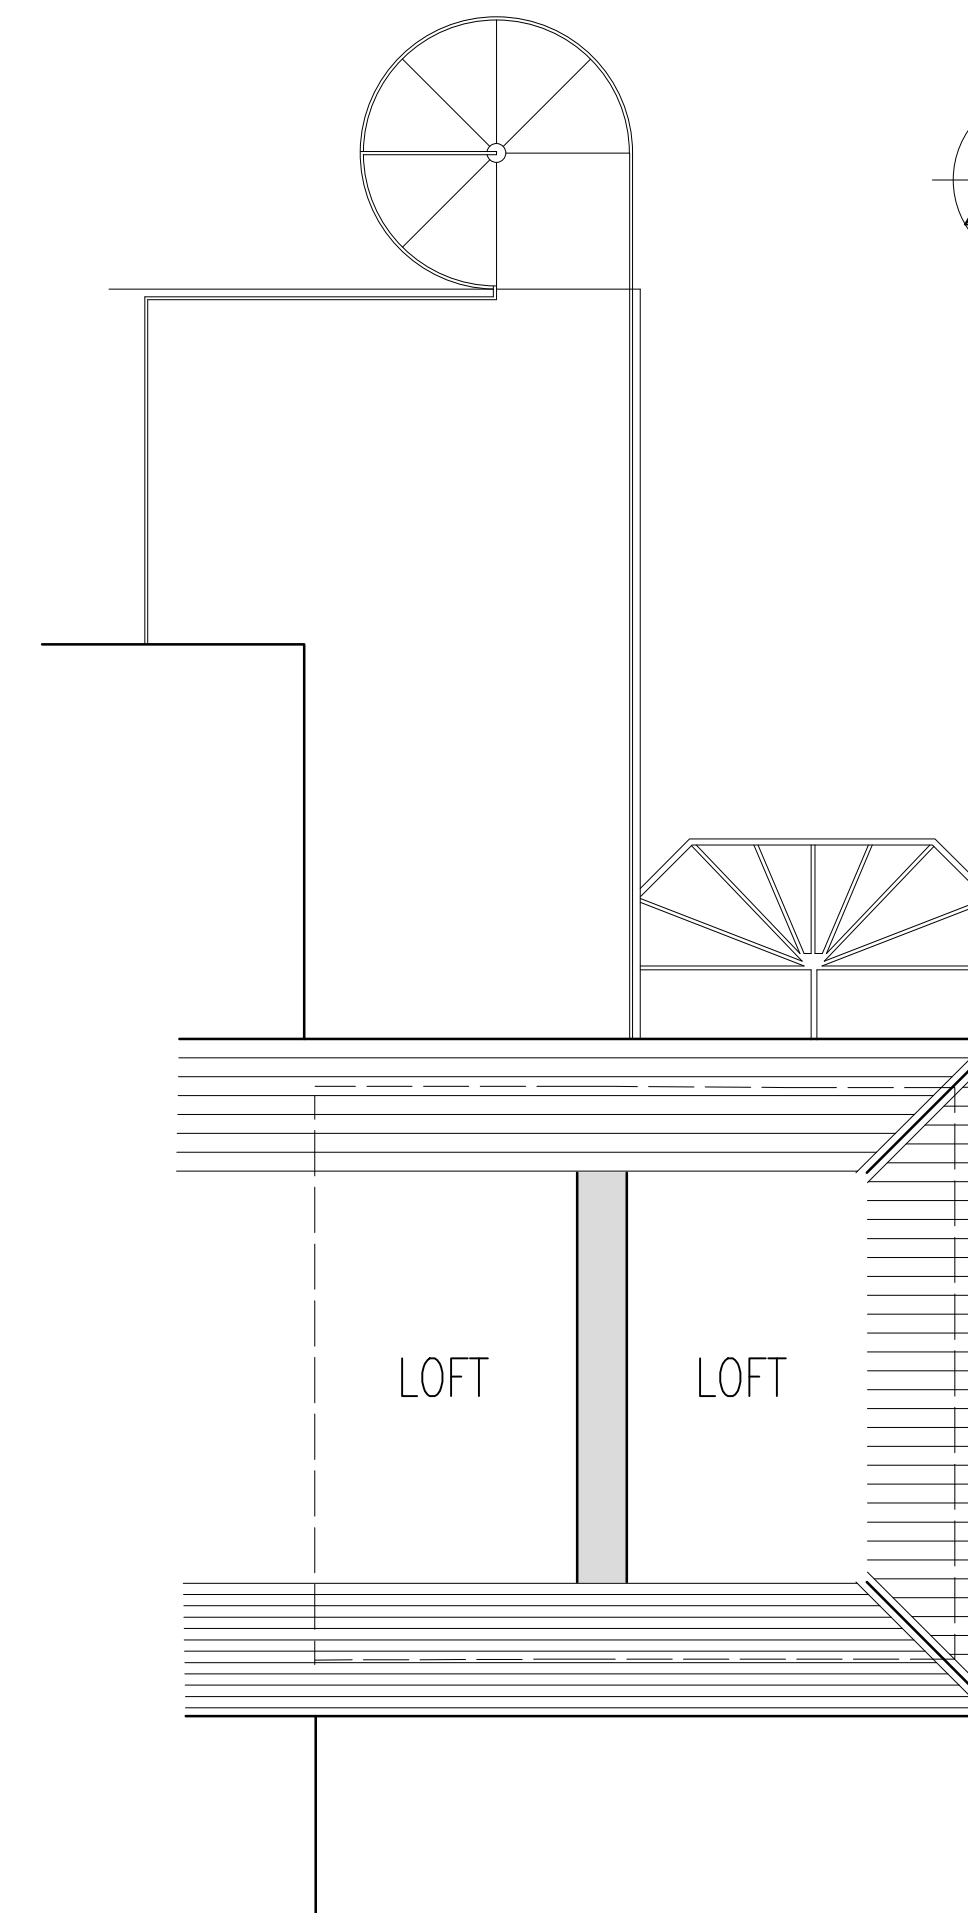


EXISTING LOFT PLAN

SCALE 1:100 @ A1

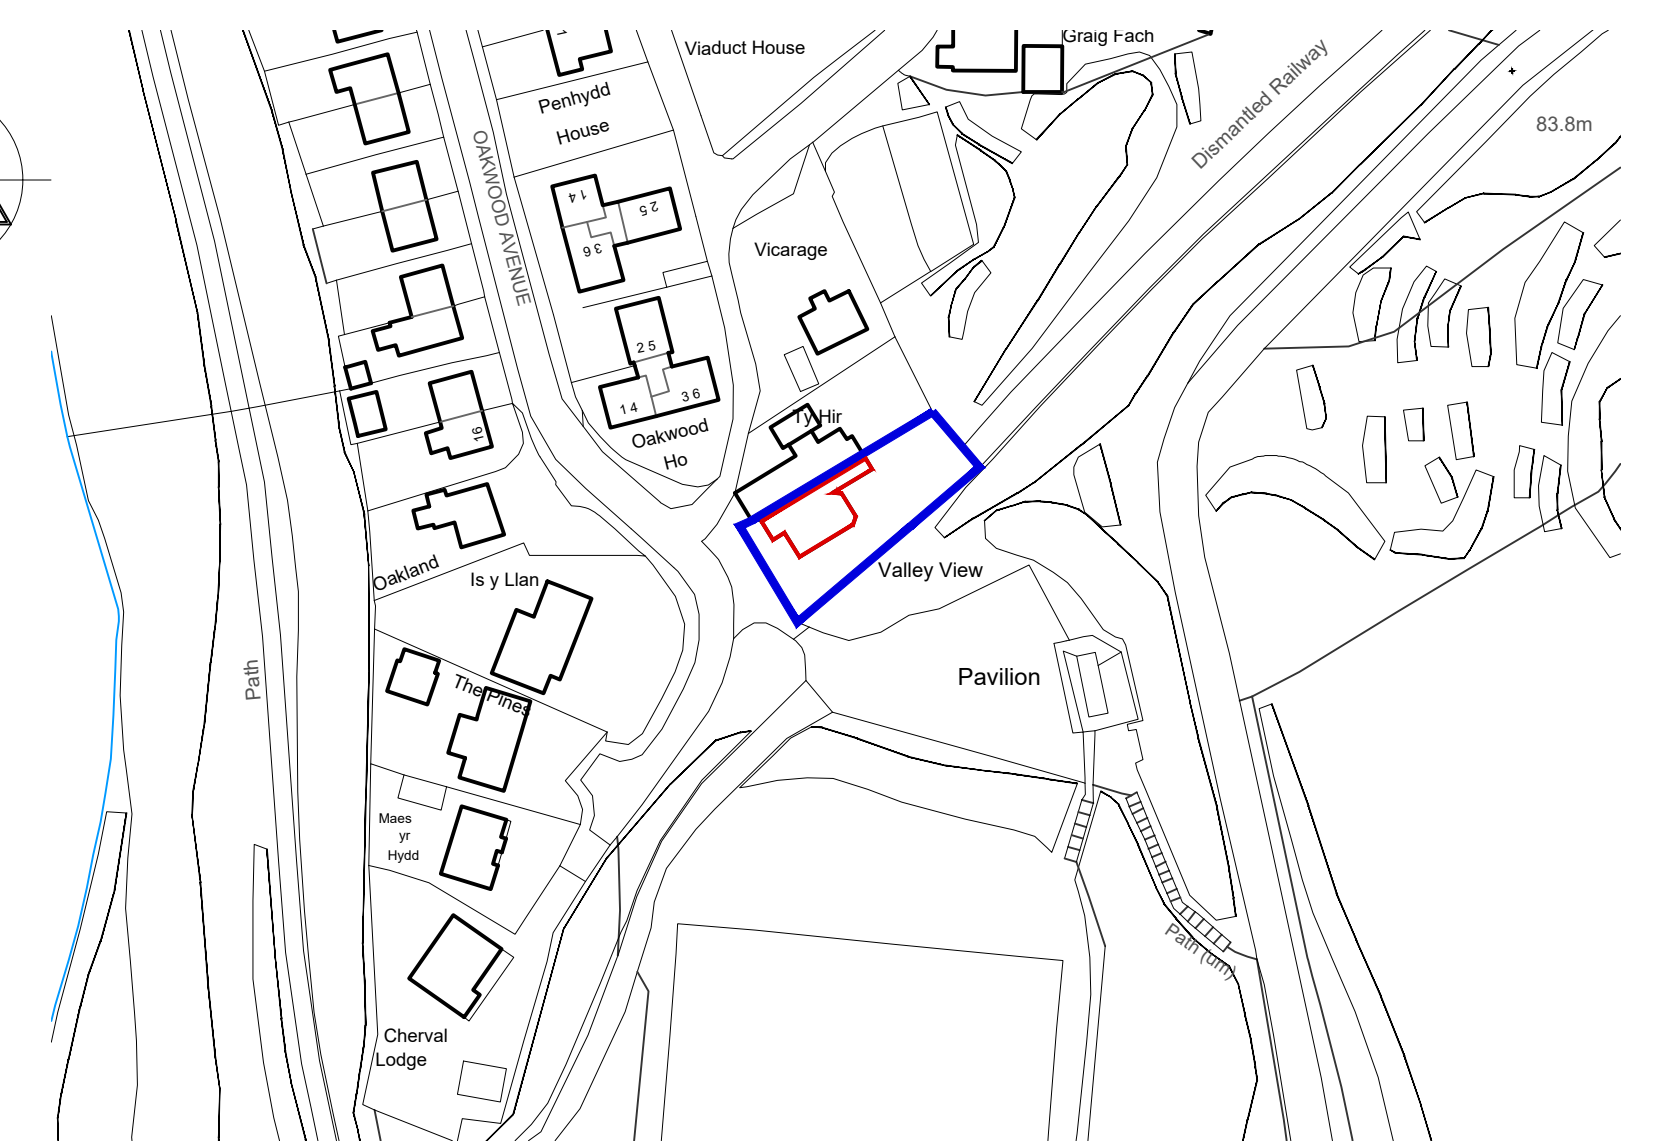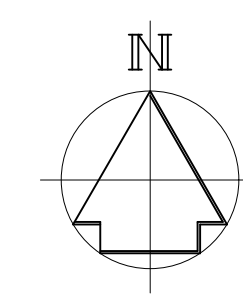

SITE LOCATION PLAN

SCALE 1:1250 @ A1

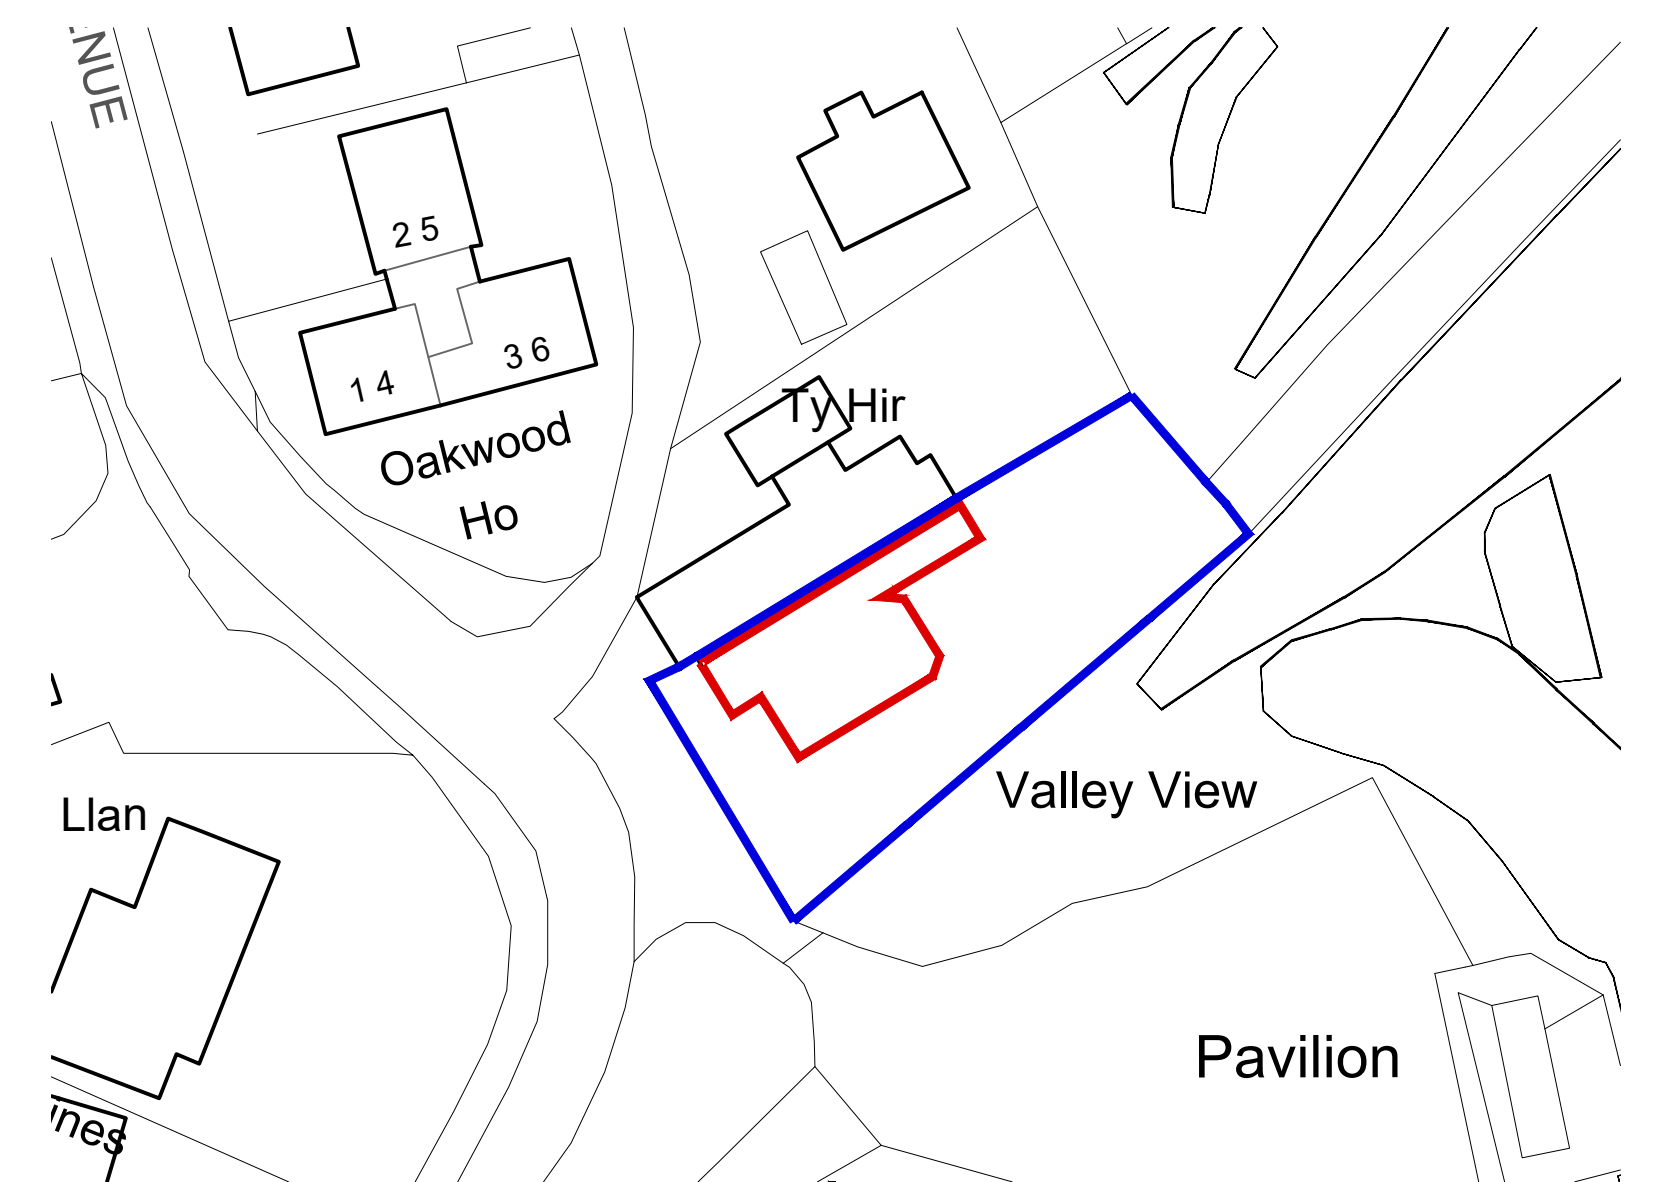

BLOCK PLAN

SCALE 1:500 @ A1

KEY

- APPLICANT OWNERSHIP 1016SQM
- AREA OF WORKS



EXISTING SOUTH WEST ELEVATION

SCALE 1:100 @ A1



EXISTING SOUTH EAST ELEVATION

SCALE 1:100 @ A1



EXISTING NORTH EAST ELEVATION

SCALE 1:100 @ A1

REFURBISHMENT AND ALTERATIONS TO VALLEY VIEW, OAKWOOD AVENUE, PONTRHYDYFEN, SA12 9SD
SITE LOCATION, BLOCK PLAN, EXISTING PLAN, ELEVATIONS

APPLICANT: MS L DAVIES

DWG: A01

A1 SHEET