



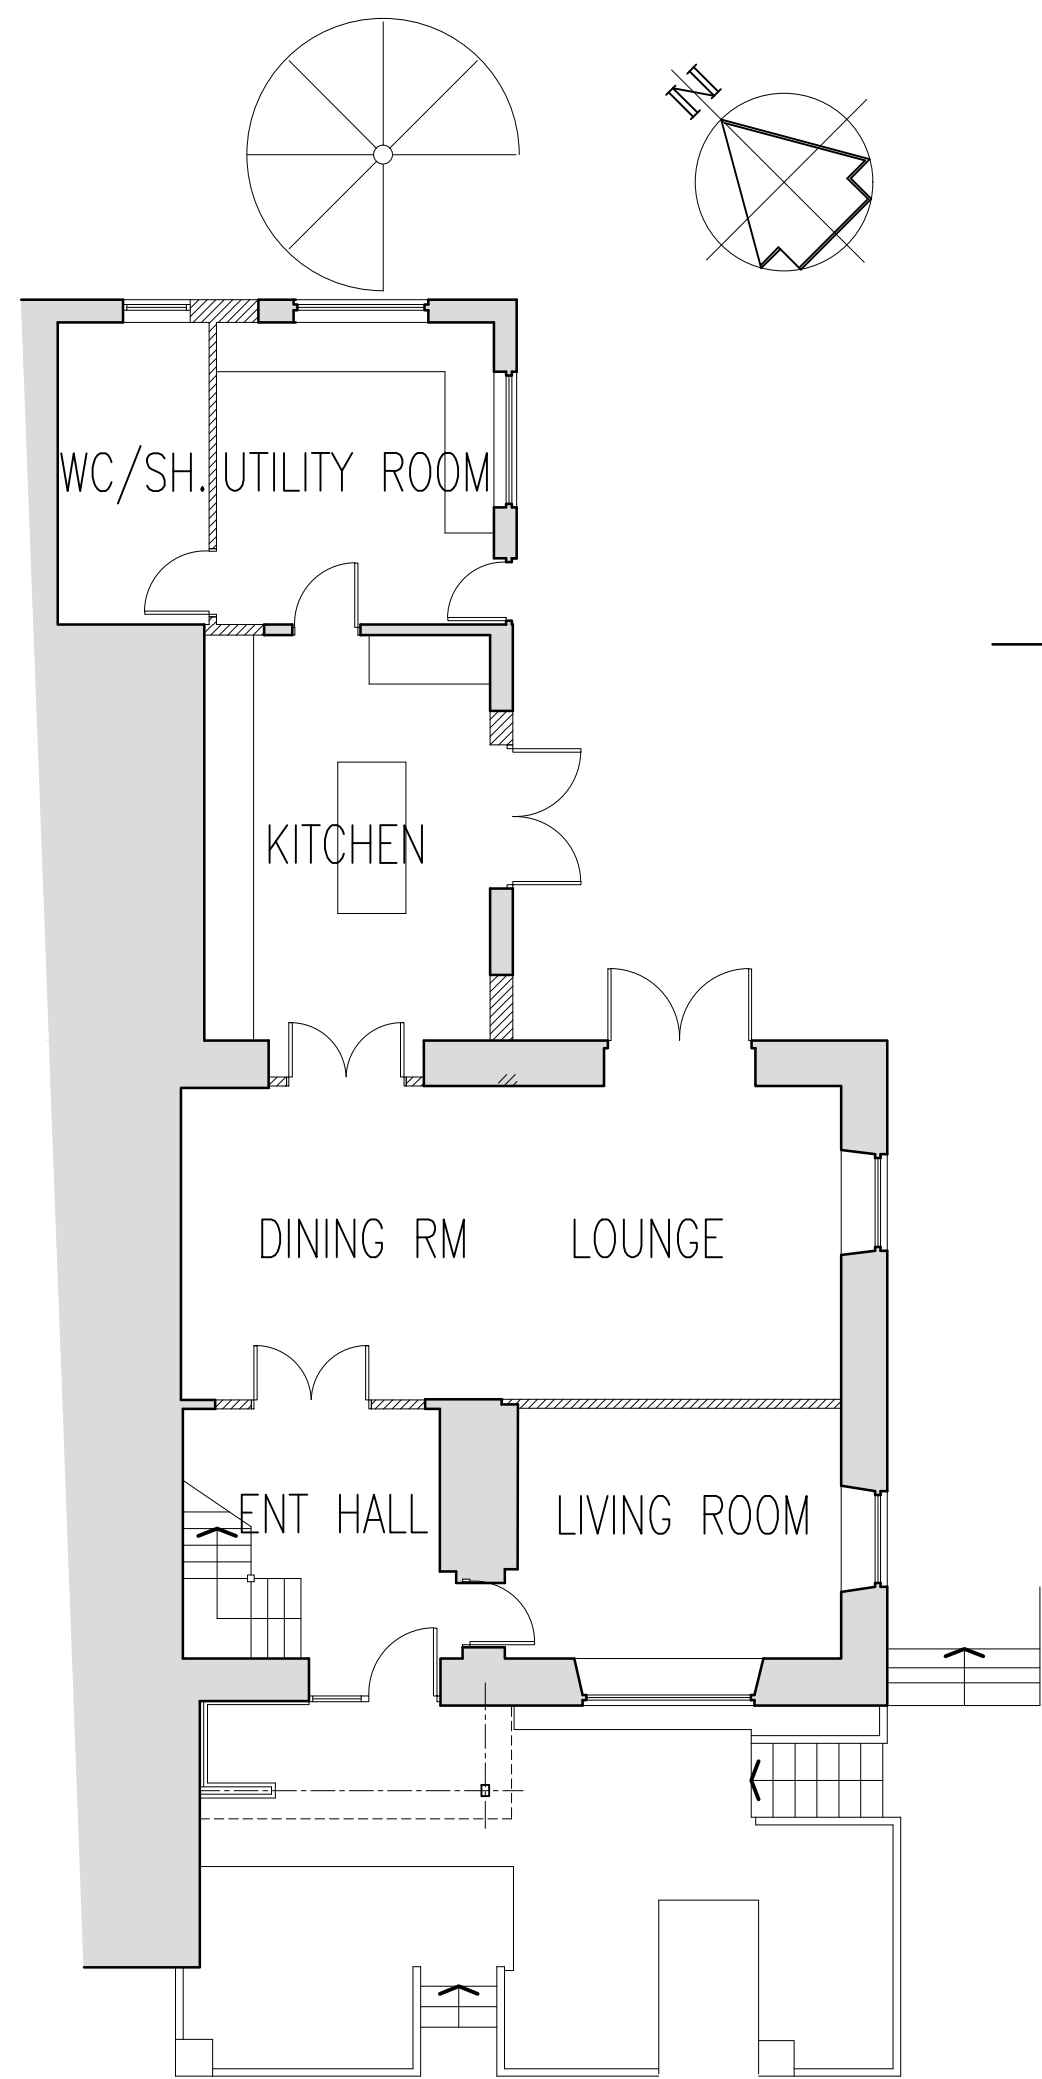


PROPOSED GROUND FLOOR PLAN

SCALE 1:100 @ A1

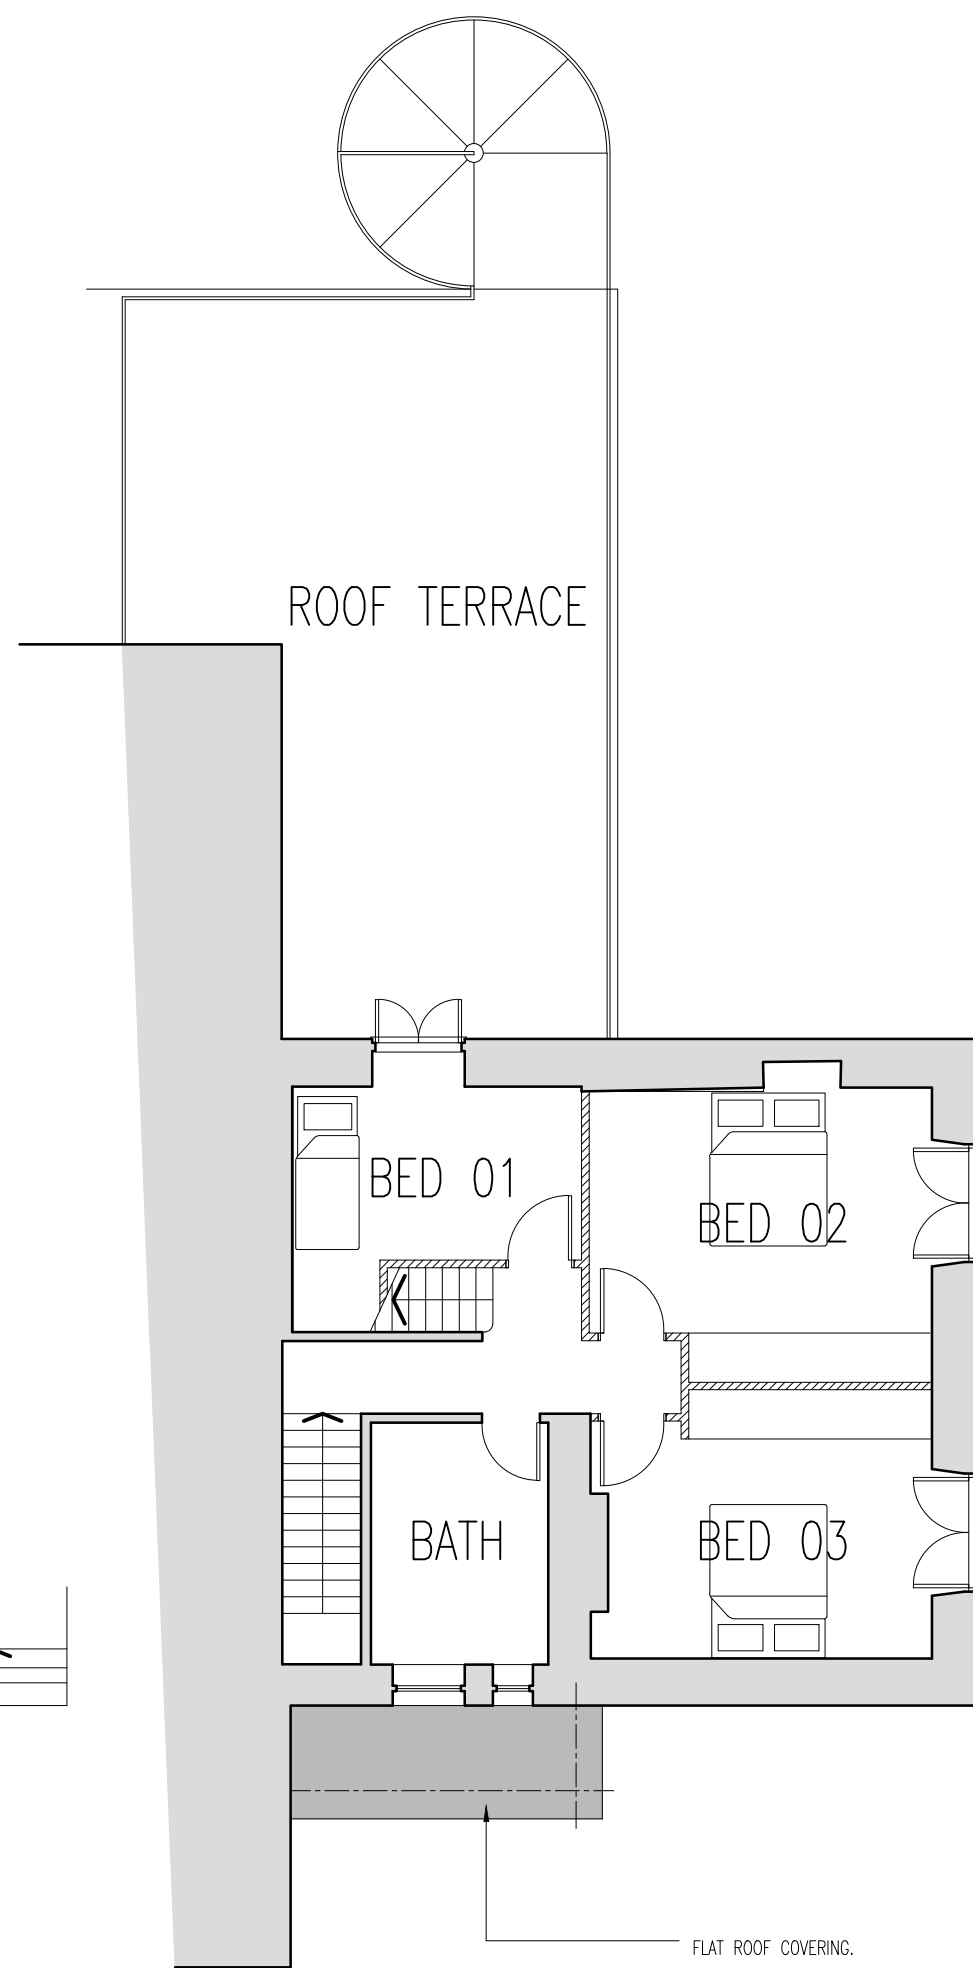


PROPOSED FIRST FLOOR PLAN

SCALE 1:100 @ A1

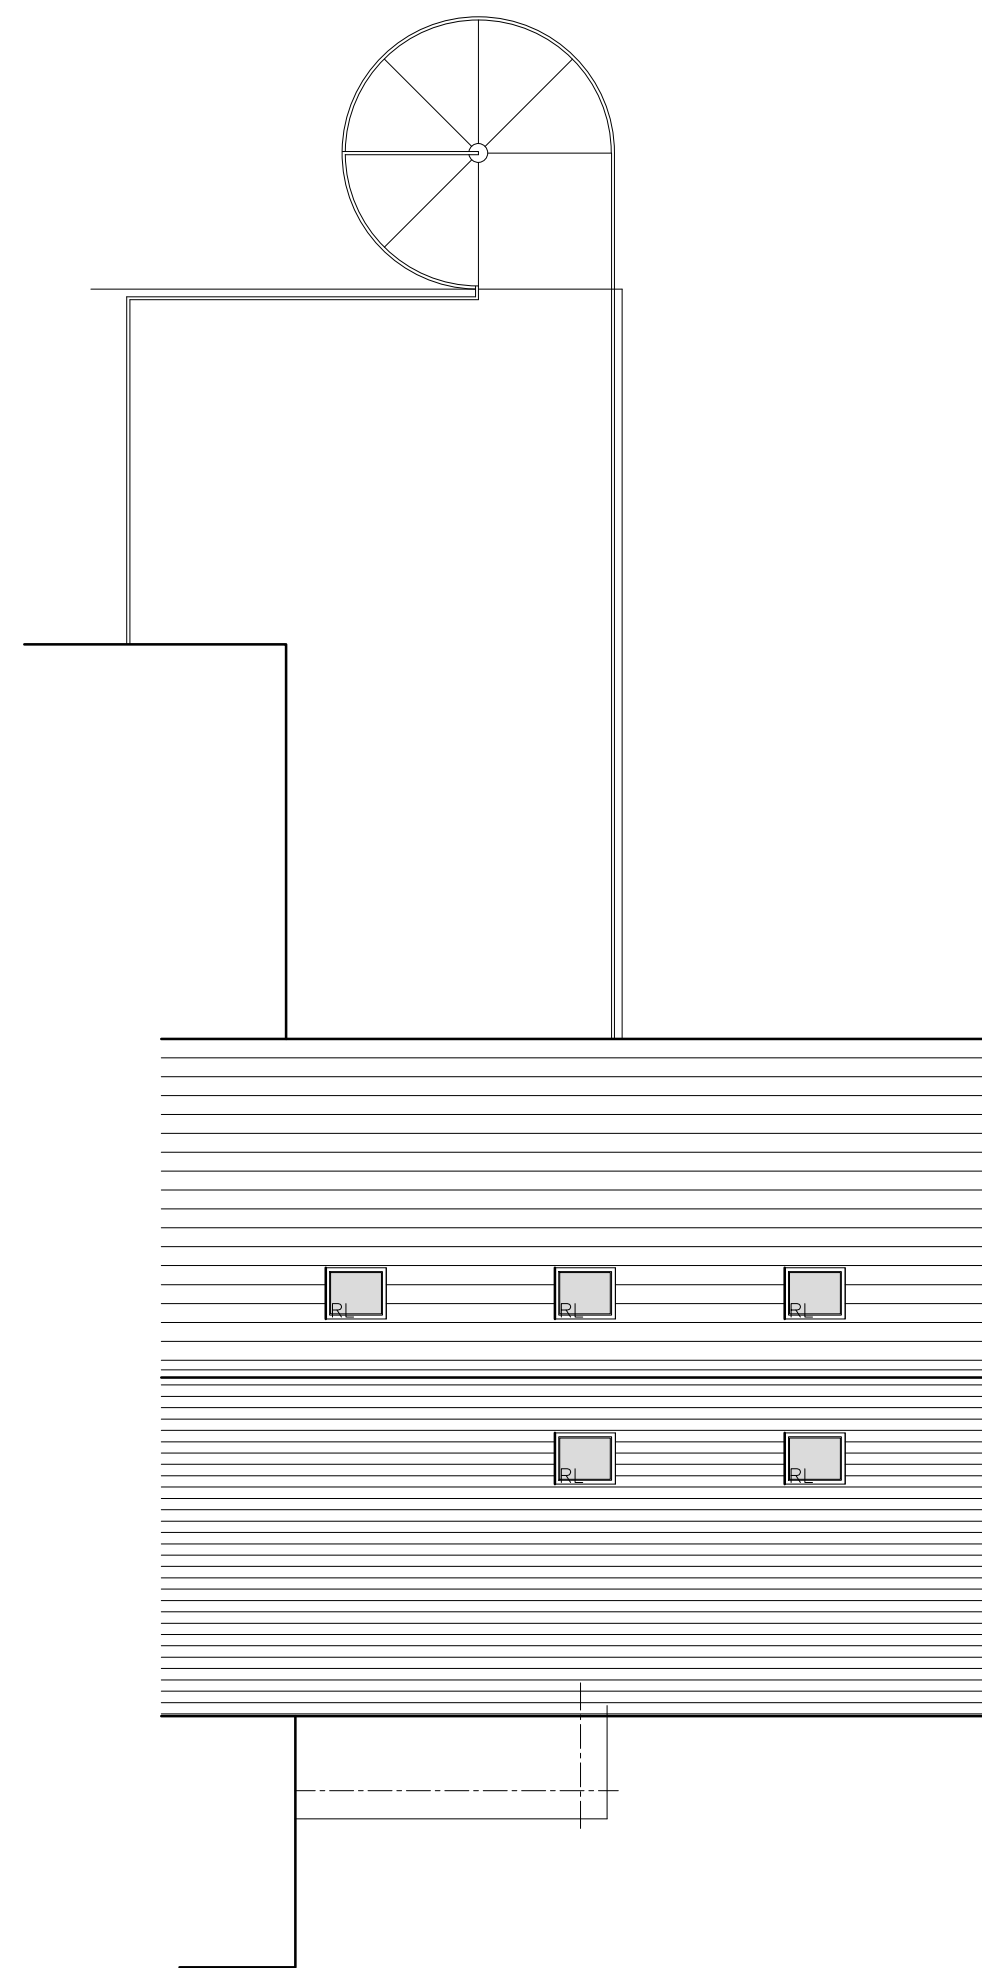



PROPOSED ROOF PLAN

SCALE 1:100 @ A1

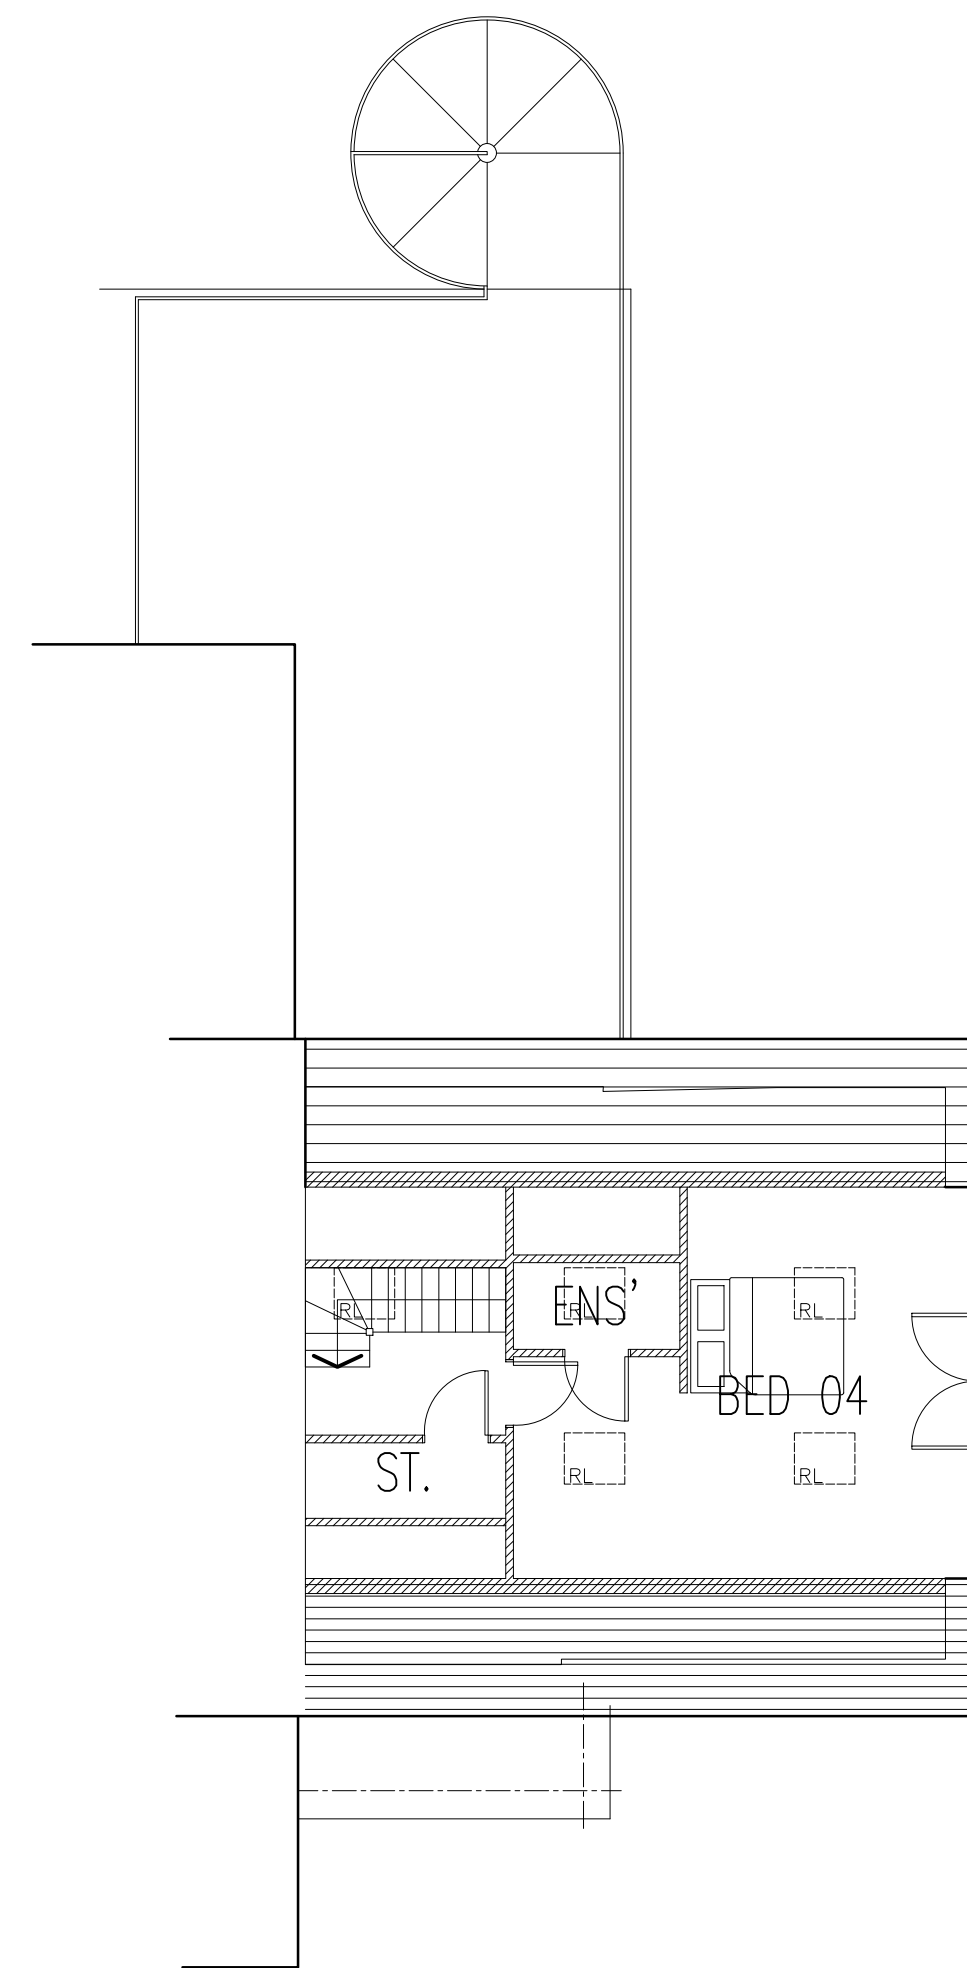


PROPOSED LOFT PLAN

SCALE 1:100 @ A1

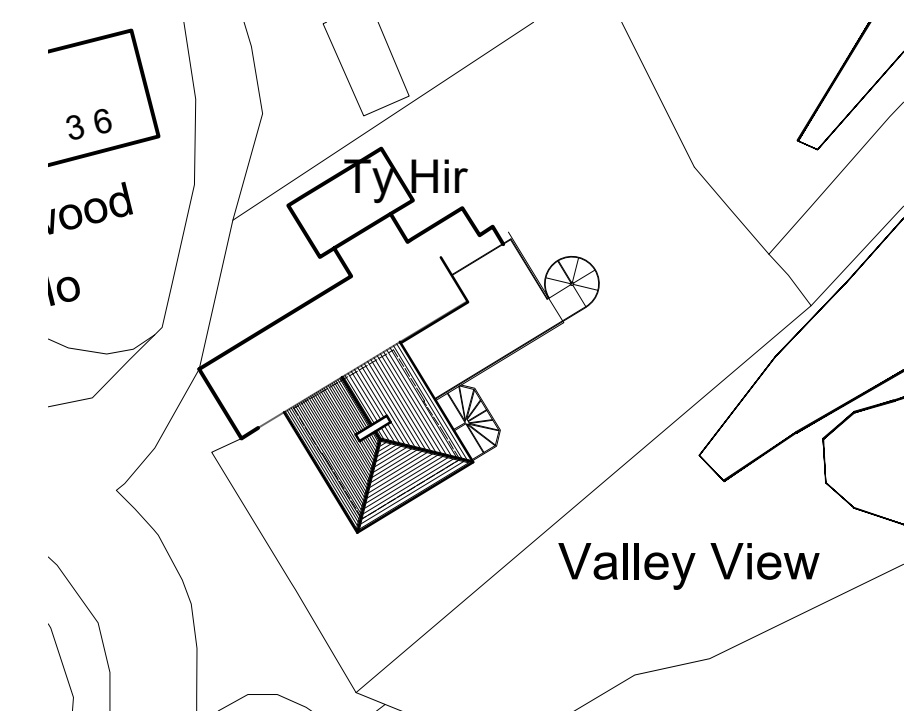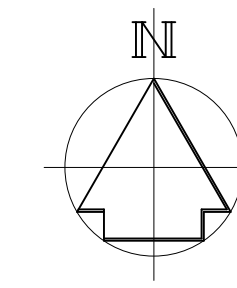


EXISTING SITE PLAN

SCALE 1:500 @ A1

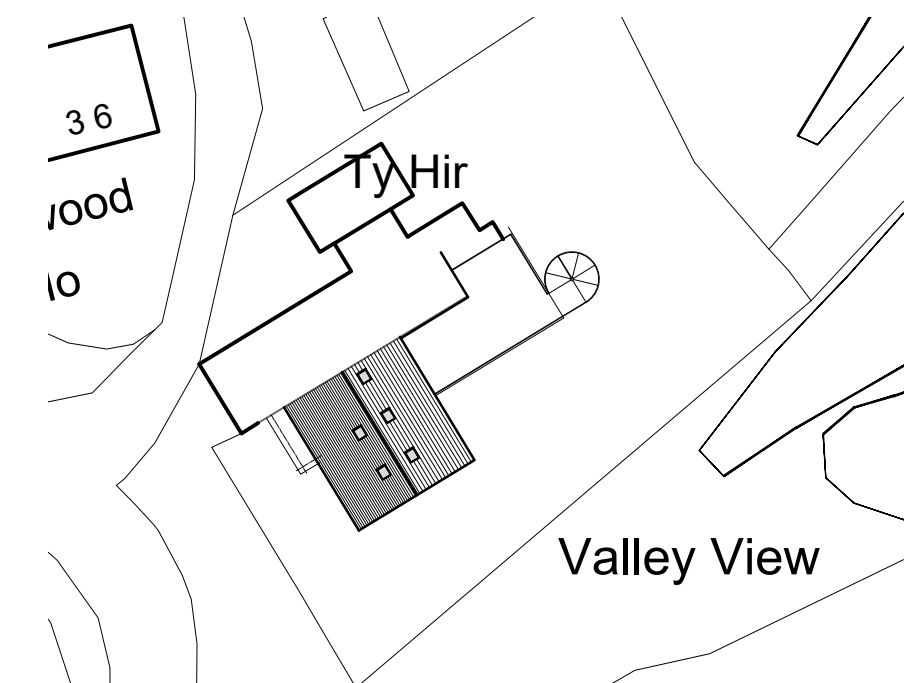

PROPOSED SITE PLAN

SCALE 1:500 @ A1

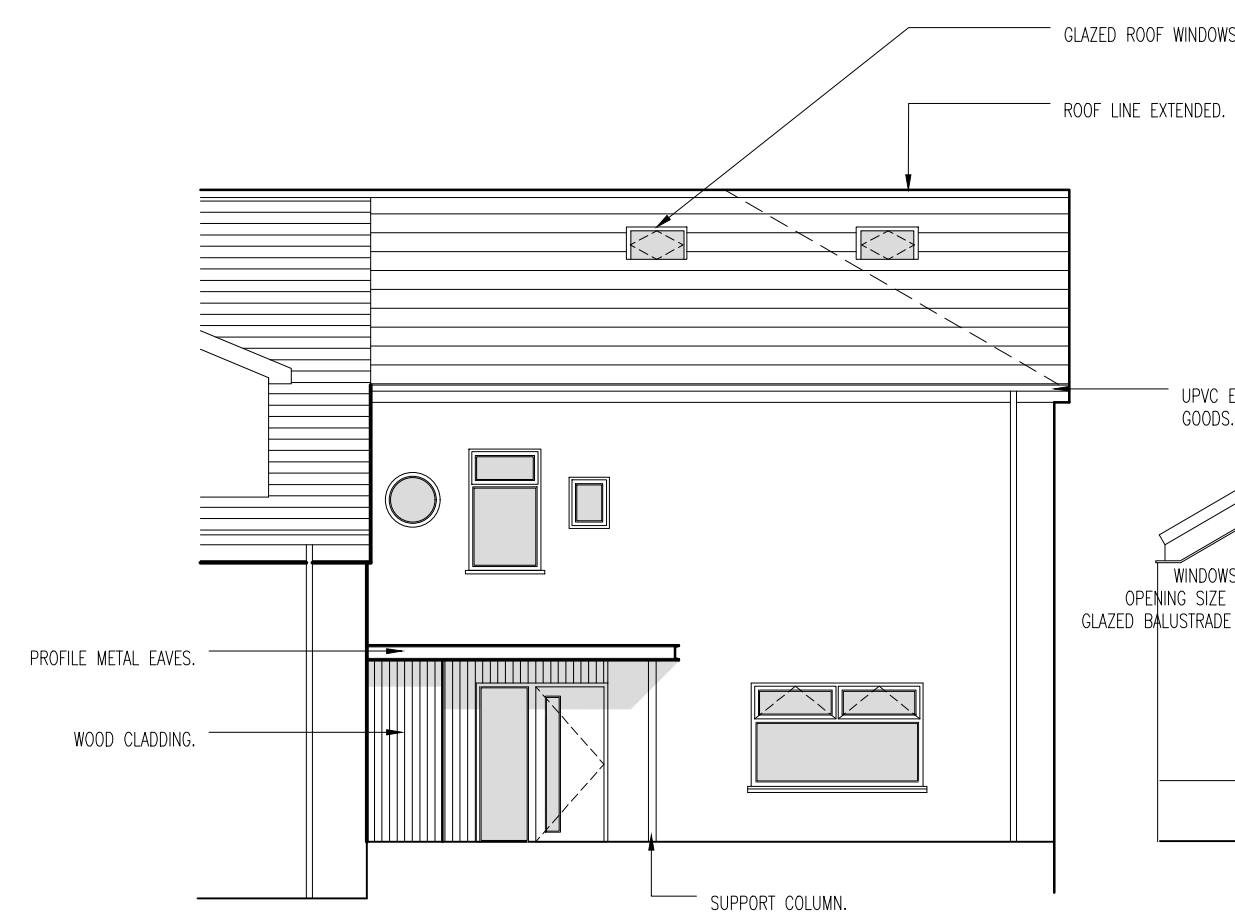

PROPOSED SOUTH WEST ELEVATION

SCALE 1:100 @ A1



PROPOSED SOUTH EAST ELEVATION

SCALE 1:100 @ A1



PROPOSED NORTH EAST ELEVATION

SCALE 1:100 @ A1

REFURBISHMENT AND ALTERATIONS TO VALLEY VIEW, OAKWOOD AVENUE, PONTRHYDYFEN, SA12 9SD
PROPOSED PLAN, ELEVATIONS. EXISTING AND PROPOSED SITE PLAN

APPLICANT: MS L DAVIES

DWG: A02

A1 SHEET