



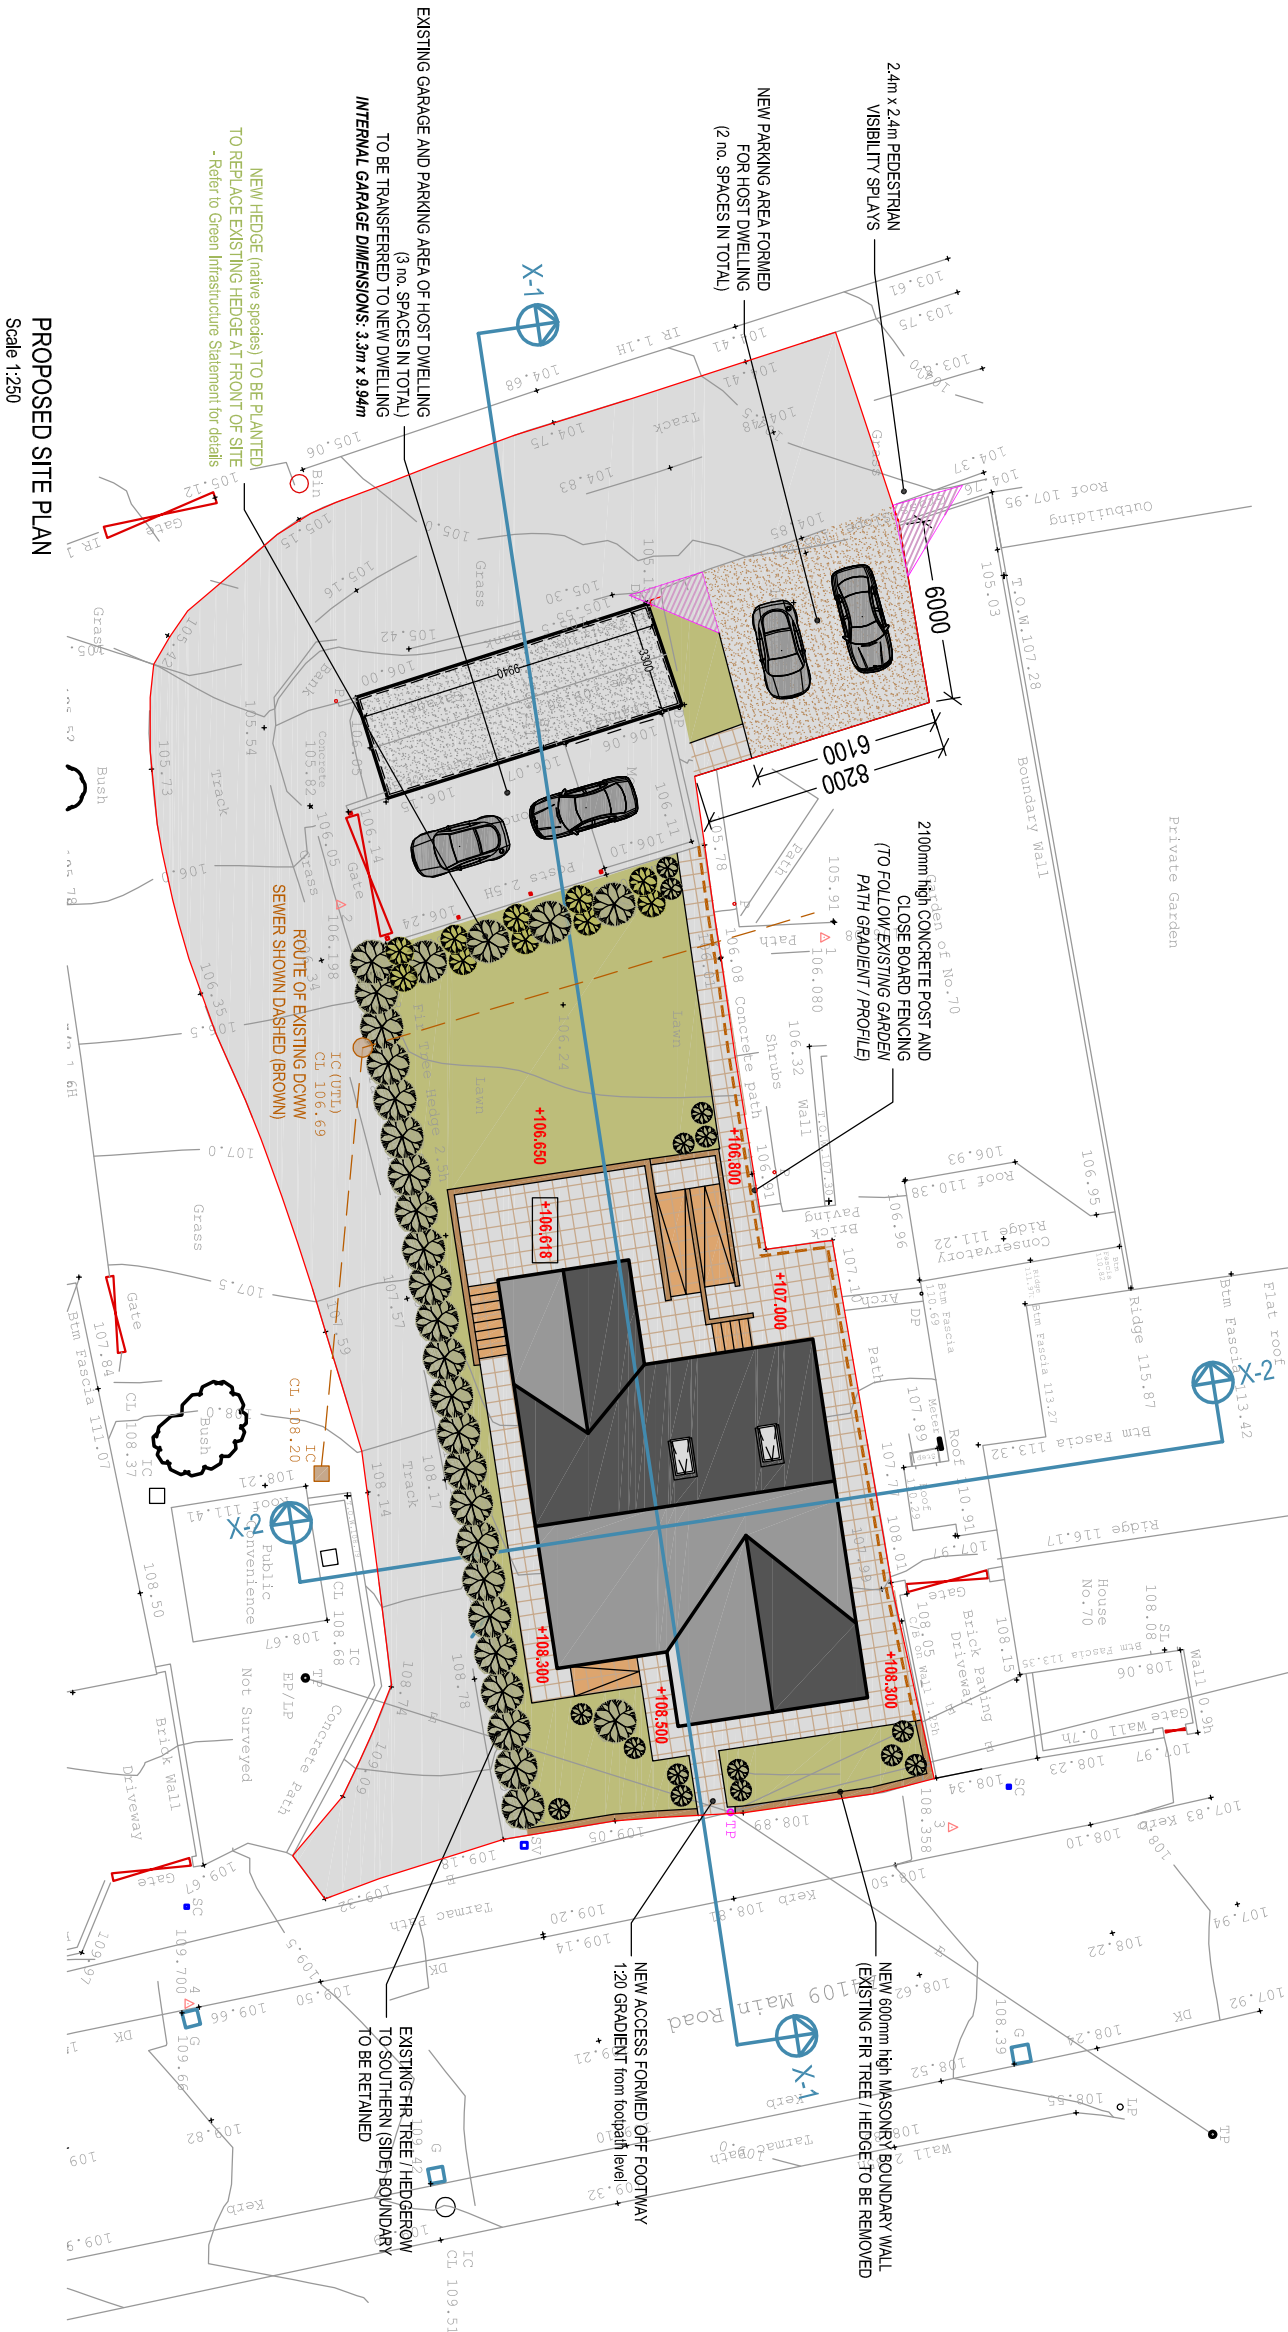

Client:
Mr & Mrs J. Phillips
70 Main Road
Cynant
Neath
SA10 8NT

Project Title:
**PROPOSED
RESIDENTIAL DWELLING**
on Land at 70 Main Road,
Cynant

General Notes: 1. Do not scale from this drawing. All dimensions are in millimetres unless otherwise stated. 2. Dimensions are in millimetres unless otherwise stated.			
Drawing Issue:			
PLANNING			
Drawing Title: PROPOSED SITE PLAN & SECTIONS			
Drawing No:	CPD-003	Revision:	C
Date:	20-01-2025	Revised:	10-03-2026
Scale(s):	1:250 / 1:200	Paper Size:	A3

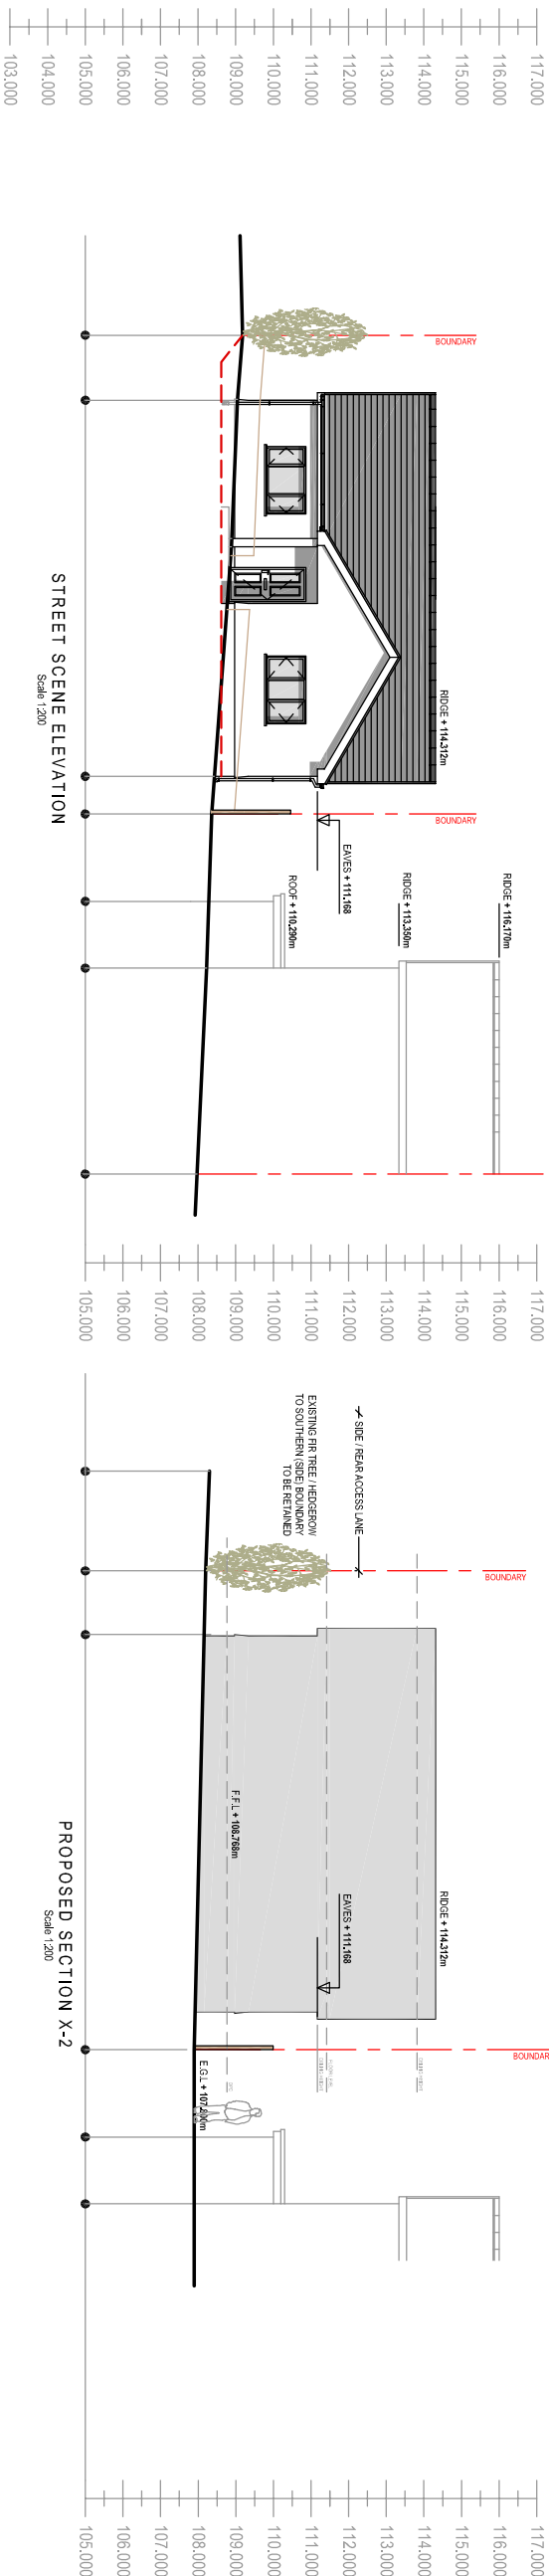

Cwm Planning & Design Ltd.
(Civil, Structural & Architectural)