


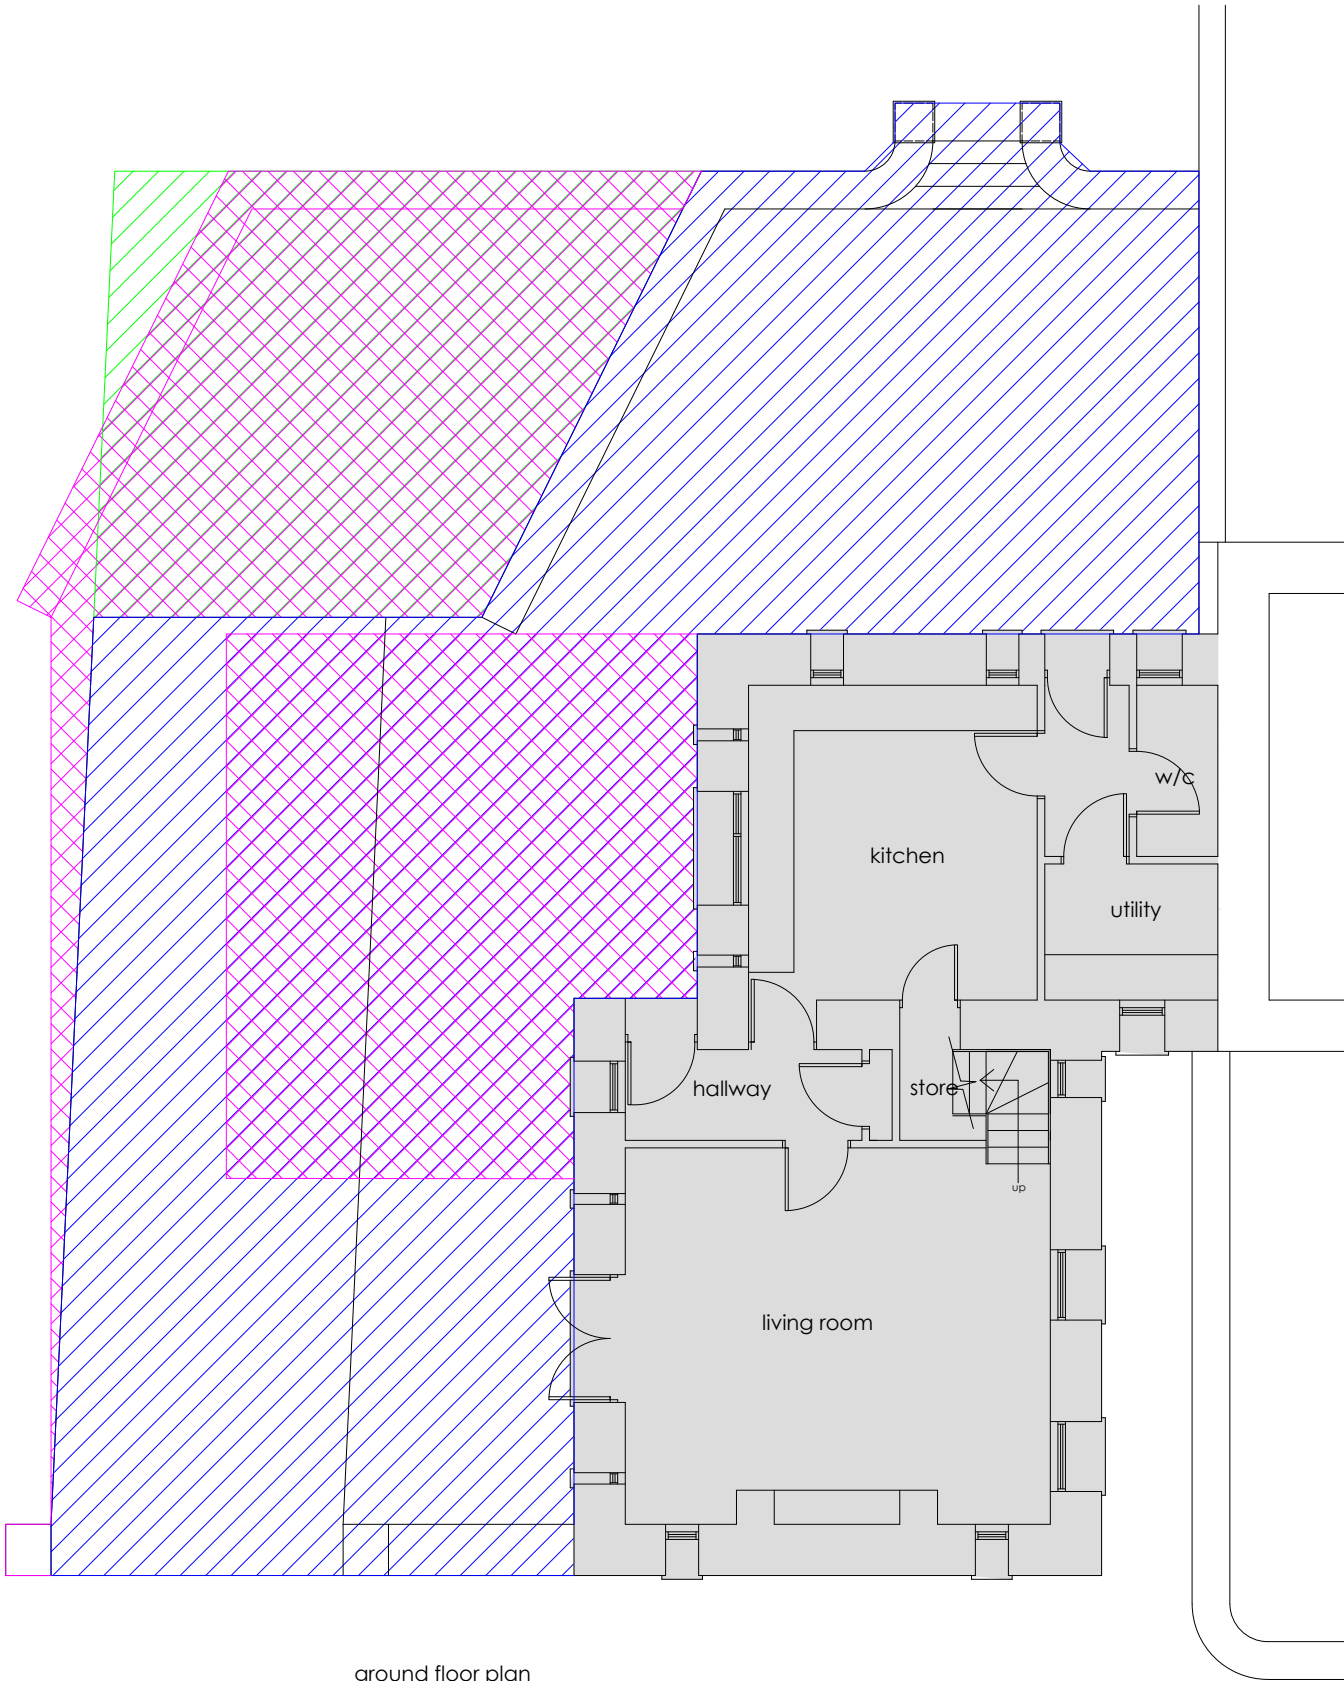


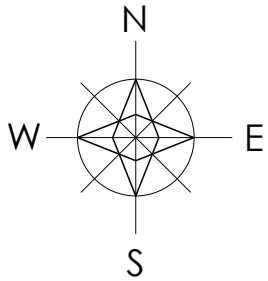


ground floor plan
scale | 1:100

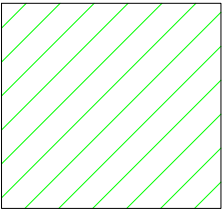

existing soft surface area | 38.00m2

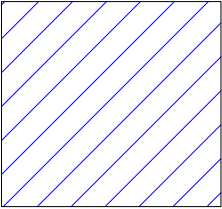

existing hard surface area | 143.00m2

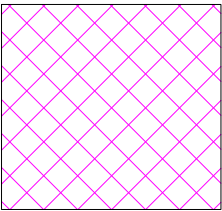

proposed extension surface area | 41.00m2
proposed hard surface area | 37.00m2
total hard surface area | 78.00m2



revision	
a	
b	
c	
d	
e	
f	
g	

planning

project	drawing	date
BWYTHYN CERRIG, LLWYN LLANC FARM, CRYNANT	SURFACE AREA CALCULATION	MARCH 2026
client	drawing no.	scale
MR & MRS HOPKINS	22.BCLLF.05	1 100 @ A3
www.iplanarchitecture.co.uk	hello@iplanarchitecture.co.uk	07765 660189