



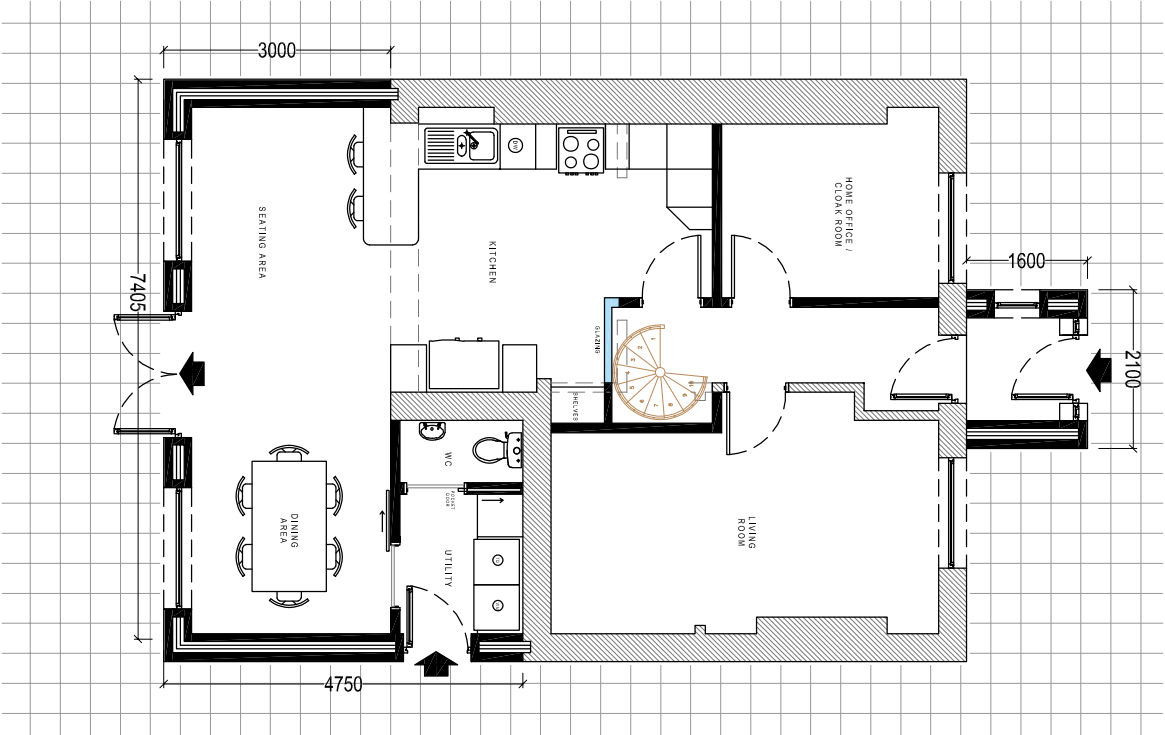

PROPOSED GROUND FLOOR PLAN

Scale 1:100

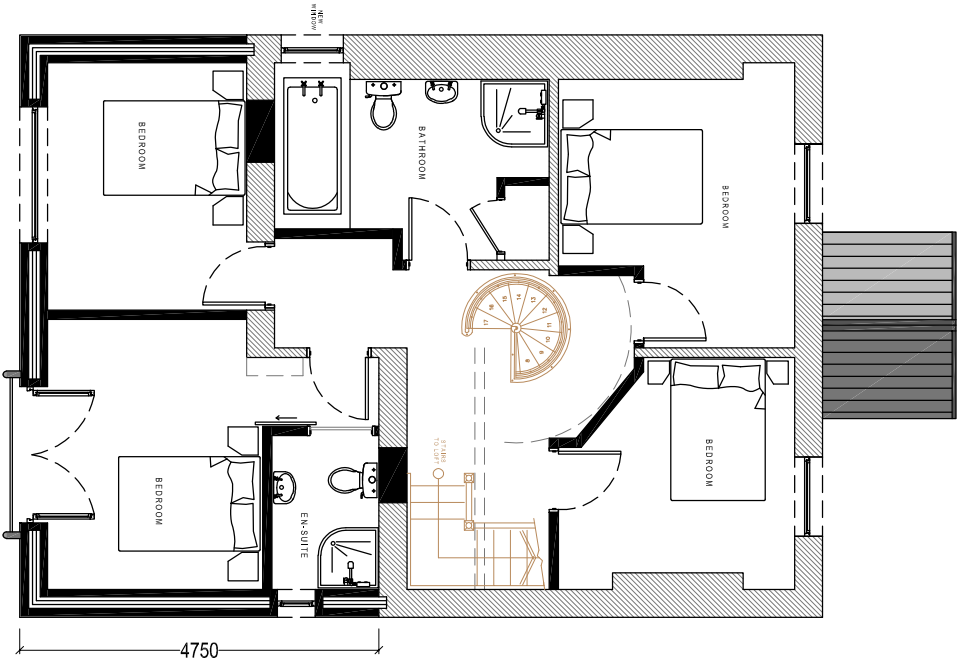

PROPOSED FIRST FLOOR PLAN

Scale 1:100

Client:		58 Edward Street Alliven	
Project Title:		PROPOSED DOUBLE STOREY REAR EXTENSION & FRONT PORCH	
General Notes: 1. Do not scale from this drawing. Take figured dimensions only. 2. Dimensions are in millimetres unless otherwise stated.			
Drawing Issue:			
PLANNING			
Drawing Title:			
PROPOSED FLOOR PLANS			
Drawing No:	CPD-006	Revision:	A
Date:	26-01-2026	Revised:	13-03-2026
Scale(s):	1:100	Paper Size:	A3
			
Cwm Planning & Design Ltd. (Civil, Structural & Architectural)			