


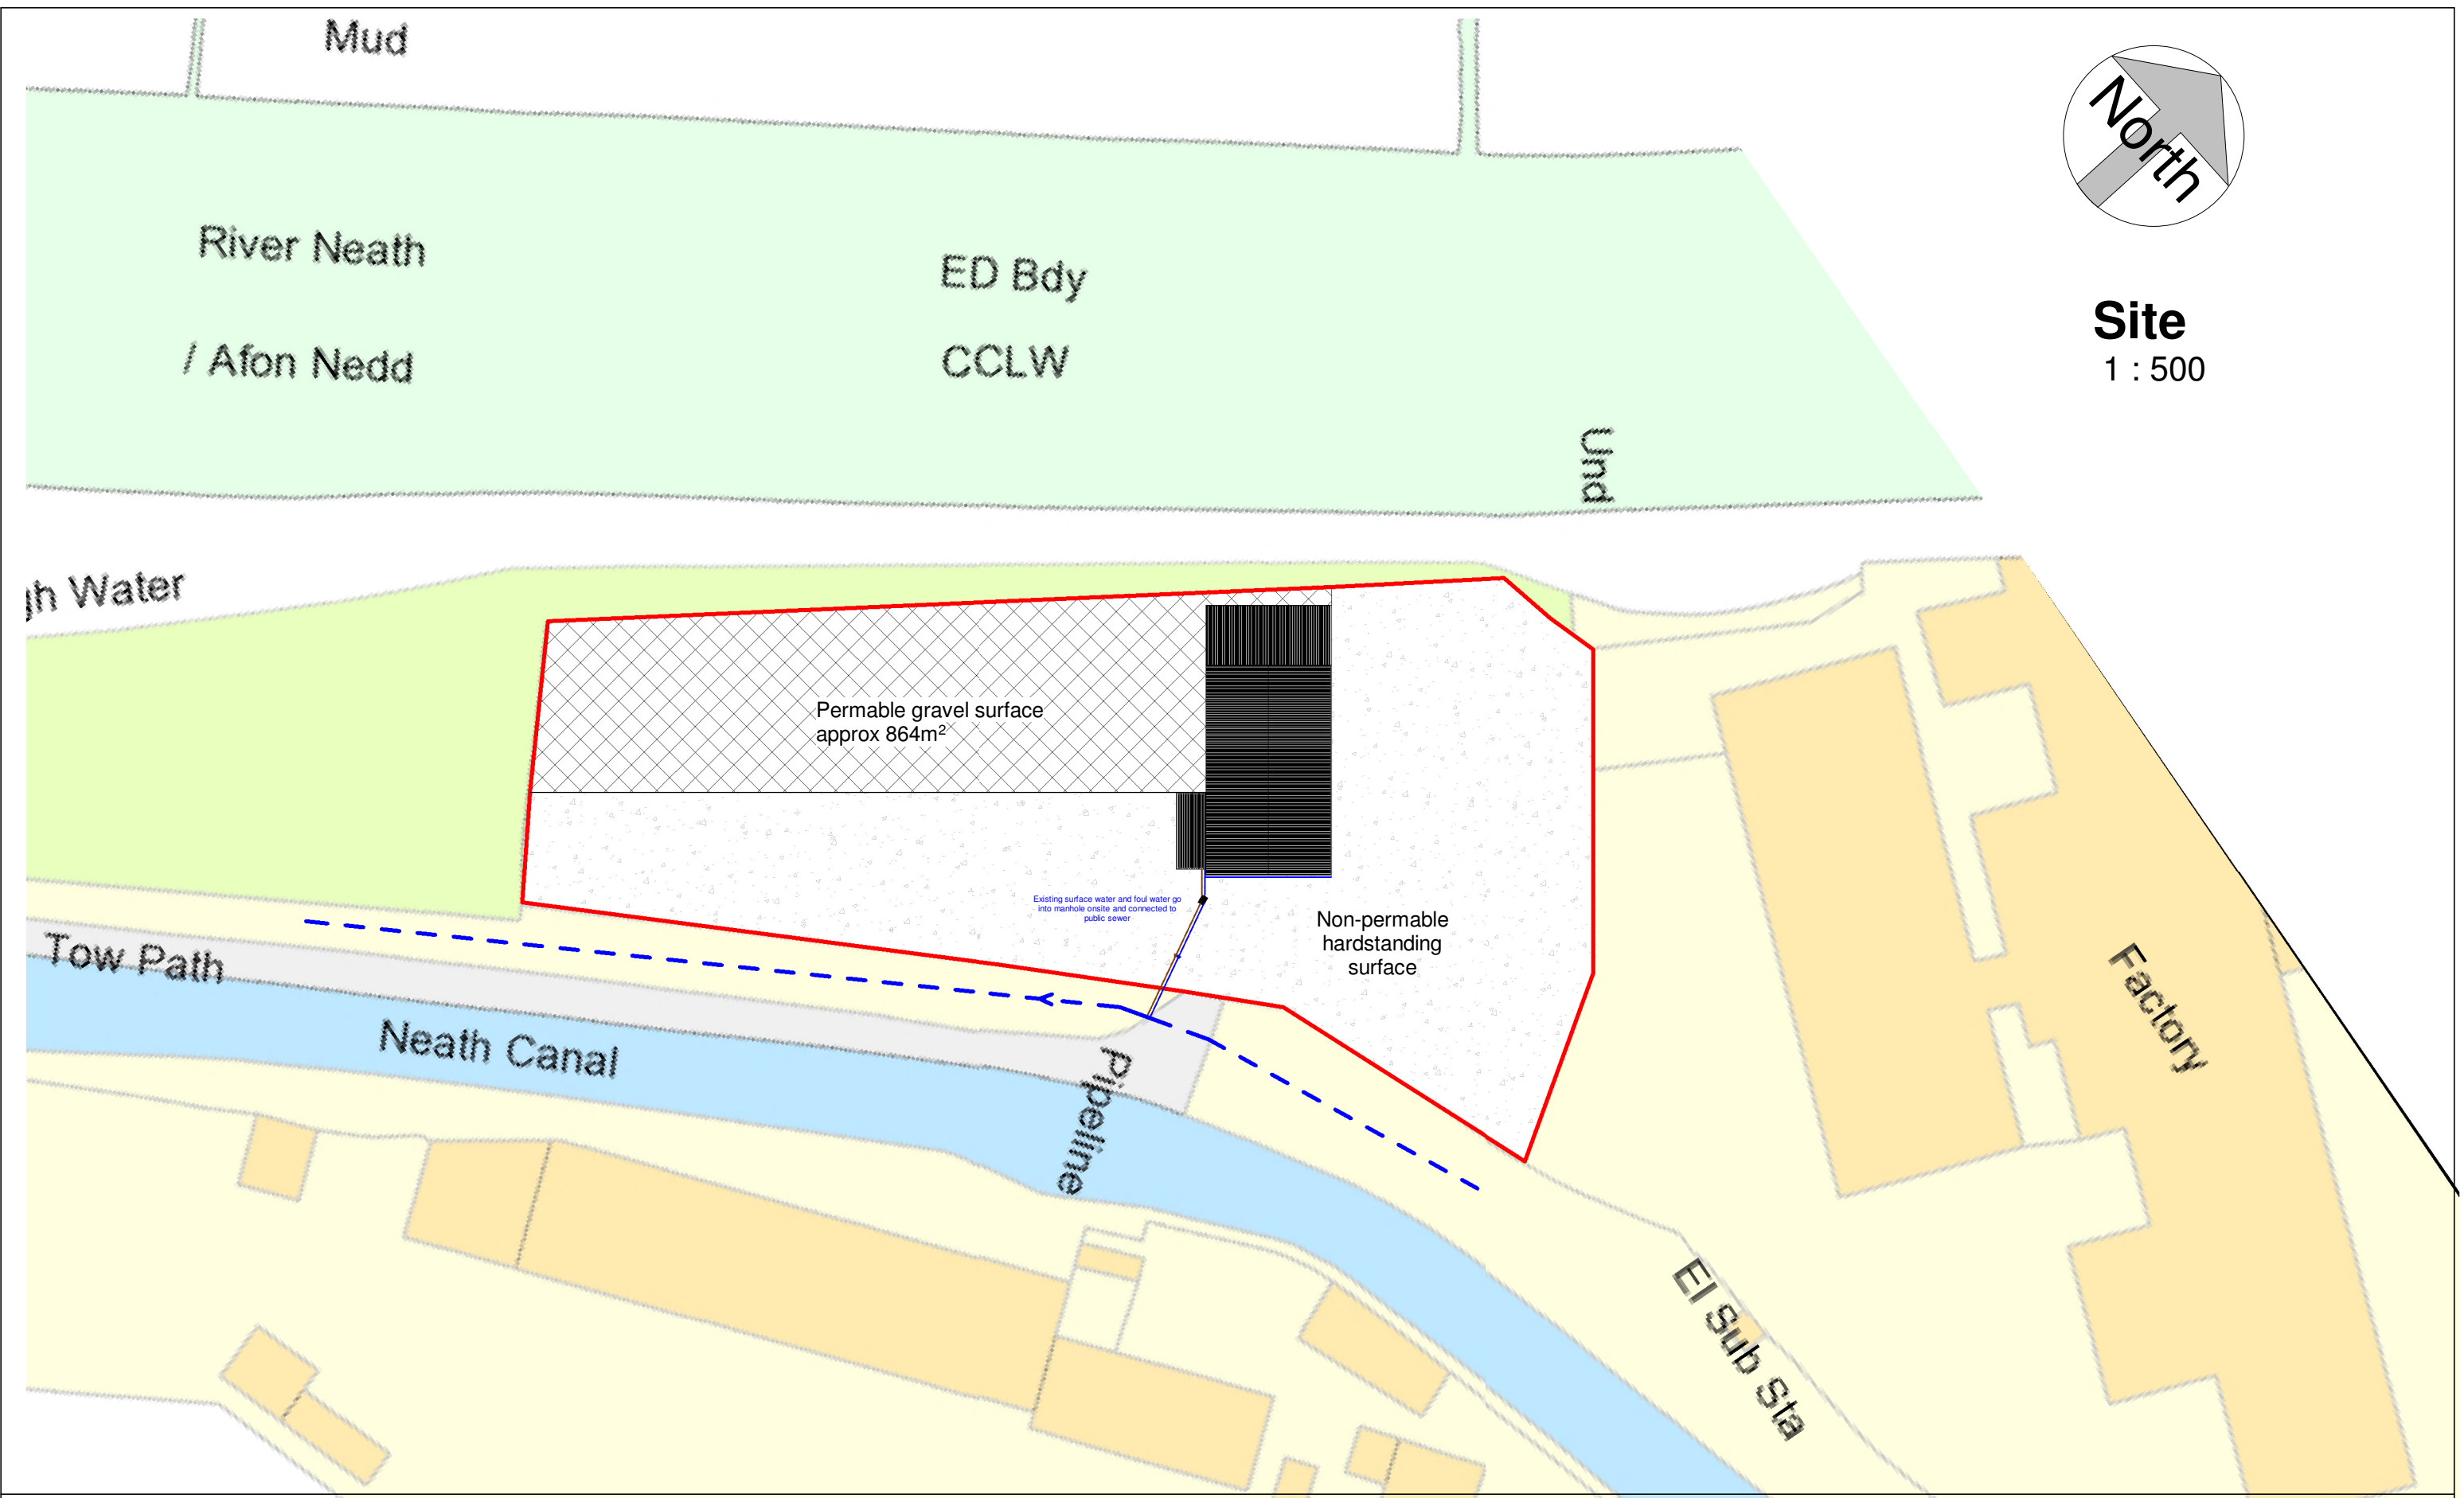

	No.	Description	Date

CCS SOLUTIONS COMPLETE BAR & STRUCTURAL www.ccs-solutions.co.uk				PROJECT	CLIENT			
				Project Name	Mr Liam Phillips			
					Date	Project number	Scale (@ A3)	
					03/03/2026	28092025	1 : 500	
CODE	STATUS	SUITABILITY DESCRIPTION	PURPOSE OF ISSUE	SHEET	Drawn by	DRAWING NUMBER		REV
				Existing Site Plan	CCS			B
					Checked by	A302		
					Client			