



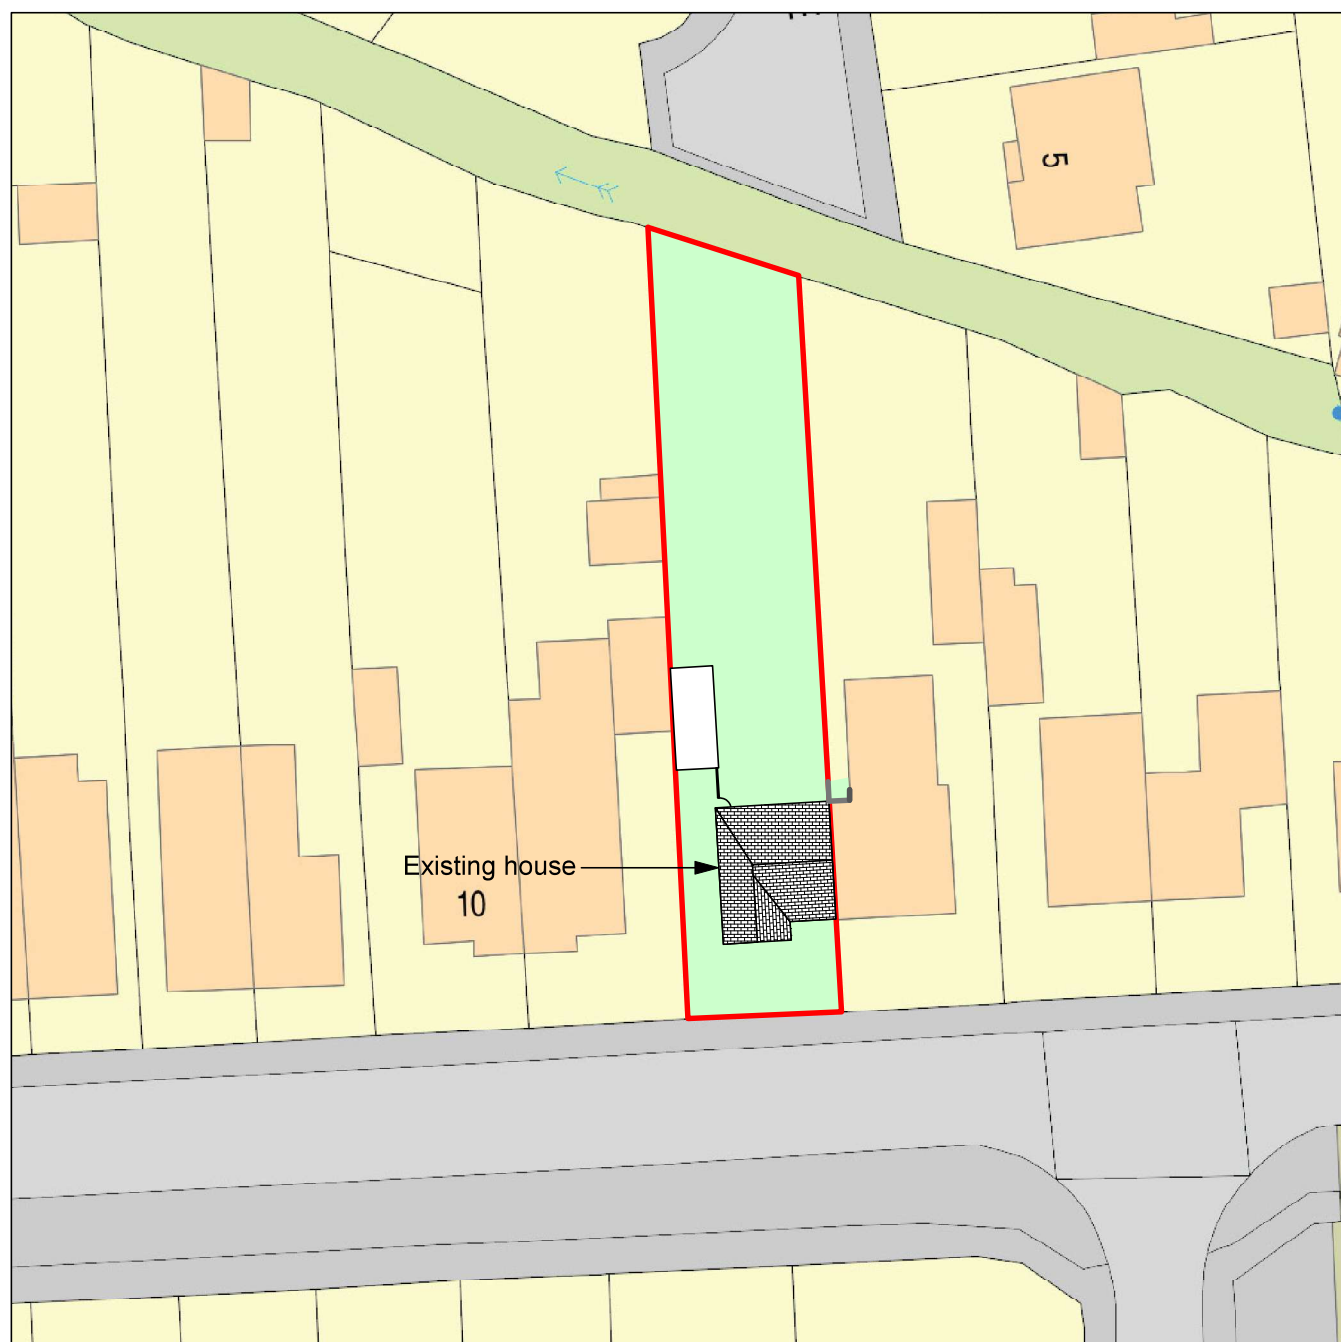

Existing site plan
Scale 1:500

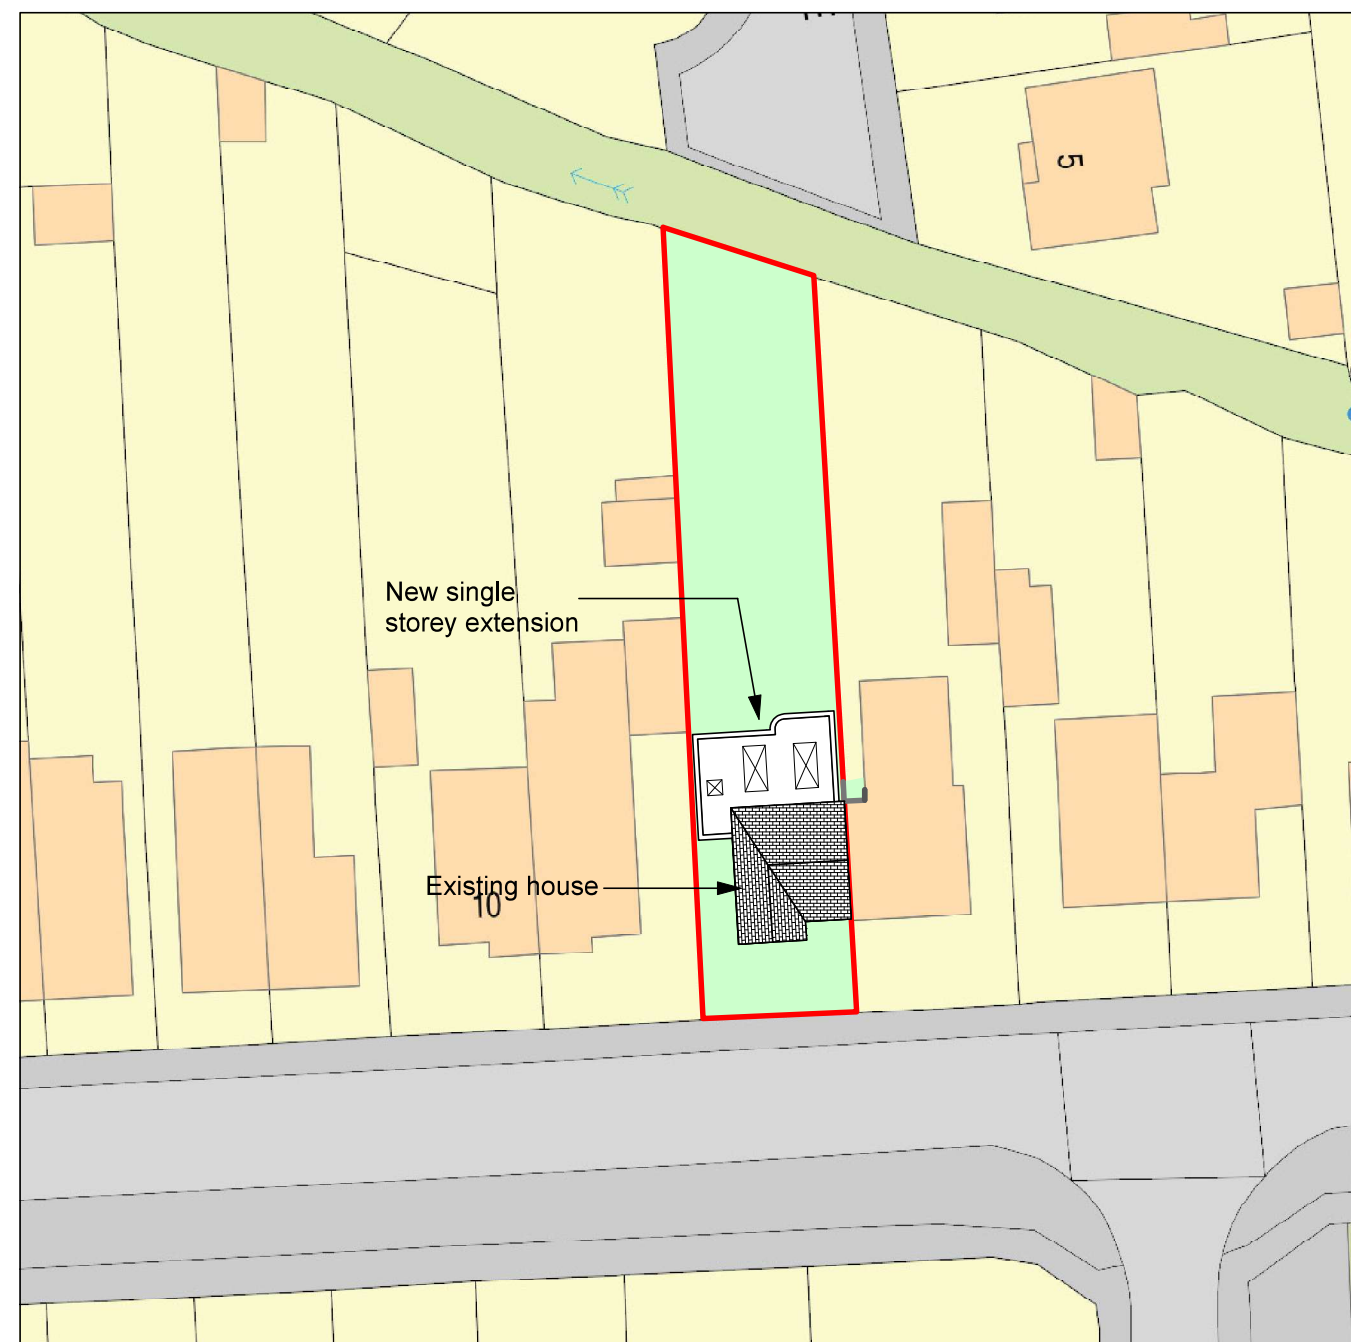

Proposed site plan
Scale 1:500

client	Lloyd Killik	title	Existing & Proposed site plans	Bankhead Design 20 Beechwood Avenue Neath, SA11 3TE Tel: 0781 8086740 email: kevin.bankhead@btinternet.com
project	Proposed single storey extension 8- Tyn-Yr- Heol ,Bryncoch	scale	1:500 @A3	
amendments		dwg by	KB	
		date	18.03.26	
		dwg no	LK-06 rev	
				BANKHEADDESIGN