

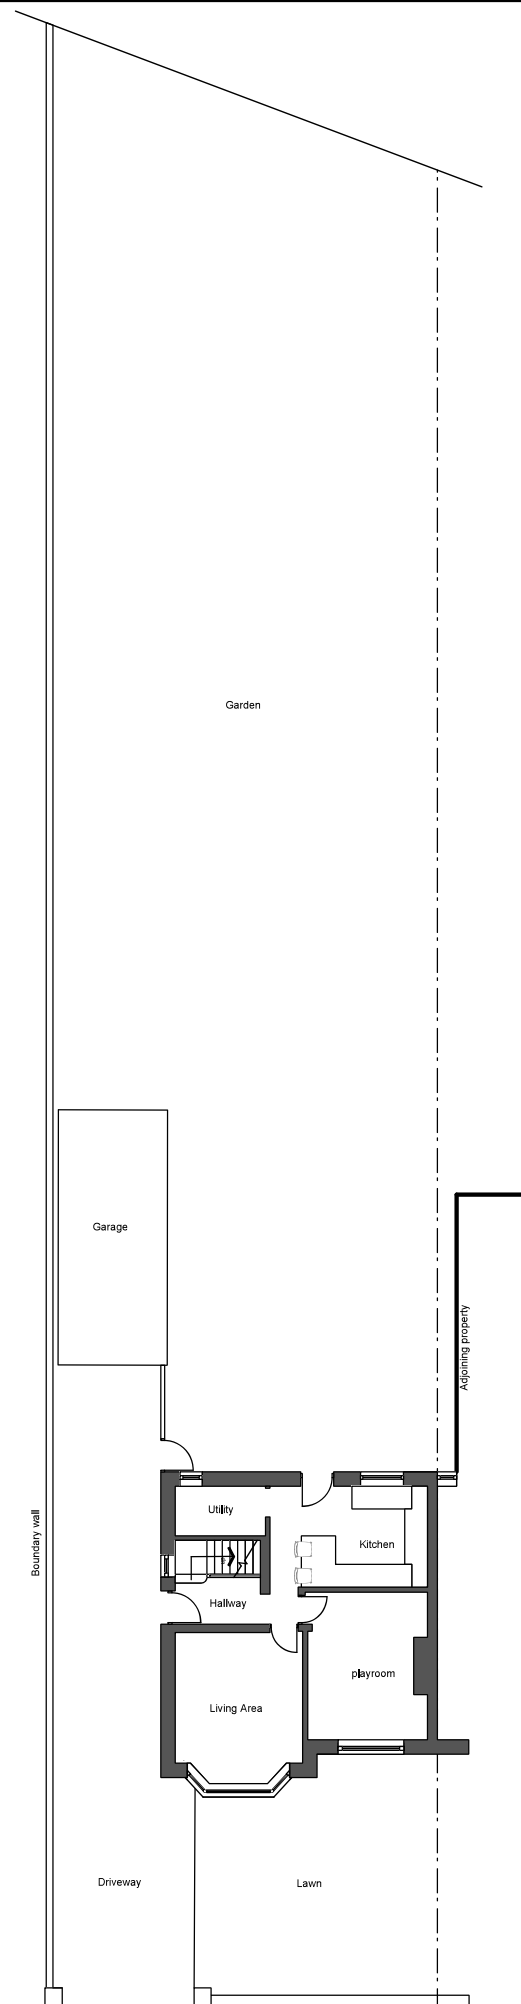


 

**Existing site plan**  
**Scale 1:200**

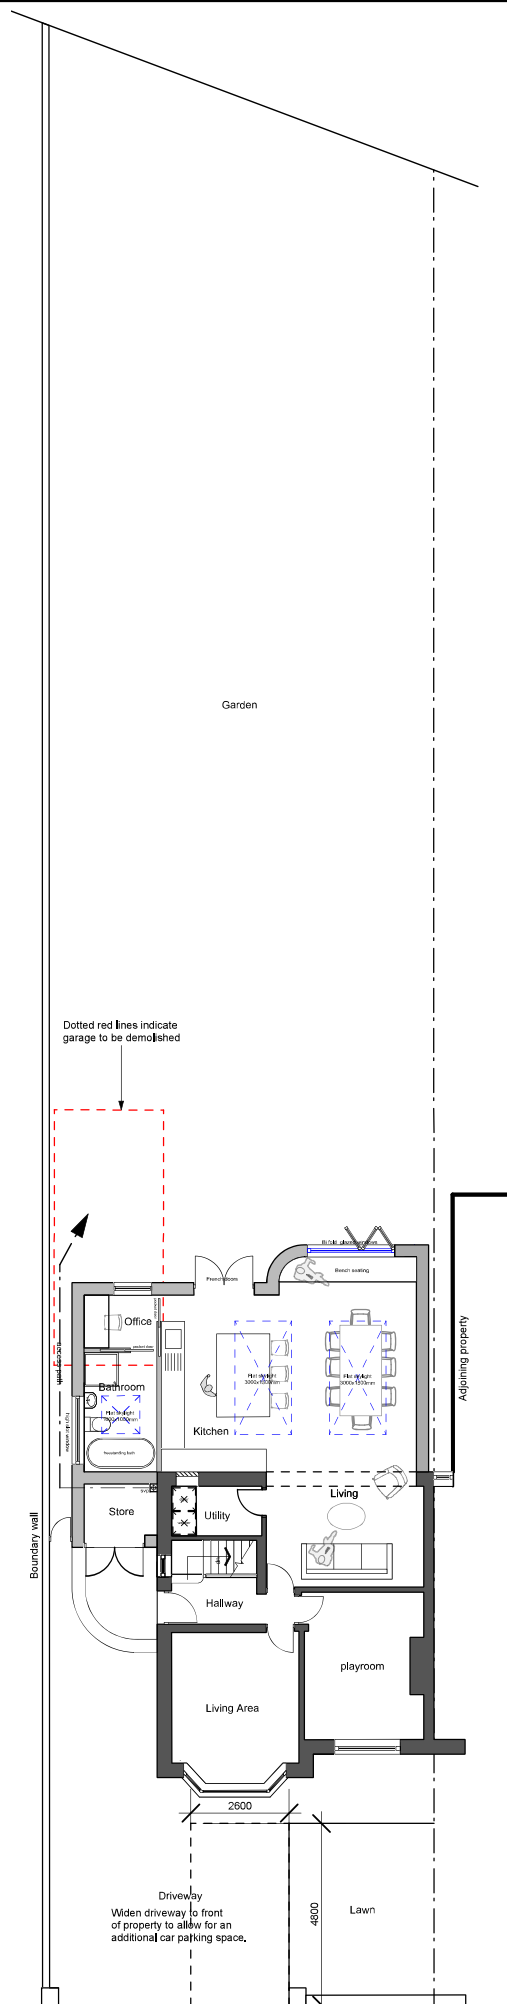

**Proposed site plan**  
**Scale 1:200**

## BANKHEADDESIGN

### amendments

|         |                                                              |
|---------|--------------------------------------------------------------|
| client  | Mr Lloyd Killik                                              |
| project | Proposed single storey extension<br>8 Tyn-Yr- Heol ,Bryncoch |
| title   | Existing & Proposed site plan                                |

scale 1:200 @A3

dwg by

date Nov 2025

dwg no LK-05 rev

Dimensions to be verified on site. Figured dimensions to be taken in preference to those scaled.

This drawing is the property of Bankhead Design, copyright is reserved by them and the drawing is issued on the condition that it is not copied, reproduced, retained or disclosed to any unauthorised person, either wholly or in part without the consent in writing from Bankhead Design

Bankhead Design  
20 Beechwood Avenue, Neath  
SA11 3TE  
Tel: 0781 8086740  
email: info@bankheaddesign.co.uk