


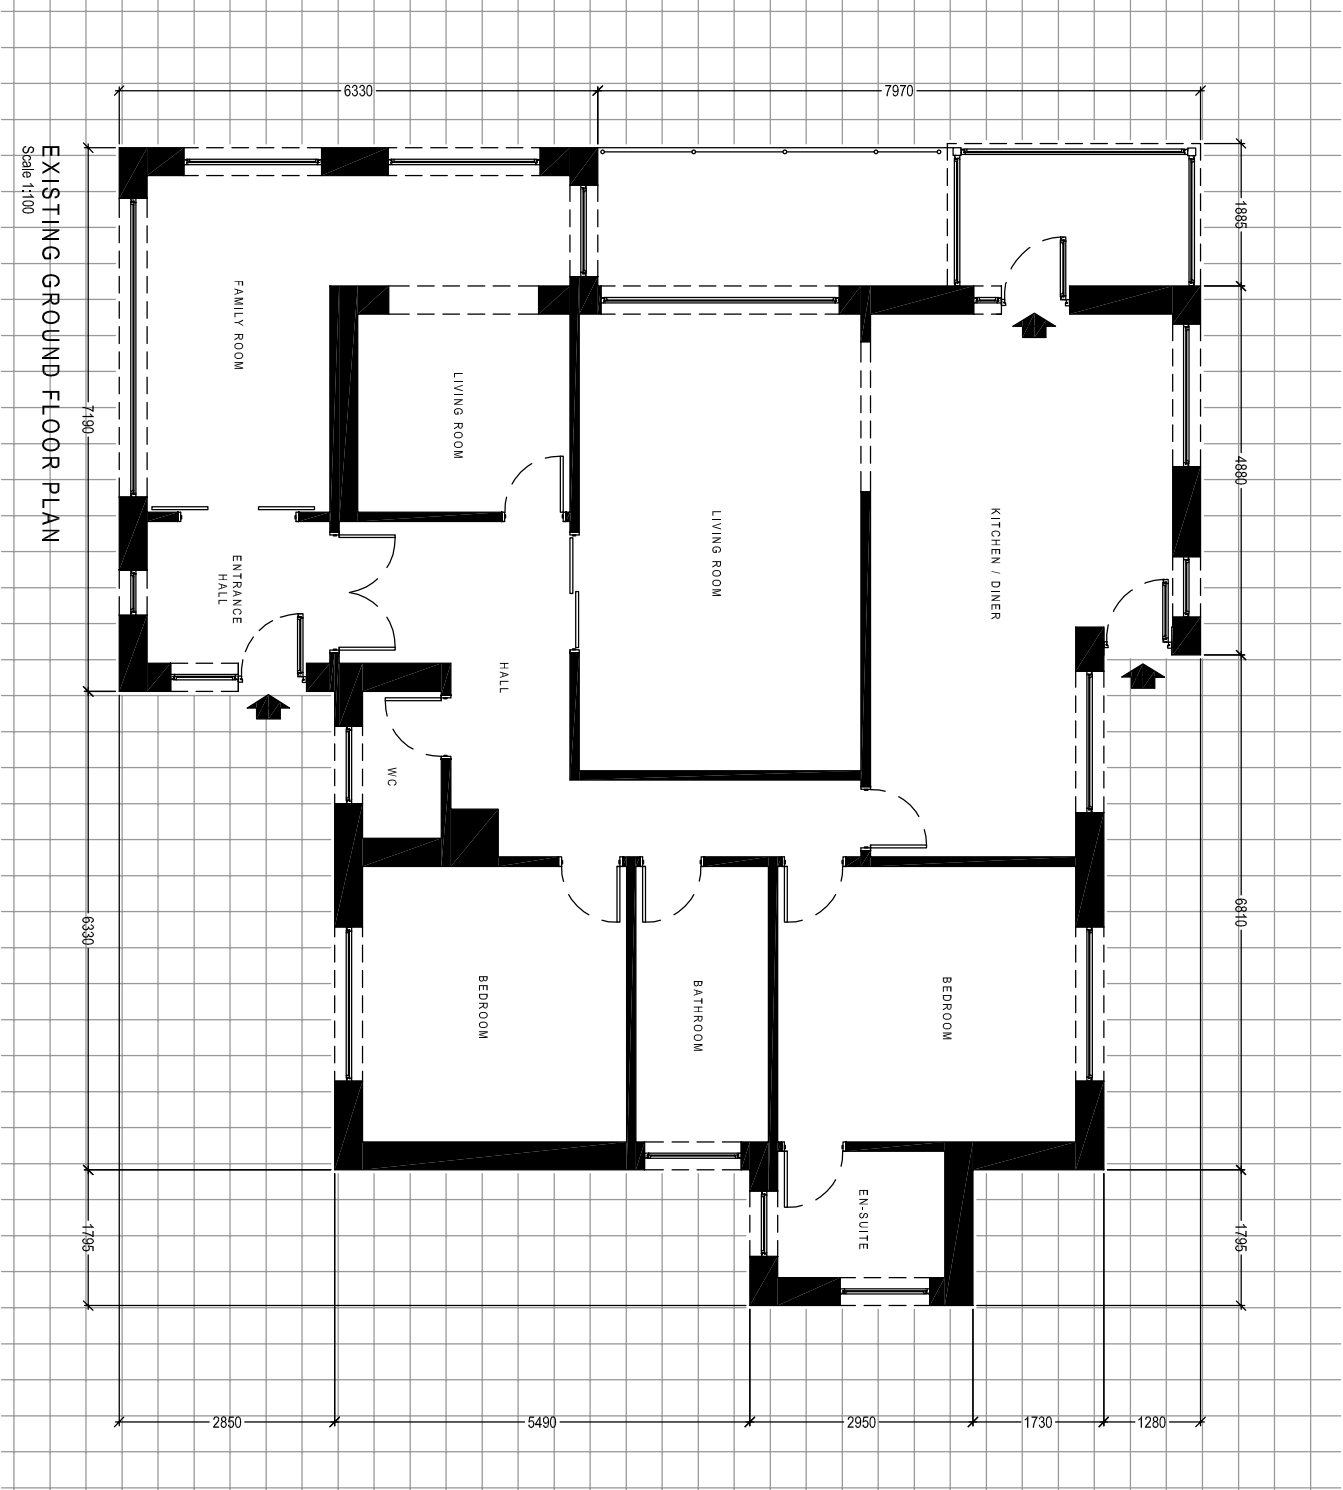

Client:

Mr. Jaz Baines
Bron y Gwyrnt
Lon Bryn neuadd

Project Title:
**PROPOSED LOFT CONVERSION
AND INTERNAL STRUCTURAL
CHANGES**

General Notes:
1. Do not scale from this drawing. Take figured dimensions only.
2. Dimensions are in millimetres unless otherwise stated.

Drawing Issue:

PLANNING

Drawing Title:

EXISTING FLOOR PLAN

Drawing No:	CPD-004	Revision:	
Date:	12-02-2026	Revised:	
Scale(s):	1:100	Paper Size:	A3



Cwm Planning & Design Ltd.
(Civil, Structural & Architectural)