


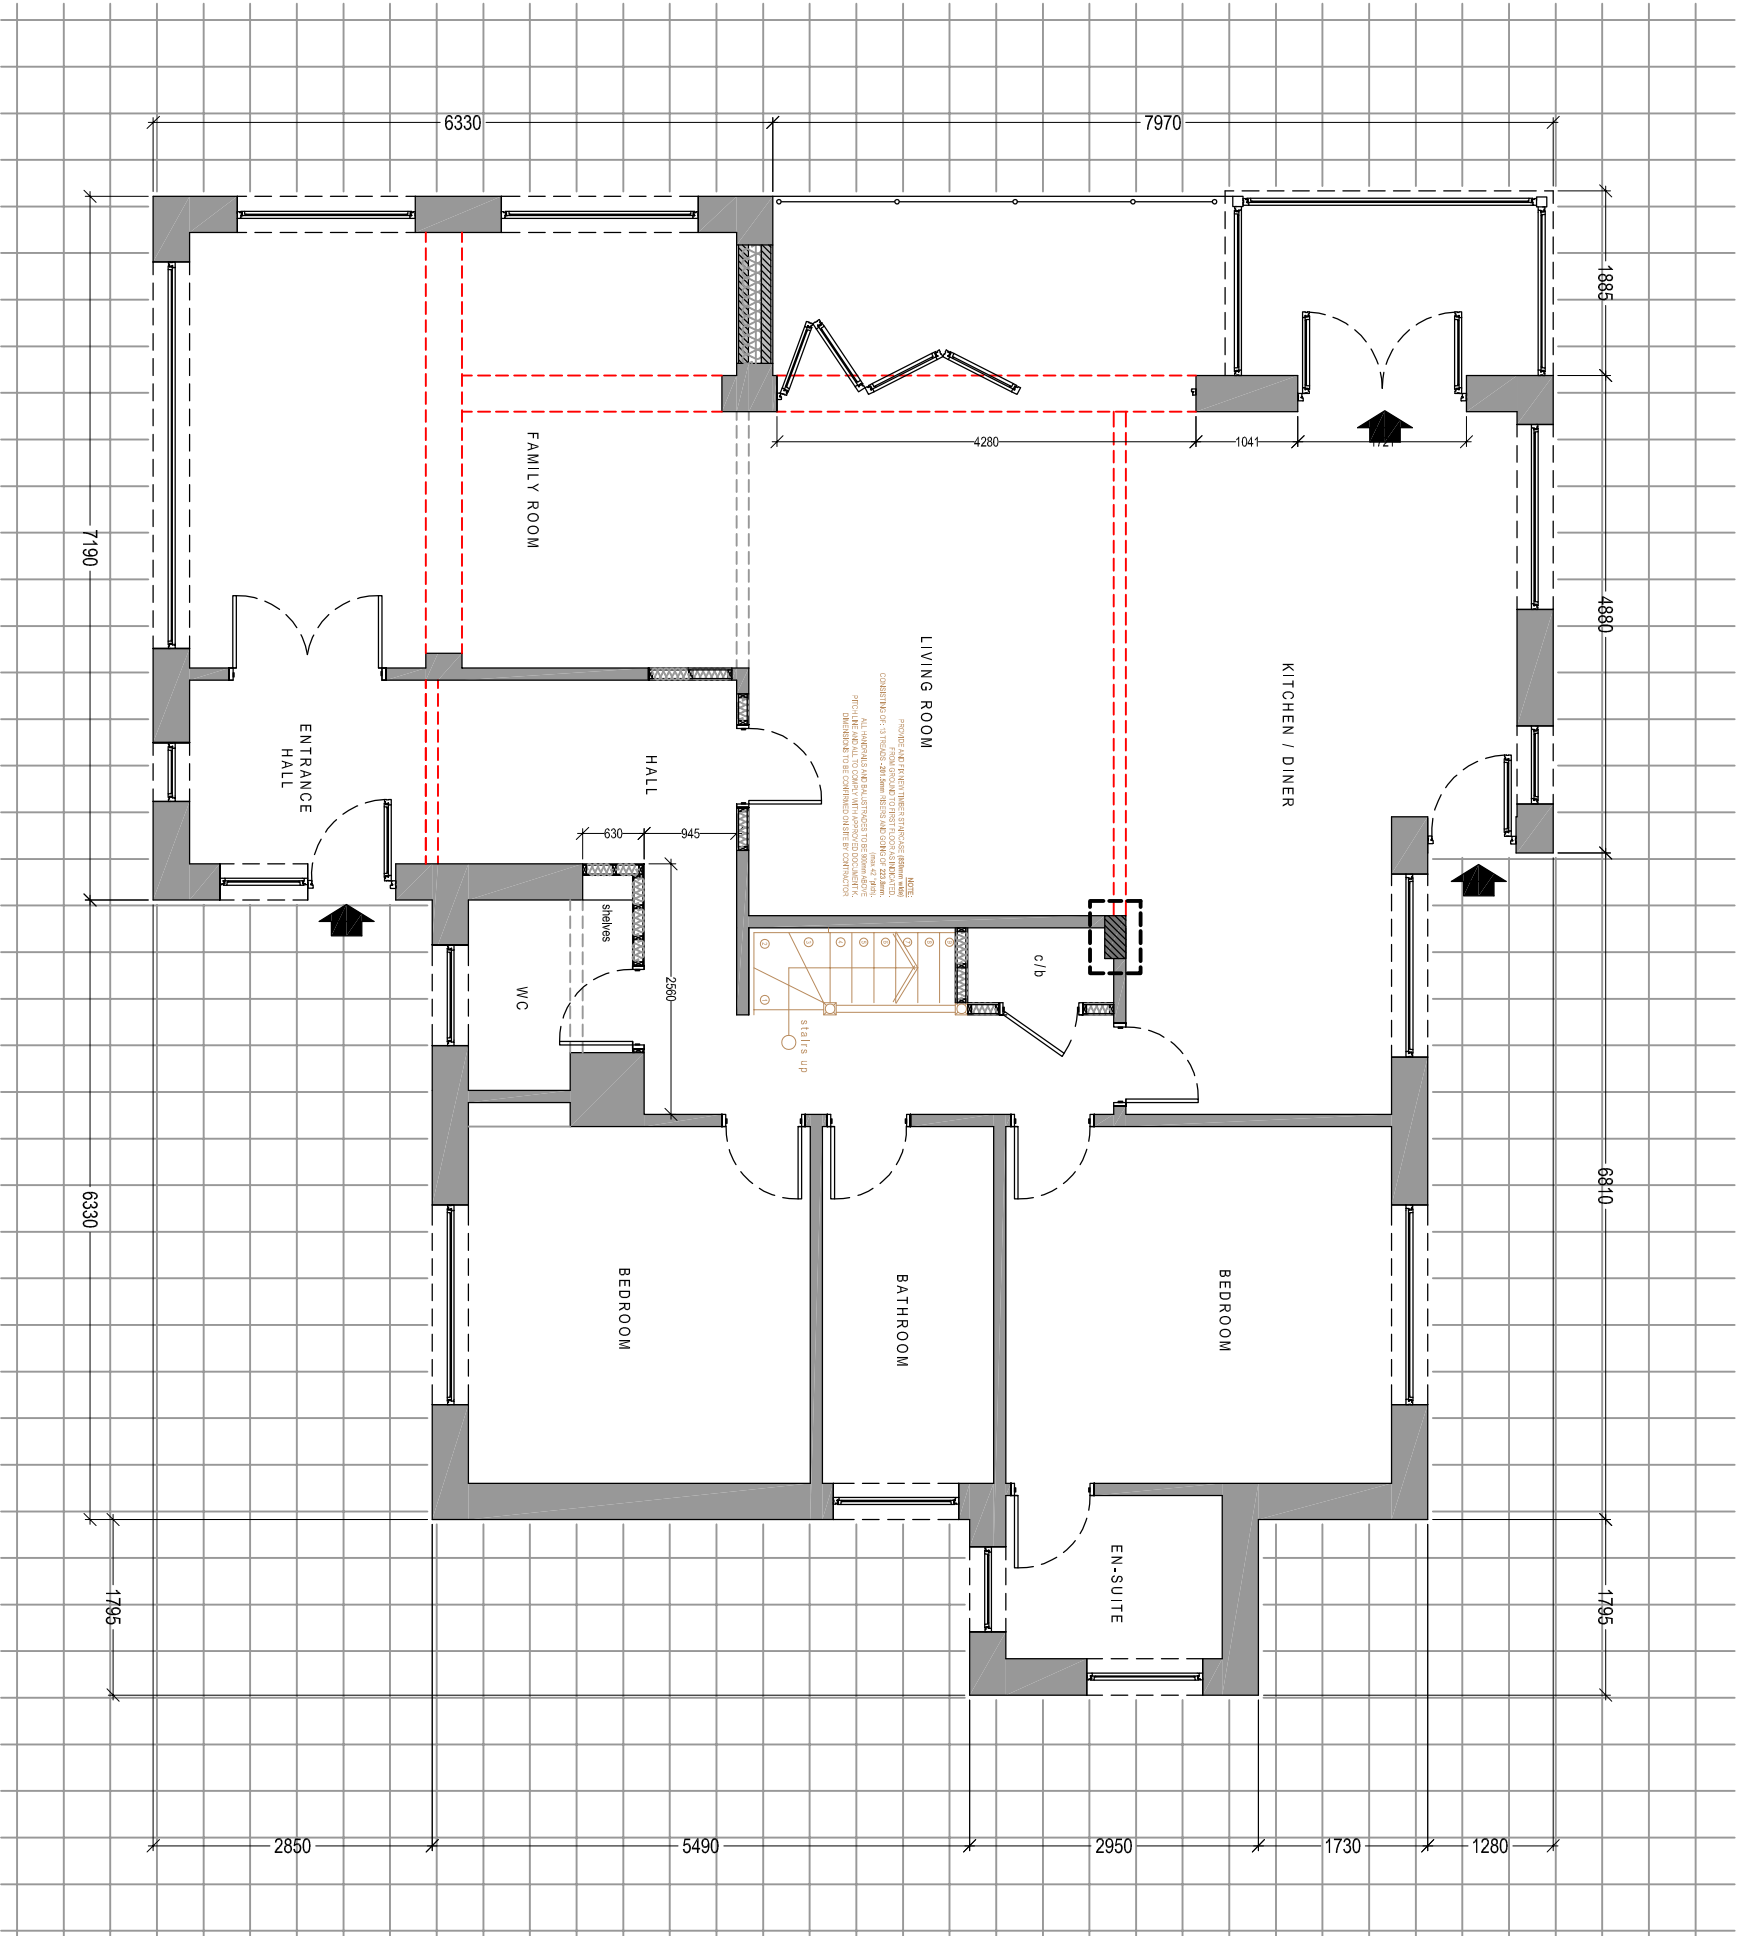

PROPOSED GROUND FLOOR PLAN
Scale 1:100

Client:		Mr. Jaz Baines Bron y Gwyrnt Lon Bryn neuadd	
Project Title:		PROPOSED LOFT CONVERSION AND INTERNAL STRUCTURAL CHANGES	
General Notes:		1. Do not scale from this drawing. Take figures from notes only. 2. Dimensions are in millimeters unless otherwise stated.	
Drawing Issue:		PLANNING	
Drawing Title:		PROPOSED FLOOR PLAN	
Drawing No:		CPD-006	Revision:
Date:		12-02-2026	Revised:
Scale(s):		1:100	Paper Size: A3

