




Superseded

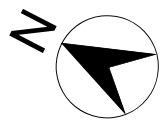

EXISTING PHOTOS

EXISTING & PROPOSED BOUNDARY MATERIALS

- BOUNDARY TYPE 1:**
Existing - masonry wall to approx 1600mm high with hedgerow/trees above.
- BOUNDARY TYPE 2:**
Existing - Mid height masonry wall to approx 900mm high with decorative hedegrow above. See photos
- BOUNDARY TYPE 3:**
Decorative hedgerow/trees approx 2000mm high. To be cut back/adjusted to suit new side extension.
- BOUNDARY TYPE 4:**
Existing - Mid height masonry wall to approx 1400mm high

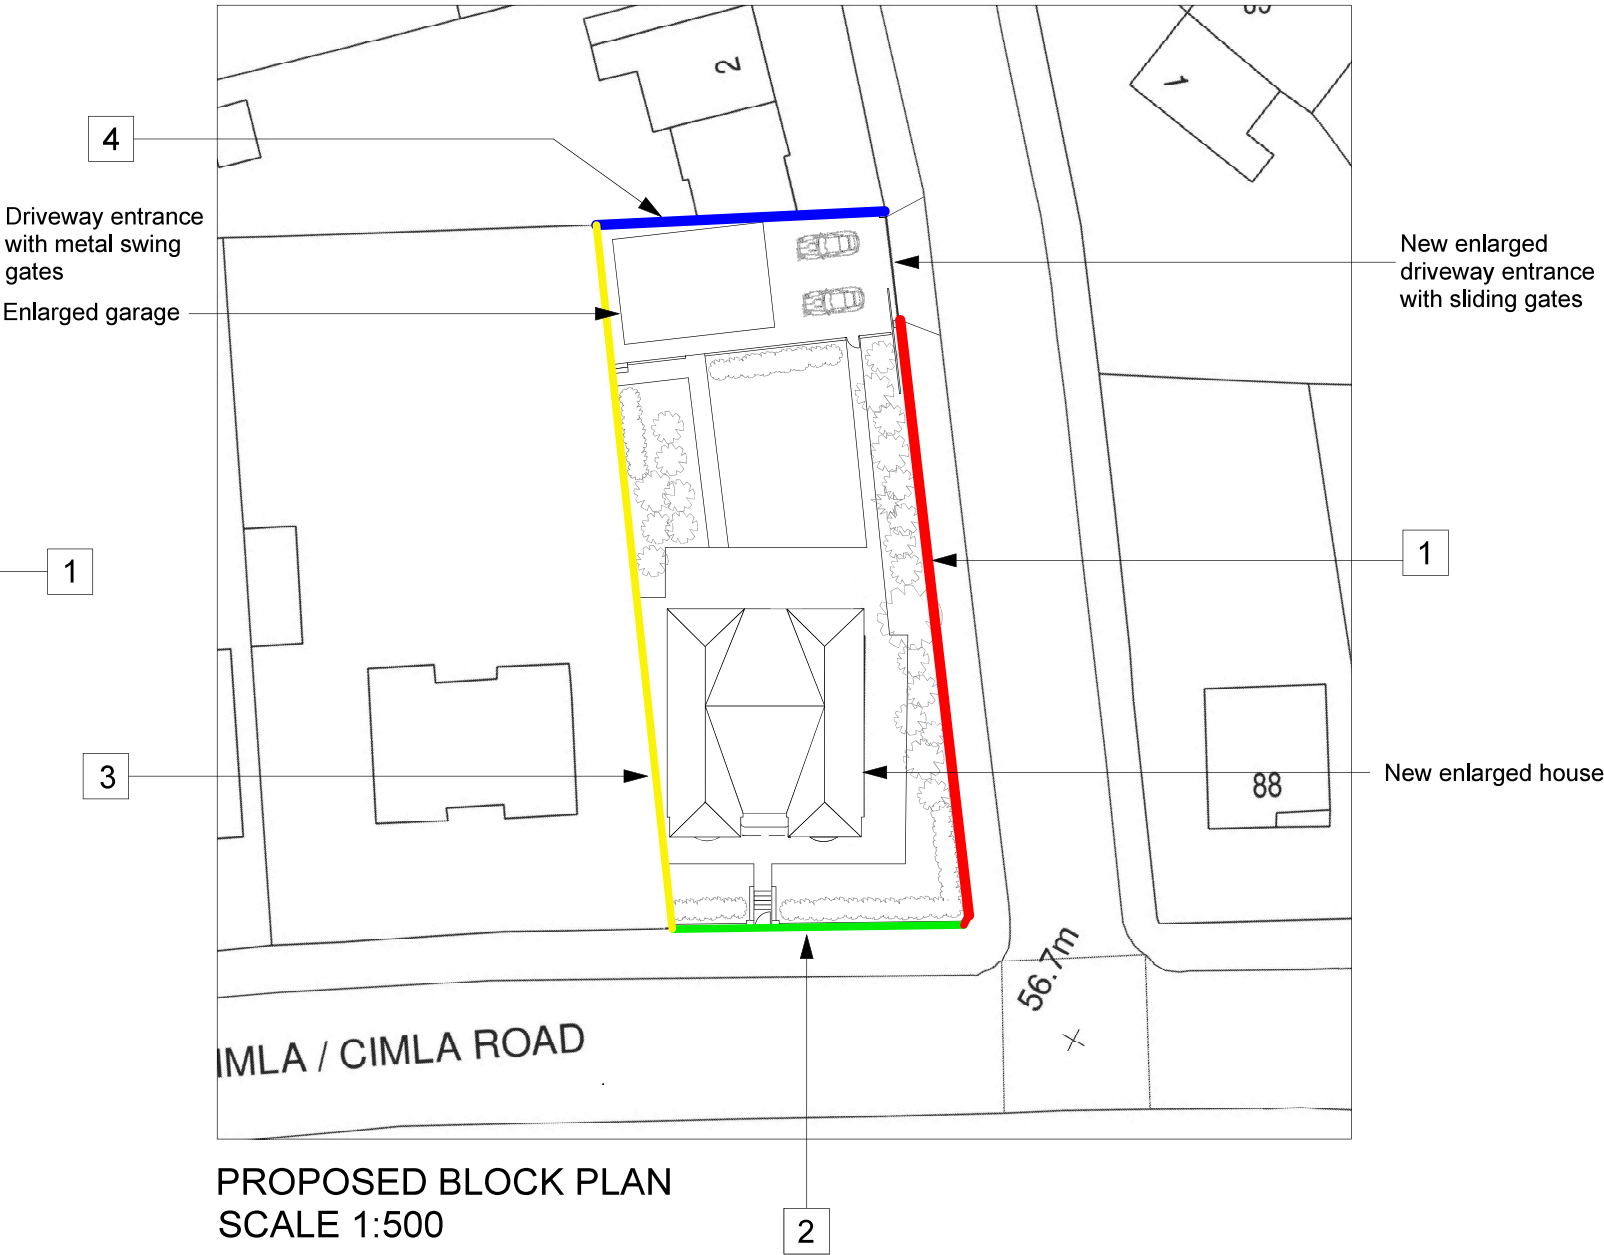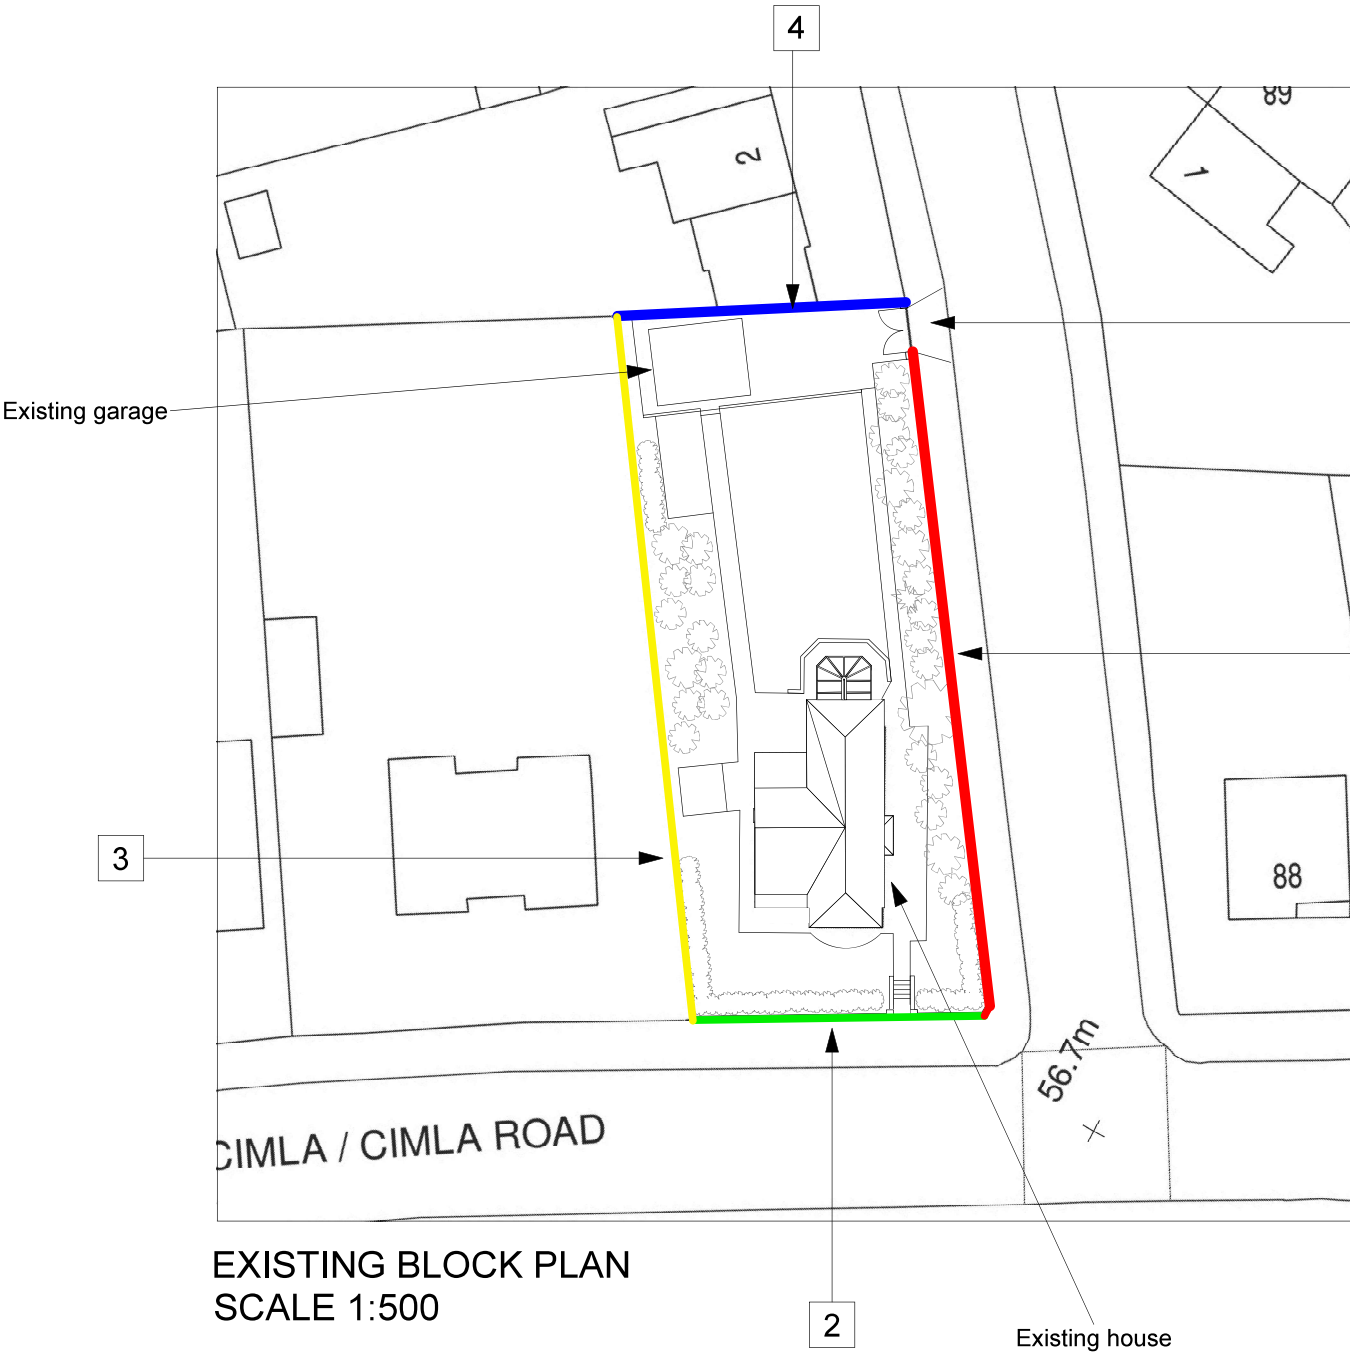

BOUNDARIES TO REMAIN GENERALLY UNCHANGED WITH EXCEPTION OF THE ENLARGED DRIVEWAY OPENING AND THE RELOCATION OF THE STEPS UP TO THE FRONT OF THE PROPERTY

LANDSCAPING MATERIALS TO REMAIN UNCHANGED

client	Navjot Gill	title	Existing & Proposed Site plans	Bankhead Design 20 Beechwood Avenue Neath, SA113TE Tel: 0781 8086740 email: info@bankheaddesign.co.uk
project	86 Cimla Road ,Neath SA11 3TS	scale	1:500 @A3	
amendments		dwg by	KB	
		date	Nov 2025	
		dwg no	NAV/EX-10 rev	
BANKHEADDESIGN				