


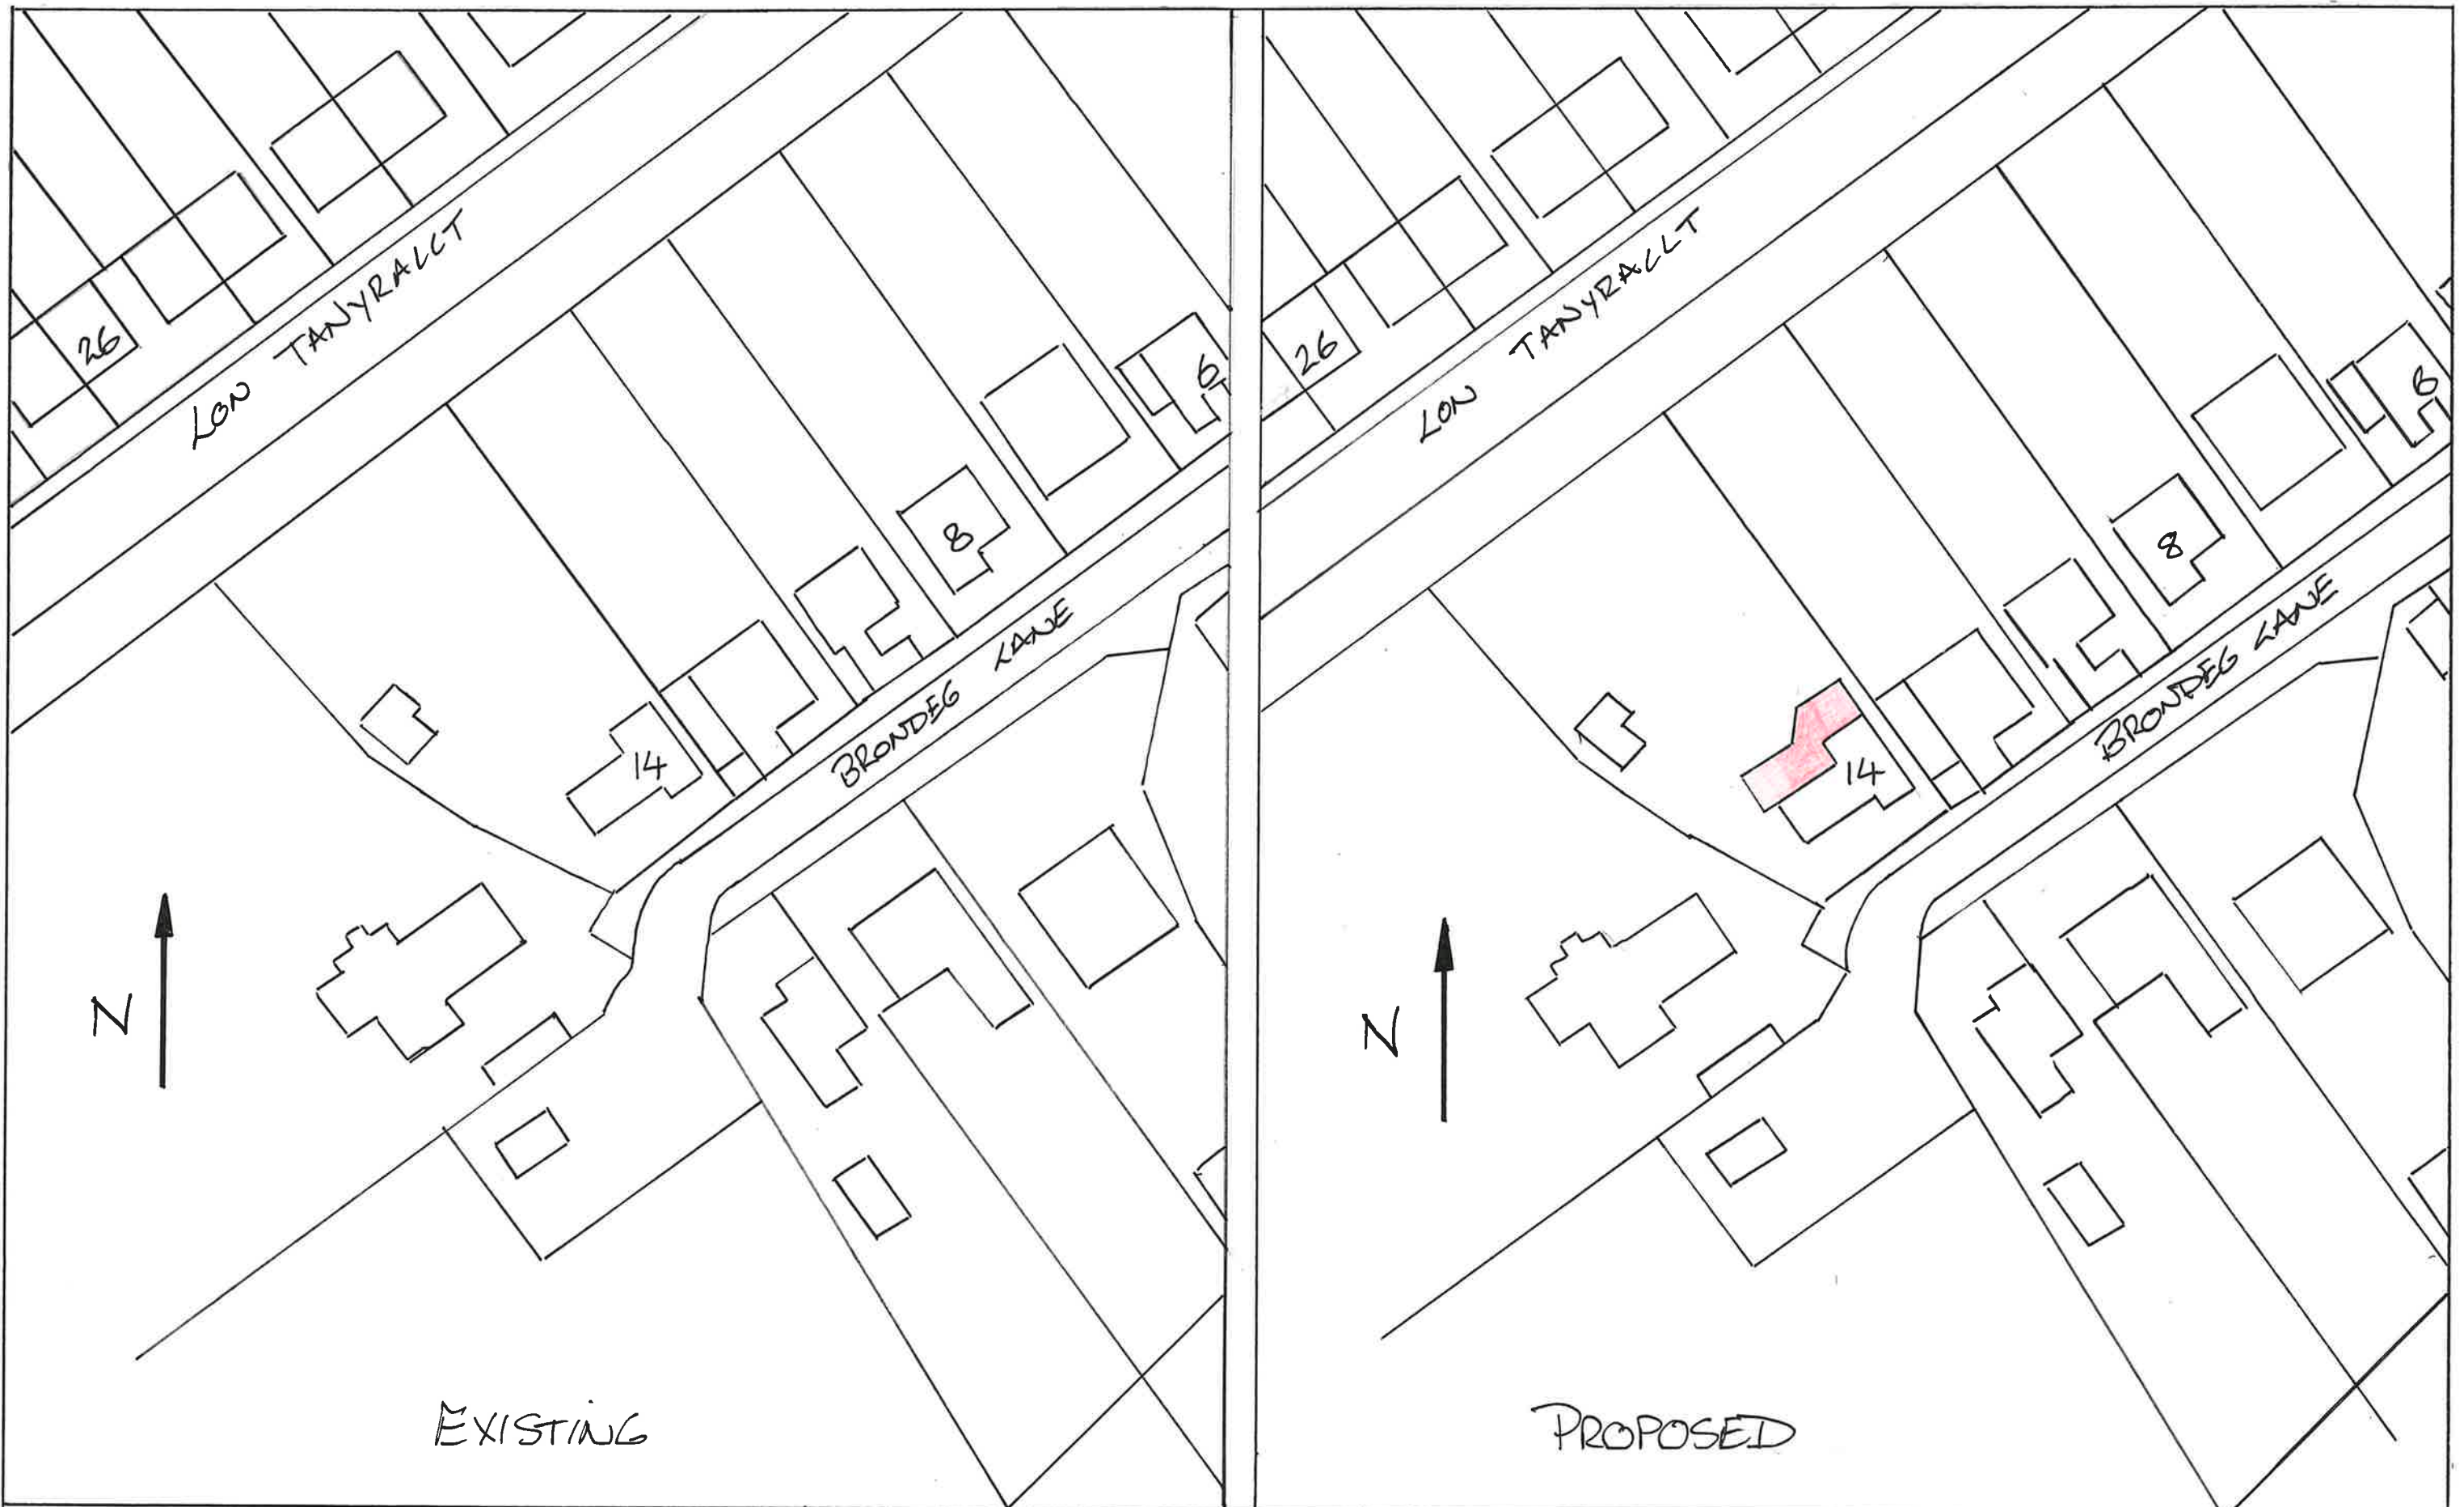

PROPOSED EXTENSION AT
Nº14 BRONDEG LANE ALLTWN
PONTARDAWE SWANSEA SAG 3AE

SITE PLANS
EXISTING AND PROPOSED

SCALE 1:500
AT A3