


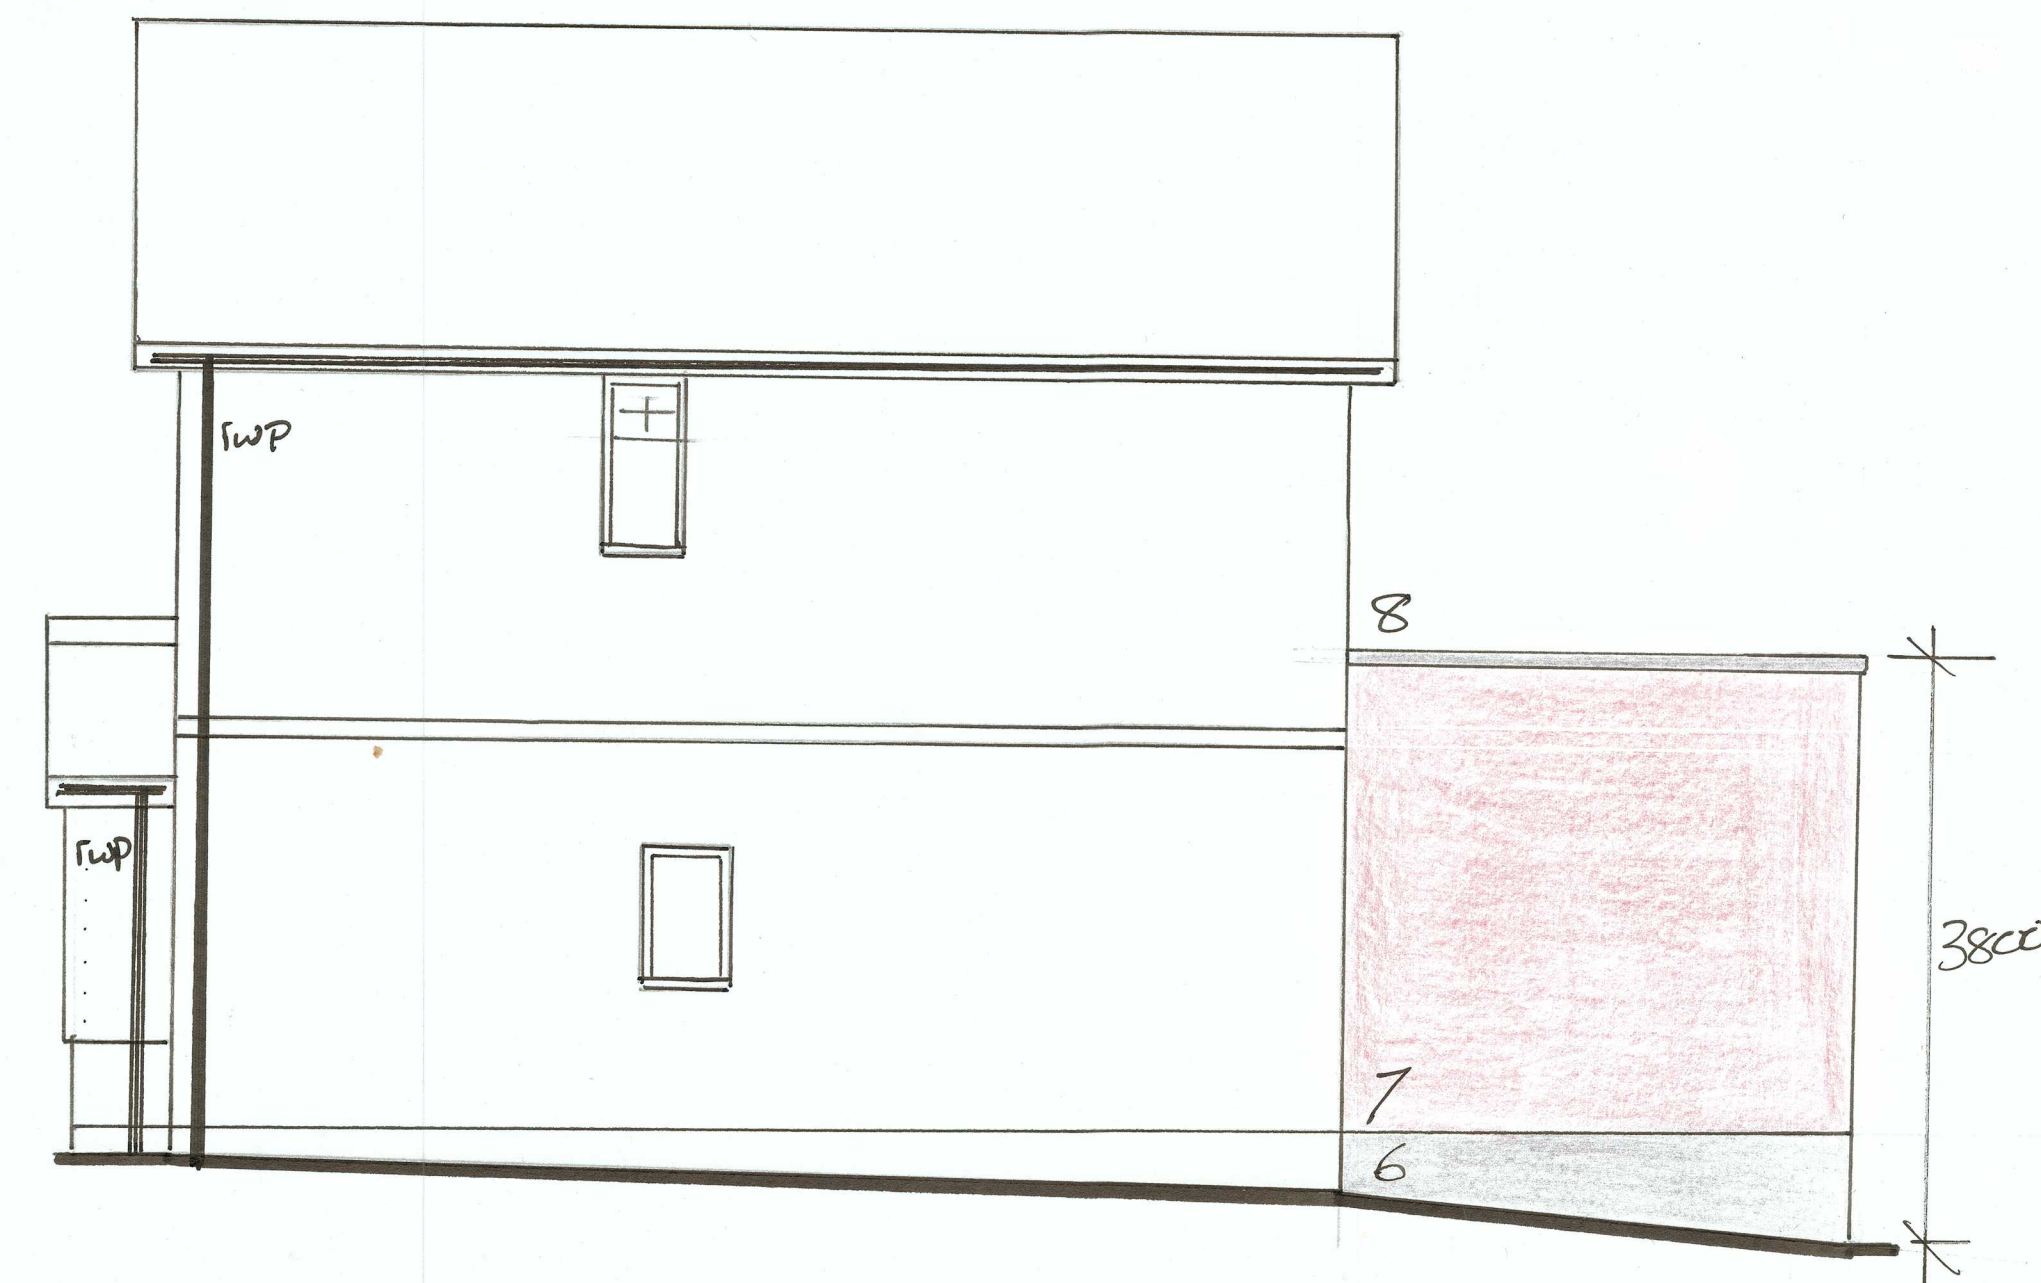

ELEVATION 'B'




ELEVATION 'D'

ELEVATION 'C'


6	ENGINEERING BRICK PLINTH (STAFFORD BLUE)
7	CLAY FACING BRICK (RED, CLOSE MATCH EXISTING)
8	PPC PARAPET FLASHING (GREY)
9	SINGLE PLY ROOFING MEMBRANE (GREY)
WHITE UPVC DOORS / WINDOWS TO MATCH EXISTING	



ELEVATION 'A'

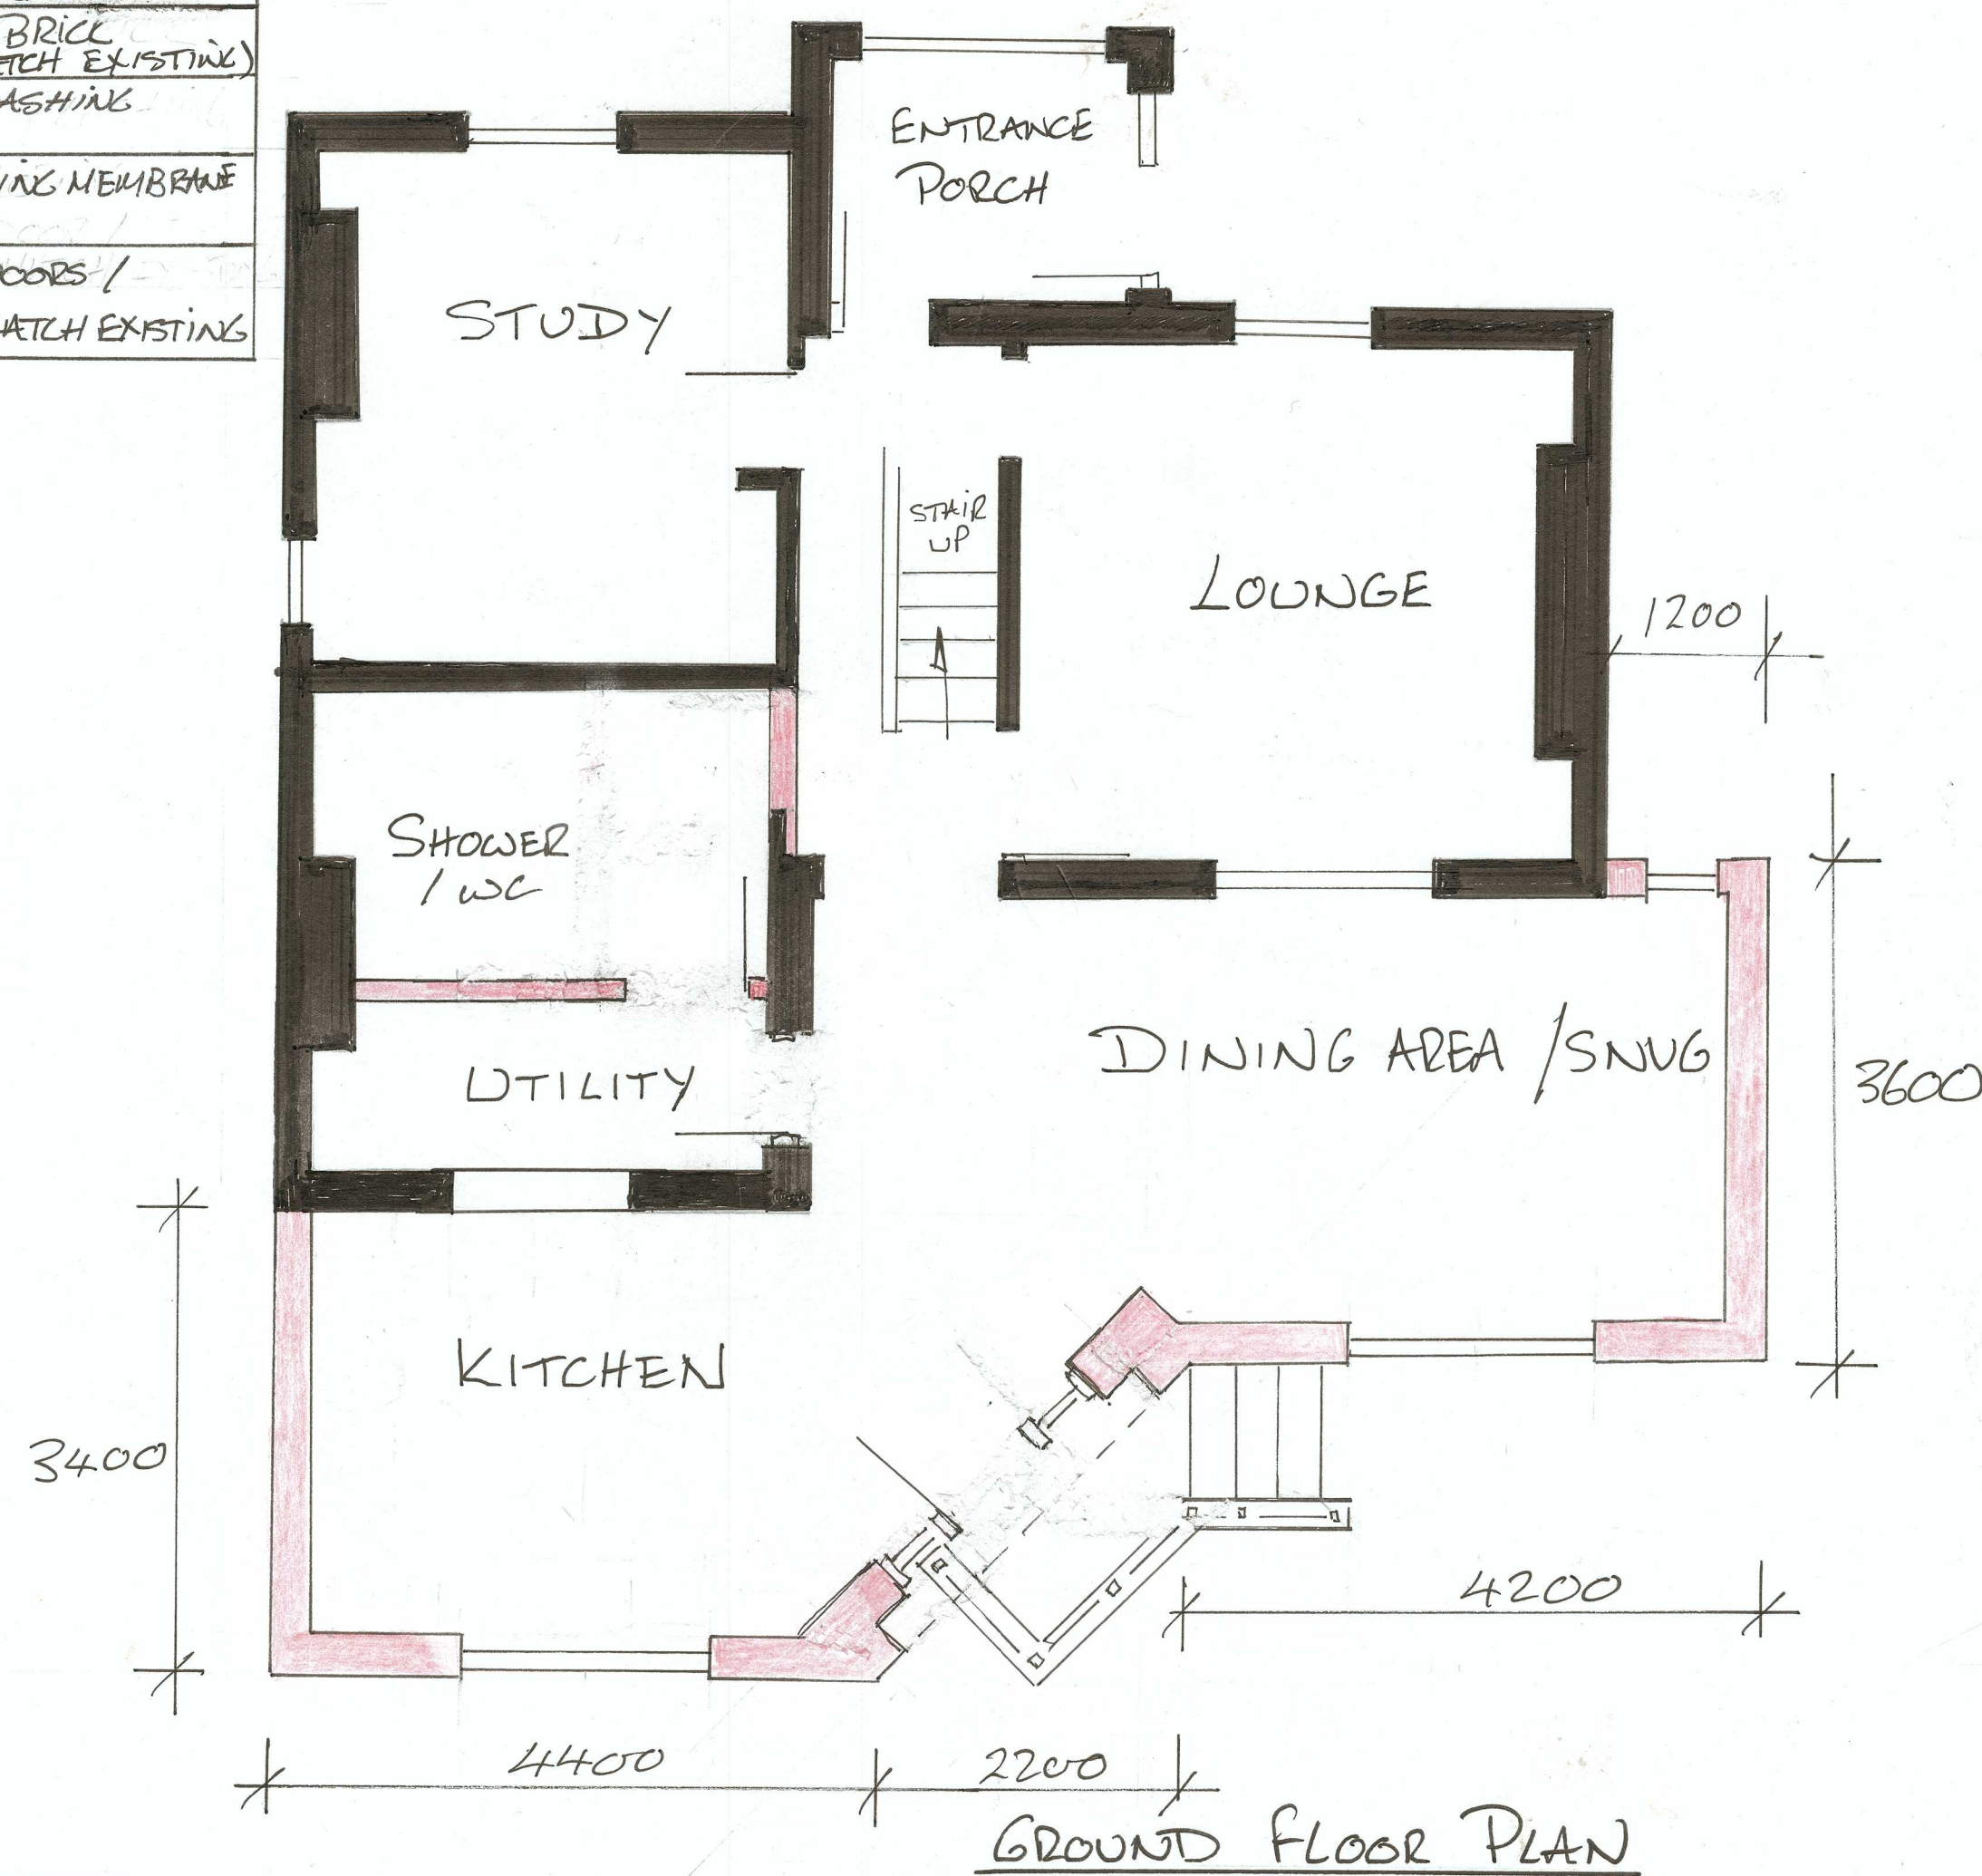


GROUND FLOOR PLAN

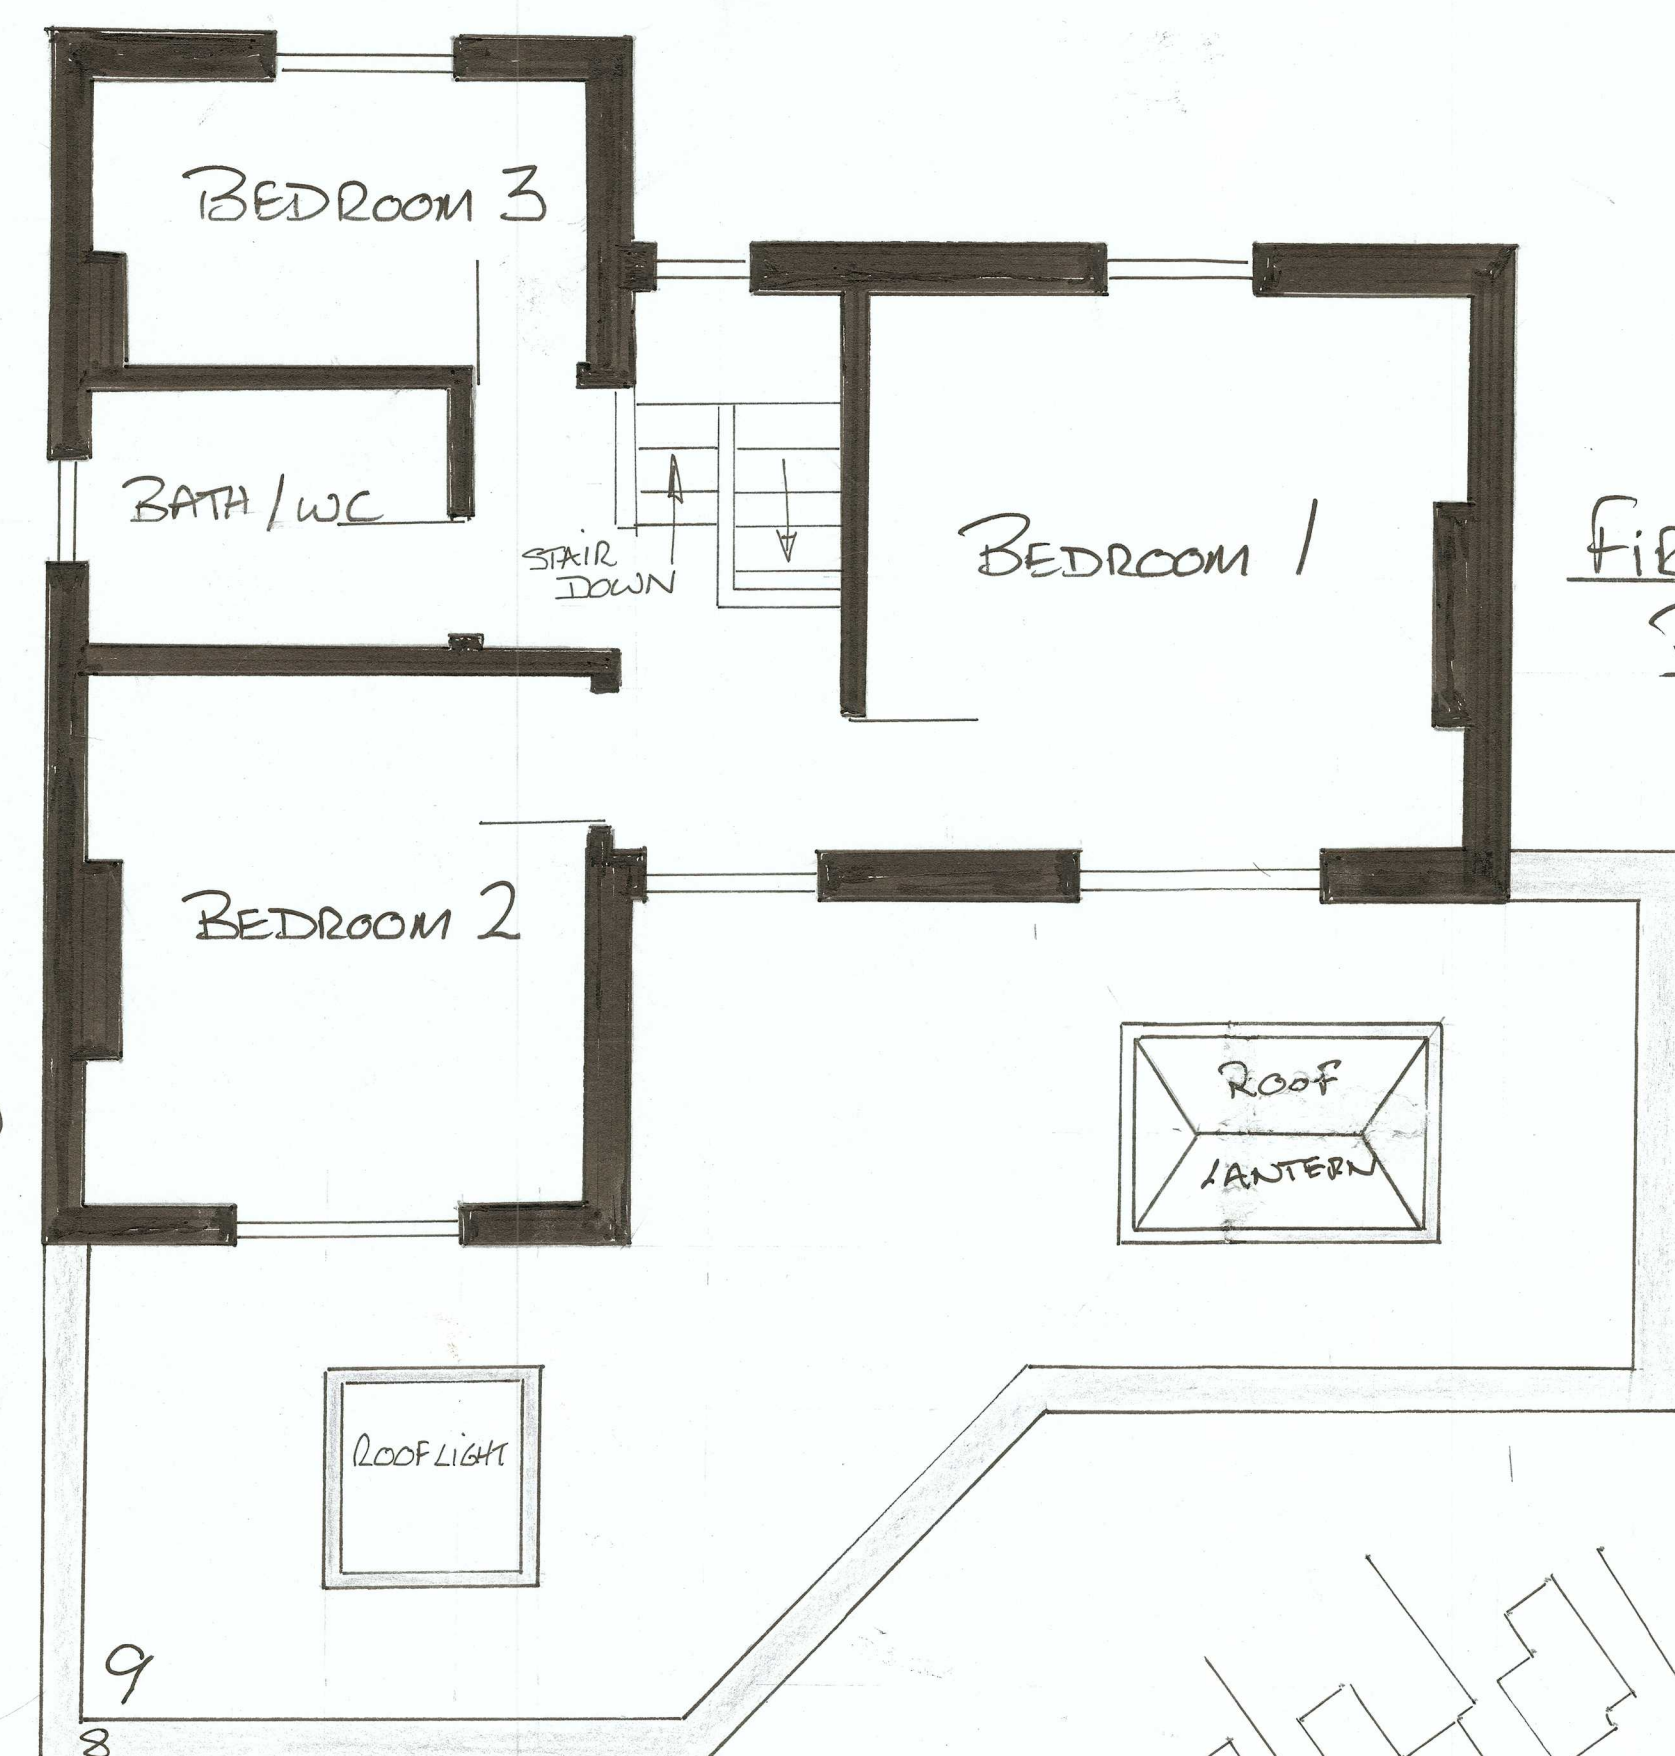

FIRST FLOOR PLAN

SCALE 1:50 At A1
0 0.5 1.0 1.5 2.0 2.5 5M

LOCATION PLAN

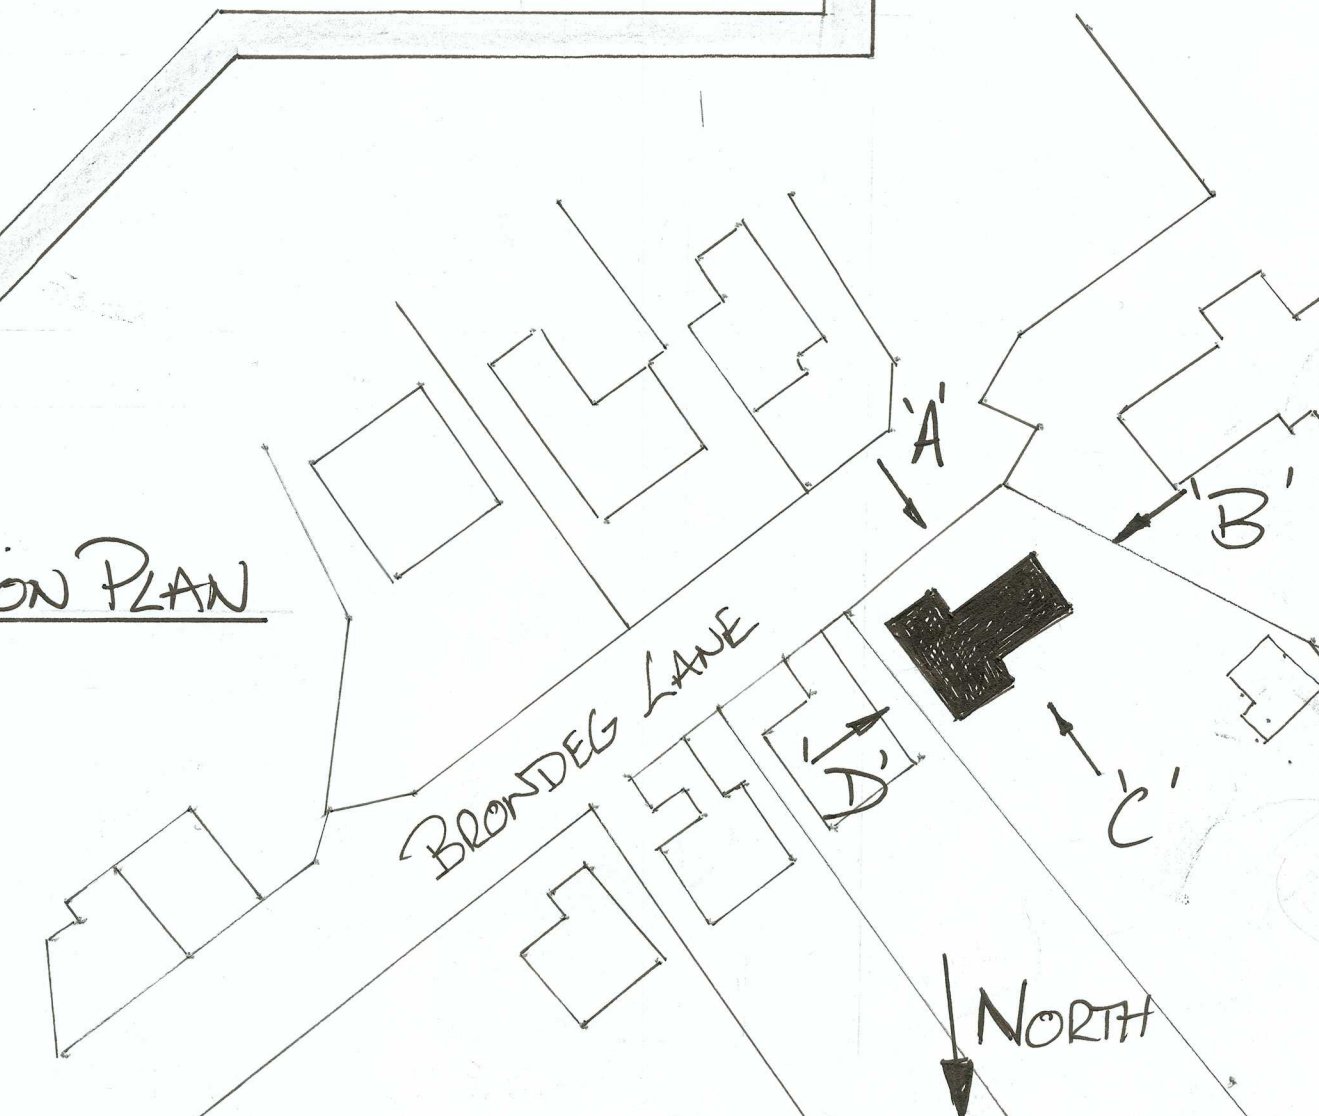

PROPOSED EXTENSION AT
Nº 14 BRONDEG LANE ALLTWEN
PONTARDAWE SWANSEA SA8 3AE

PROPOSED PLANS ELEVATIONS AND MATERIALS KEY