



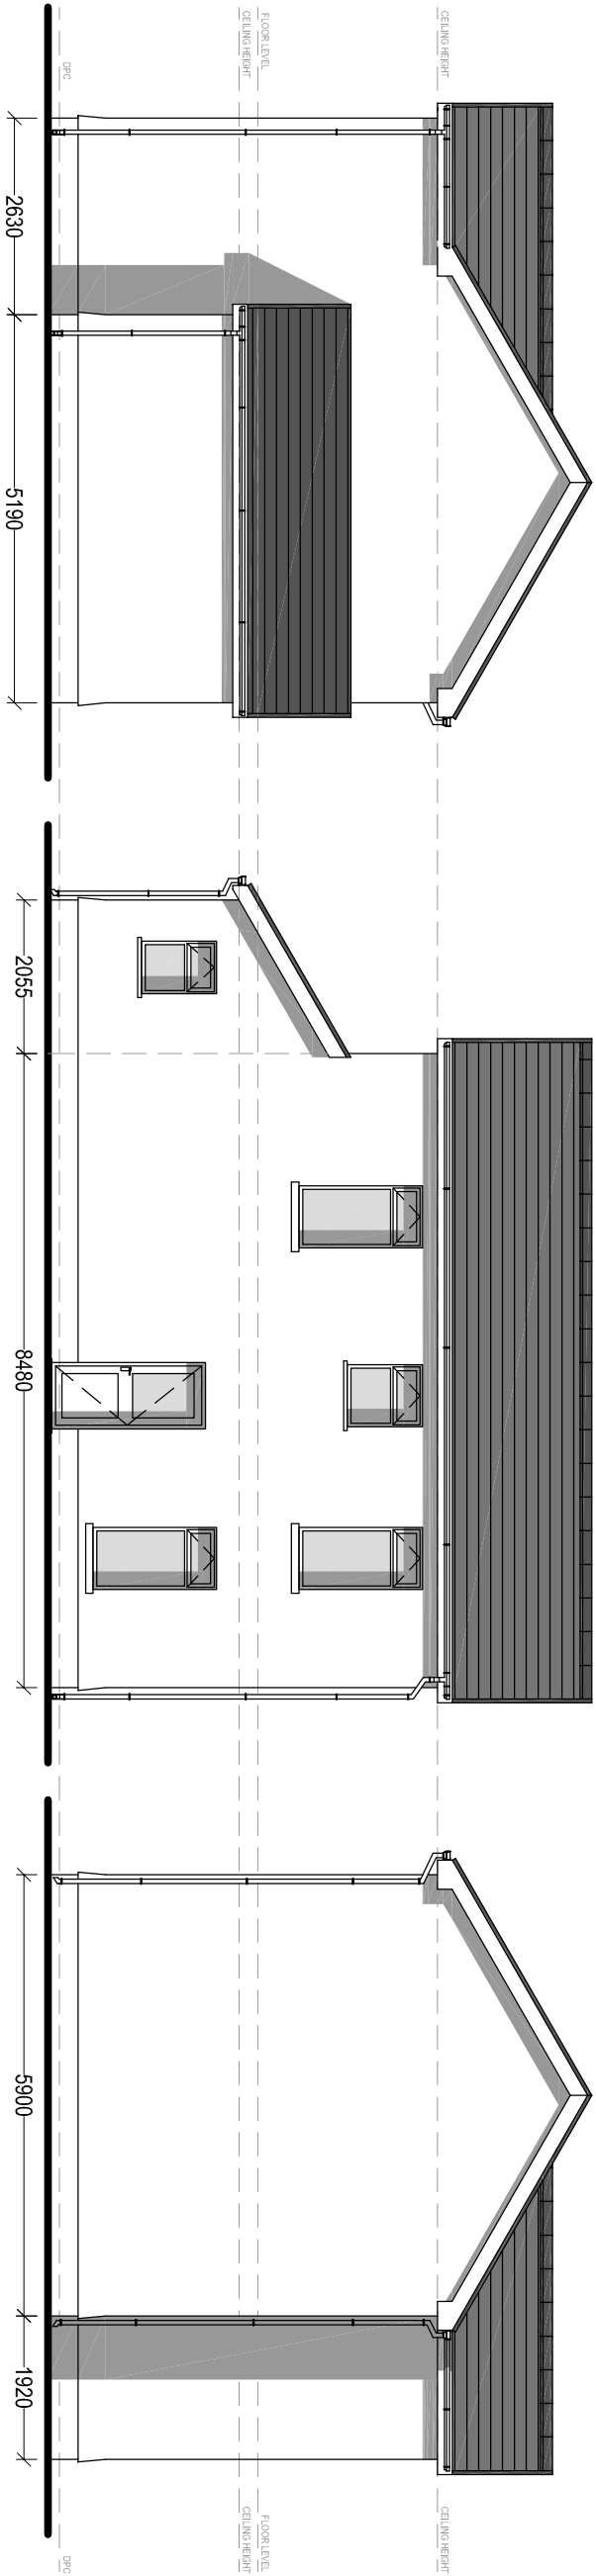


EXISTING SIDE ELEVATION

EXISTING REAR ELEVATION

EXISTING SIDE ELEVATION

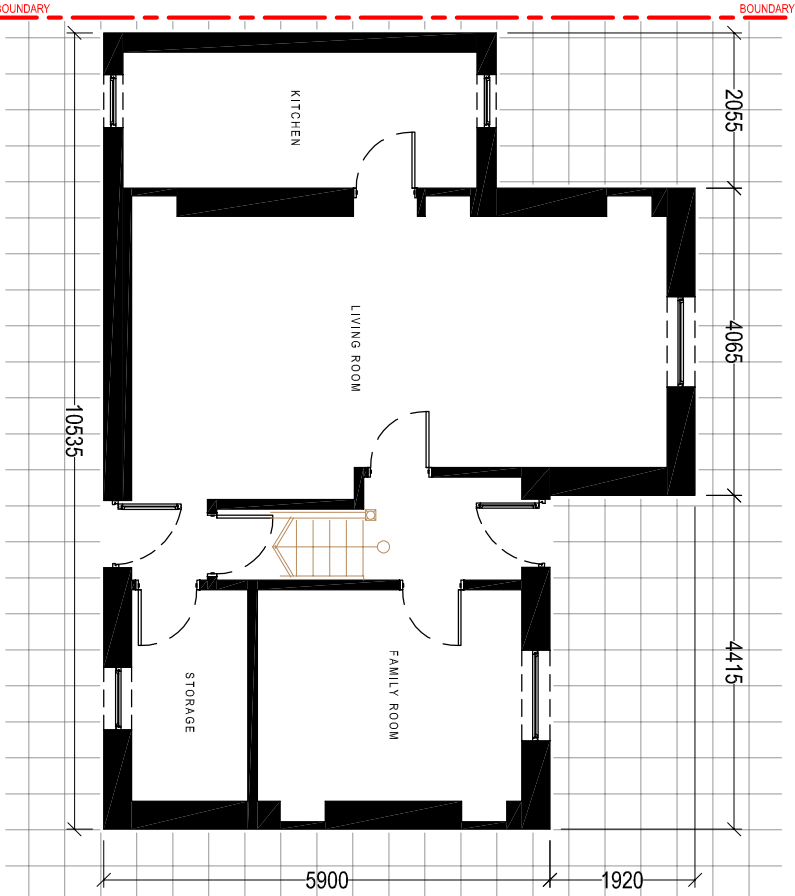

EXISTING GROUND FLOOR PLAN

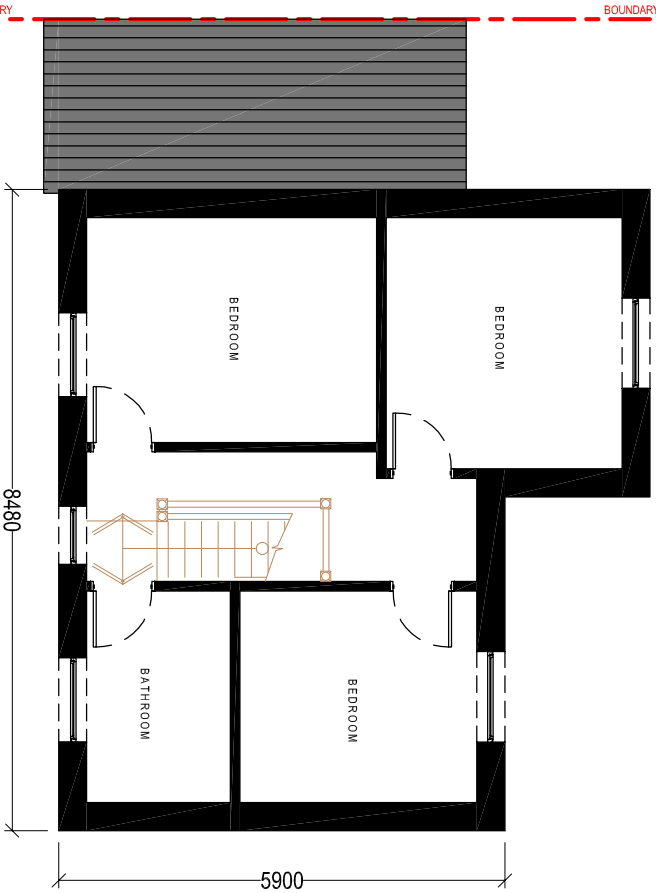

EXISTING FIRST FLOOR PLAN

Client:

Mr P. Price
44 Leyshon
Gwaun Cae Gunwen
N.P.T.C.B.C

Project Title:

PROPOSED
REAR EXTENSION

General Notes:
1. Do not scale from this drawing, take figured dimensions only.
2. Dimensions are in millimetres unless otherwise stated.

Drawing Issue:

PLANNING

Drawing Title:

EXISTING ELEVATIONS & FLOOR PLANS

Drawing No: CPD-003

Revision: A

Date: 22-01-2026

Revised: 24-03-2026

Scale(s): 1:100

Paper Size: A3



Cwm Planning & Design Ltd.
(Civil, Structural & Architectural)