



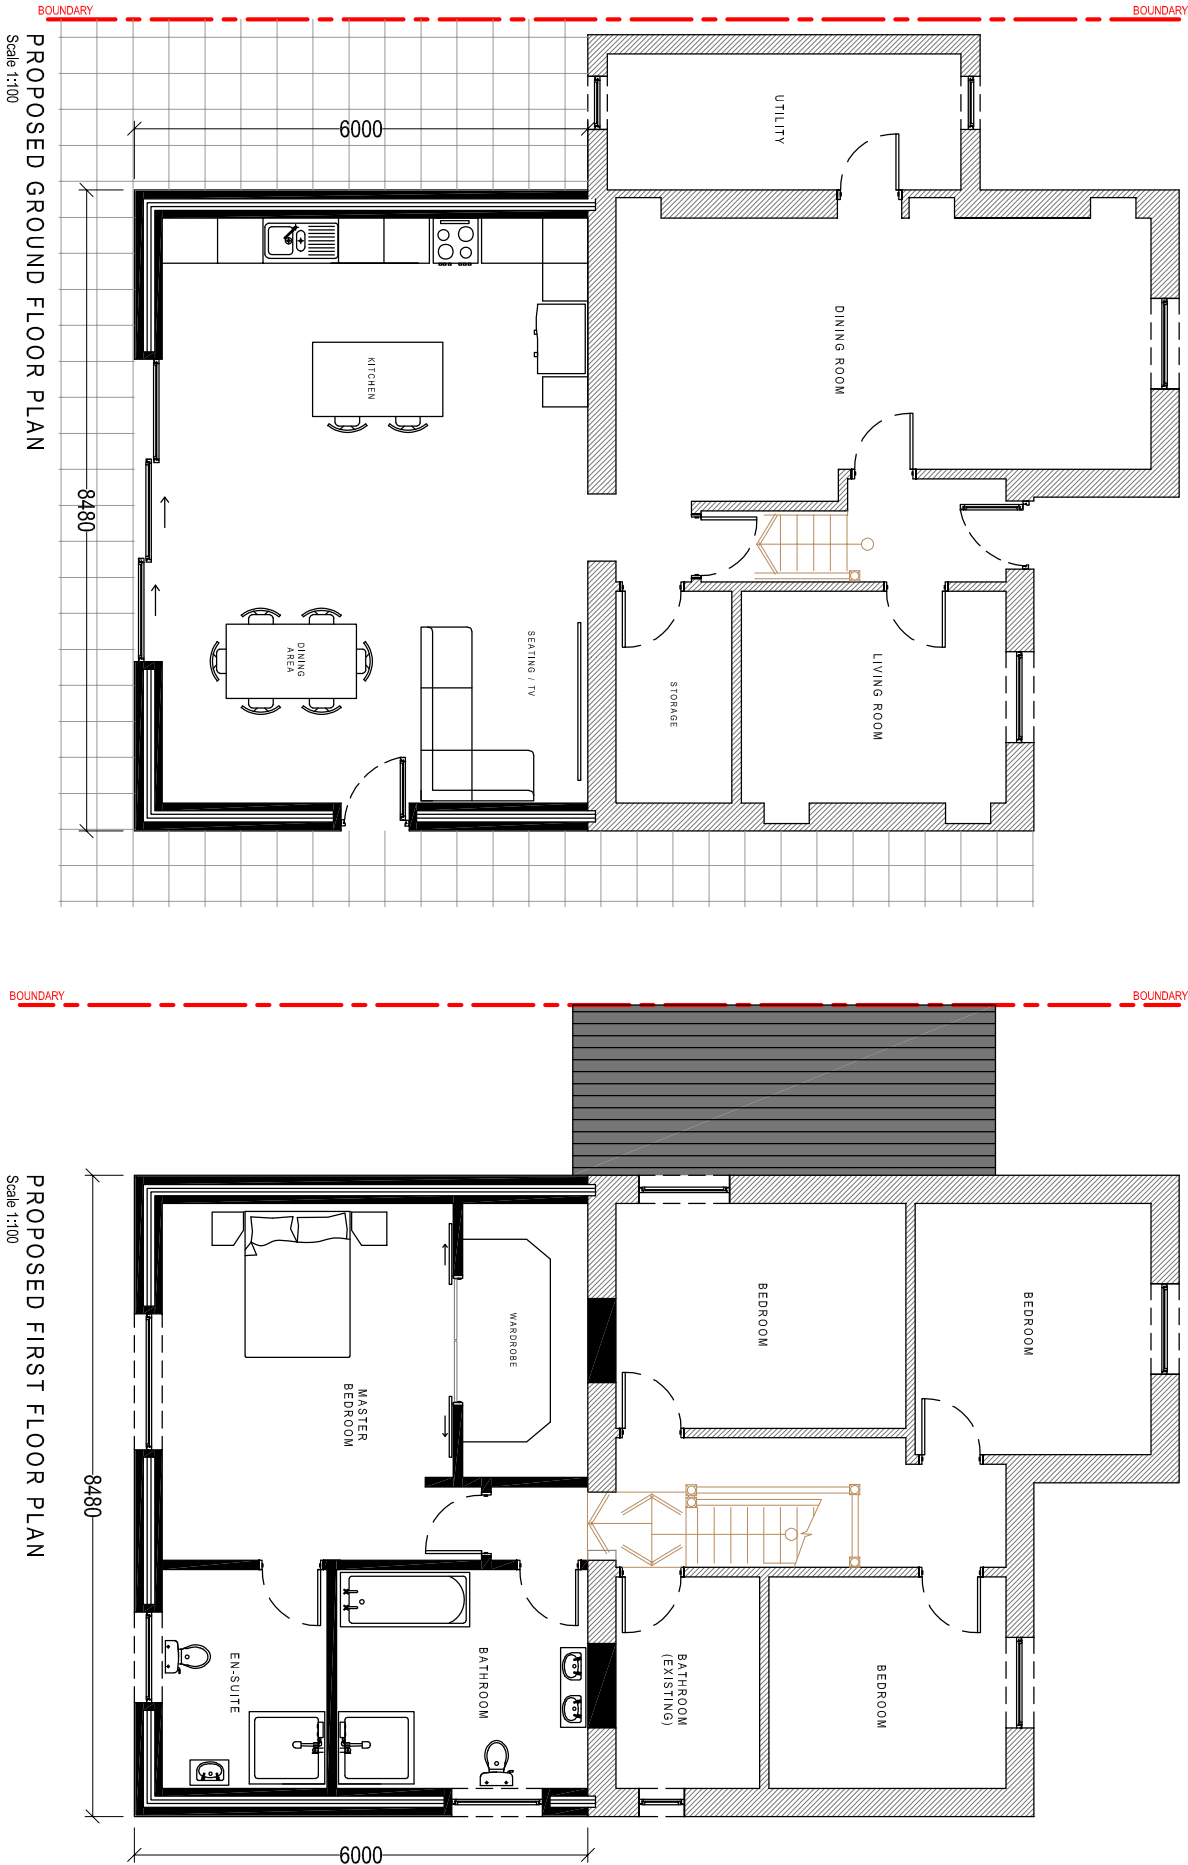

NOTE:
IMPLEMENTATION OF PROPOSED ECOLOGICAL ENHANCEMENT
(INSTALLATION OF THE BAT & BIRD BOX) WILL BE CARRIED OUT WITHIN
1 month OF BENEFICIAL OCCUPATION

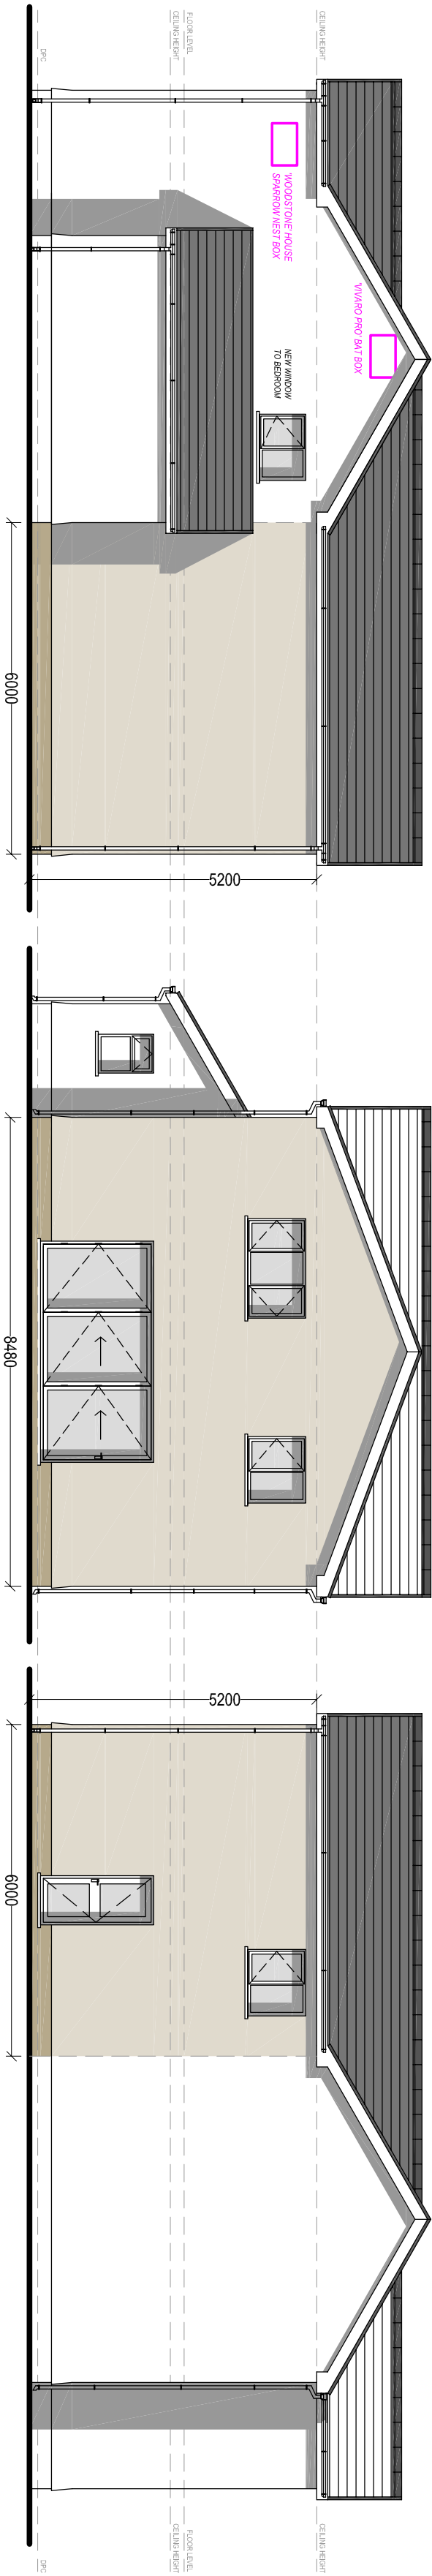

Client:		Mr P. Price 44 Leyshon Gwaun Cae Gurwen N.P.T.C.B.C	
Project Title:		PROPOSED REAR EXTENSION	
General Notes:		1. Do not scale from this drawing. Scale figures dimensions only. 2. Dimensions are in millimeters unless otherwise stated.	
Drawing Issue:		PLANNING	
Drawing Title:			
PROPOSED ELEVATIONS & FLOOR PLANS			
Drawing No:	CPD-004	Revision:	A
Date:	22-01-2026	Revised:	24-03-2026
Scale(s):	1:100	Paper Size:	A2



Cwm Planning & Design Ltd.
(Civil, Structural & Architectural)