




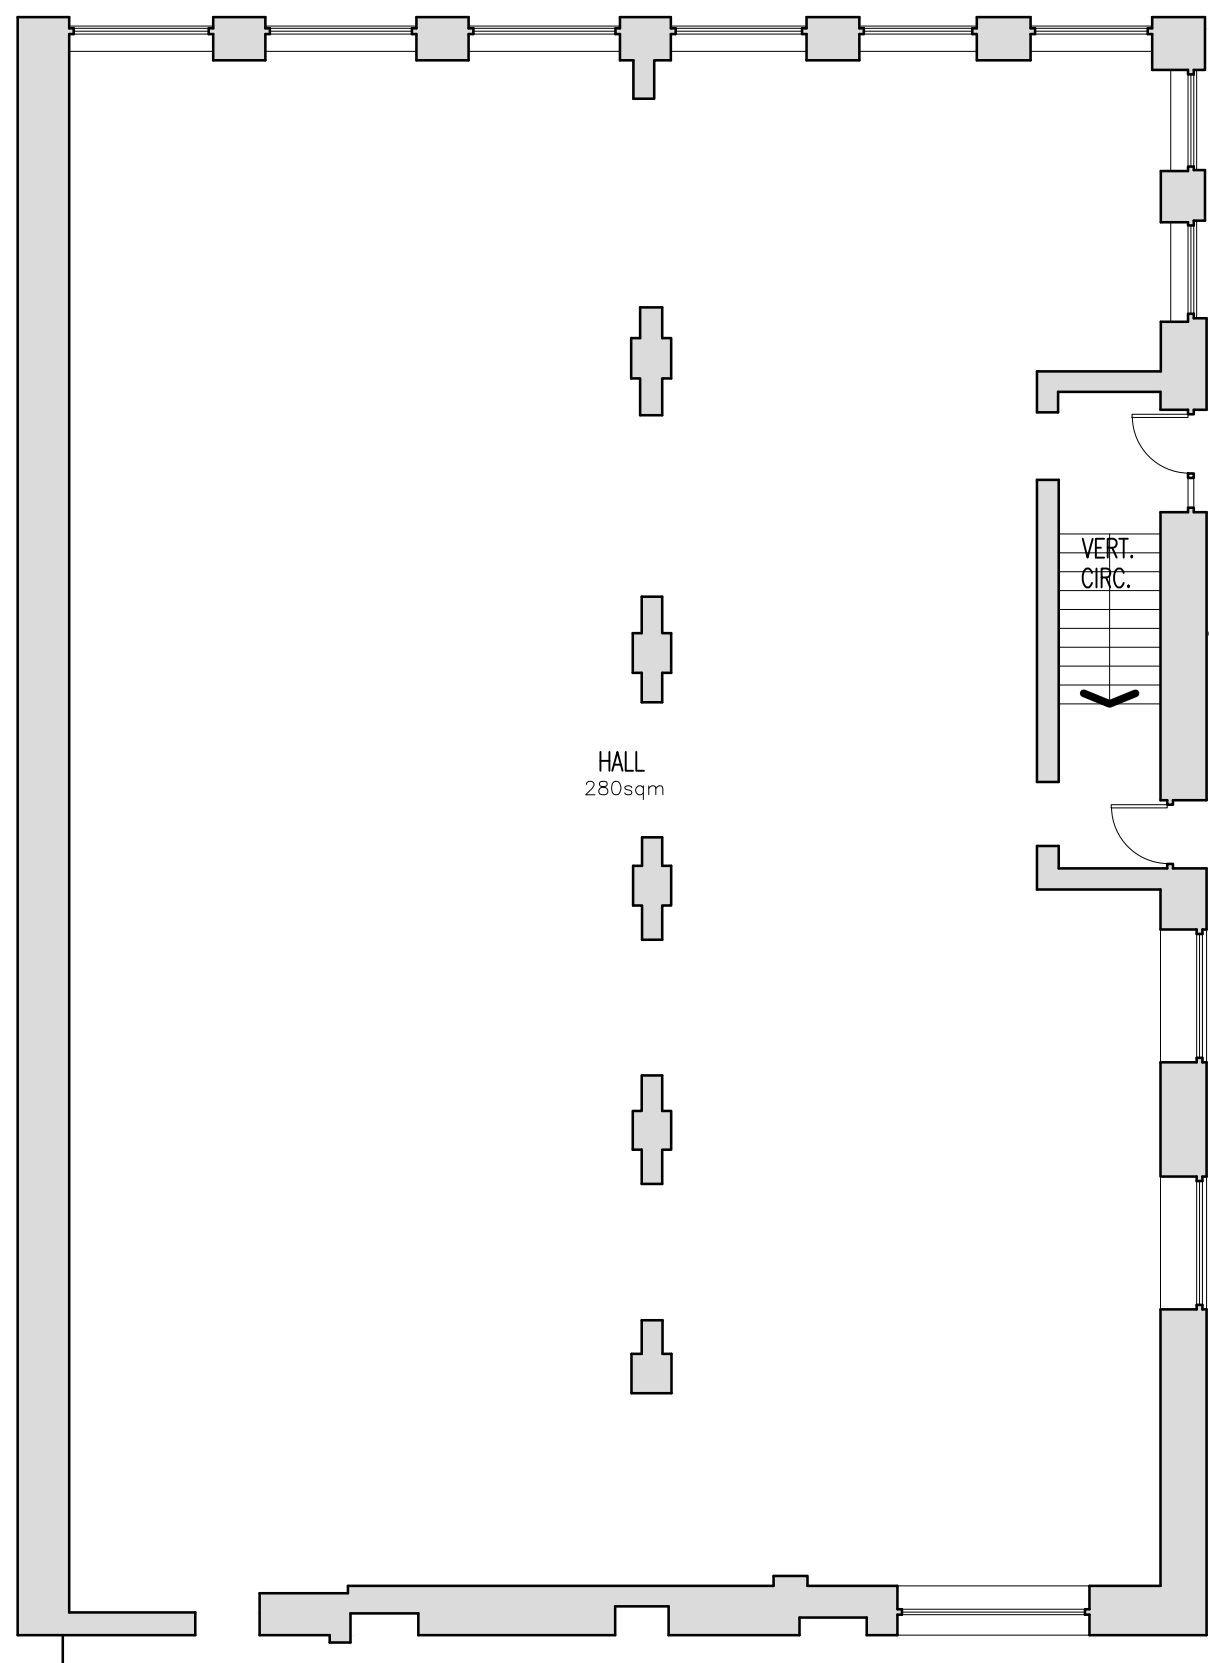


EXISTING GROUND FLOOR PLAN
SCALE 1:100 @ A1

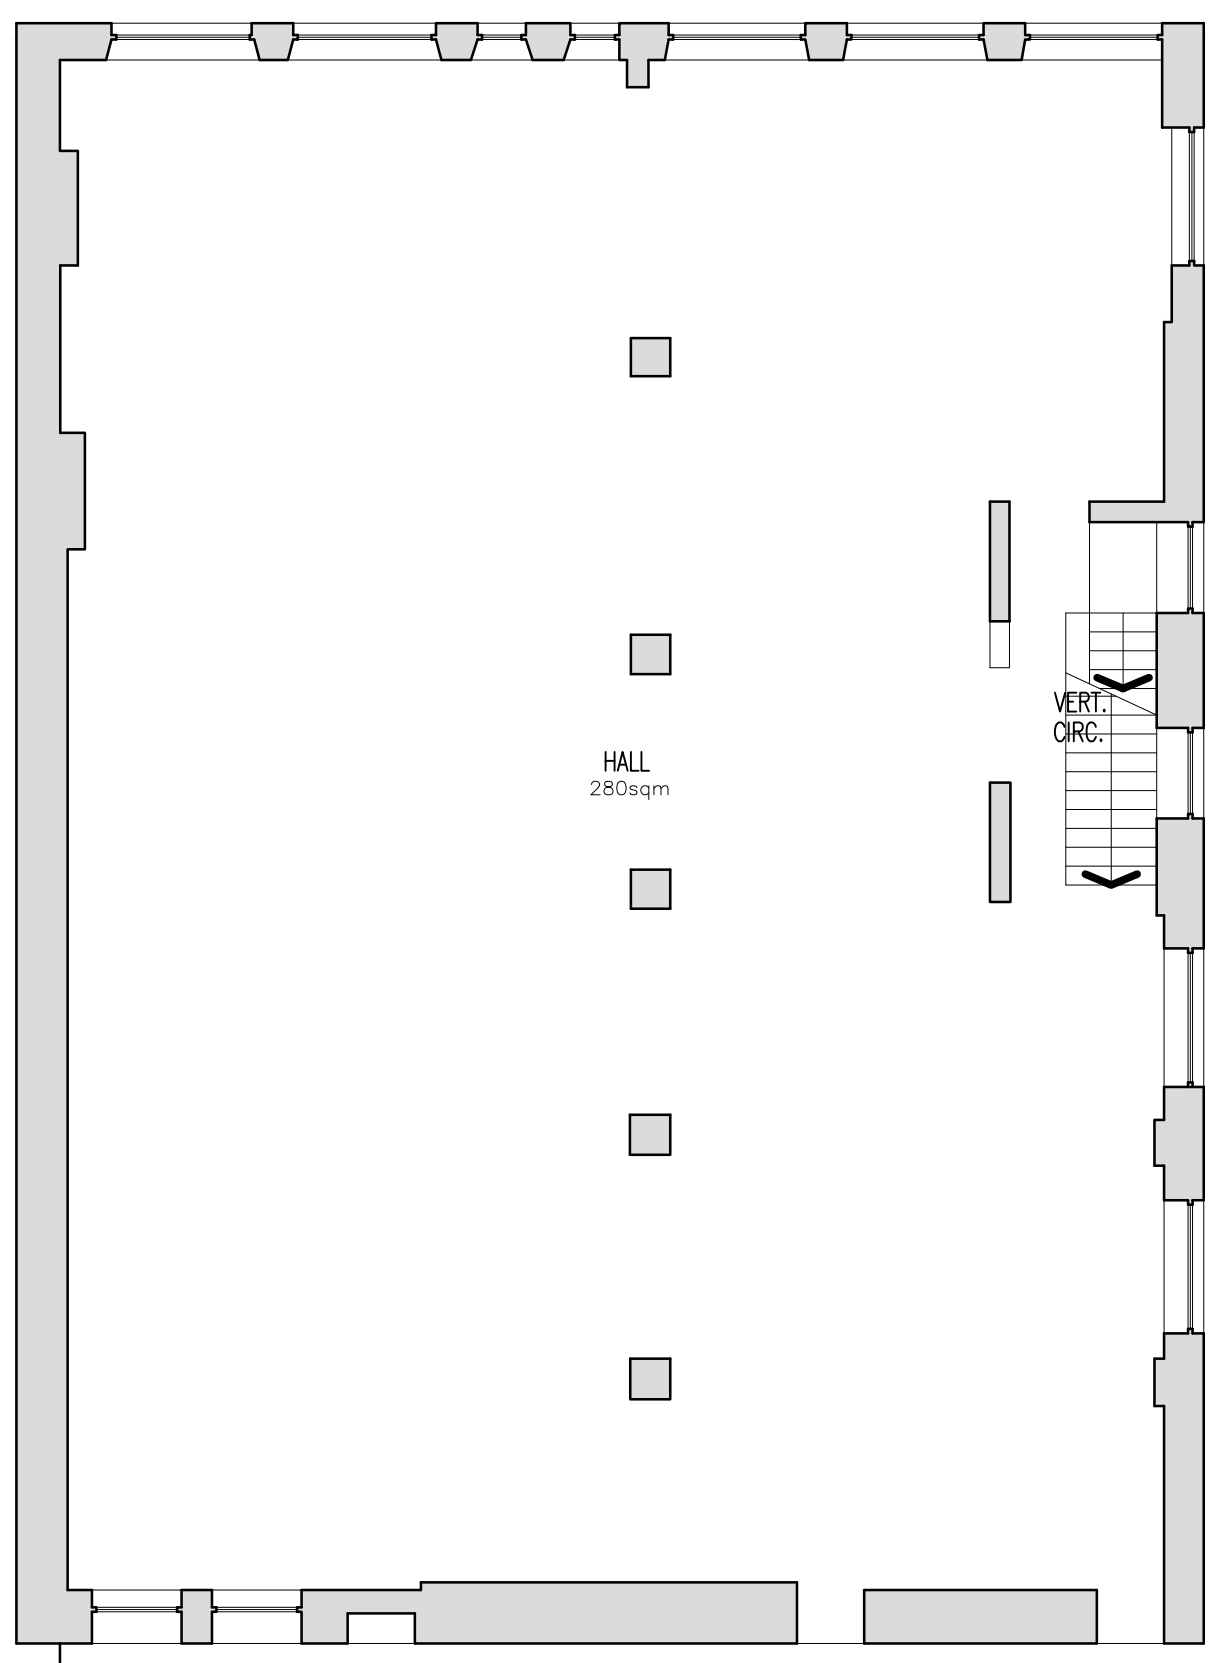


EXISTING FIRST FLOOR PLAN
SCALE 1:100 @ A1

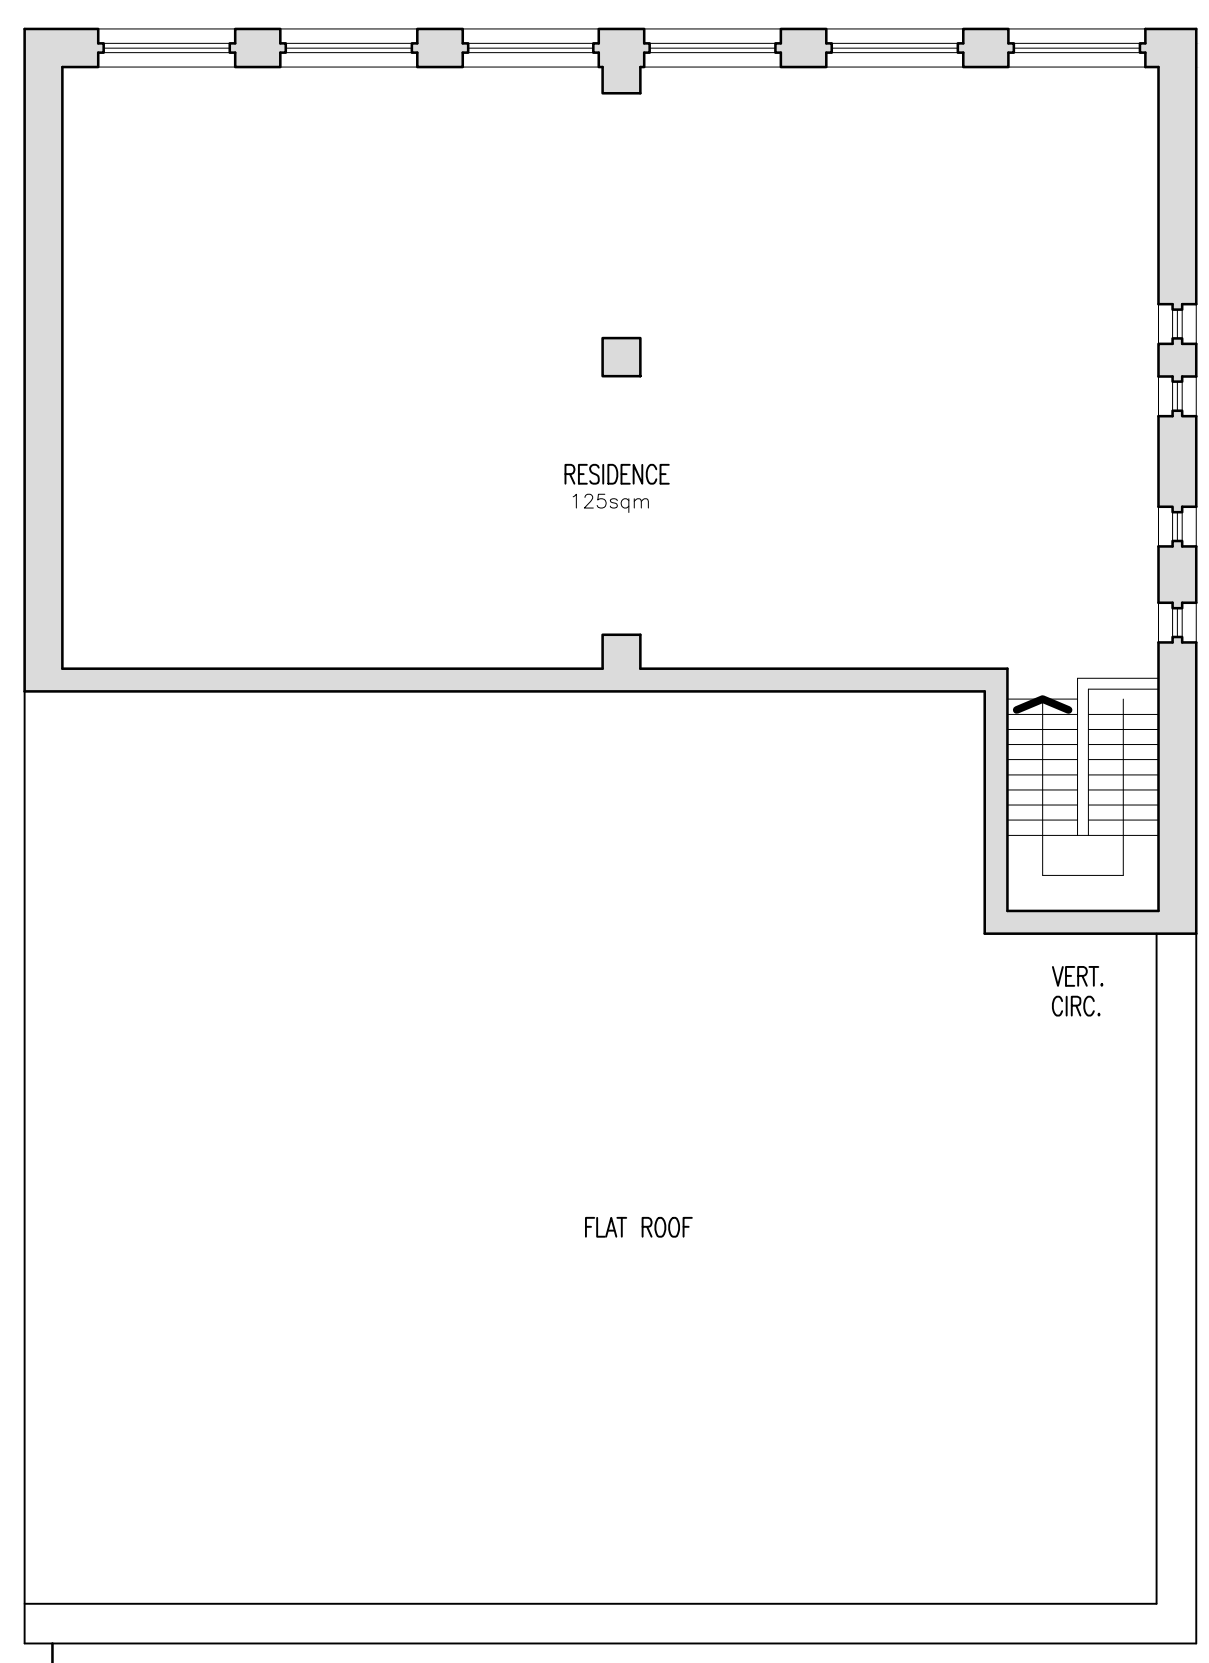

EXISTING FIRST FLOOR PLAN
SCALE 1:100 @ A1

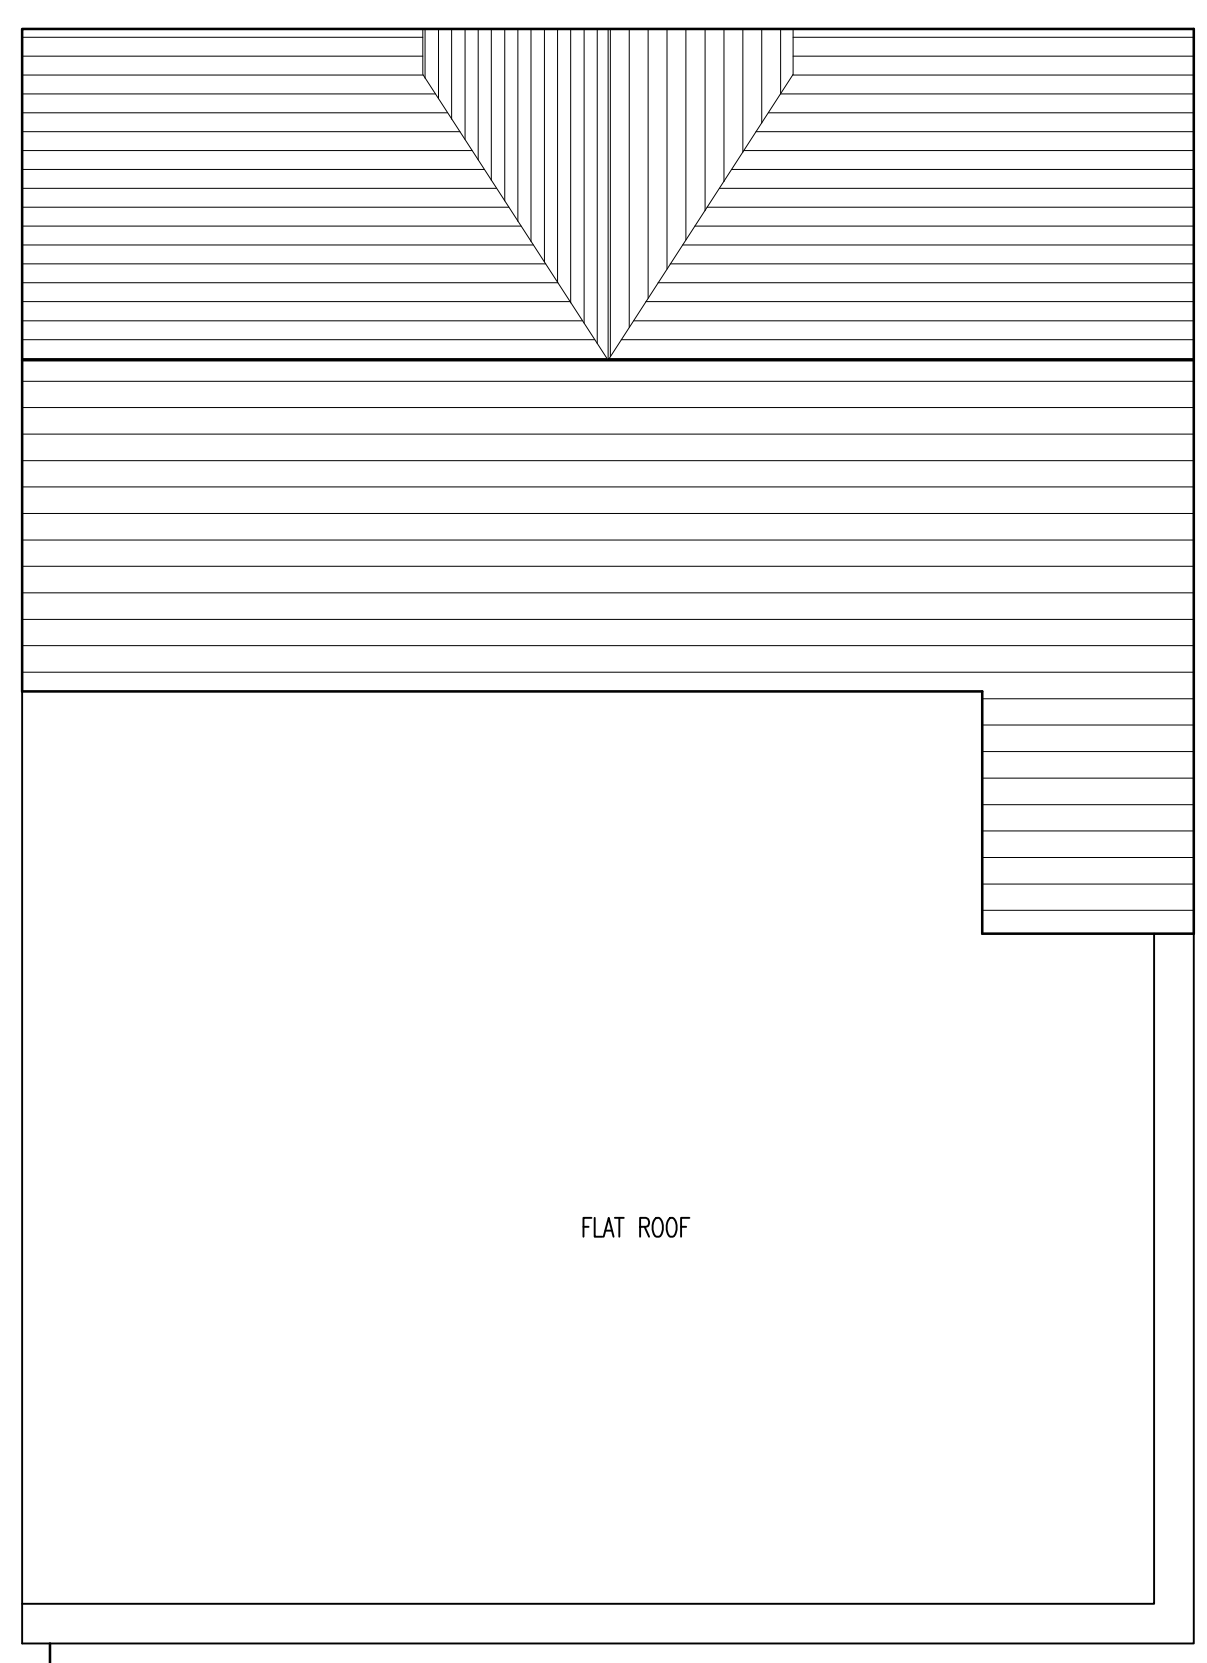


EXISTING ROOF PLAN
SCALE 1:100 @ A1

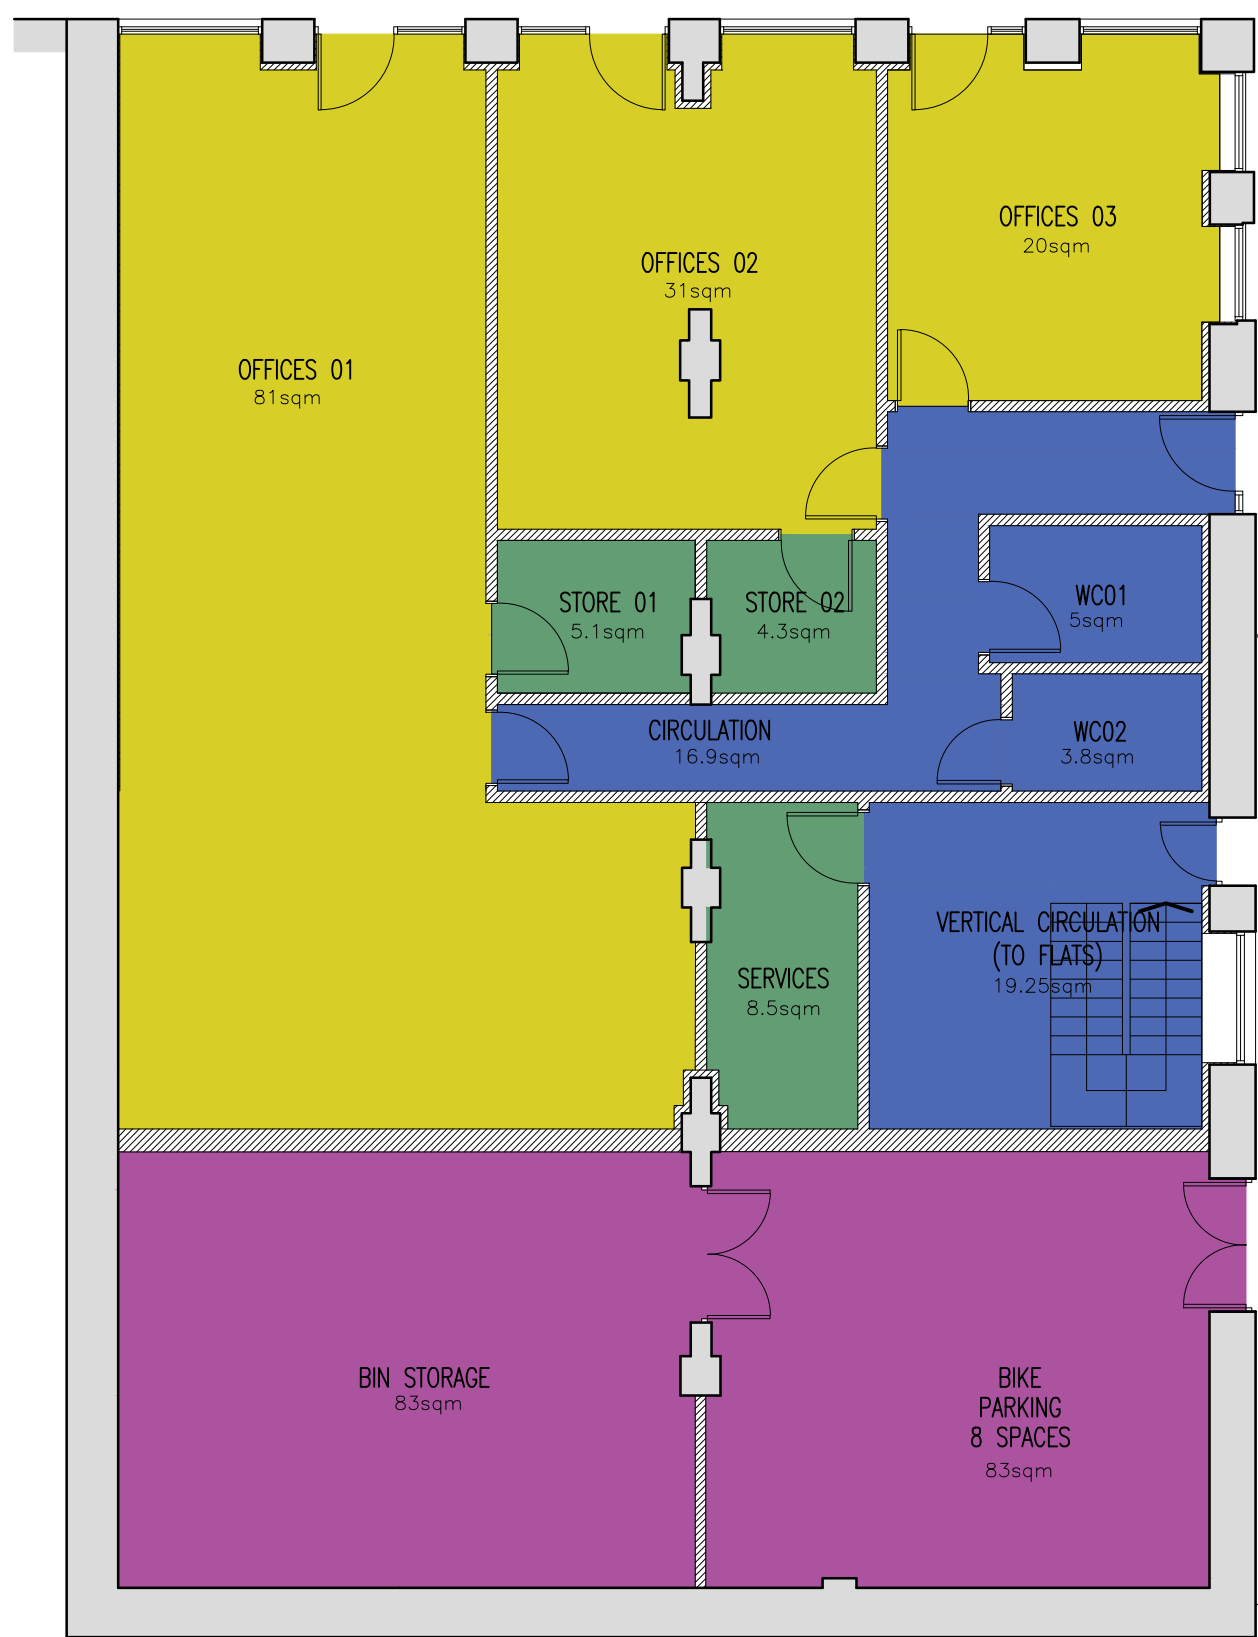


PROPOSED GROUND FLOOR PLAN
SCALE 1:100 @ A1


* STANDARD PARKING SPACE AT 2.6x4.8m

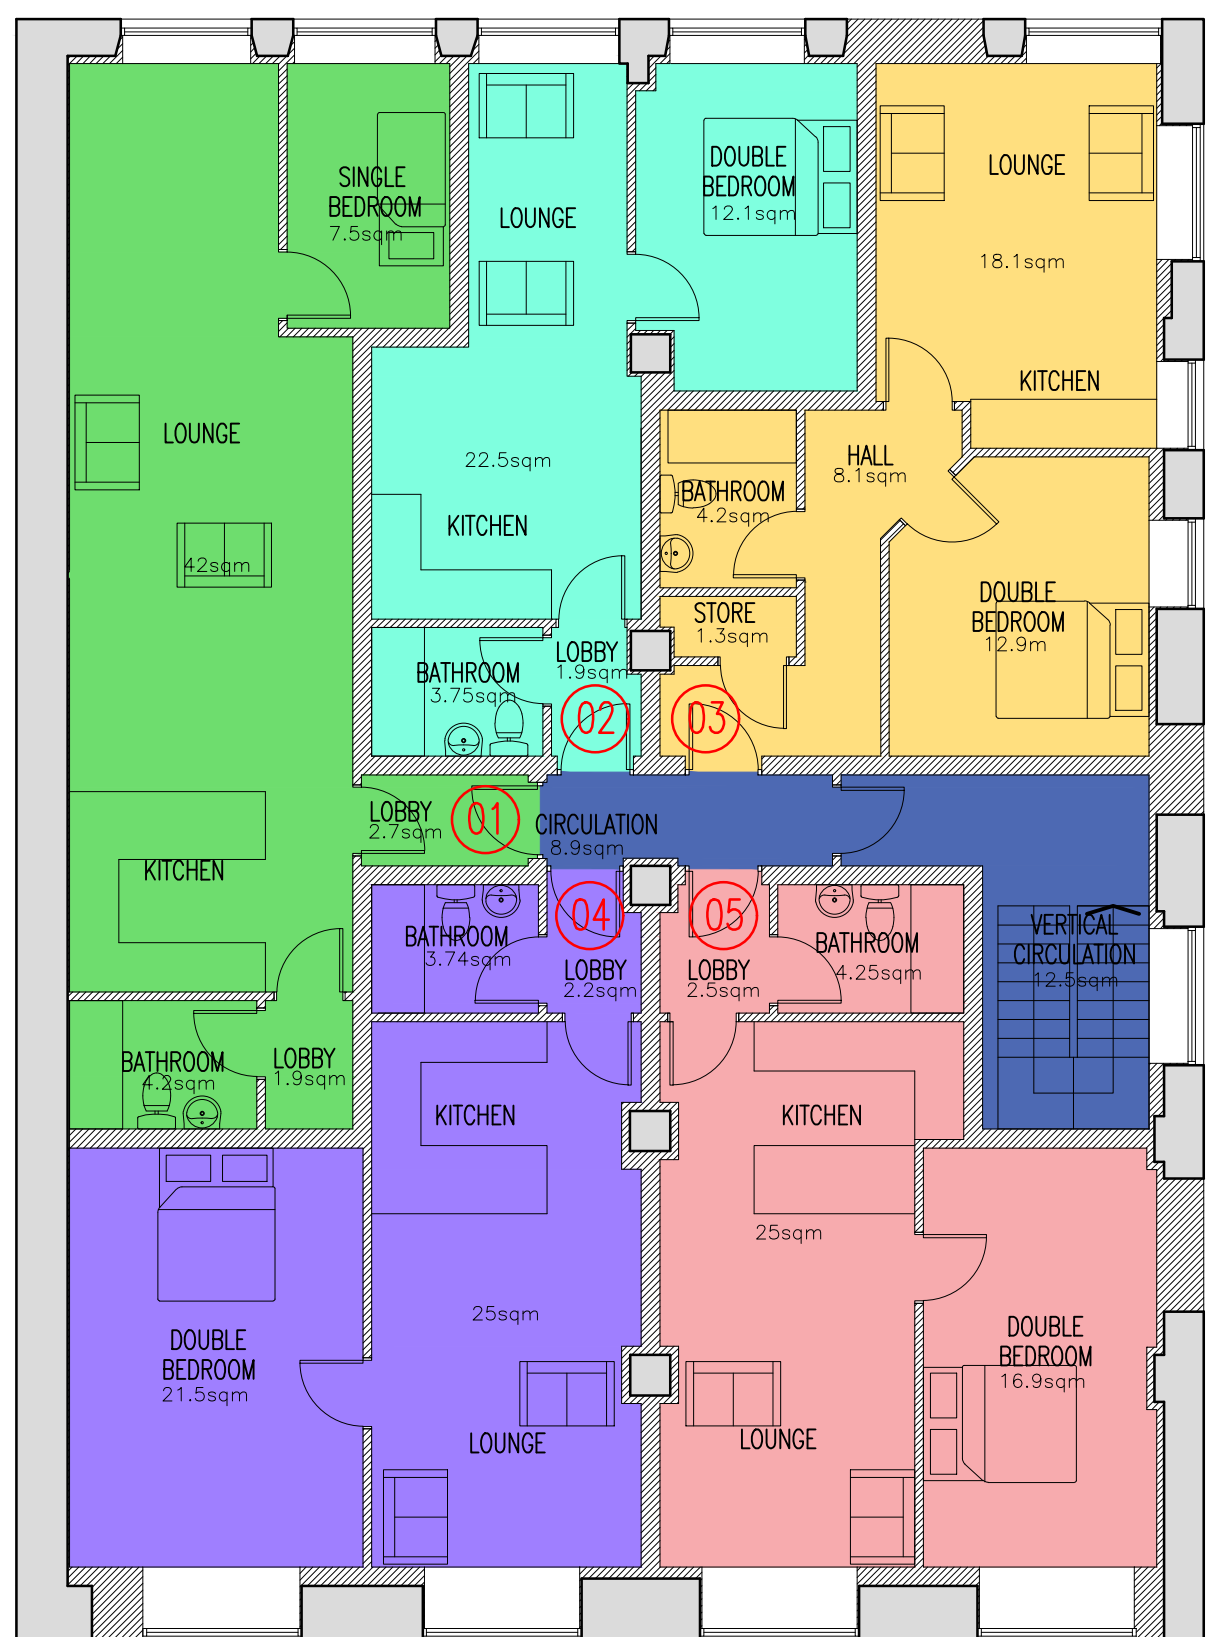

PROPOSED FIRST FLOOR PLAN
SCALE 1:100 @ A1

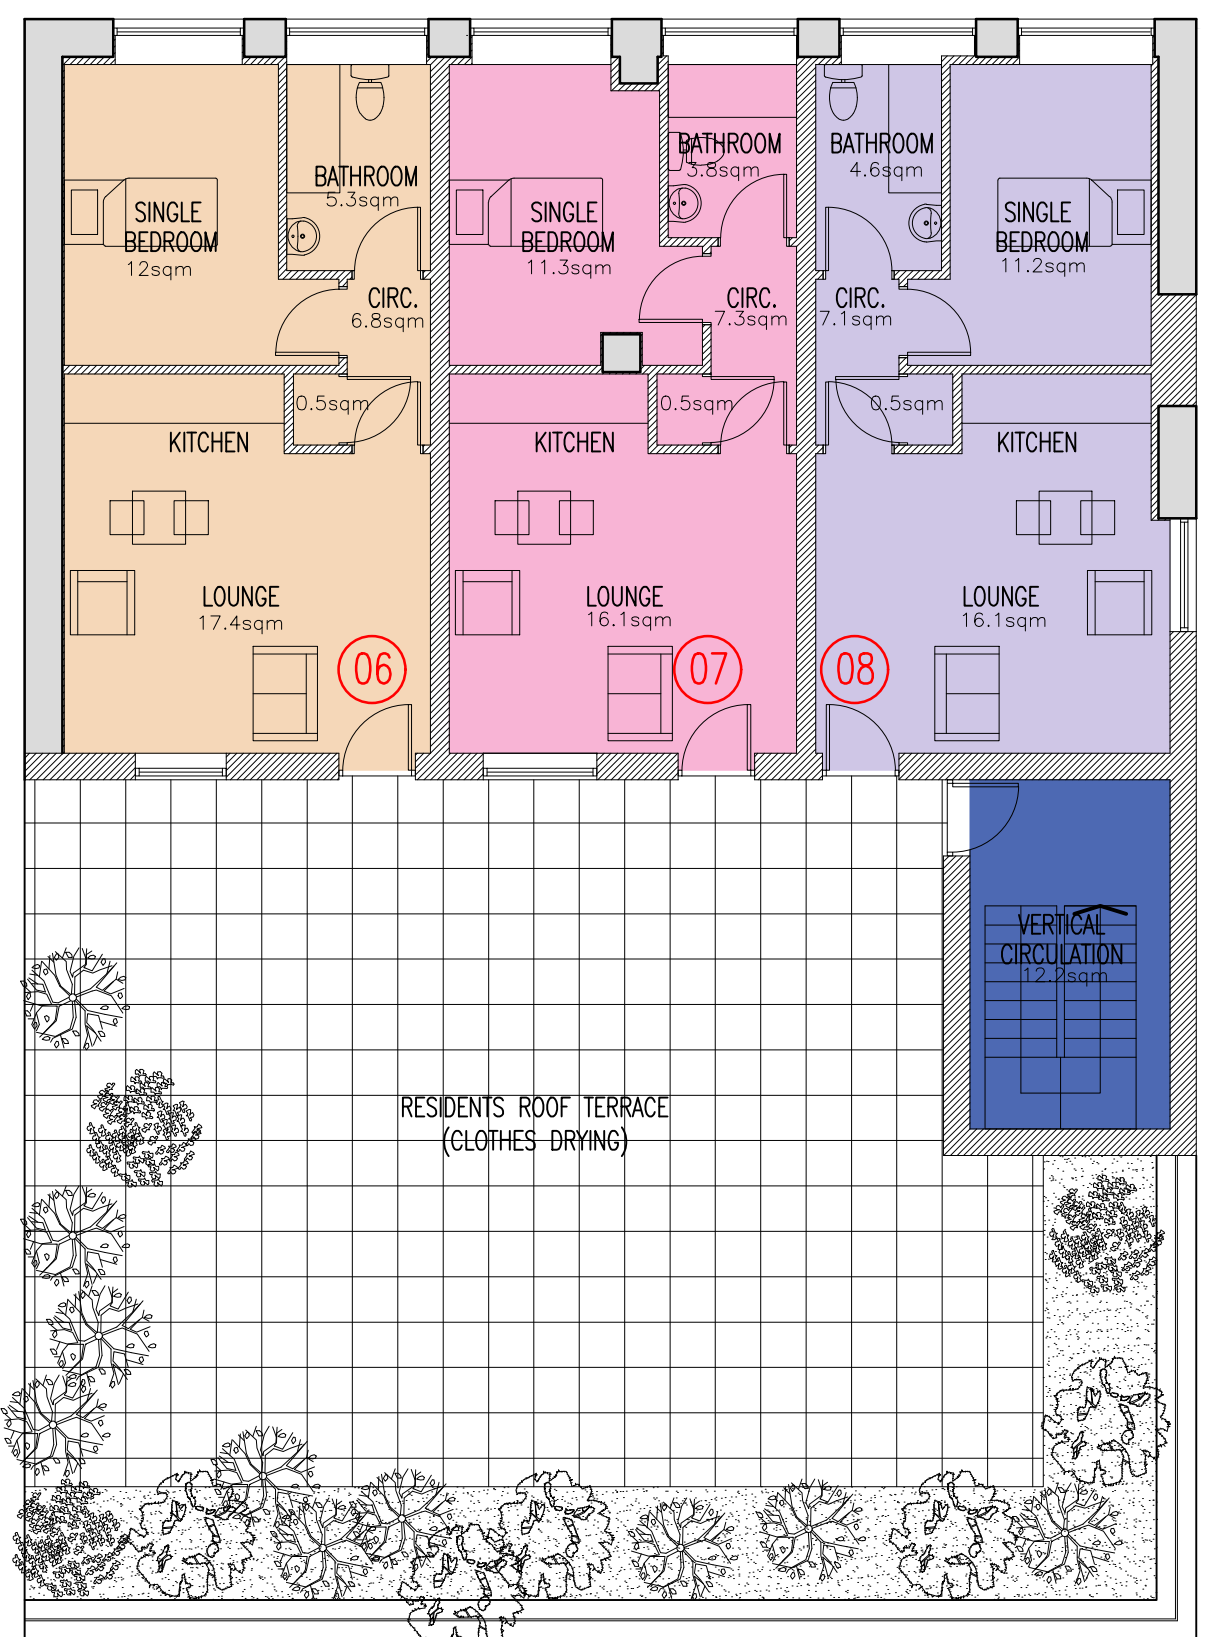

PROPOSED SECOND FLOOR PLAN
SCALE 1:100 @ A1

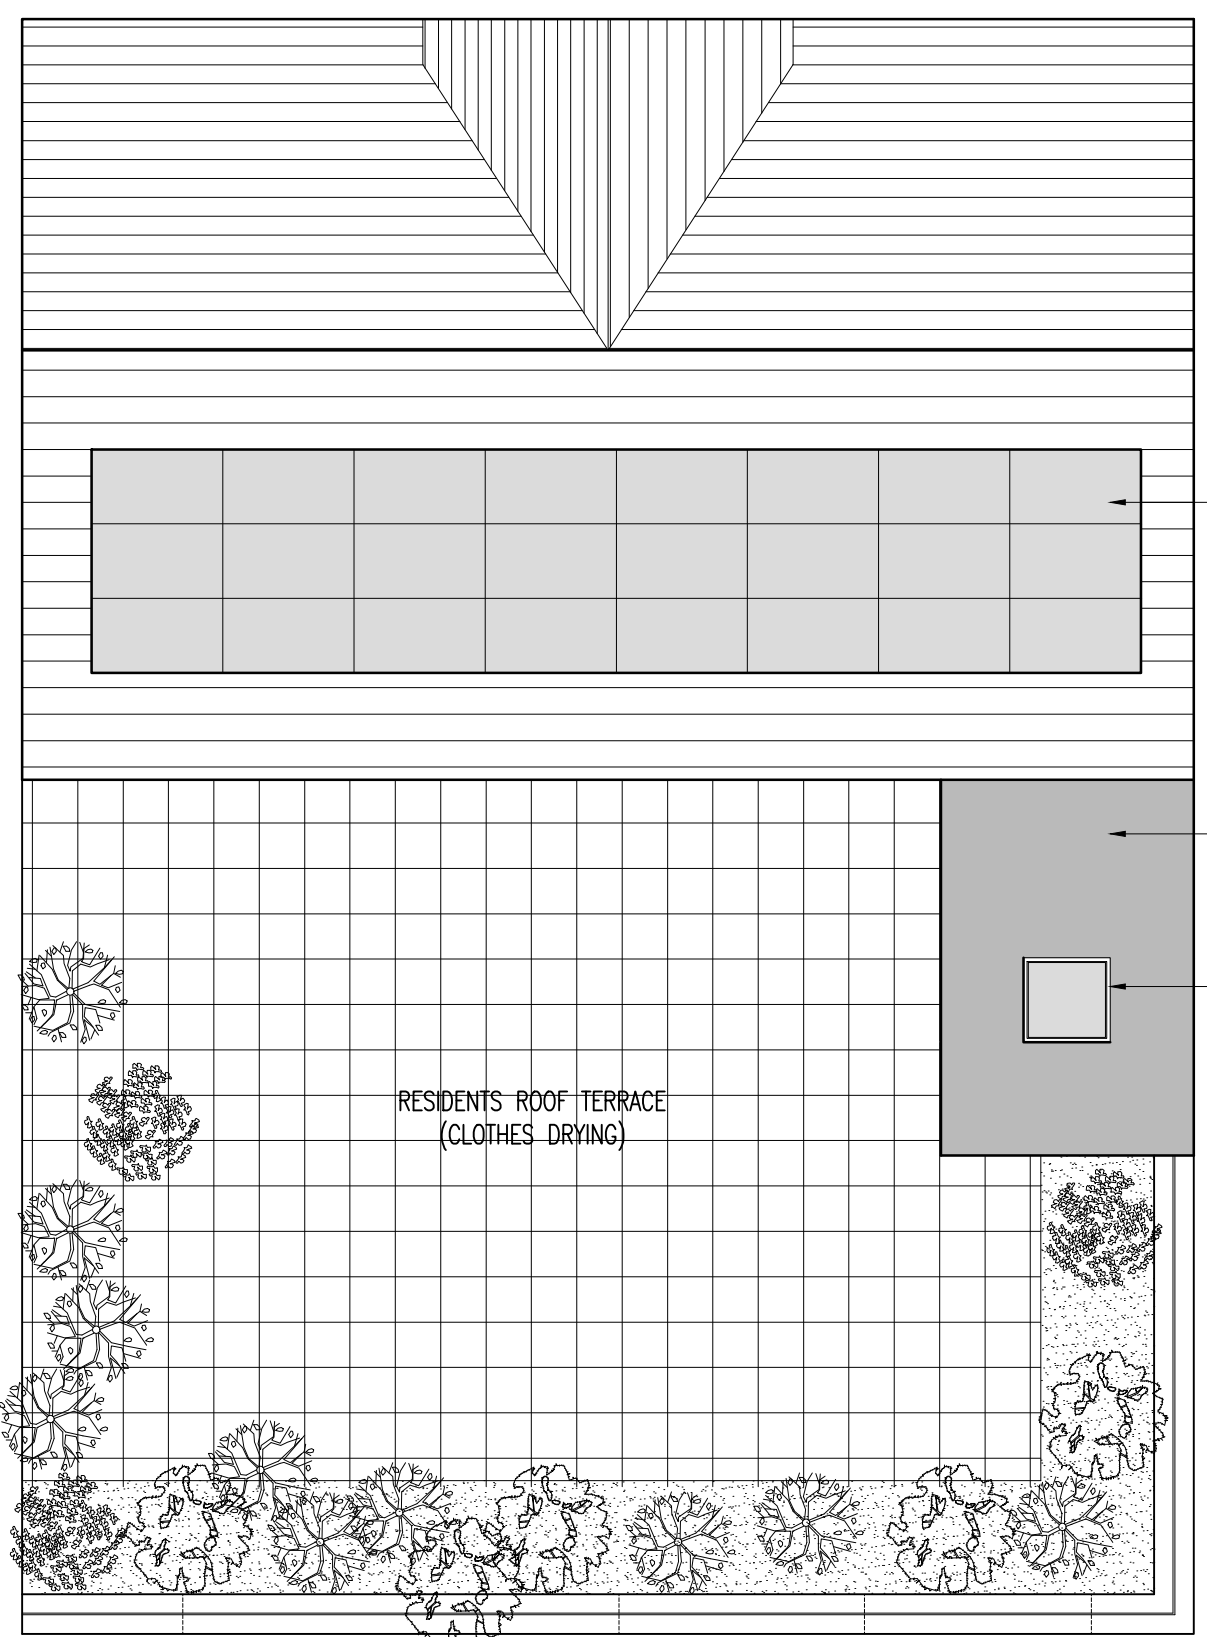

PROPOSED ROOF PLAN / TERRACE
SCALE 1:100 @ A1

KEY

	G.I.A	G.I.A
EXISTING		
GROUND / FIRST / SECOND FLOOR – 707sqm	FLAT 01 – 60sqm	OFFICE 01 – 86sqm
	FLAT 02 – 39sqm	OFFICE 02 – 36.6sqm
	FLAT 03 – 46sqm	OFFICE 03 – 20sqm
PROPOSED	FLAT 04 – 53sqm	BIN STORE – 83sqm
GROUND / FIRST / SECOND FLOOR – 735sqm	FLAT 05 – 49sqm	BIKE PARKING – 83sqm
	FLAT 06 – 44sqm	
	FLAT 07 – 42sqm	OFFICE SQM INC. STORE ROOM
	FLAT 08 – 41sqm	

REFURBISHMENT AND CONVERSION OF EXISTING BUILDING
TO PROVIDE OFFICES AND RESIDENTIAL ACCOMMODATION
HUDDERSFIELD BUILDING.

EXISTING & PROPOSED PLANS

MR C & M TOLLAND DWG: A03 A1 SHEET