


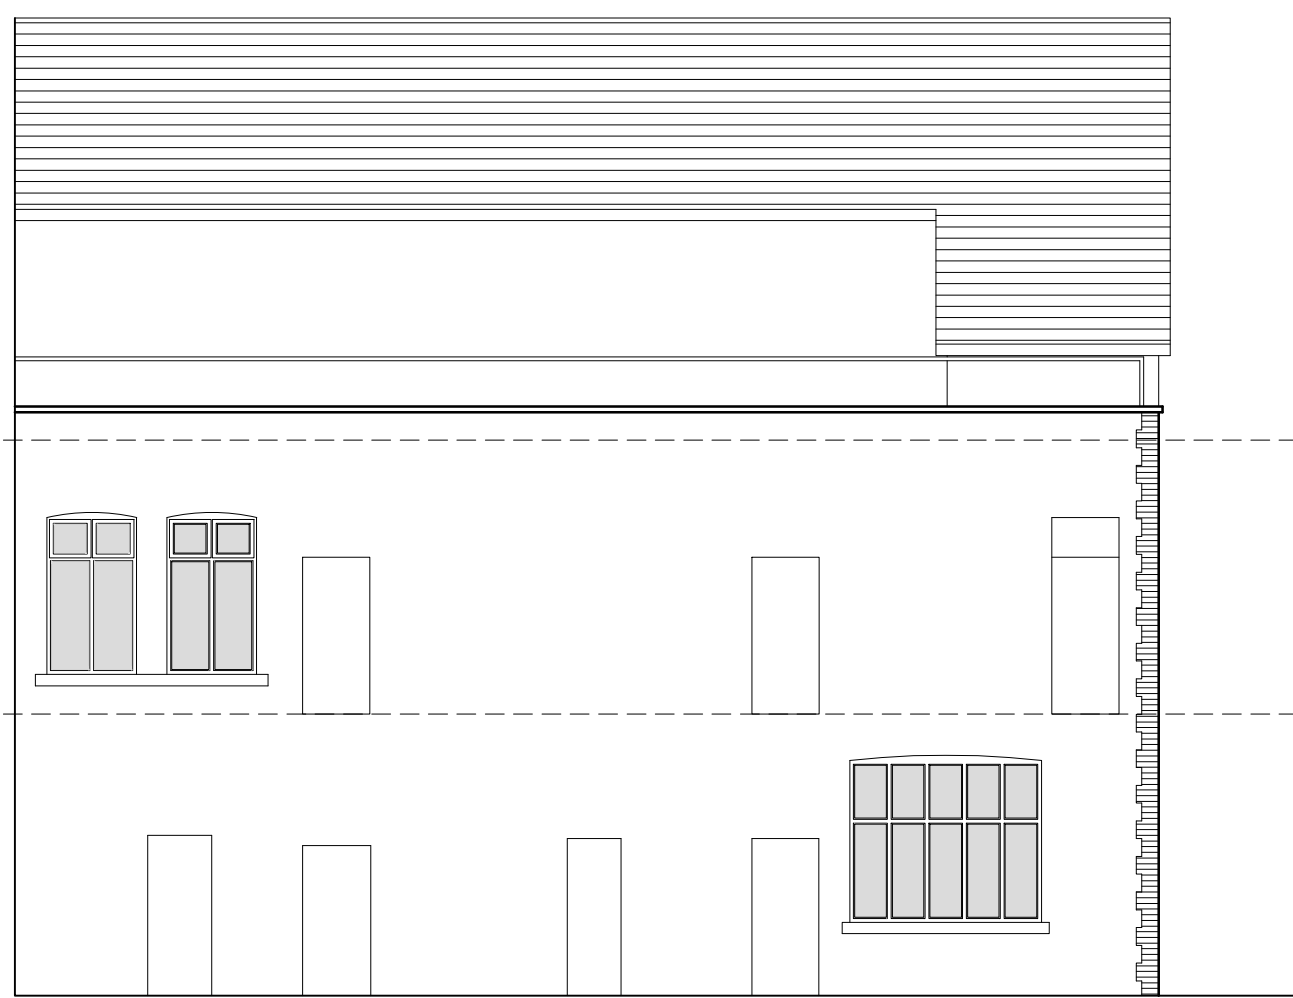


EXISTING SOUTH EAST ELEVATION
VIEW FROM LANE ACCESS
SCALE 1:100 @ A1



EXISTING NORTH EAST ELEVATION
VIEW FROM TALBOT ROAD
SCALE 1:100 @ A1




EXISTING SOUTH WEST ELEVATION
REAR VIEW
SCALE 1:100 @ A1

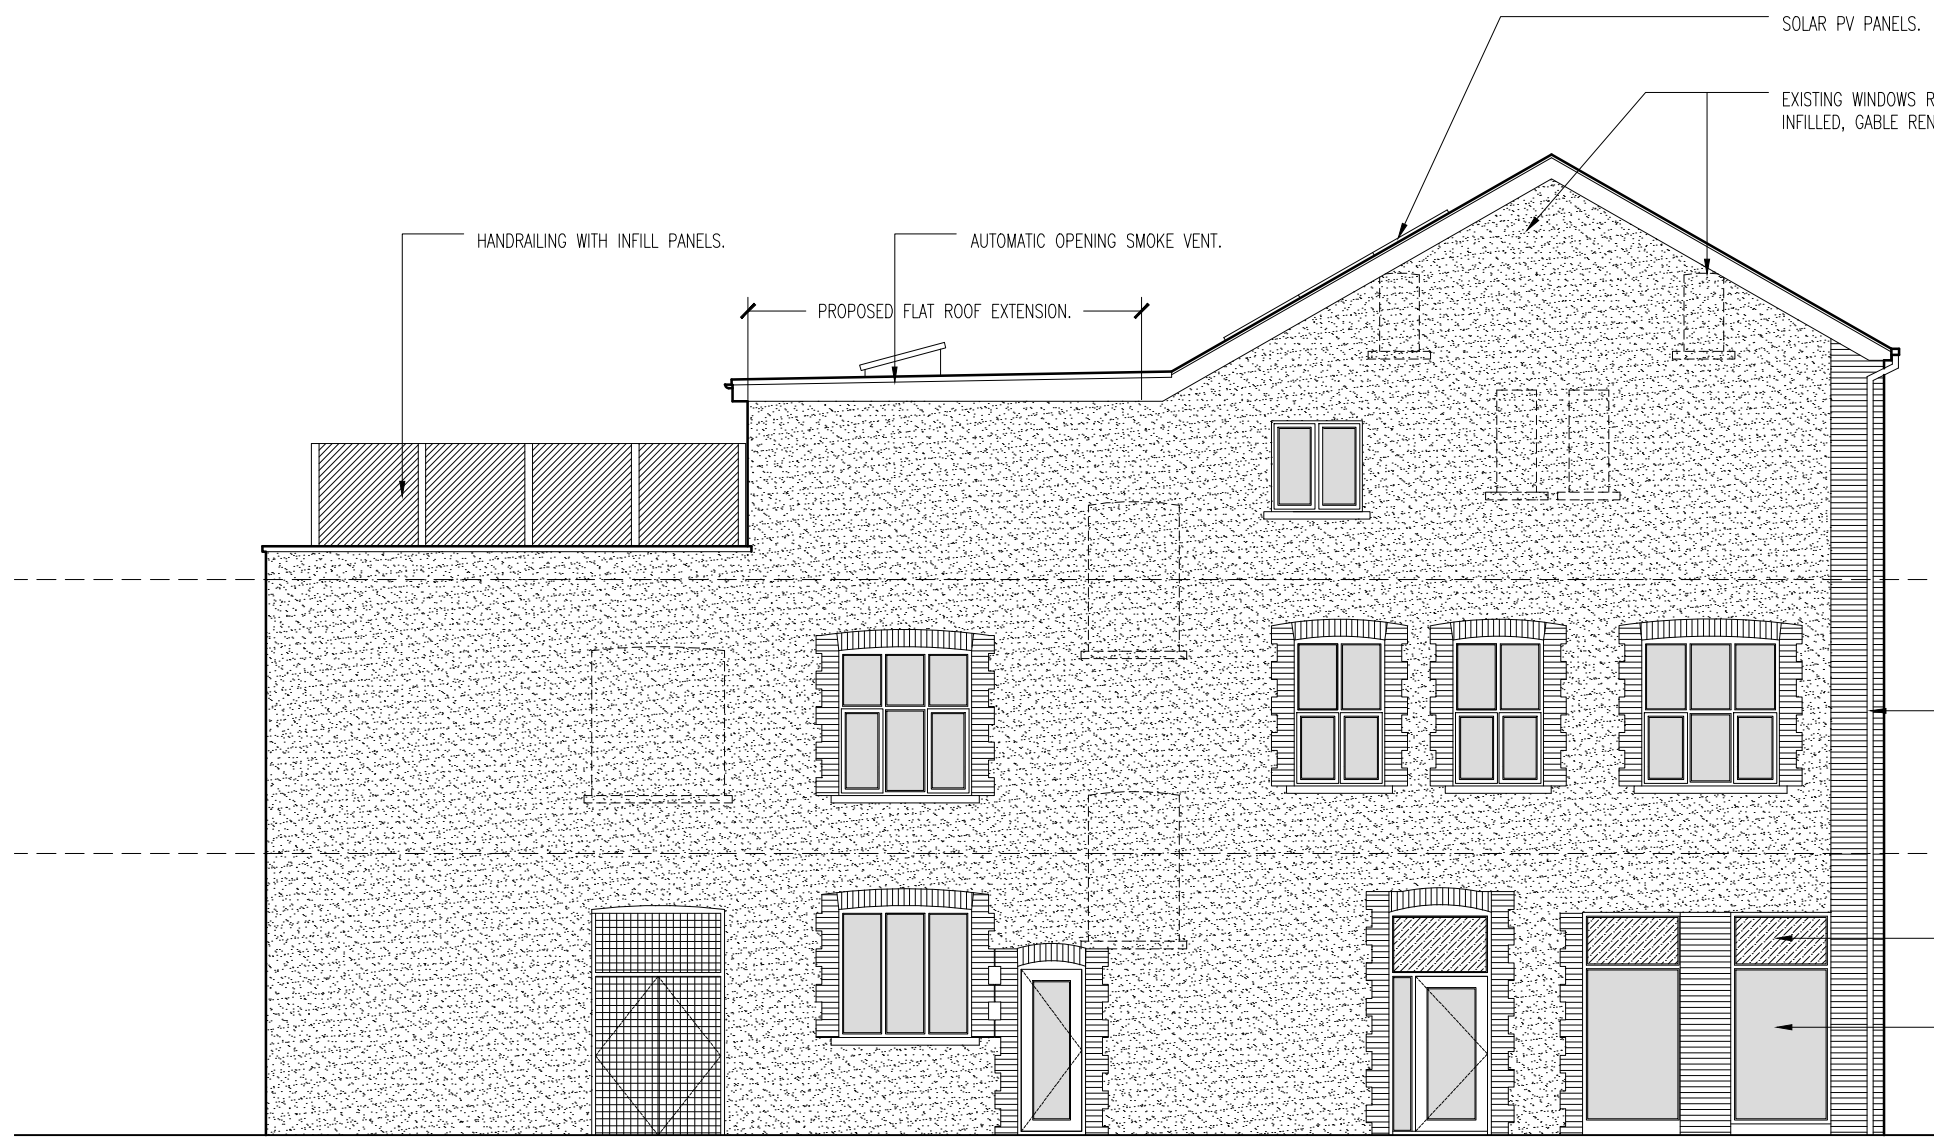


PROPOSED SOUTH EAST ELEVATION
VIEW FROM LANE ACCESS
SCALE 1:100 @ A1




PROPOSED NORTH EAST ELEVATION
VIEW FROM TALBOT ROAD
SCALE 1:100 @ A1

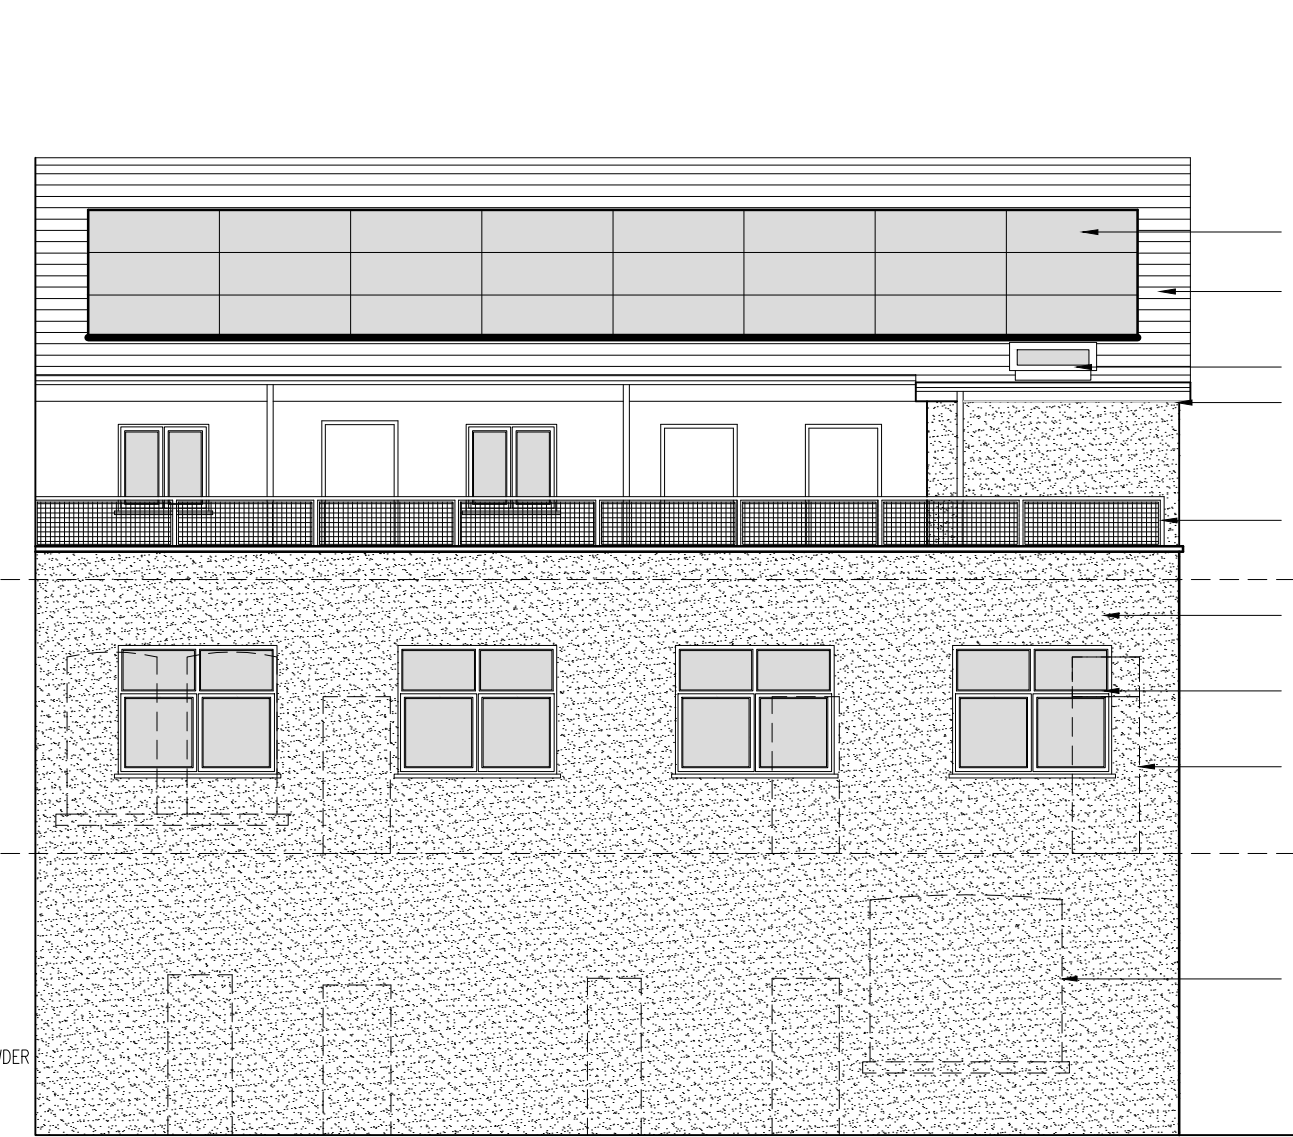

PROPOSED SOUTH WEST ELEVATION
REAR VIEW
SCALE 1:100 @ A1

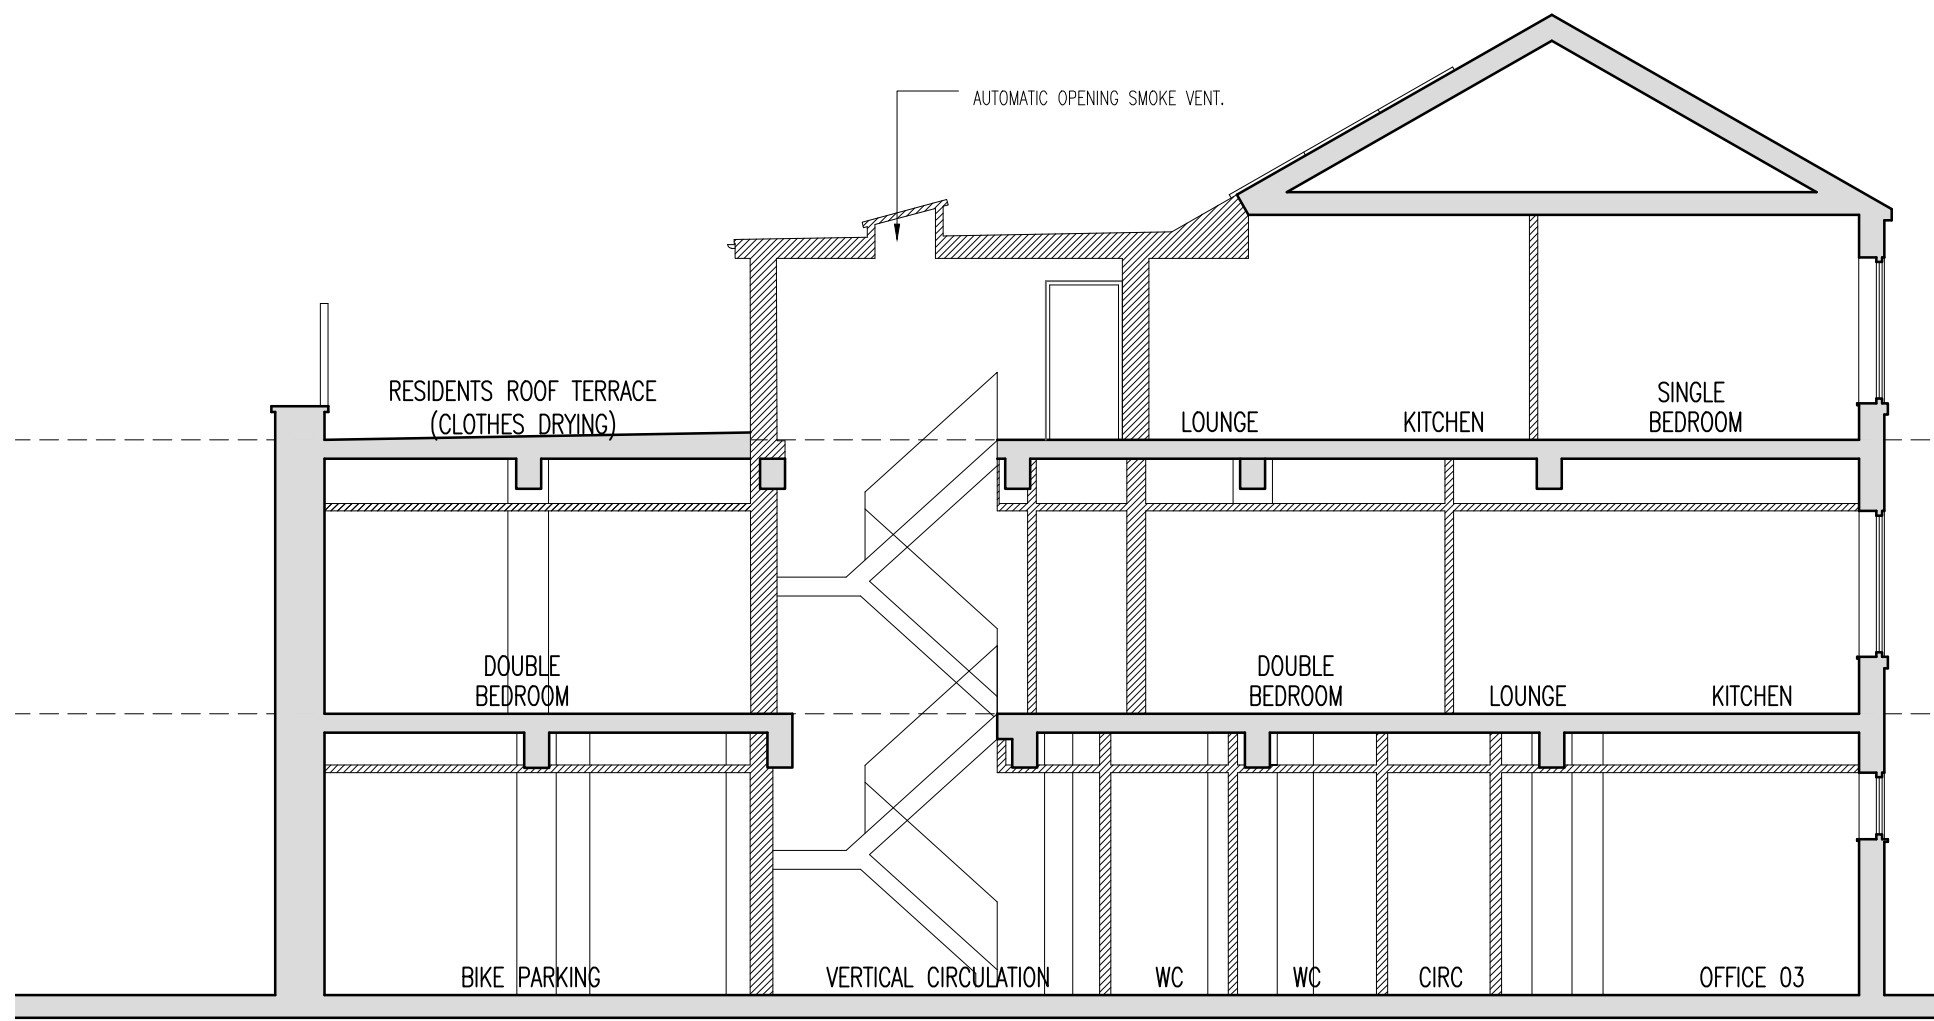

PROPOSED TYPICAL SECTION
SCALE 1:100 @ A1

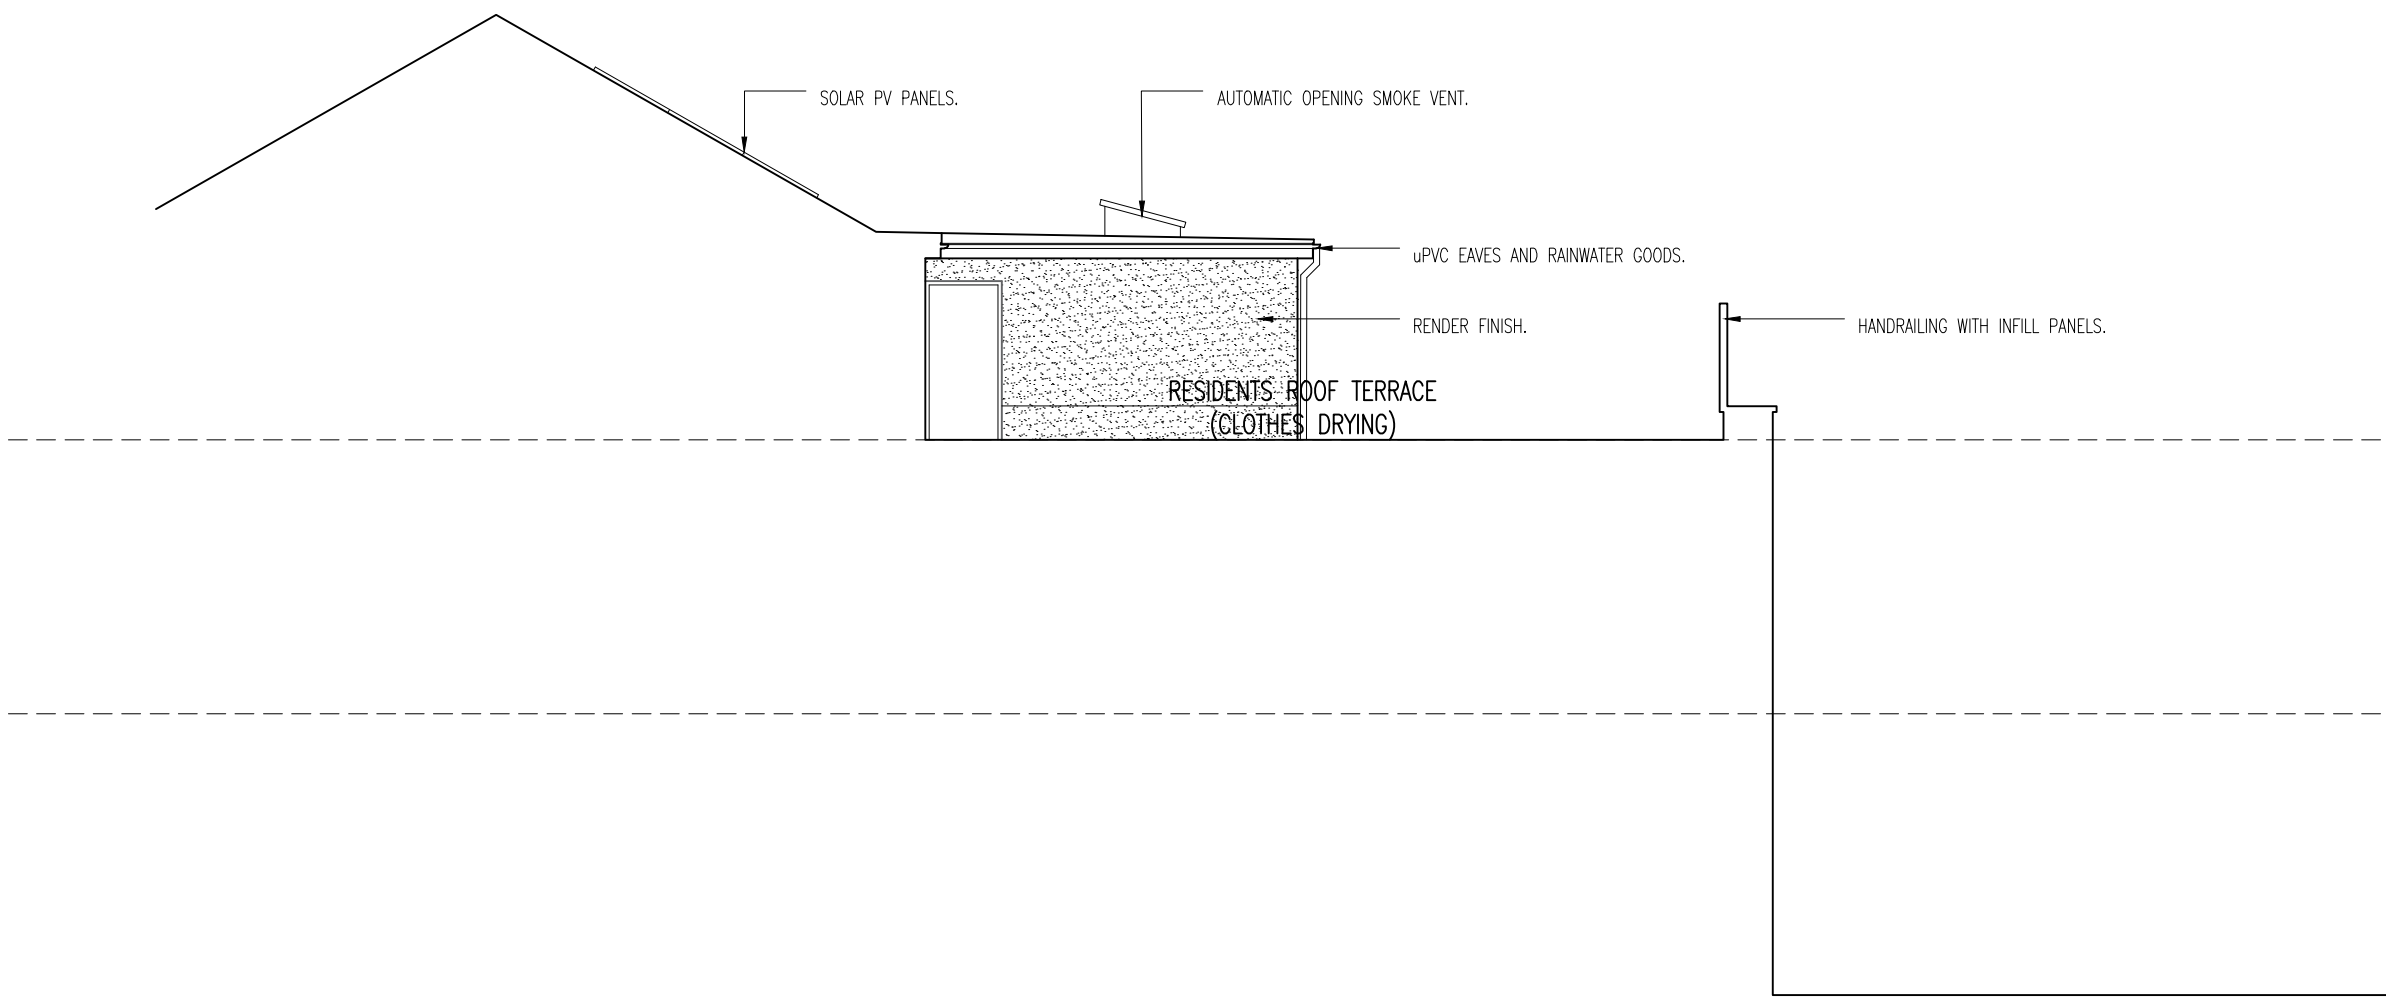

PROPOSED NORTH WEST ELEVATION
SCALE 1:100 @ A1