


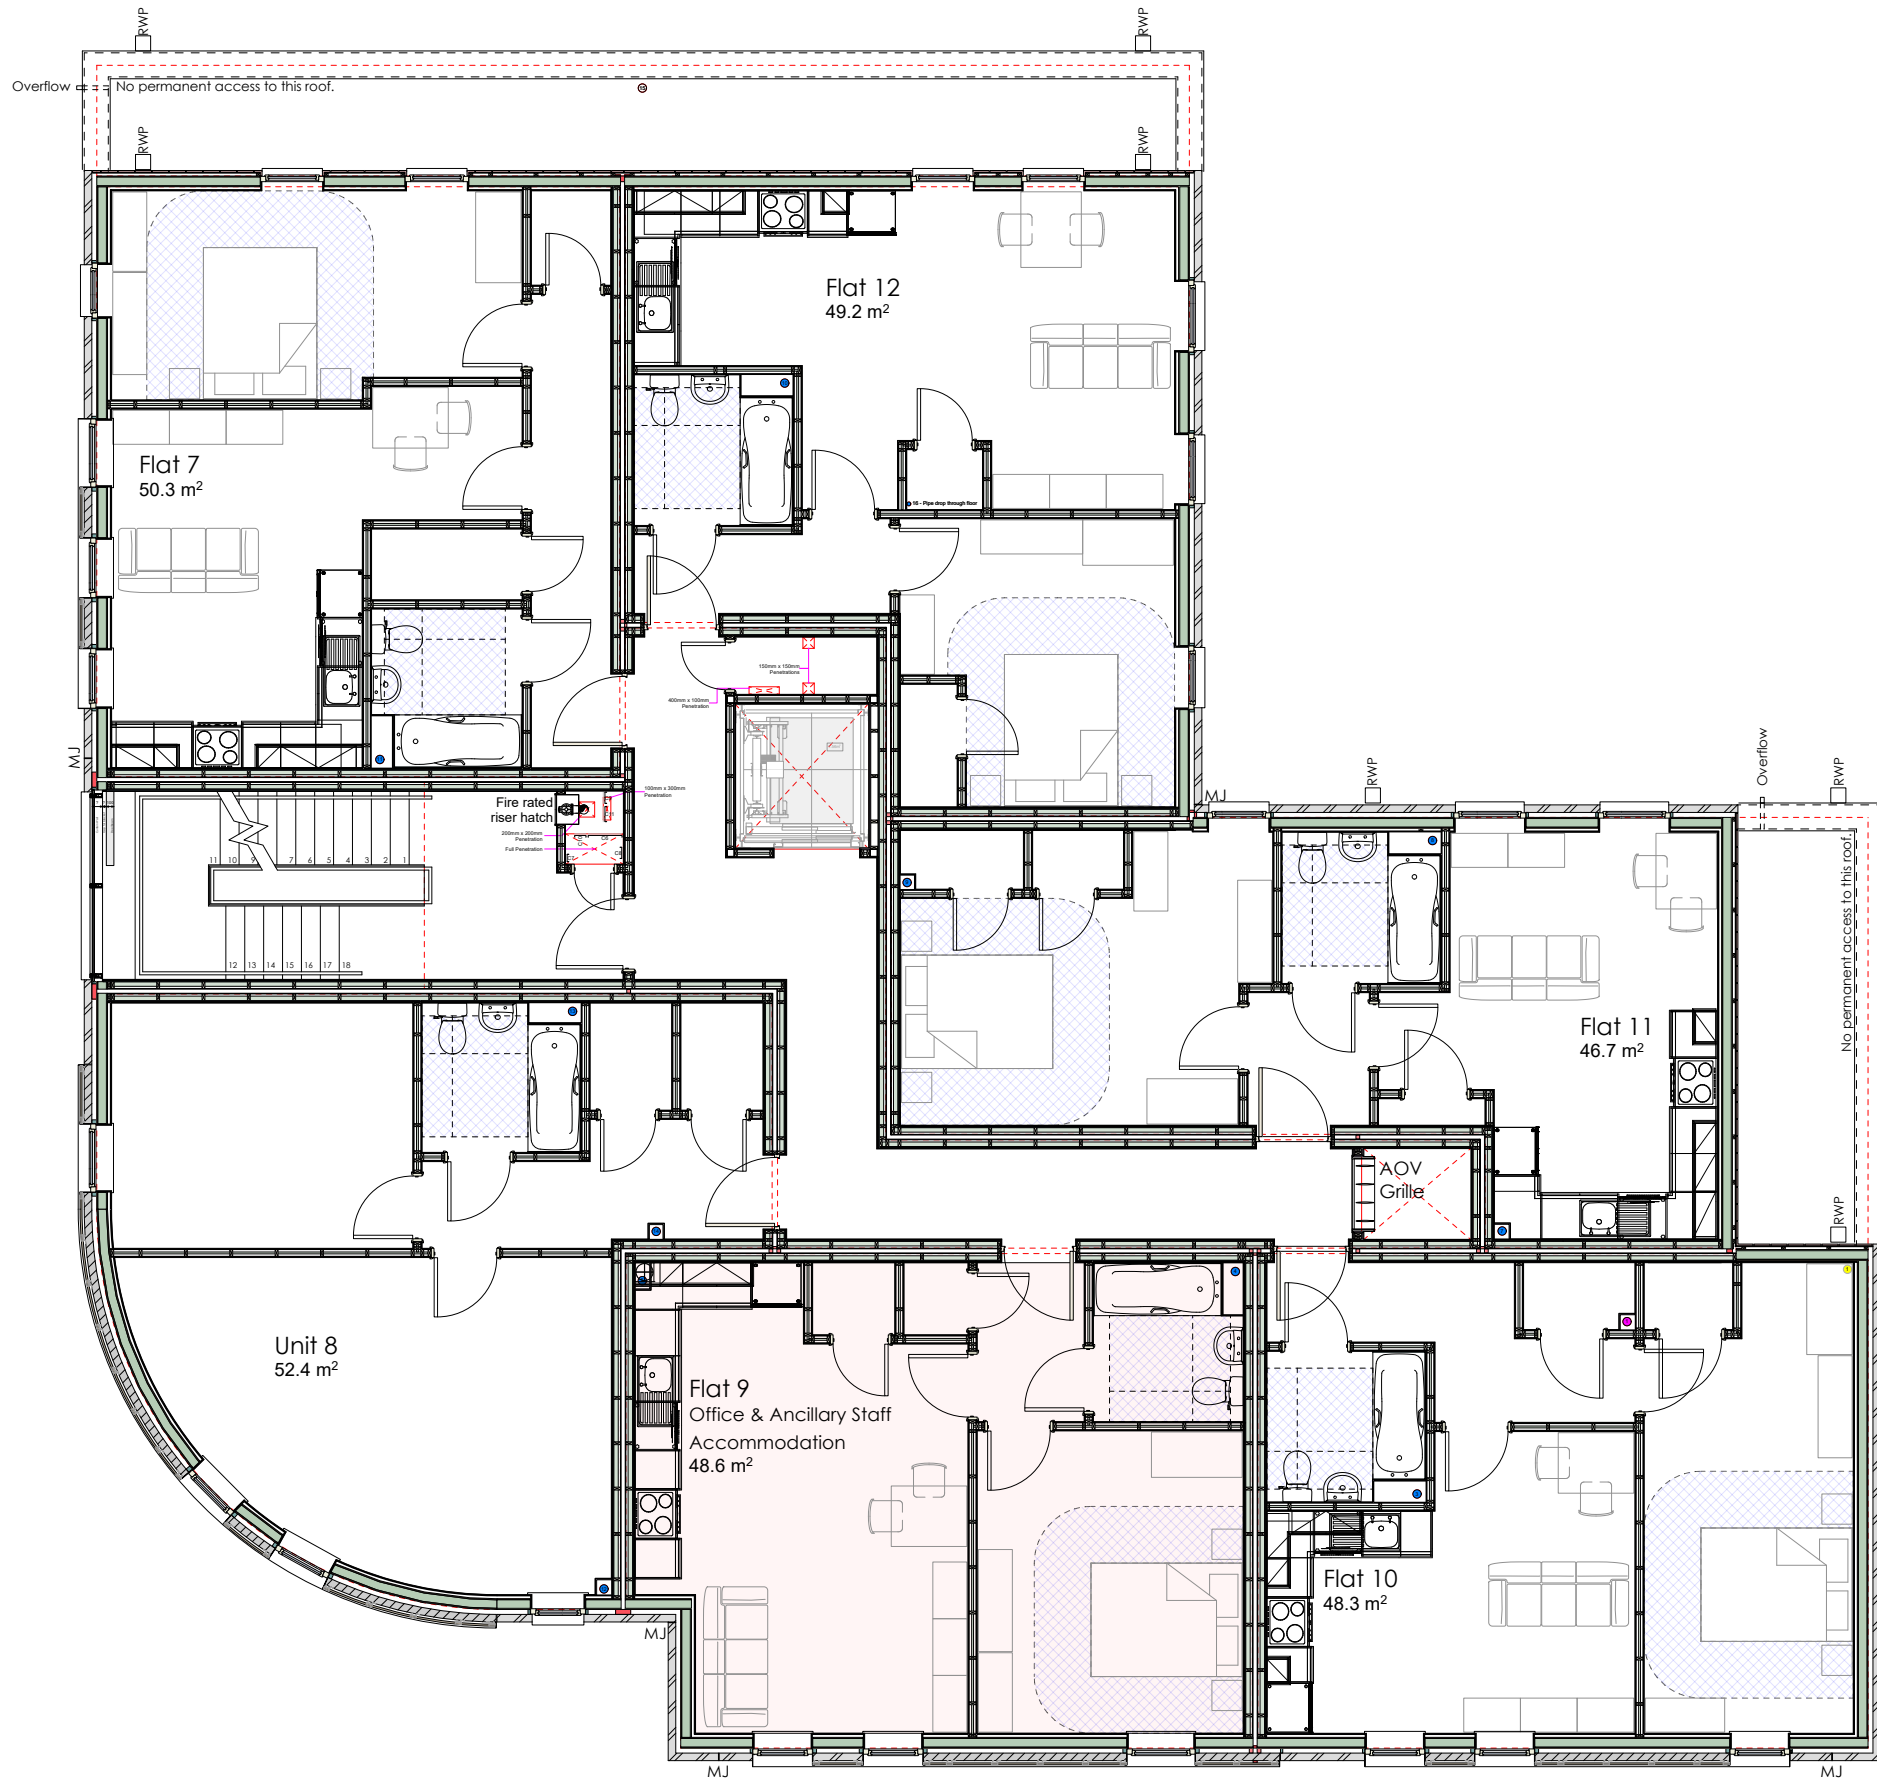

Kennedy James Griffiths
Chartered Architects and Project Managers

KJG

7 Herbert Terrace
Penarth
Vale of Glamorgan
CF64 2AH
02920 545100

Eagle House Apartments

Title: Second Floor Plan
Date: 18 03 2026
Status: Planning Application Unit 9
Scale: A3
1:100
Revision: Drawn by: DKB

1487:PL3:202 -

Use figured dimensions only. Do not scale for construction purposes. This drawing is copyright